

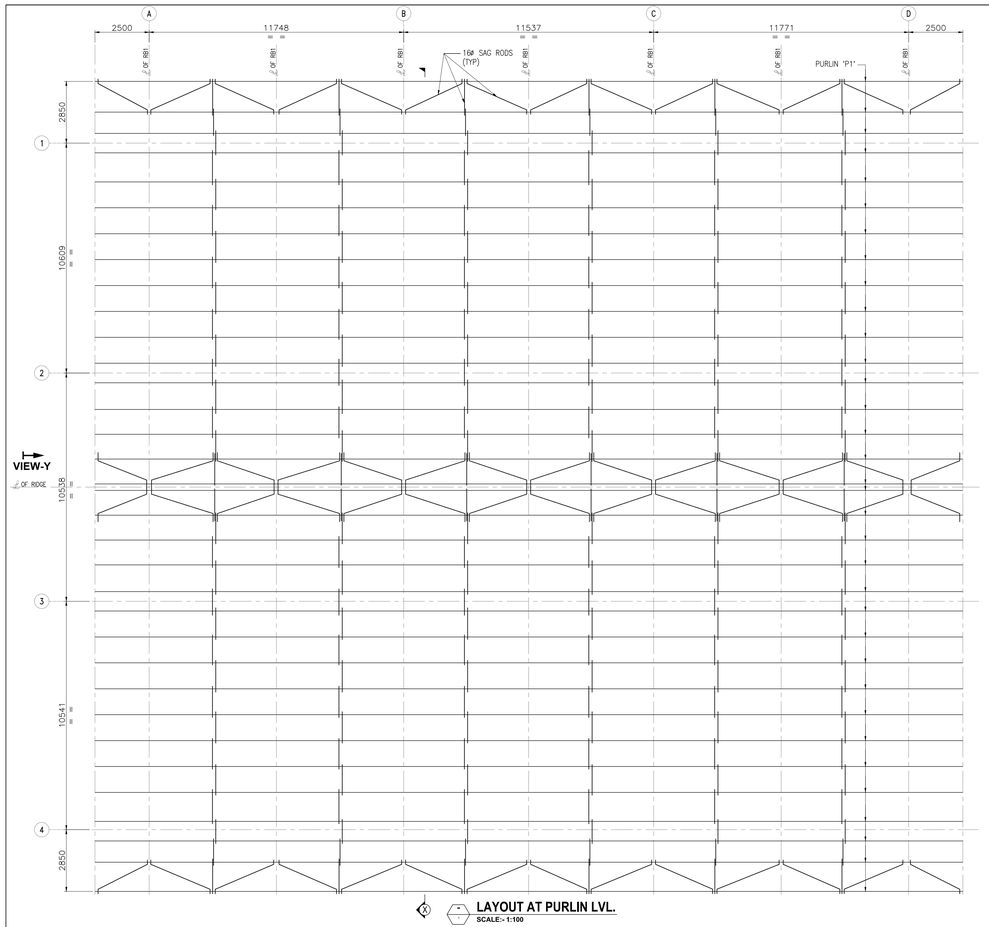



X — **LAYOUT AT PURLIN LVL.**
SCALE:- 1:100

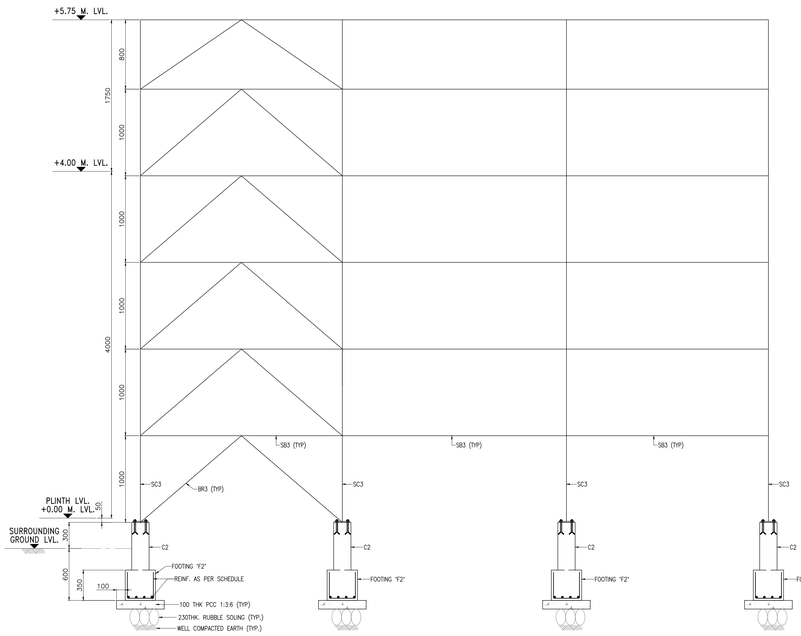

E — **FRONT ELEVATION OF BOXING BRACING**
SCALE 1:25

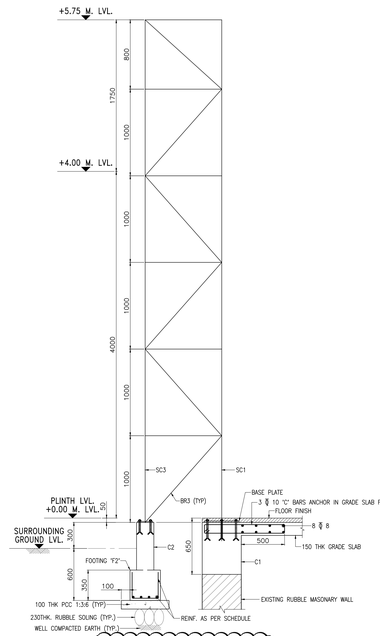

F — **SIDE VIEW OF BOXING BRACING**
SCALE 1:25

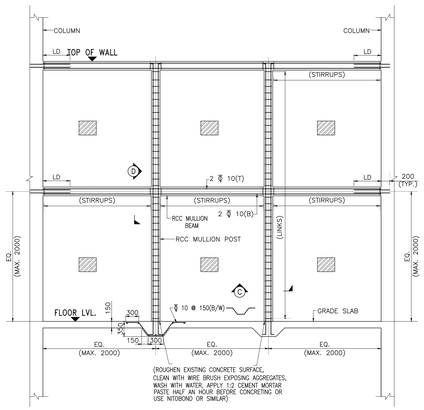


TYPICAL ELEVATION OF BRICK WALL SHOWING MULLIONS
SCALE 1:50

HATCH INDICATES BRICK WALL




C — **SECTION (TYP. DETAILS OF RCC MULLION POST-C3)**
SCALE 1:25
• MIN. 200 OR AS PER WALL THICKNESS.


D — **SECTION (TYP. DETAILS OF RCC MULLION BEAM)**
SCALE 1:25
• MIN. 200 OR AS PER WALL THICKNESS.

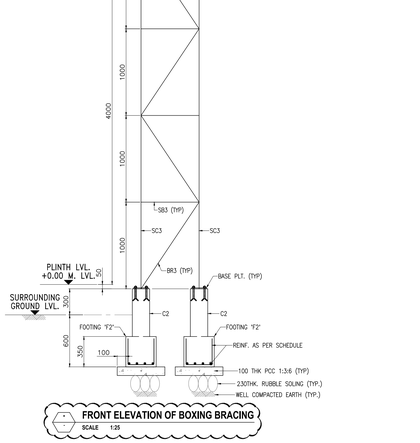


FRONT ELEVATION OF BOXING BRACING
SCALE 1:25

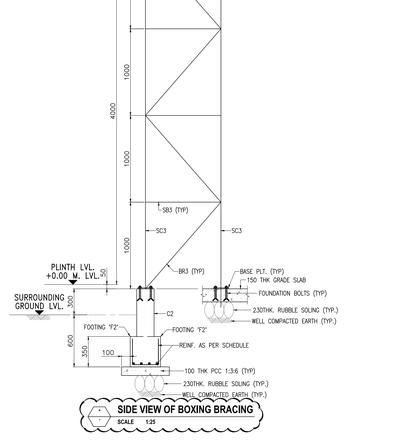

SIDE VIEW OF BOXING BRACING
SCALE 1:25

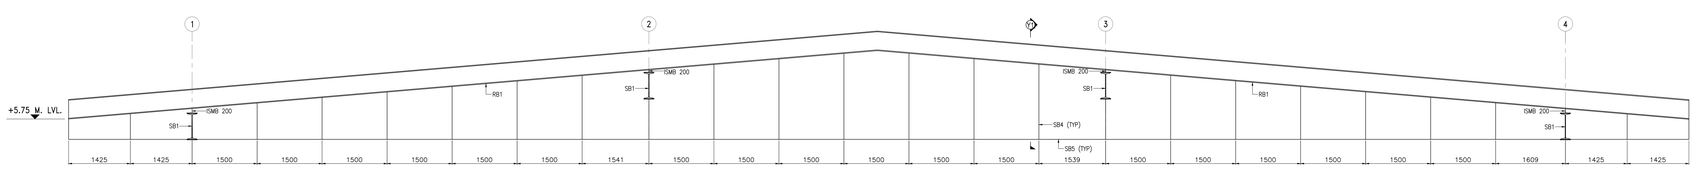

R2 Y **VIEW**
SCALE 1:50

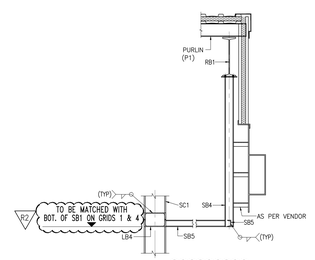

Y1 — **SECTION**
SCALE 1:25

THIS DRAWING IS THE PROPERTY OF DR. KELKAR DESIGNS PVT. LTD. (KDPL) AND SHALL NOT BE REPRODUCED OR USED WITHOUT THEIR PERMISSION. THE USER OF THESE DRAWINGS CONFIRMS THE ACCEPTANCE OF THE FOLLOWING CONDITIONS.

1) ANY DISCREPANCY BETWEEN THIS DRAWINGS AND DRAWINGS OF ARCHITECTS, MEP AND OTHER CONSULTANTS SHALL BE BROUGHT TO OUR NOTICE BEFORE CONSTRUCTION.
2) ALL CONCRETE FOR STRUCTURAL USE SHALL BE WEIGH BATCHED,MACHINE MIXED AND MECHANICALLY VIBRATED.
3) IF SPECIFICALLY AGREED IN OUR CONTRACT OUR SCOPE WILL INCLUDE PERIODIC SUPERVISION AT SITE TO MAINLY VERIFY REINFORCEMENT PLACEMENT AND GENERAL QUALITY OF CONSTRUCTION. THE OWNER WILL APPOINT LICENSED SUPERVISOR FOR DAY TO DAY SUPERVISION OF CONSTRUCTION. THE RESPONSIBILITY FOR SOUND AND SAFE CONSTRUCTION SHALL LIE SOLELY WITH THE CONTRACTOR AND OWNER.
4) THE RESPONSIBILITY OF KDPL SHALL INCLUDE THE CORRECTNESS OF STRUCTURAL DESIGN AS REFLECTED IN THIS DRAWING BUT WILL EXCLUDE THE FOLLOWING:
   A) DESIGN AND SAFETY OF SCAFFOLDING, SHUTTERING, CENTERING AND ANY OTHER TEMPORARY STRUCTURE ERECTED AT SITE.
   B) ANY INJURY CAUSED TO ANY PERSON AT SITE DUE TO ANY ACCIDENT CAUSED FOR REASONS OTHER THAN FAULTS IN THIS DRAWING.
   C) SAFETY OF ANY BUILDING, ROAD AND OTHER STRUCTURES NEAR THE CONSTRUCTION SITE AND ANY PERSON THEREIN AND SAFETY OF ANY STRUCTURE OR PERSON DURING DEMOLITION AND EXECUTION WORK.

Key Plan

GENERAL NOTES

1) ALL DIMENSIONS ARE IN MILLIMETRES AND LEVELS, COORDINATES ARE IN METRES, UNLESS NOTED OTHERWISE.
2) DO NOT SCALE THE DRAWING. ONLY WRITTEN DIMENSIONS TO BE FOLLOWED.
3) FOR CENTERLINES, LEVELS ETC. REFER ARCHITECTURAL DRGS.
4) C. C. MIX FOR ALL R.C. WORKS TO BE M25 UNLESS NOTED OTHERWISE.
5) ϕ INDICATES HIGH STRENGTH DEFORMED BARS Fe500 AS PER IS CODE 1786 BUT % ELONGATION SHOULD BE MORE THAN 14.5%
6) CLEAR COVER TO MAIN BARS AS FOLLOWS :
   FOOTINGS – 50 mm,
   COLUMNS – 40 mm.
7) ALL WELD 8 mm CONTINUOUS FILLET WELD AS PER IS 816(U.N.O.)
8) ALL GUSSET PLATE SHOULD BE 10 THK UNLESS NOTED OTHERWISE.
9) ALL DIMENSIONS MUST BE VERIFIED ON SITE BEFORE FABRICATION.
10) ALL STEEL SECTIONS SHOULD CONFIRM TO GRADE Yst 250 AS PER CODE IS800
11) CONTRACTOR SHOULD SUBMIT FABRICATION DRG. FOR APPROVAL.
12) ALL STEEL WORK TO RECEIVE ONE COAT OF RED OXIDE BEFORE ERECTION & SHOULD BE PAINTED WITH 3 COATS OF POLYEURETHENE PAINT FOR CORROSION PROTECTION.
13) BOLTS TO BE a) 12ϕ in 13.5 DIA HOLES.
   b) 16ϕ in 17.5 DIA HOLES.
   c) 20ϕ in 21.5 DIA HOLES.
   d) 25ϕ in 27.0 DIA HOLES.

REFERENCE DRG.

K435-GFC-S.O. (C)-S2	LAYOUT & DETAILS AT FOUNDATION,RAFTER & PURLIN LVL.
K435-GFC-S.O. (C)-S1	LAYOUT & DETAILS AT FOUNDATION,RAFTER & PURLIN LVL.
DRG NO.	DRG TITLE

R2	REVISED AS MARKED	27.10.15	DAS
R1	REVISED AS MARKED	21.10.15	DAS
ISS.#	PURPOSE OF ISSUE	DATE	CHECKED

PROJECT:

PLOT C- SALES GALLERY AT KOLSHET THANE

CLIENT:

LODHA GROUP

CONSULTING ARCHITECT:

HAFEEZ CONTRACTOR
ARCHITECT HAFEEZ CONTRACTOR
29 BANK STREET,
SONAWALA BUILDING , 1ST FLOOR , FORT
MUMBAI-400023
TEL. +91 22 2266 1920

ARCHITECT OF RECORD:

STRUCTURAL CONSULTANTS:

Dr. Kelkar Designs Pvt. Ltd.
Consulting Civil-Structural Engineers
610, Keshava, Bandra Kurla Complex, Mumbai 400051
91-22-26592277/78/79 www.kelkardesigns.com

MEP CONSULTANT:

DRAWING TITLE:

LAYOUT & DETAILS AT FOUNDATION, RAFTER & PURLIN LVL.

GOOD FOR CONSRUCTION

ORIGINAL SCALE	Drawn:- DAS	Checked:- VRM	Authorised:- ASB	Size
1:1	Date:- 13.10.2015	Date:- 13.10.2015	Date:- 13.10.2015	A0

DRAWING NUMBER: K435-GFC-S.O. (C)-S3 — Rev: R2