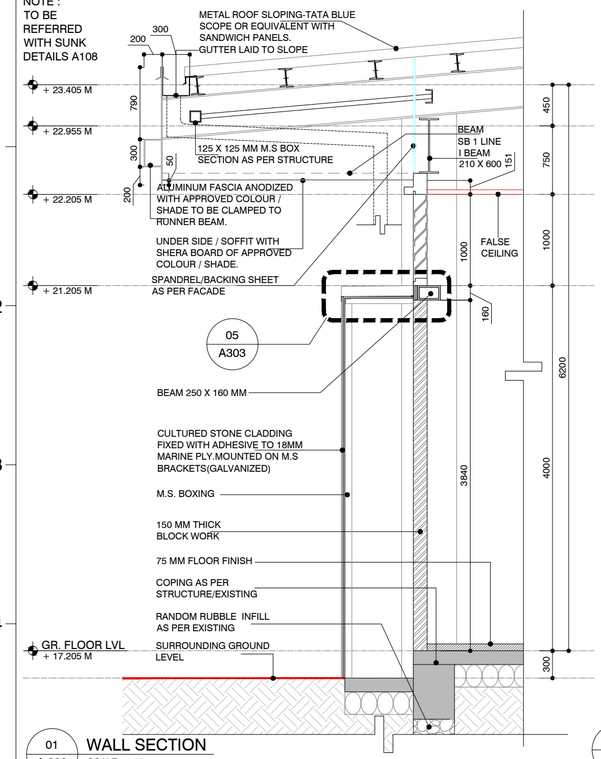
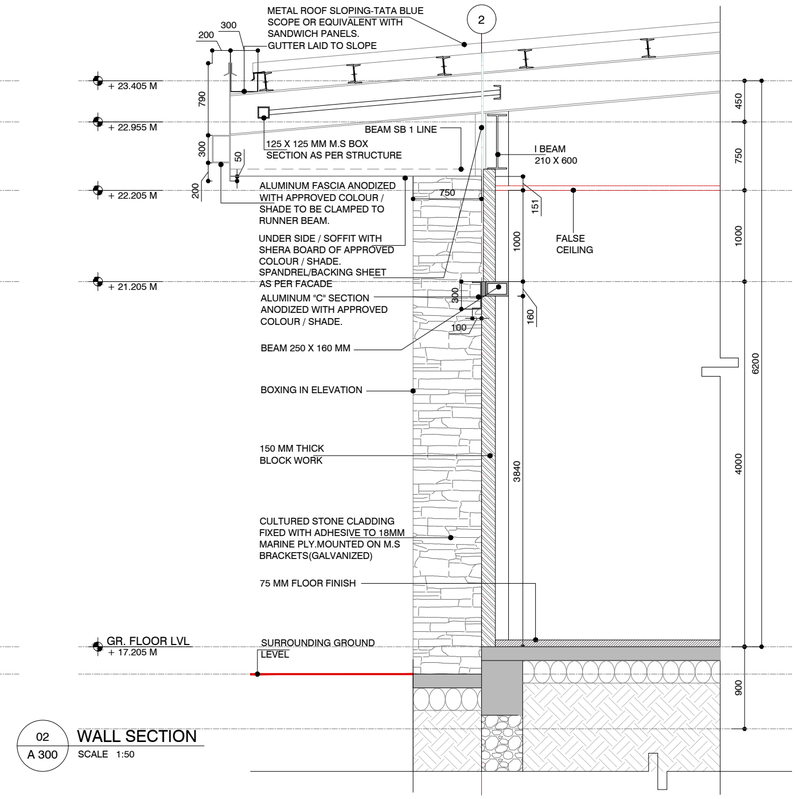
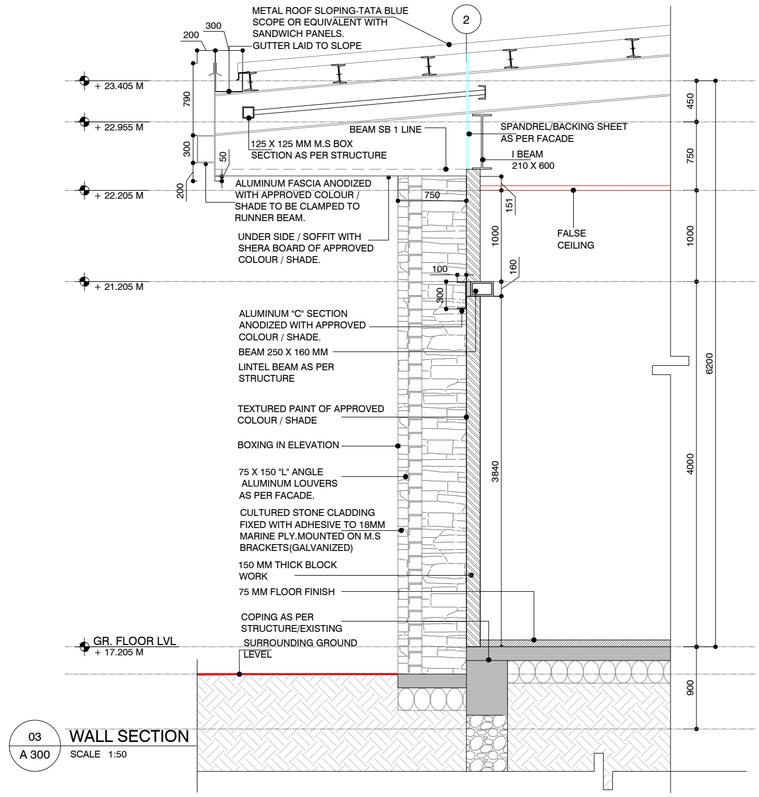
NOTE :
TO BE REFERRED WITH SUNK DETAILS A108



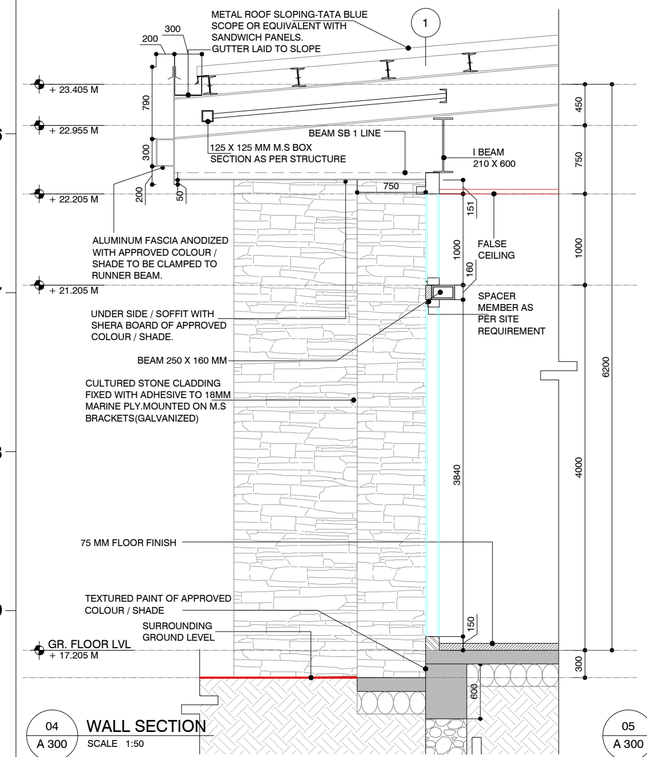

01 A 300 WALL SECTION
SCALE 1:50



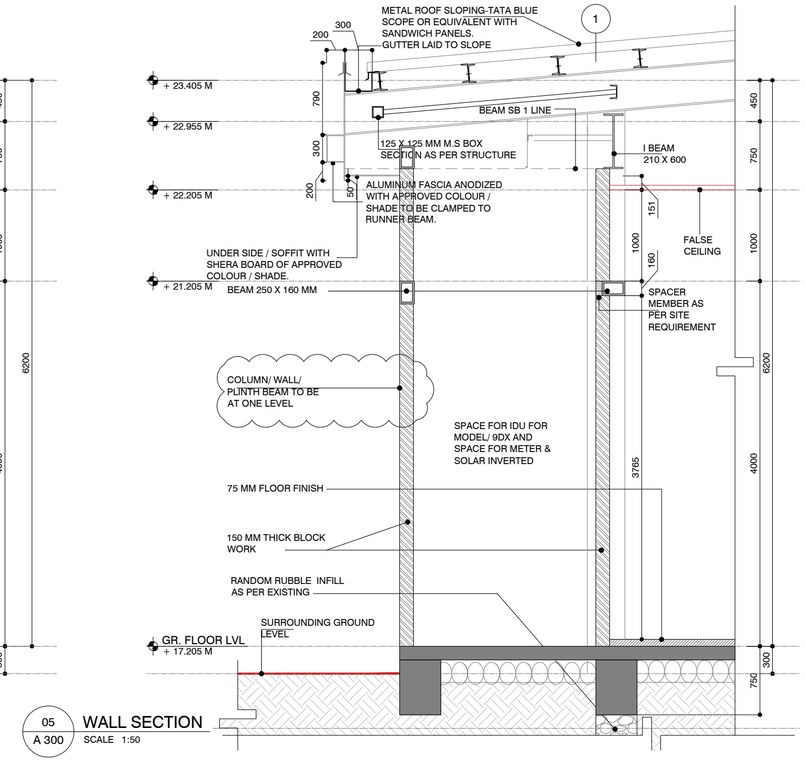

02 A 300 WALL SECTION
SCALE 1:50



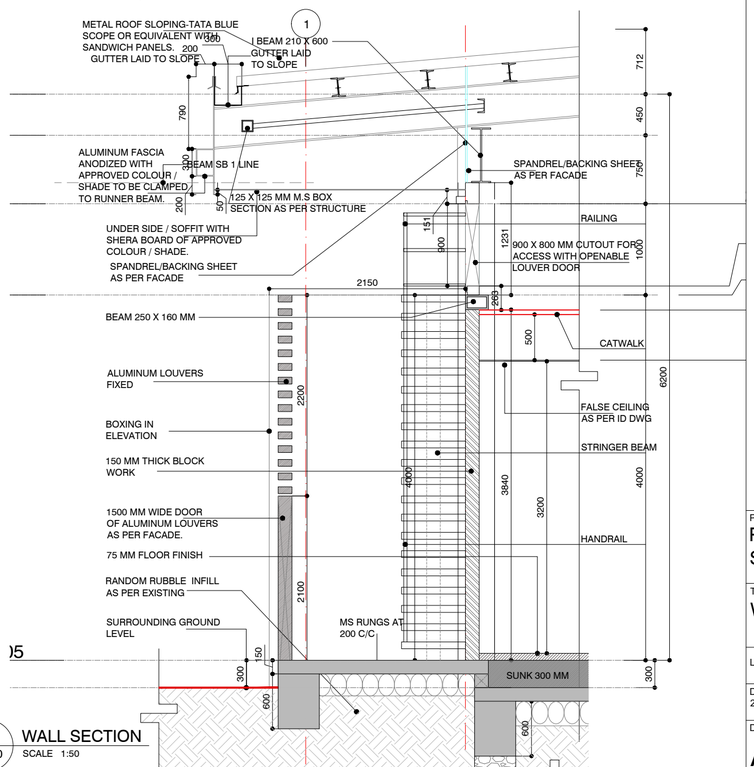

03 A 300 WALL SECTION
SCALE 1:50




04 A 300 WALL SECTION
SCALE 1:50




05 A 300 WALL SECTION
SCALE 1:50




06 A 300 WALL SECTION
SCALE 1:50

Project :
PREMIER LAND
SALES OFFICE

Title :
WALL SECTIONS

LODHA IN HOUSE WORKING

Scale : 1:50

North :

Date of Revision01: 28/06/2021

Drawing No : A300

Revision: R1

1:0.950168