

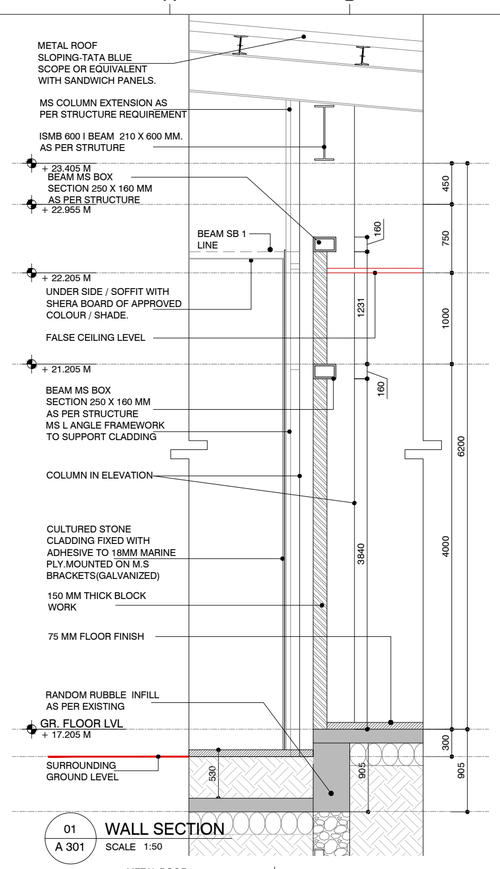



01 A 301 WALL SECTION SCALE 1:50

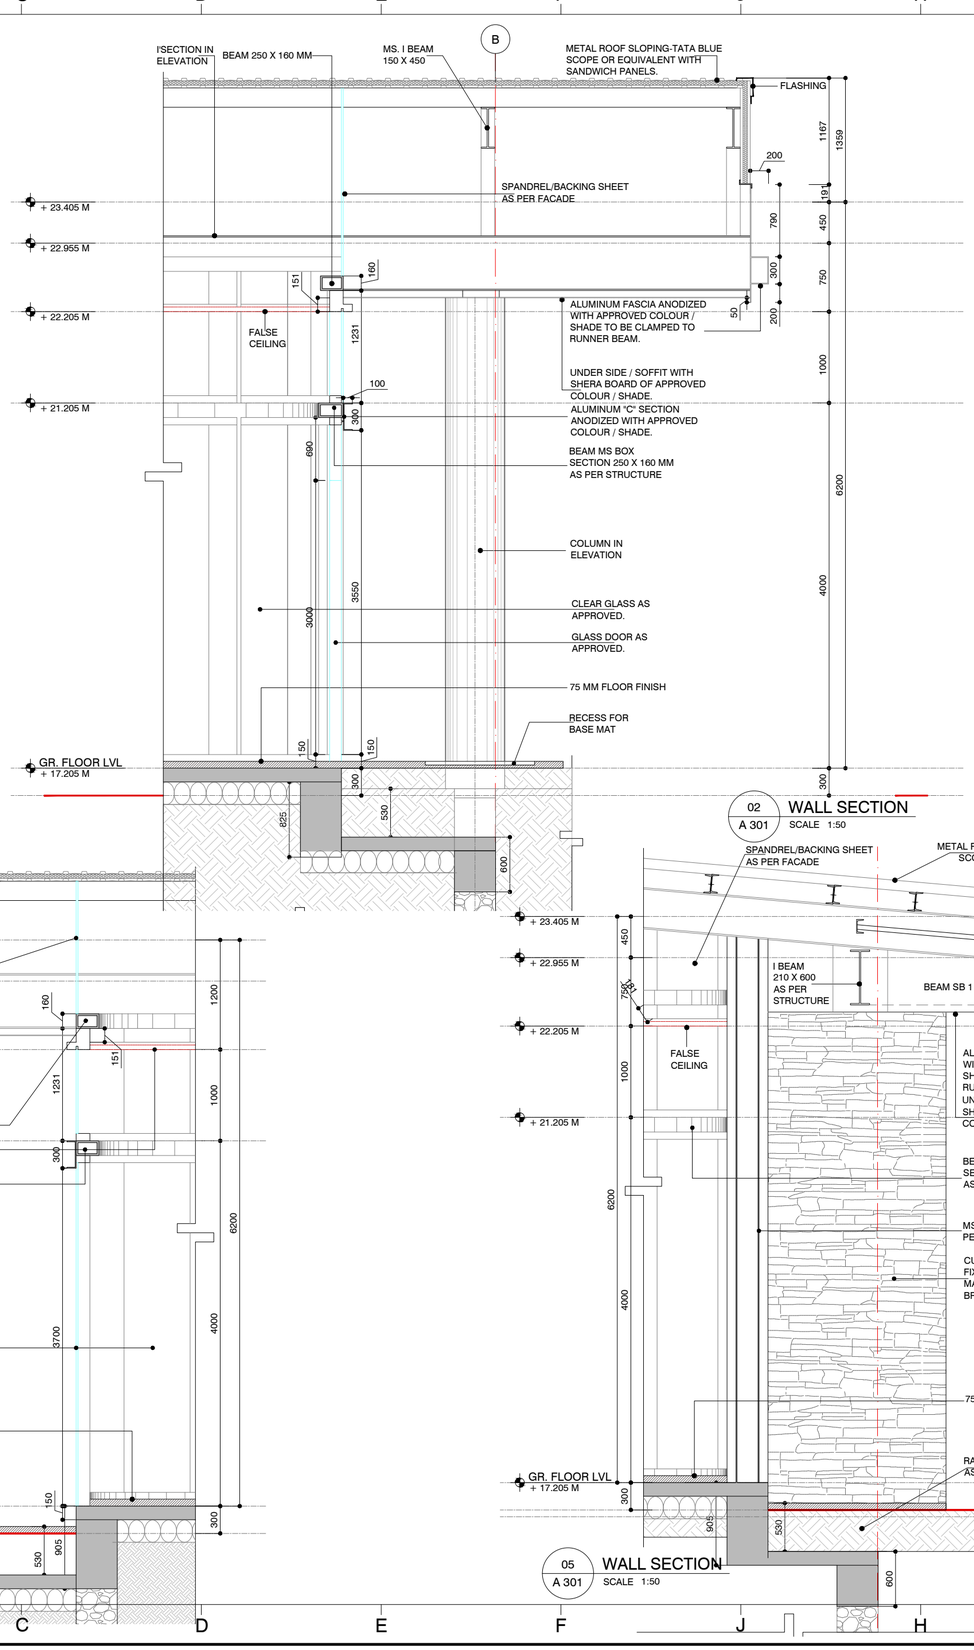

02 A 301 WALL SECTION SCALE 1:50

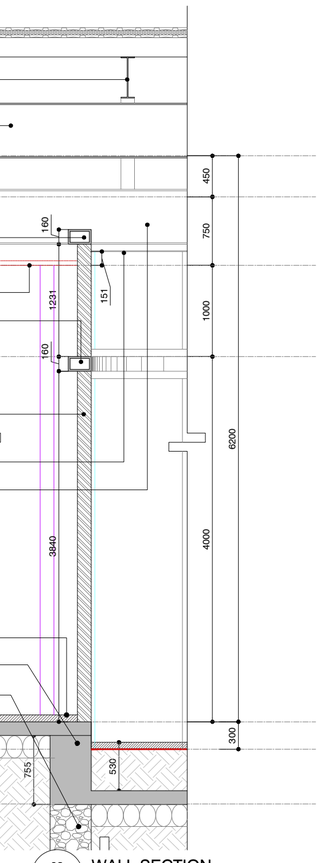

03 A 301 WALL SECTION SCALE 1:50

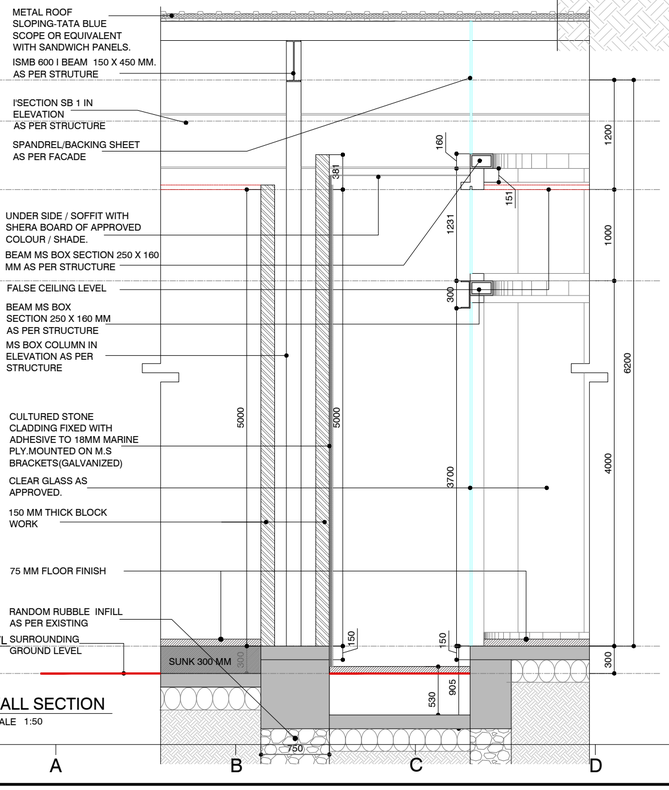

04 A 301 WALL SECTION SCALE 1:50

05 A 301 WALL SECTION SCALE 1:50

Project :
PREMIER LAND
SALES OFFICE

Title :
WALL SECTIONS

LODHA IN HOUSE WORKING

Scale :
1:50

North :

Date of Revision01:
28/06/2021

Drawing No :
A301

Revision:
R1

1:0.950168