

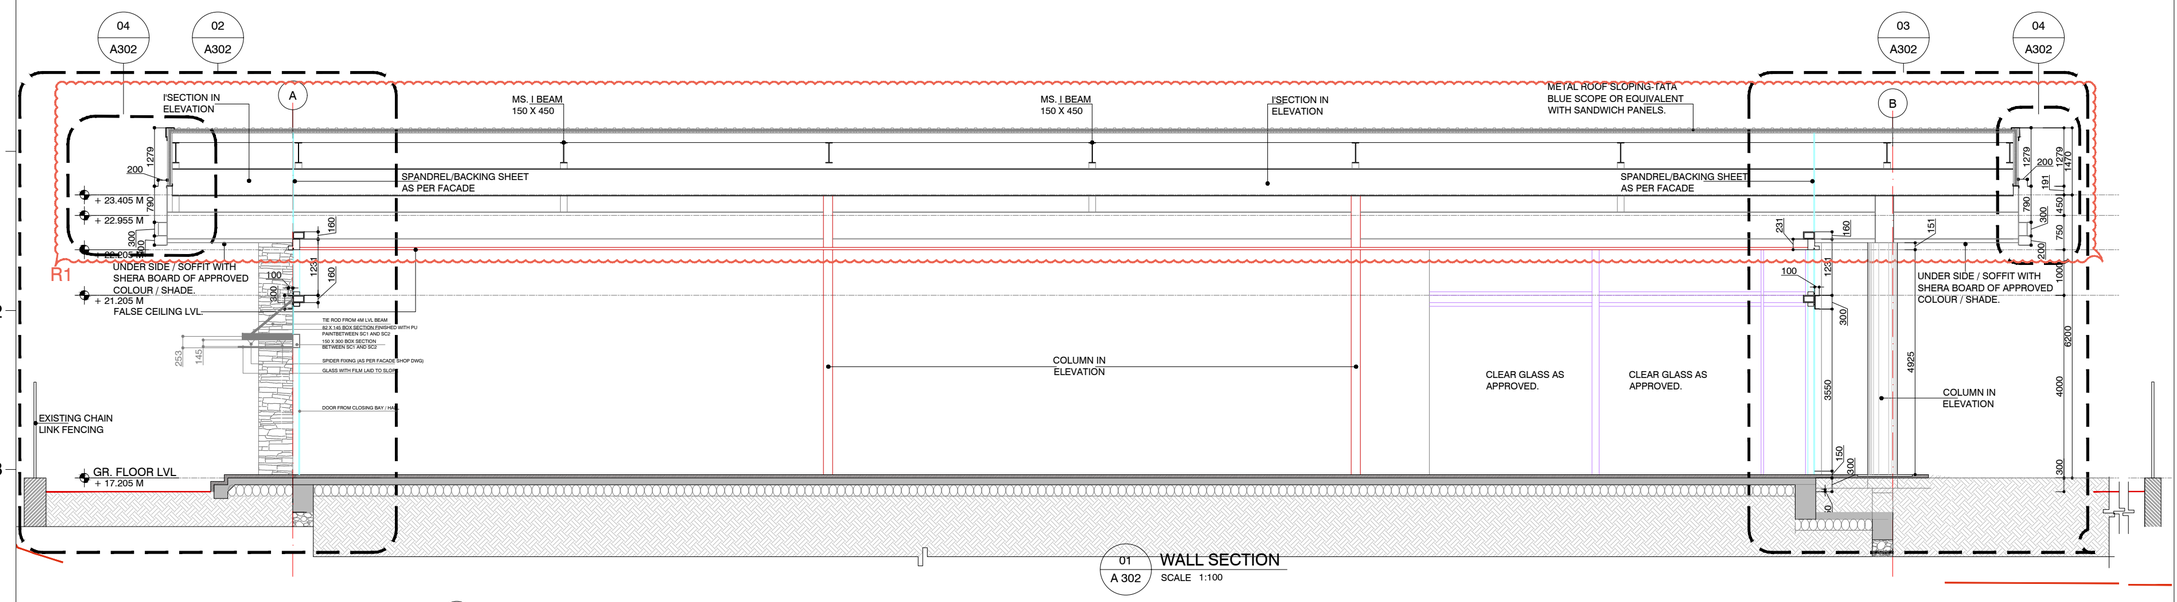



01 A 302 **WALL SECTION** SCALE 1:100

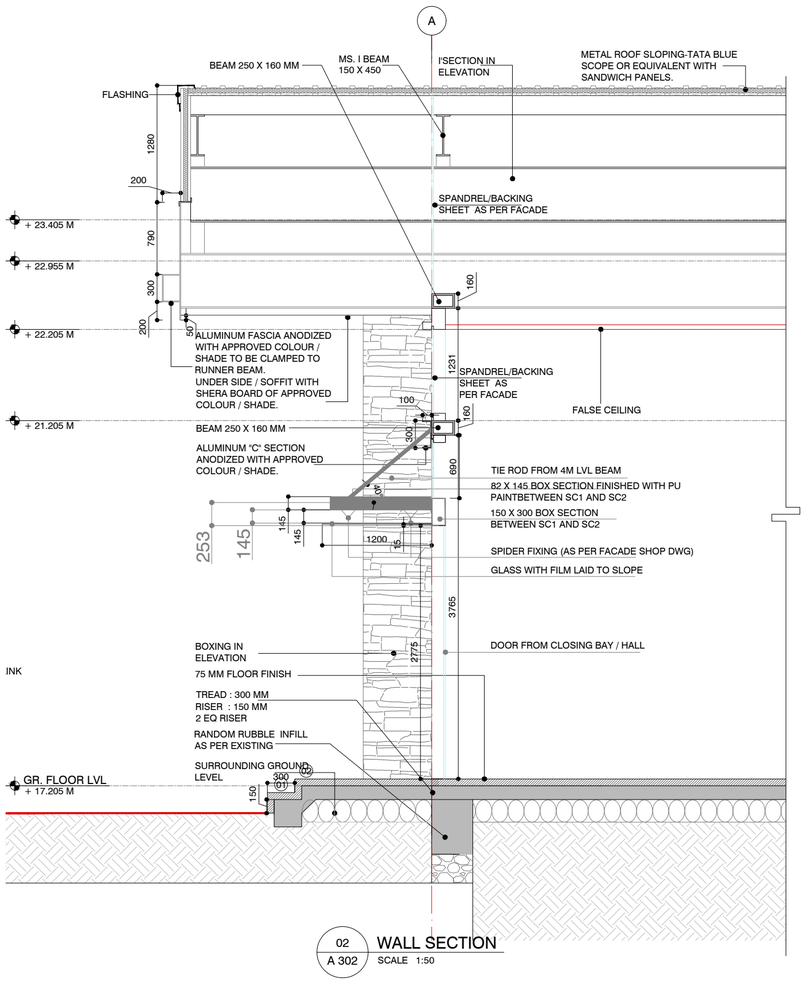

02 A 302 **WALL SECTION** SCALE 1:50

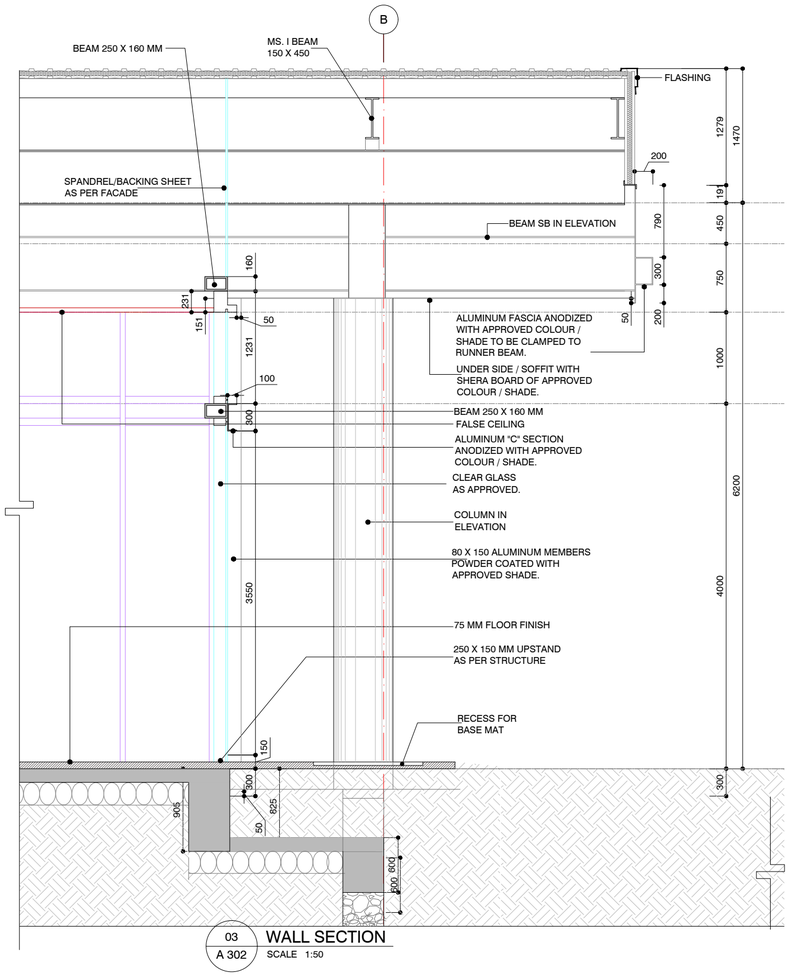

03 A 302 **WALL SECTION** SCALE 1:50

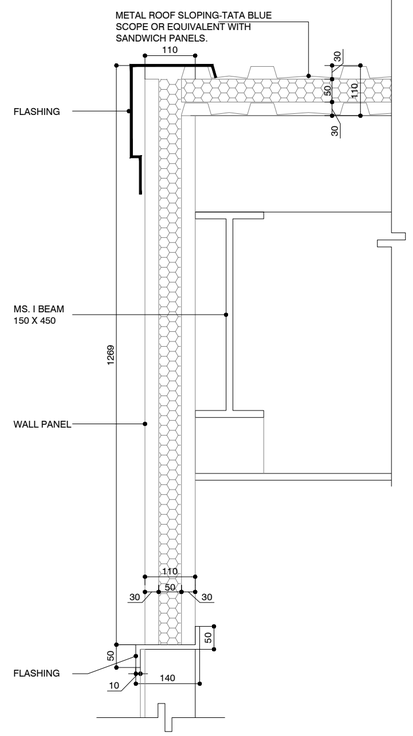

04 A 302 **DETAIL** SCALE 1:10

Project : PREMIER LAND SALES OFFICE	
Title : WALL SECTIONS	
LODHA IN HOUSE WORKING	Scale : 1:50
Date of Revision01: 28/06/2021	North :
Drawing No : A302	Revision: R1

1:0.950168