

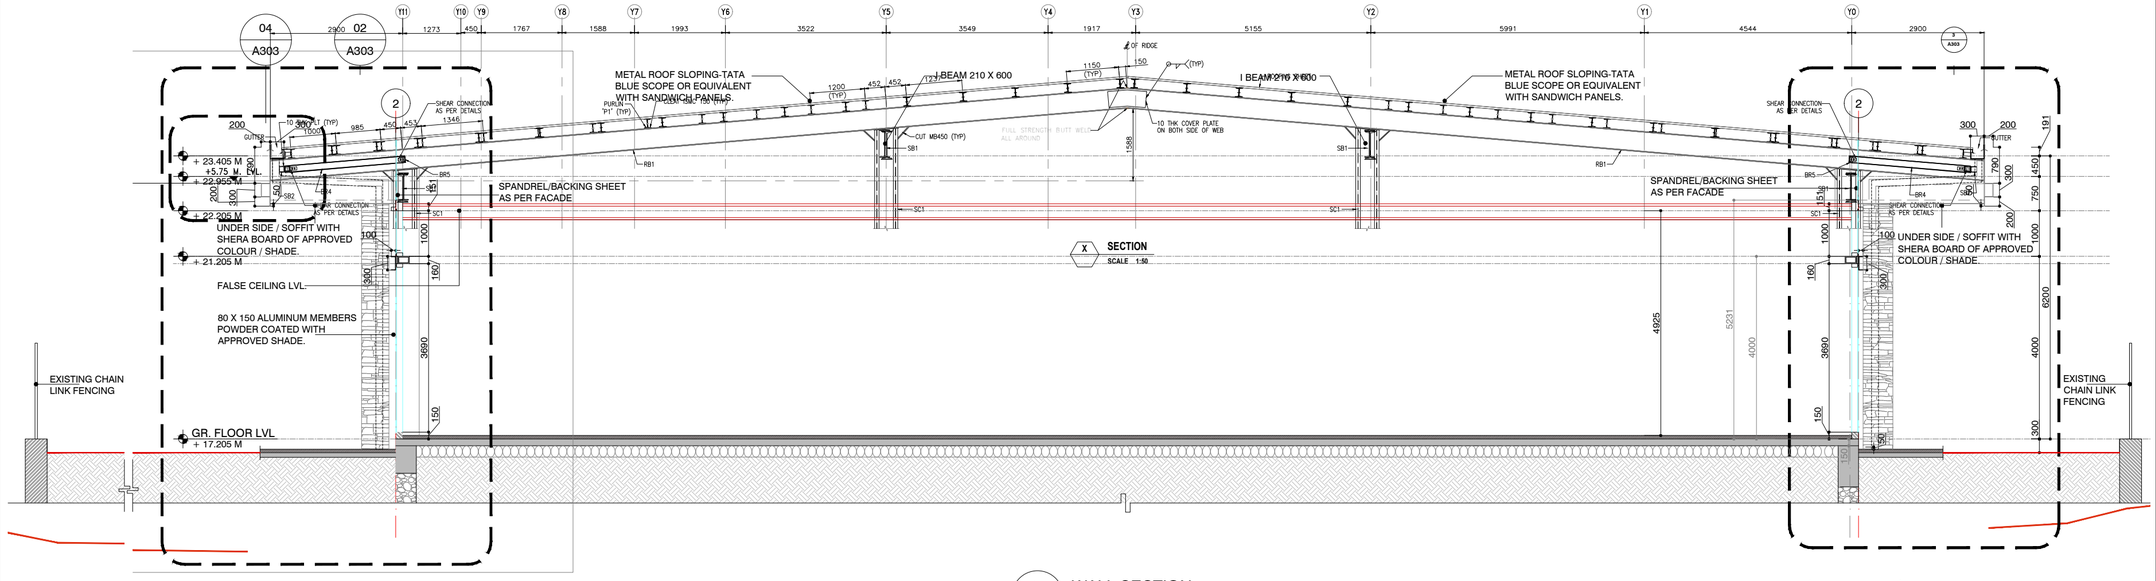


01 A 303 **WALL SECTION** SCALE 1:100

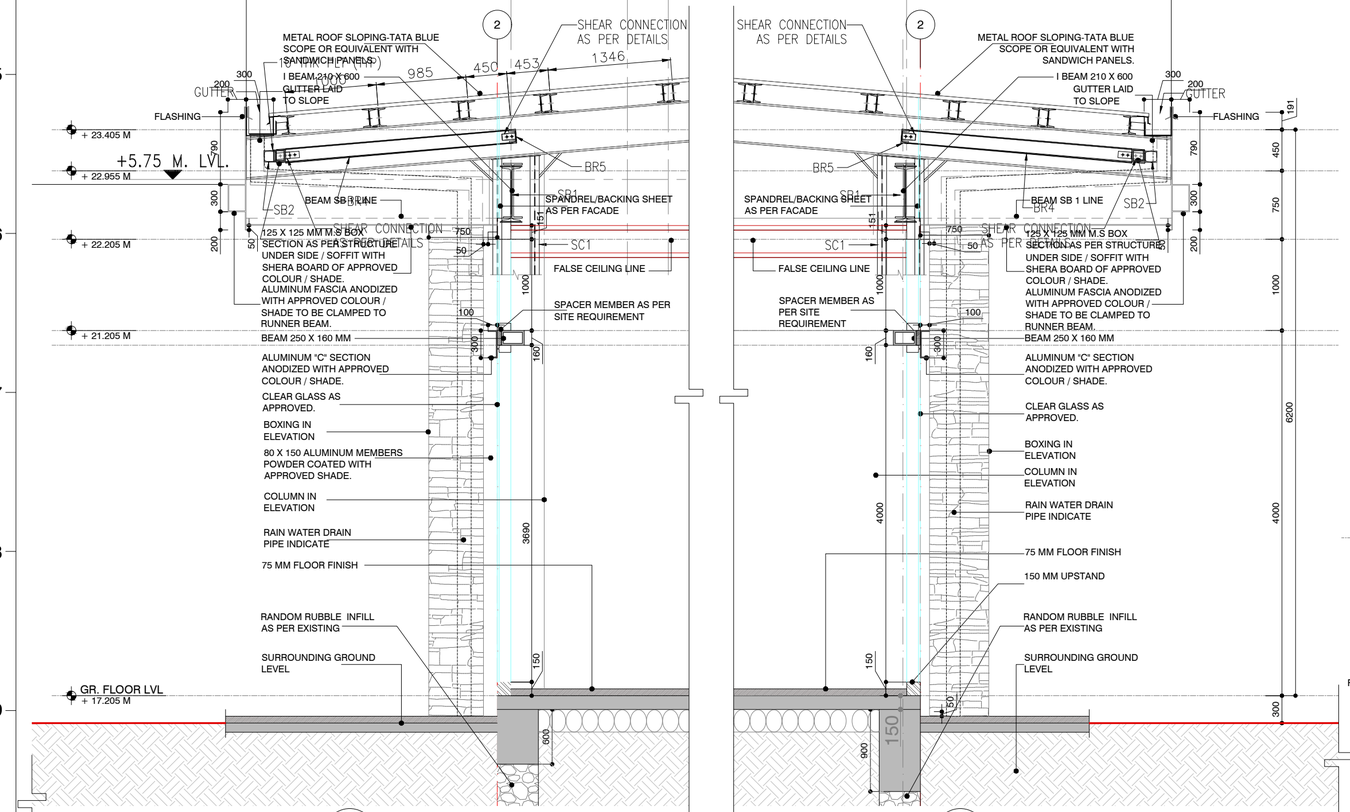


02 A 303 **WALL SECTION** SCALE 1:50

03 A 303 **WALL SECTION** SCALE 1:50

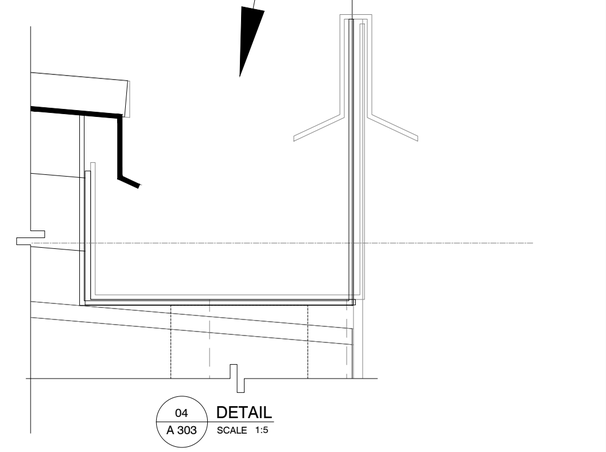

04 A 303 **DETAIL** SCALE 1:5

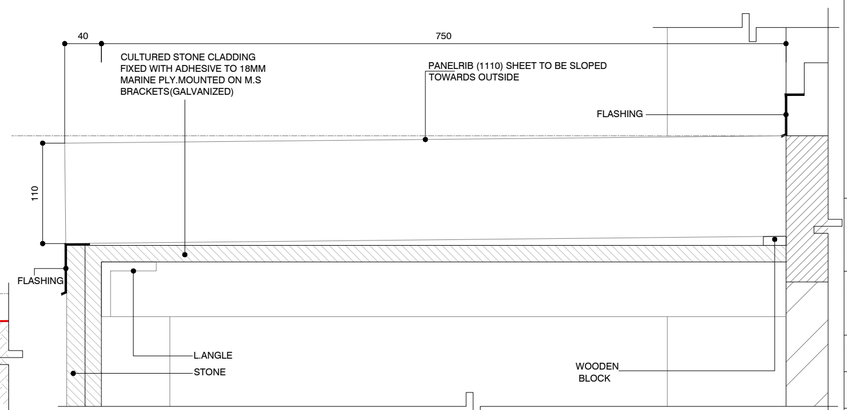

05 A 303 **DETAIL** SCALE 1:5

Project :	PREMIER LAND SALES OFFICE
Title :	WALL SECTIONS
LODHA IN HOUSE WORKING	Scale : 1:50 / North :
Date of Revision01: 28/06/2021	
Drawing No :	A303
Revision:	R1

1:0.950168