


NOTE :
TO BE REFERRED WITH SUNK DETAILS A108

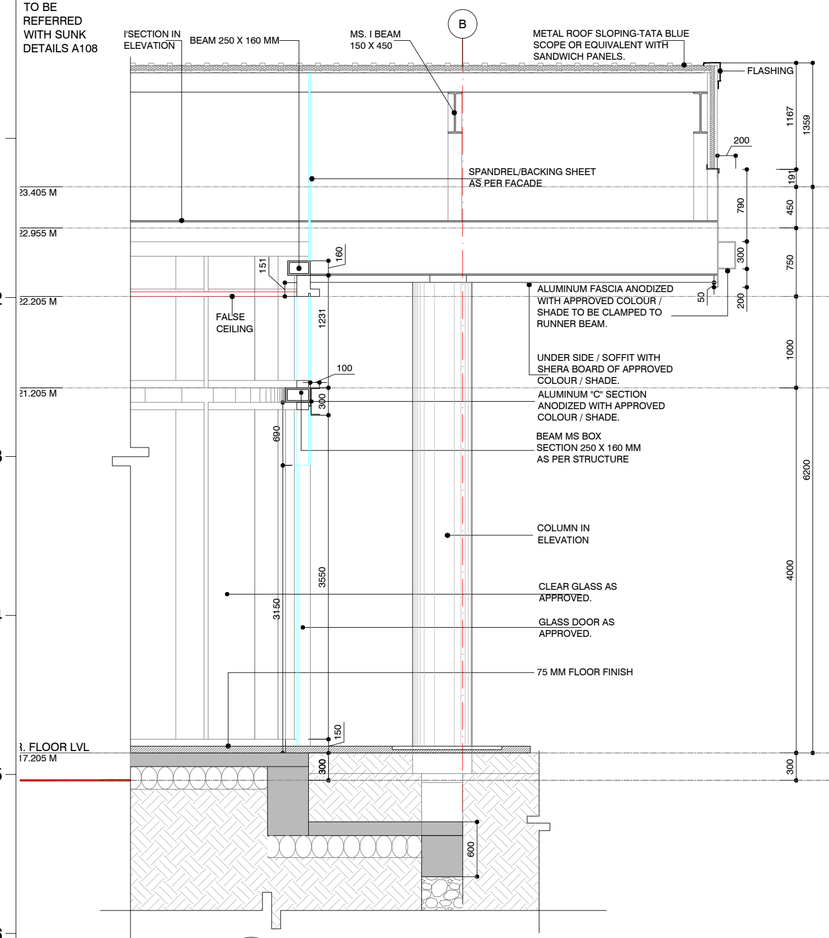


01 A 304 WALL SECTION
SCALE 1:50

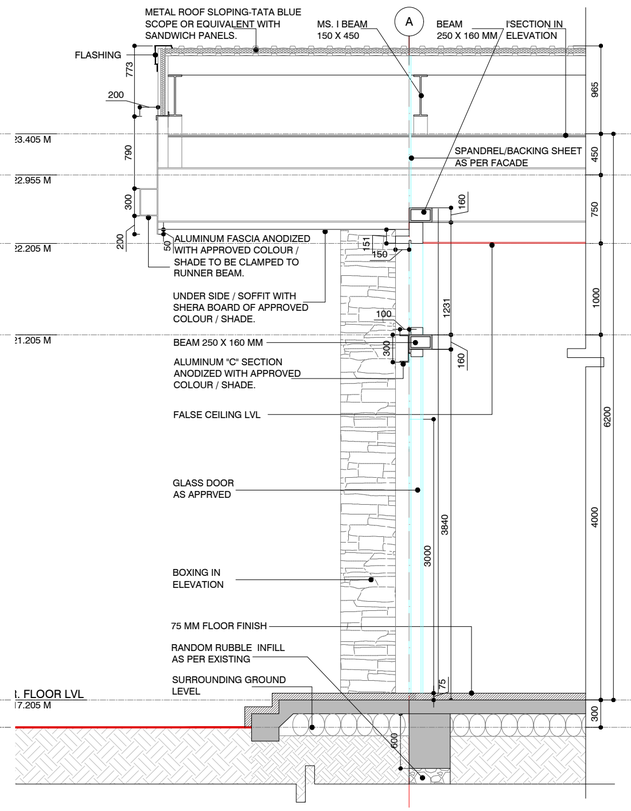

04 A 304 WALL SECTION
SCALE 1:50

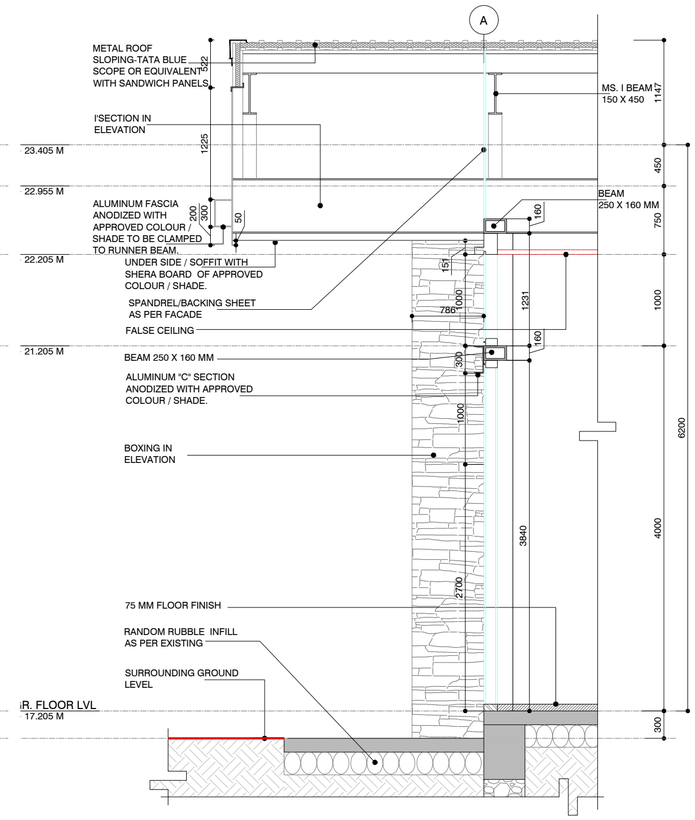

02 A 304 WALL SECTION
SCALE 1:50

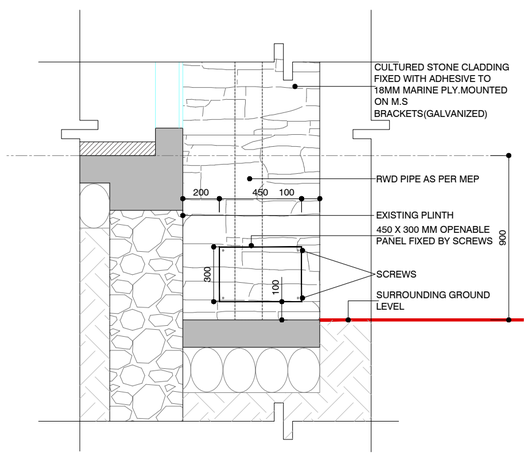

03 A 304 TYPICAL DRAIN OUT DETAIL
SCALE 1:25

Project :
PREMIER LAND
SALES OFFICE

Title :
WALL SECTIONS

LODHA IN HOUSE WORKING

Scale :
1:50

North :

Date of Revision01:
28/06/2021

Drawing No :
A304

Revision:
R1

1:0.950168