
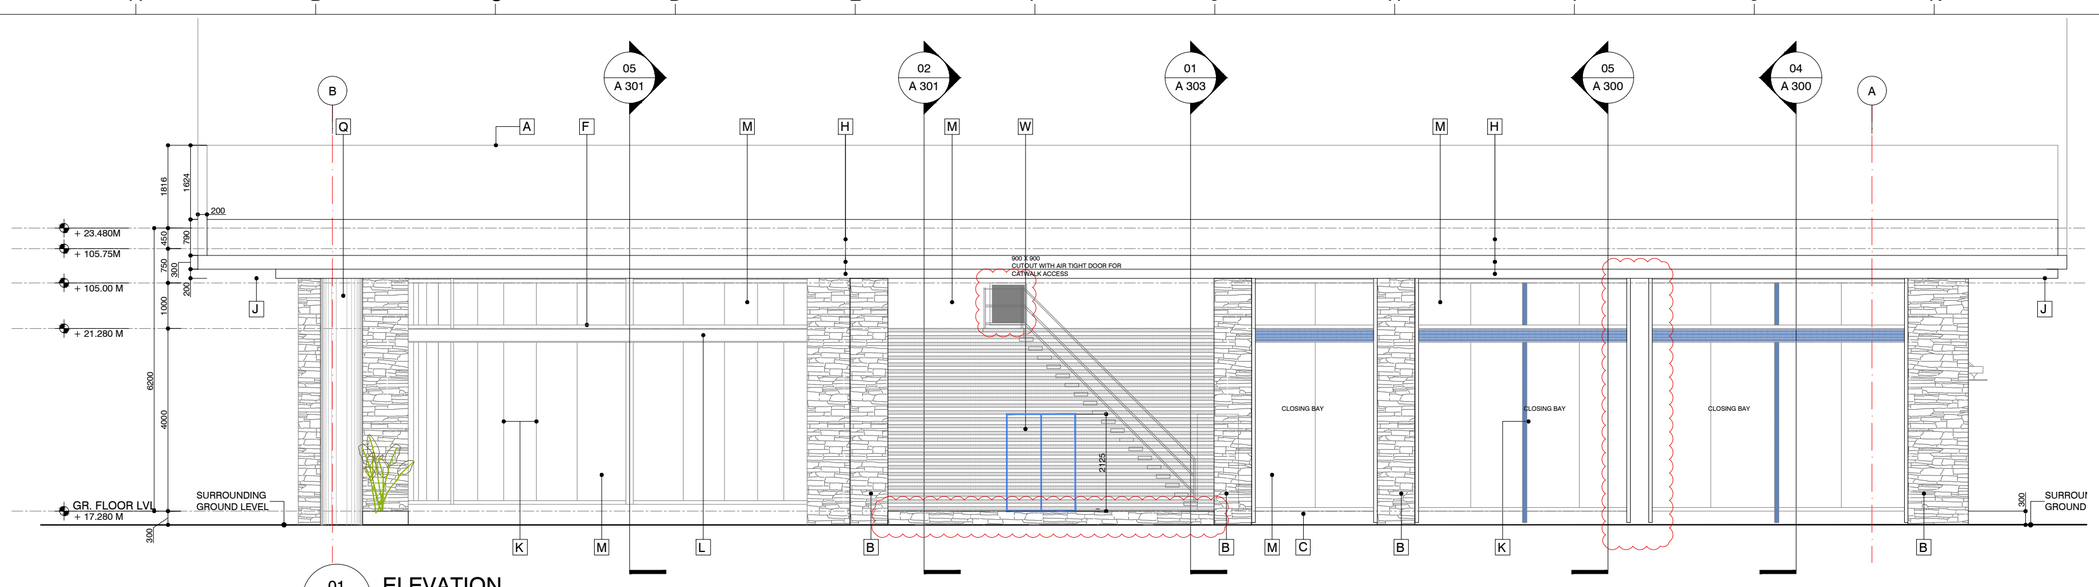


01 ELEVATION

04-PREMIER_SG_ELEVATIONS_2 SCALE: 1:100

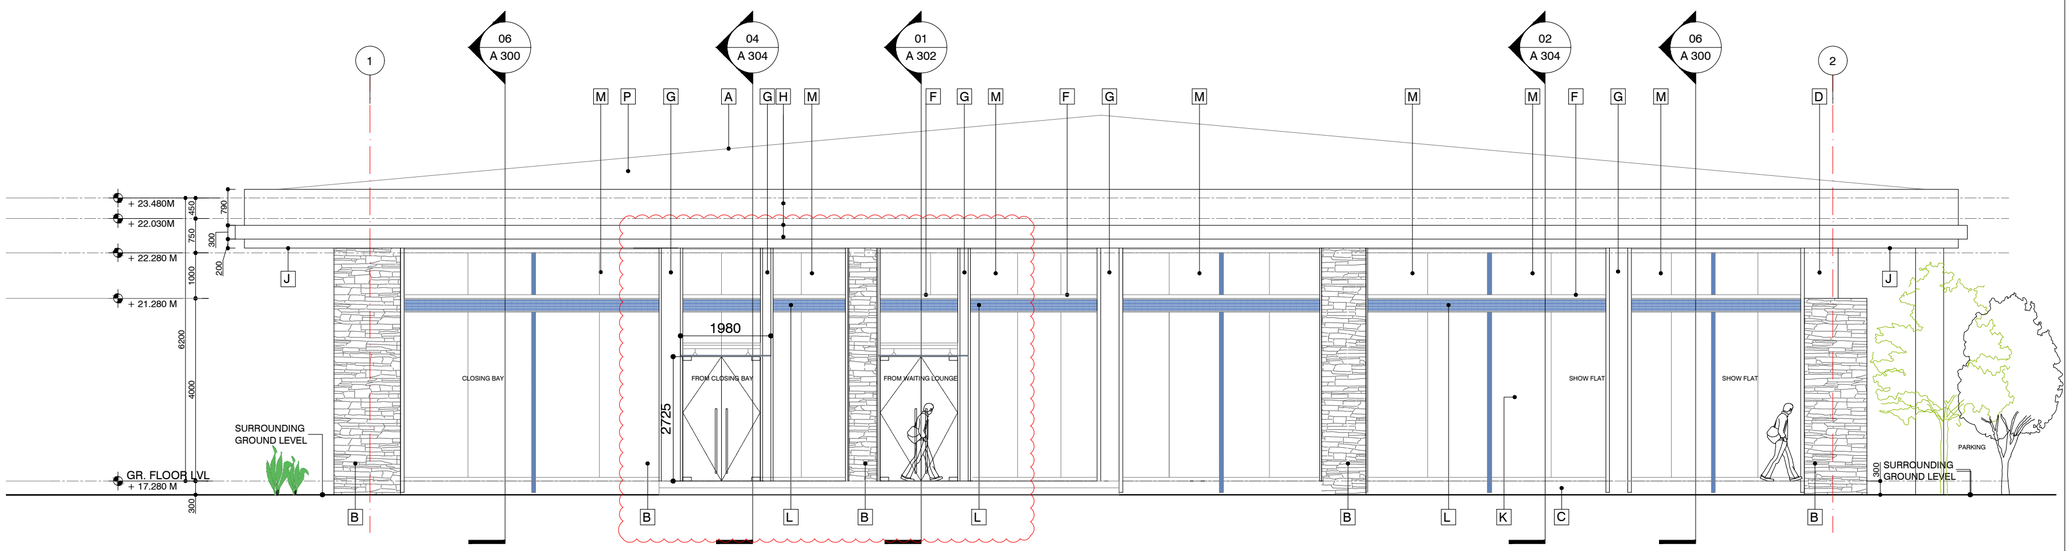

02 ELEVATION

04-PREMIER_SG_ELEVATIONS_2 SCALE: 1:100

LEGEND

A	METAL ROOF SLOPING-TATA BLUE SCOPE OR EQUIVALENT WITH SANDWICH PANELS.	L	ALUMINUM "C" SECTION ANODIZED WITH APPROVED COLOUR / SHADE.
B	CULTURED STONE CLADDING FIXED WITH ADHESIVE TO 18MM MARINE PLY.MOUNTED ON M.S BRACKETS(GALVANIZED)	M	CLEAR GLASS AS APPROVED.
C	TEXTURED PAINT OF APPROVED COLOUR / SHADE	N	75 X 150 "L" ANGLE ALUMINUM LOUVERS.
D	TEXTURED PAINT OF APPROVED COLOUR / SHADE	P	METAL SIDING SANDWICH PANEL WITH APPROVED COLOUR / SHADE.
F	80 X 150 ALUMINUM MEMBERS POWDER COATED WITH APPROVED SHADE.	Q	EXTERIOR GRADE DUROCK SHEET WITH TEXTURE PAINT OF APPROVED COLOUR / SHADE.
E	ALUMINUM LOUVERS FIXED	Q1	TEXTURE PAINT OF APPROVED COLOUR / SHADE.
G	M.S COLUMN COVERED WITH ALUMINUM FLAT PIECE,ANODIZED WITH APPROVED COLOUR / SHADE.	R	1500 MM WIDE DOOR OF ALUMINUM LOUVERS
H	ALUMINUM FASCIA ANODIZED WITH APPROVED COLOUR / SHADE.	S	SPANDREL PANEL WITH FROSTING.
J	UNDER SIDE / SOFFIT WITH SHERA BOARD OF APPROVED COLOUR / SHADE.	T	WINDOW AS PER SAMPLE FLAT FACADE DETAIL
K	BUTT JOINTED GLASS WITH GRAY SILICONE SEALANT.	U	TEXTURED PAINT OF APPROVED COLOUR / SHADE
		V	25 X 25 MM GROOVE.
		W	1000 MM WIDE DOOR OF ALUMINUM LOUVERS

General Notes :

1. All General Notes as per sheet G01(General Information & Index Sheet) are applicable to this drawing sheet.
2. Do not Scale Drawings. Dimensions govern.
3. All dimensions are in millimeters unless noted otherwise.
4. All dimensions are from unfinished to unfinished levels unless otherwise specified.
5. In case of discrepancies larger scale detailed drawings shall supersede smaller scale drawings.
6. Any discrepancy in between Plan, Elevation, Section shall be immediately brought to Architects notice prior to construction on site.
7. Any discrepancy between Architecture, Structure, MEPF, Facade,other drawings shall be immediately brought to Architects notice prior to construction on site.
8. Any irregularities in construction which occurs as a result discrepancy between Architecture, Structure, MEP, others drawings which have not been brought to the Architects notice prior to execution shall become the responsibility of the Contractor.
9. All services (MEPF) drawings are to be referred only for technical content , only coordinated working drawings to be followed for all work at site.
10. All structural sizes and details to be referred from drawings schedules given by structural consultants. However profile coordinates to be strictly as per architectural drawings.
11. All Floor Levels are Unfinished floor level (SSL) unless otherwise specified.
12. Supervision if specifically asked would be provided but responsibility regarding correct & sound construction shall solely rest with contractor/builder.
13. All relevant samples to be approved by architect prior to procurement.
14. No Shell plan/Shop drawings/Formwork drawing/s issued by any agency is valid for construction unless stamped and signed by architect along with comments if any.
15. All open spaces between proposed Built Structures to site / plot boundaries Or Open spaces between built structures shall be cross-verified with the municipal approved drawing at site prior to commencement of construction.
16. Any discrepancy between the VFC drawings and the municipal approved drawings must be immediately brought to notice of the Architect prior to execution.

Engineer - Structure :
Dr. Kelkar Designs Pvt Ltd
610, Keshava,
Bandra Kurla Complex,
Mumbai - 400 051.

Interior Design Consultant:
HBW

Service Engineer - MEP :
Burohappold Engineering
- Building Services

Landscape Consultant:
Sitetectonix Pte. Ltd.
51 Bras Basah Road,
#03-05/06 Manulife Center,
Singapore 189 554

Lighting Consultant:

Client:
LODHA GROUP
Lodha Excelus,Level 8,
Apollo Mills Compound,
N M Joshi Marg,Mahalaxmi,
Mumbai-400011.

29 Bank Street, Fort, Mumbai 400 023 Tel : 2266 1920

THIS DRAWING IS THE PROPERTY & COPYRIGHT OF ARCHITECT HAFEEZ CONTRACTOR IT SHALL NOT BE COPIED OR REPRODUCED IN ANY MANNER AND SHALL BE USED ONLY FOR THE PROJECT ISSUED FOR . THIS DRAWING TO BE EXECUTED ON SITE SUBJECT TO APPROVAL OF COMPETENT AUTHORITY.

REV	DATE	DESCRIPTION	BY
R1	04-11-15	CHANGE IN REAR ELEVATION-(02-A201) & HEIGHT UPDATED.	QUTUB
R2	25-08-21	"	-
R3			
R4			

Issued:
VALID FOR CONSTRUCTION.

Project :

Title :
ELEVATIONS.

Job No :	Drawn By :	Scale :	North :
4594	QUTBUDDIN	1:100	
Date of Revision00: 19/10/2015	Checked By : VINAY		

Drawing No : 04-PREMIER_SG_ELEVATIONS_2

Revision: 2

1:0.950168