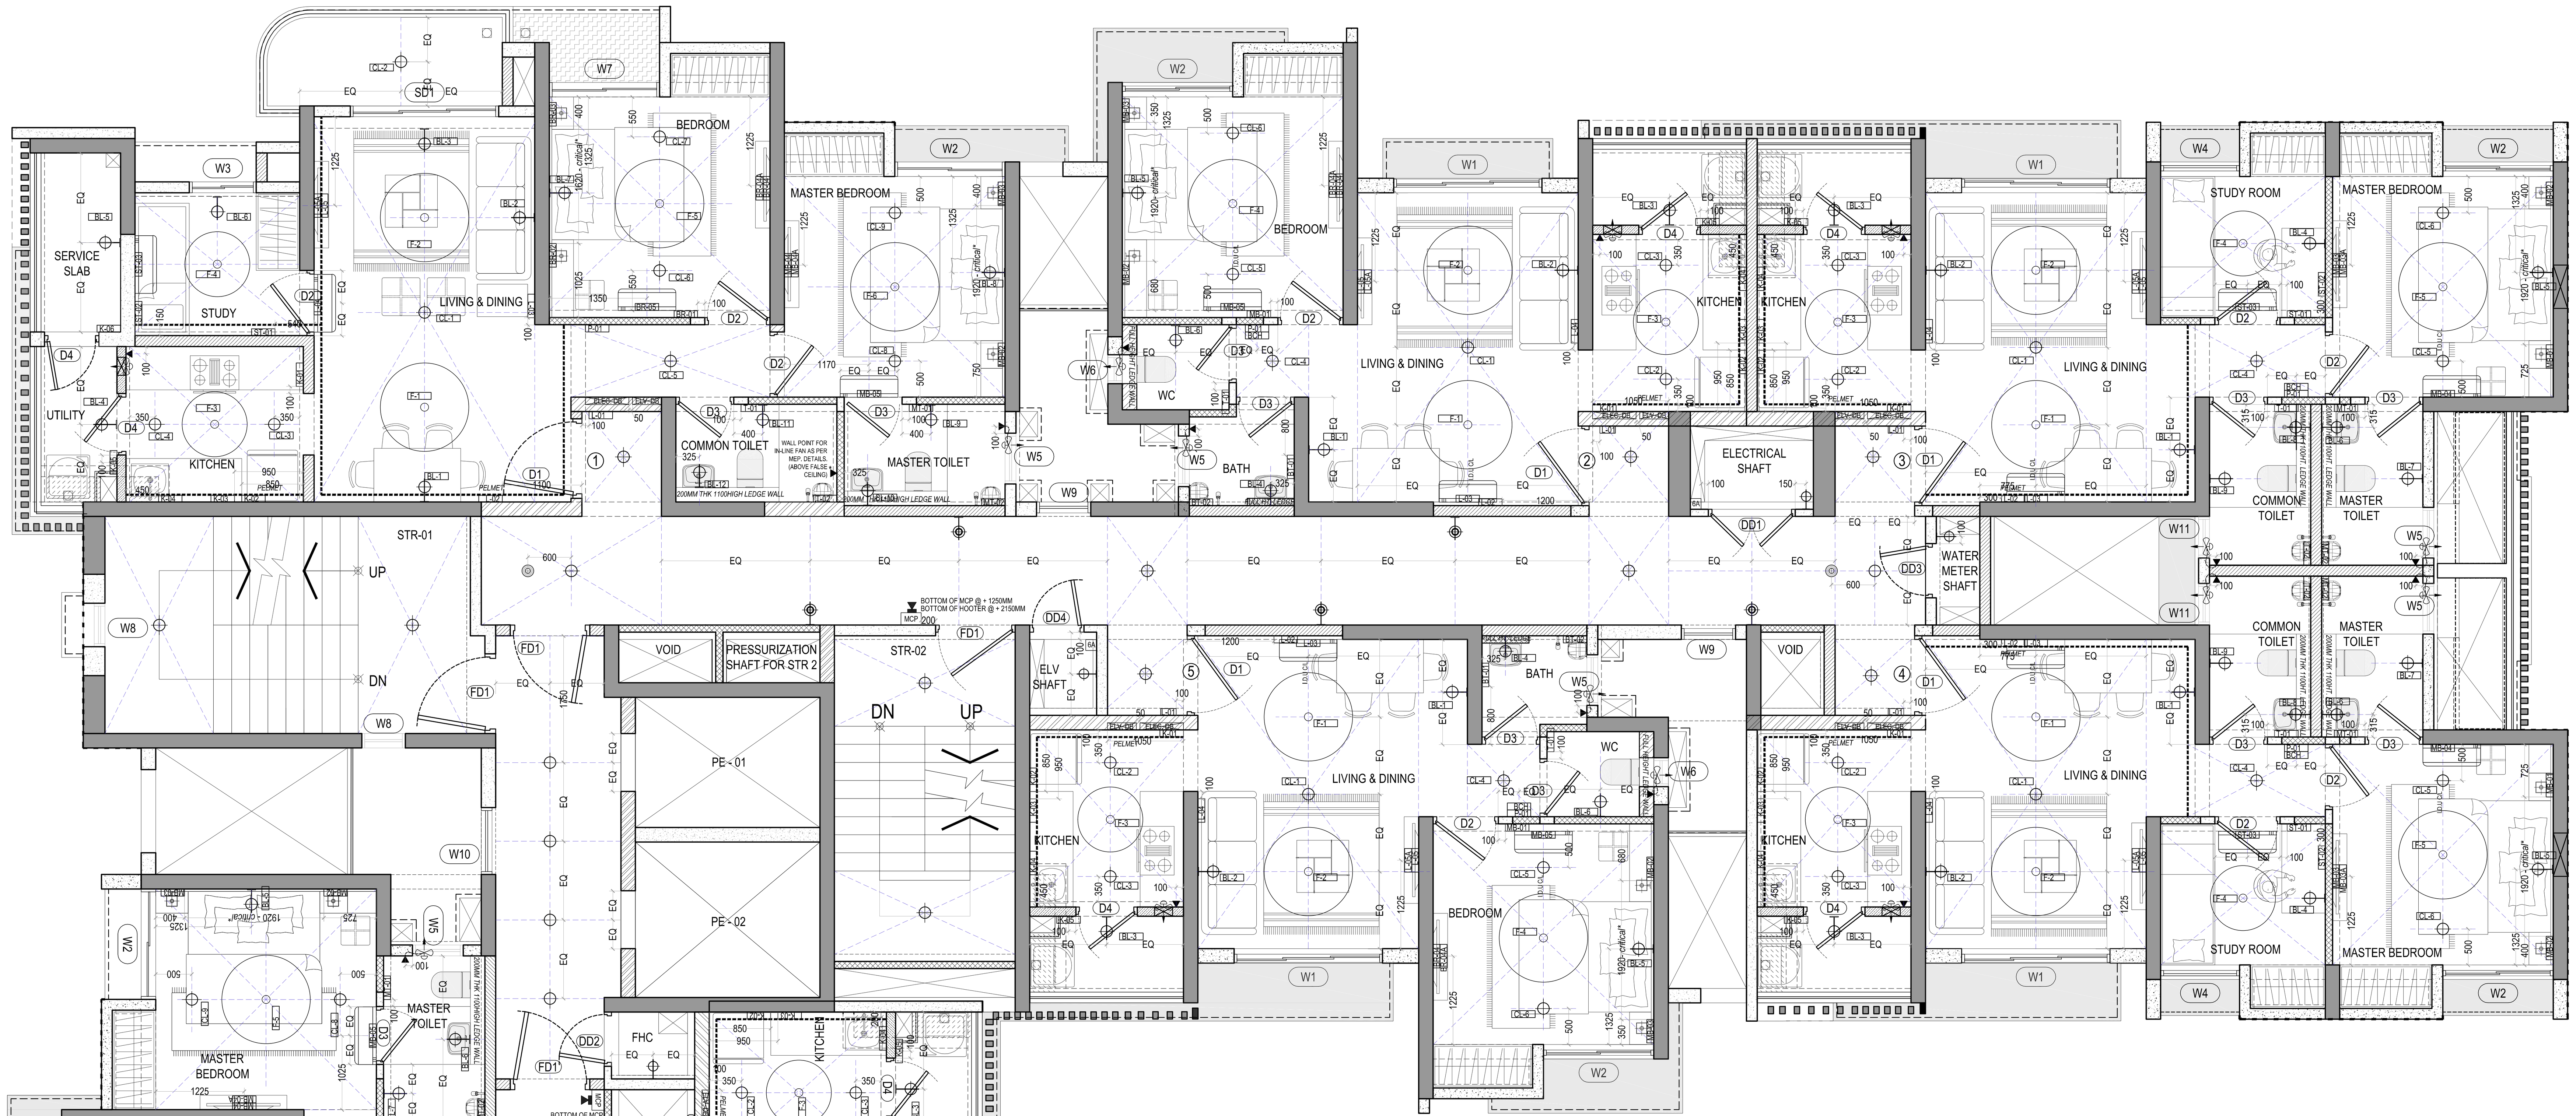
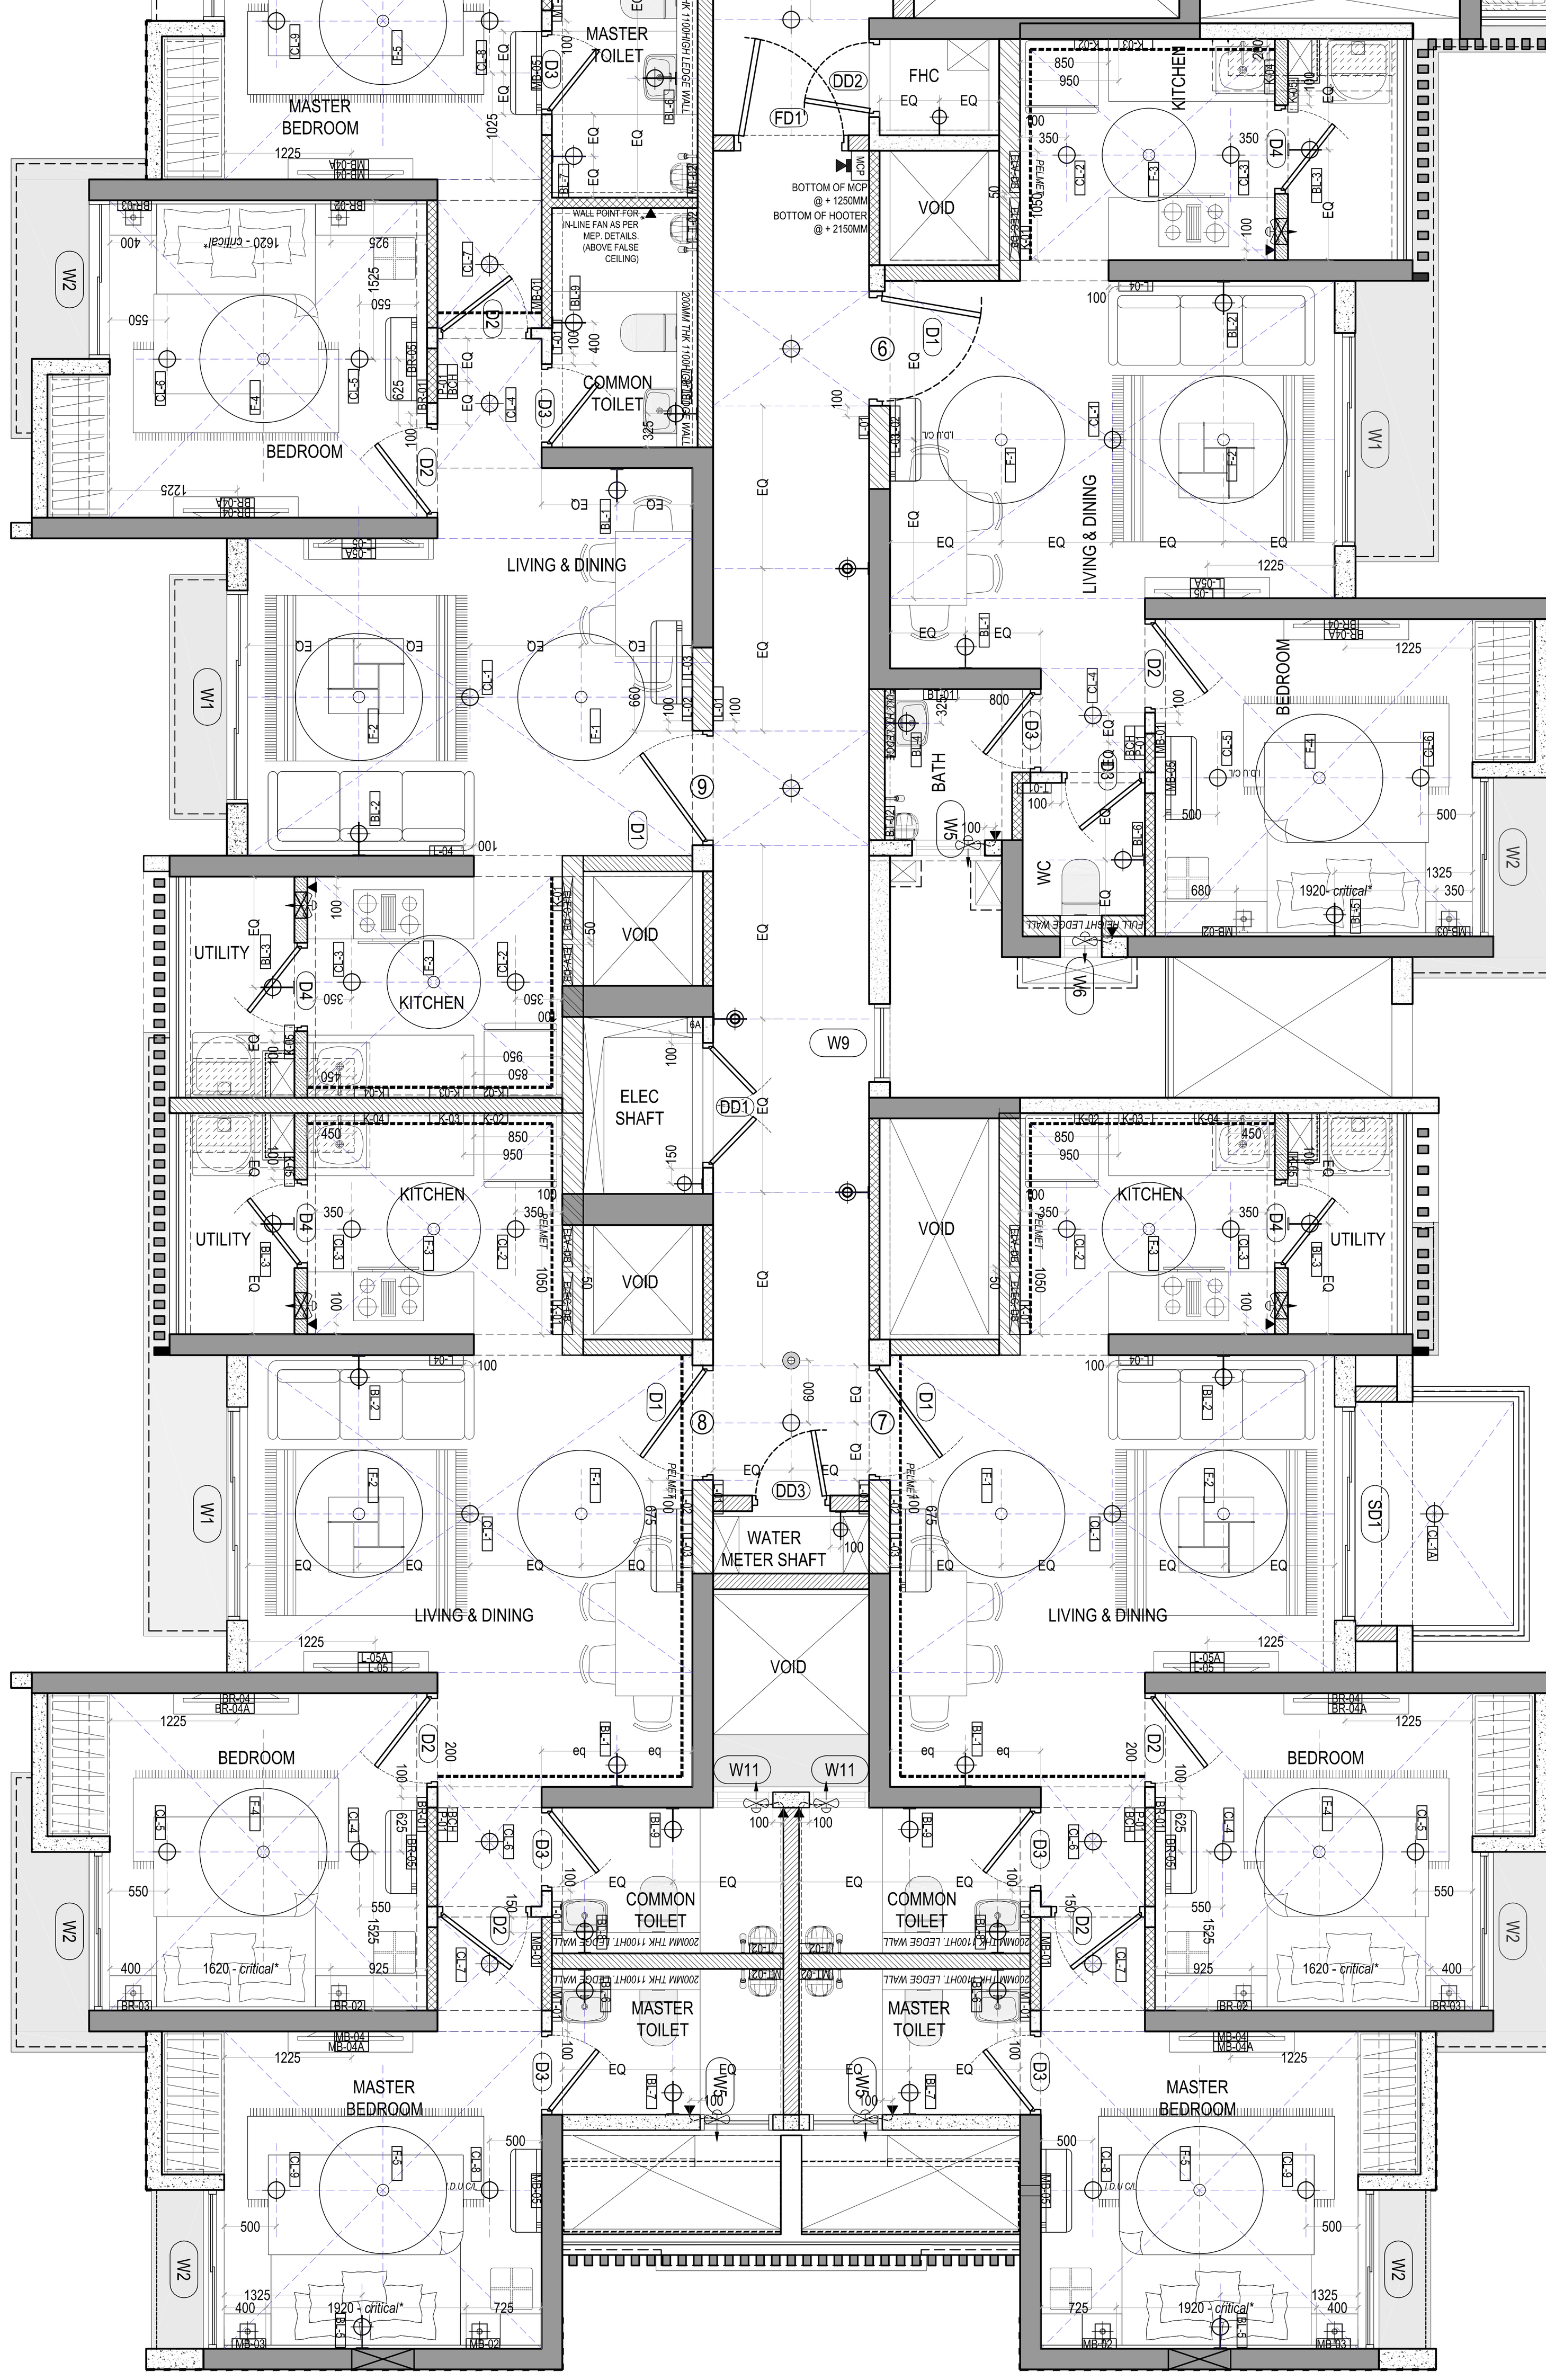



PALAVA LAKEFRONT - E4 TYPOLOGY
**1 BHK**
**E4 - (UNIT 2, 5 AND 6)**

| SR.NO | SR.NO | POINT CONTROL | MODULES | HT. OF SB (BTM OF SB FROM SL) | REMARKS |
|---|---|---|---|---|---|
| L-01 | 1 | BELL POINT | 1 | 1250MM | |
| LIVING-DINING | | | | | |
| L-02 | 1 | BL-1 | 1 | 1250MM | |
| | 2 | F-1 (ONLY REGULATOR) | 2 | | |
| | 3 | 6-A SOCKET WITH SWITCH | 3 | | |
| L-03 | 1 | 20A-A.C BACK BOX | 2 | +250MM ABOVE BEAM BOTTOM[650 BEAM DEPTH] | |
| L-04 | 1 | CL-1 | 1 | 1250MM | TO BE PLACED IN 2 ROWS OF 6/8 MODULE BOARDS INSTEAD OF ONE LARGE 10/12 MODULE SQUARE BOX [REFER KEY ELEVATION] |
| | 2 | F-2 (ONLY REGULATOR) | 2 | | |
| | 3 | BL-2 | 1 | | |
| | 4 | AC (SWITCH) | 2 | | |
| | 5 | 6-A - 2 SOCKETS WITH 2 SWITCH | 6 | | |
| L-05 | 1 | T.V + STB SWITCH | 1 | 600MM | STB + TV ON SINGLE SWITCH. TO BE PLACED IN A 6 MODULE BOARD [REFER KEY ELEVATION] |
| | 2 | DATA | 1 | | |
| | 3 | 6-A - 1 SOCKETS WITH 1 SWITCH | 3 | | |
| | 4 | BLANK MODULE | 1 | | |
| L-05A | 1 | 6-A TV SOCKET | 2 | 1050MM | |
| | 2 | 6-A STB SOCKET | 2 | | |
| | 3 | CABLE SOCKET | 1 | | |
| | 4 | BLANK MODULE | 1 | | |
| PASSAGE | | | | | |
| P-01 | | CL-4 | 1 | 1250MM | |
| ELEC. & ELV. DB | | | | 1950MM (TOP OF DB) | |
| BCH | | BELL CHIMER | 1 | 2500MM (TOP) | |
| KITCHEN & UTILITY | | | | | |
| K-01 | 1 | CL-2 | 1 | 1250MM | |
| | 2 | CL-3 | 1 | | |
| | 3 | F-3 (ONLY REGULATOR) | 2 | | |
| | 4 | BL-3 | 1 | | |
| | 5 | EXHAUST FAN | 1 | | |
| | 6 | 6-A SOCKET & SWITCH (GENERAL) | 3 | | |
| K-02 | 1 | 16-A SOCKET WITH SWITCH FOR REFRIDGERATOR | 3 | 1250MM | |
| K-03 | 1 | 16-A SOCKET & SWITCH FOR MICROWAVE | 3 | 1250MM | |
| K-04 | 1 | 6-A SOCKET WITH SWITCH FOR WATER PURIFIER | 3 | 1600MM | |
| K-05 | 1 | 16-A SOCKET WITH SWITCH FOR WASHING MACHINE | 3 | 1250MM | |
| BATH | | | | | |
| BT-01 | 1 | BL-4 | 1 | 1250MM | |
| | 2 | GEYSER (SWITCH WITH INDICATOR) | 1 | | |
| | 3 | EXHAUST FAN | 1 | | |
| | 4 | 6-A SOCKET WITH SWITCH | 3 | | |
| BT-02 | 1 | 20-A SOCKET FOR GEYSER | 2 | 2100MM | |
| WC | | | | | |
| T-01 | 1 | BL-6 | 1 | 1250MM | |
| | 2 | EXHAUST FAN | 1 | | |
| BEDROOM | | | | | |
| MB-01 | 1 | CL-5 | 1 | 1250MM | |
| MB-02 | 1 | F-4 (ONLY REGULATOR) | 2 | 600MM | |
| | 2 | 6-A SOCKET WITH SWITCH | 2 | | |
| | | | 3 | | |
| MB-03 | 1 | AC (SWITCH) | 2 | 600MM | |
| | 2 | 6-A SOCKET WITH SWITCH | 3 | | |
| | 3 | CL-6 | 1 | | |
| MB-04 | 1 | T.V + STB SWITCH | 1 | 600MM | STB + TV ON SINGLE SWITCH. TO BE PLACED IN A 6 MODULE BOARD [REFER KEY ELEVATION] |
| | 2 | 6-A - 1 SOCKETS WITH 1 SWITCH | 3 | | |
| | 3 | BLANK MODULE | 1 | | |
| MB-04A | 1 | 6-A TV SOCKET | 2 | 1050MM | |
| | 2 | 6-A STB SOCKET | 2 | | |
| | 3 | CABLE SOCKET | 1 | | |
| | 4 | BLANK MODULE | 1 | | |
| MB-05 | 1 | 20A-A.C BACK BOX | 2 | +270MM ABOVE BEAM BOTTOM[650 BEAM DEPTH] | |

PALAVA LAKEFRONT - E4 TYPOLOGY
**1.5 BHK**
**E4 - (UNIT 3 AND 4)**

| SR.NO | SR.NO | POINT CONTROL | MODULES | HT. OF SB (BTM OF SB FROM SL) | REMARKS |
|---|---|---|---|---|---|
| L-01 | 1 | BELL POINT | 1 | 1250MM | |
| LIVING-DINING | | | | | |
| L-02 | 1 | BL-1 | 1 | 1250MM | |
| | 2 | F-1 (ONLY REGULATOR) | 2 | | |
| | 3 | 6-A SOCKET WITH SWITCH | 3 | | |
| L-03 | 1 | 20A-A.C BACK BOX | 2 | +250MM ABOVE BEAM BOTTOM[650 BEAM DEPTH] | |
| L-04 | 1 | CL-1 | 1 | 1250MM | TO BE PLACED IN 2 ROWS OF 6/8 MODULE BOARDS INSTEAD OF ONE LARGE 10/12 MODULE SQUARE BOX [REFER KEY ELEVATION] |
| | 2 | F-2 (ONLY REGULATOR) | 2 | | |
| | 3 | BL-2 | 1 | | |
| | 4 | AC (SWITCH) | 2 | | |
| | 5 | 6-A - 2 SOCKETS WITH 2 SWITCH | 6 | | |
| L-05 | 1 | T.V + STB SWITCH | 1 | 600MM | STB + TV ON SINGLE SWITCH. TO BE PLACED IN A 6 MODULE BOARD [REFER KEY ELEVATION] |
| | 2 | DATA | 1 | | |
| | 3 | 6-A - 1 SOCKETS WITH 1 SWITCH | 3 | | |
| | 4 | BLANK MODULE | 1 | | |
| L-05A | 1 | 6-A TV SOCKET | 2 | 1050MM | |
| | 2 | 6-A STB SOCKET | 2 | | |
| | 3 | CABLE SOCKET | 1 | | |
| | 4 | BLANK MODULE | 1 | | |
| KITCHEN & UTILITY | | | | | |
| ELEC. & ELV. DB | | | | 1950MM (TOP OF DB) | |
| K-01 | 1 | CL-2 | 1 | 1250MM | |
| | 2 | CL-3 | 1 | | |
| | 3 | F-3 (ONLY REGULATOR) | 2 | | |
| | 4 | BL-3 | 1 | | |
| | 5 | EXHAUST FAN | 1 | | |
| | 6 | 6-A SOCKET & SWITCH (GENERAL) | 3 | | |
| K-02 | 1 | 16-A SOCKET WITH SWITCH FOR REFRIGERATOR | 3 | 1250MM | |
| K-03 | 1 | 16-A SOCKET & SWITCH FOR MICROWAVE | 3 | 1250MM | |
| K-04 | 1 | 6-A SOCKET WITH SWITCH FOR WATER PURIFIER | 3 | 1600MM | |
| K-05 | 1 | 16-A SOCKET WITH SWITCH FOR WASHING MACHINE | 3 | 1250MM | |
| PASSAGE | | | | | |
| P-01 | 1 | CL-4 | 1 | 1250MM | |
| BCH | | BELL CHIMER | | 2500MM (TOP) | |
| COMMON TOILET | | | | | |
| T-01 | 1 | BL-8 | 1 | 1250MM | |
| | 2 | BL-9 | 1 | | |
| | 3 | GEYSER (SWITCH WITH INDICATOR) | 1 | | |
| | 4 | EXHAUST FAN | 1 | | |
| | 5 | 6-A SOCKET WITH SWITCH | 3 | | |
| T-02 | 1 | 20-A SOCKET FOR GEYSER | 2 | 2100MM | |
| STUDY ROOM | | | | | |
| ST-01 | 1 | BL-4 | 1 | 1250MM | |
| | 2 | F-4 (ONLY REGULATOR) | 2 | | |
| | 3 | 6-A SOCKET WITH SWITCH | 3 | | |
| | 4 | AC (SWITCH) | 2 | | |
| ST-02 | 1 | 6-A SOCKET WITH SWITCH | 3 | 850MM | |
| ST-03 | 1 | 20A-A.C BACK BOX | 2 | +270MM ABOVE BEAM BOTTOM[650 BEAM DEPTH] | |
| MASTER BEDROOM | | | | | |
| MB-01 | 1 | CL-5 | 1 | 600MM | |
| | 2 | F-5 (ONLY REGULATOR) | 2 | | |
| | 3 | 6-A SOCKET WITH SWITCH | 3 | | |
| | 4 | BL-5 | 1 | | |
| MB-02 | 1 | CL-6 | 1 | 600MM | STB + TV ON SINGLE SWITCH [REFER KEY ELEVATION] |
| | 2 | AC (SWITCH) | 2 | | |
| | 3 | 6-A SOCKET WITH SWITCH | 3 | | |
| MB-03 | 1 | T.V + STB SWITCH | 1 | 600MM | STB + TV ON SINGLE SWITCH. TO BE PLACED IN A 6 MODULE BOARD [REFER KEY ELEVATION] |
| | 2 | 6-A - 1 SOCKETS WITH 1 SWITCH | 3 | | |
| | 3 | BLANK MODULE | 1 | | |
| MB-03A | 1 | 6-A TV SOCKET | 2 | 1050MM | |
| | 2 | 6-A STB SOCKET | 2 | | |
| | 3 | CABLE SOCKET | 1 | | |
| | 4 | BLANK MODULE | 1 | | |
| MB-04 | 1 | 20A-A.C BACK BOX | 2 | +270MM ABOVE BEAM BOTTOM[650 BEAM DEPTH] | |
| MASTER TOILET | | | | | |
| MT-01 | 1 | BL-7 | 1 | 1250MM | |
| | 2 | BL-6 | 1 | | |
| | 3 | GEYSER (SWITCH WITH INDICATOR) | 1 | | |
| | 4 | EXHAUST FAN | 1 | | |
| | 5 | 6-A SOCKET WITH SWITCH | 3 | | |
| MT-02 | 1 | 20-A SOCKET FOR GEYSER | 2 | 2100MM | |

PALAVA LAKEFRONT - E4 TYPOLOGY
**2 BHK - TYPE 1**
**E4 - (UNIT 9)**


| SR.NO | SR.NO | POINT CONTROL | MODULES | HT. OF SB (BTM OF SB FROM SL) | REMARKS |
|---|---|---|---|---|---|
| L-01 | 1 | BELL POINT | 1 | 1250MM | |
| LIVING-DINING | | | | | |
| L-02 | 1 | BL-1 | 1 | 1250MM | |
| | 2 | F-1 (ONLY REGULATOR) | 2 | | |
| | 3 | 6-A SOCKET WITH SWITCH | 3 | | |
| L-03 | 1 | 20A-A.C BACK BOX | 2 | +250MM ABOVE BEAM BOTTOM[650 BEAM DEPTH] | |
| L-04 | 1 | CL-1 | 1 | 1250MM | TO BE PLACED IN 2 ROWS OF 6/8 MODULE BOARDS INSTEAD OF ONE LARGE 10/12 MODULE SQUARE BOX [REFER KEY ELEVATION] |
| | 2 | F-2 (ONLY REGULATOR) | 2 | | |
| | 3 | BL-2 | 1 | | |
| | 4 | AC (SWITCH) | 2 | | |
| | 5 | 6-A - 2 SOCKETS WITH 2 SWITCH | 6 | | |
| L-05 | 1 | T.V + STB SWITCH | 1 | 600MM | STB + TV ON SINGLE SWITCH. TO BE PLACED IN A 6 MODULE BOARD [REFER KEY ELEVATION] |
| | 2 | DATA | 1 | | |
| | 3 | 6-A - 1 SOCKETS WITH 1 SWITCH | 3 | | |
| | 4 | BLANK MODULE | 1 | | |
| L-05A | 1 | 6-A TV SOCKET | 2 | 1050MM | |
| | 2 | 6-A STB SOCKET | 2 | | |
| | 3 | CABLE SOCKET | 1 | | |
| | 4 | BLANK MODULE | 1 | | |
| KITCHEN & UTILITY | | | | | |
| ELEC. & ELV. DB | | | | 1950MM (TOP OF DB) | |
| K-01 | 1 | CL-2 | 1 | 1250MM | |
| | 2 | CL-3 | 1 | | |
| | 3 | F-3 (ONLY REGULATOR) | 2 | | |
| | 4 | BL-3 | 1 | | |
| | 5 | EXHAUST FAN | 1 | | |
| | 6 | 6-A SOCKET & SWITCH (GENERAL) | 3 | | |
| K-02 | 1 | 16-A SOCKET WITH SWITCH FOR REFRIDGERATOR | 3 | 1250MM | |
| K-03 | 1 | 16-A SOCKET & SWITCH FOR MICROWAVE | 3 | 1250MM | |
| K-04 | 1 | 6-A SOCKET WITH SWITCH FOR WATER PURIFIER | 3 | 1600MM | |
| K-05 | 1 | 16-A SOCKET WITH SWITCH FOR WASHING MACHINE | 3 | 1250MM | |
| PASSAGE | | | | | |
| P-01 | 1 | CL-4 | 1 | 1250MM | |
| BCH | | BELL CHIMER | | 2500MM (TOP) | |
| COMMON TOILET | | | | | |
| T-01 | 1 | BL-9 | 1 | 1250MM | |
| | 2 | BL-8 | 1 | | |
| | 3 | GEYSER (SWITCH WITH INDICATOR) | 1 | | |
| | 4 | IN-LINE FAN | 1 | | |
| | 5 | 6-A SOCKET WITH SWITCH | 3 | | |
| T-02 | 1 | 20-A SOCKET FOR GEYSER | 2 | 2100MM | |
| BEDROOM | | | | | |
| BR-01 | 1 | CL-5 | 1 | 1250MM | |
| BR-02 | 1 | CL-6 | 1 | 600MM | |
| | 2 | F-4 (ONLY REGULATOR) | 2 | | |
| | 3 | 6-A SOCKET WITH SWITCH | 3 | | |
| BR-03 | 1 | AC (SWITCH) | 2 | 600MM | |
| | 1 | 6-A SOCKET WITH SWITCH | 3 | | |
| BR-04 | 1 | T.V + STB SWITCH | 1 | 600MM | STB + TV ON SINGLE SWITCH. TO BE PLACED IN A 6 MODULE BOARD [REFER KEY ELEVATION] |
| | 2 | 6-A - 1 SOCKETS WITH 1 SWITCH | 3 | | |
| | 3 | BLANK MODULE | 1 | | |
| BR-04A | 1 | 6-A TV SOCKET | 2 | 1050MM | |
| | 2 | 6-A STB SOCKET | 2 | | |
| | 3 | CABLE SOCKET | 1 | | |
| | 4 | BLANK MODULE | 1 | | |
| BR-05 | 1 | 20A-A.C BACK BOX | 2 | +270MM ABOVE BEAM BOTTOM[650 BEAM DEPTH] | |
| MASTER BEDROOM | | | | | |
| MB-01 | 1 | CL-7 | 1 | 1250MM | |
| MB-02 | 1 | CL-8 | 1 | 600MM | |
| | 2 | F-5 (ONLY REGULATOR) | 2 | | |
| | 3 | 6-A SOCKET WITH SWITCH | 3 | | |
| | 4 | BL-5 | 1 | | |
| MB-03 | 1 | CL-9 | 1 | 600MM | |
| | 2 | AC (SWITCH) | 2 | | |
| | 3 | 6-A SOCKET WITH SWITCH | 3 | | |
| MB-04 | 1 | T.V + STB SWITCH | 1 | 600MM | STB + TV ON SINGLE SWITCH. TO BE PLACED IN A 6 MODULE BOARD [REFER KEY ELEVATION] |
| | 2 | 6-A - 1 SOCKETS WITH 1 SWITCH | 3 | | |
| | 3 | BLANK MODULE | 1 | | |
| MB-04A | 1 | 6-A TV SOCKET | 2 | 1050MM | |
| | 2 | 6-A STB SOCKET | 2 | | |
| | 3 | CABLE SOCKET | 1 | | |
| | 4 | BLANK MODULE | 1 | | |
| MB-05 | 1 | 20A-A.C BACK BOX | 2 | +270MM ABOVE BEAM BOTTOM[650 BEAM DEPTH] | |
| MASTER TOILET | | | | | |
| MT-01 | 1 | BL-7 | 1 | 1250MM | |
| | 2 | BL-6 | 1 | | |
| | 3 | GEYSER (SWITCH WITH INDICATOR) | 1 | | |
| | 4 | EXHAUST FAN | 1 | | |
| | 5 | 6-A SOCKET WITH SWITCH | 3 | | |
| MT-02 | 1 | 20-A SOCKET FOR GEYSER | 2 | 2100MM | |

PALAVA LAKEFRONT - E4 TYPOLOGY
**2 BHK - TYPE 2**
**E4 - (UNIT 7 AND 8)**


| SR.NO | SR.NO | POINT CONTROL | MODULES | HT. OF SB (BTM OF SB FROM SL) | REMARKS |
|---|---|---|---|---|---|
| L-01 | 1 | BELL POINT | 1 | 1250MM | |
| LIVING-DINING | | | | | |
| L-02 | 1 | BL-1 | 1 | 1250MM | |
| | 2 | F-1 (ONLY REGULATOR) | 2 | | |
| | 3 | 6-A SOCKET WITH SWITCH | 3 | | |
| L-03 | 1 | 20A-A.C BACK BOX | 2 | +250MM ABOVE BEAM BOTTOM[650 BEAM DEPTH] | |
| L-04 | 1 | CL-1 | 1 | 1250MM | TO BE PLACED IN 2 ROWS OF 6/8 MODULE BOARDS INSTEAD OF ONE LARGE 10/12 MODULE SQUARE BOX [REFER KEY ELEVATION] |
| | 2 | F-2 (ONLY REGULATOR) | 2 | | |
| | 3 | BL-2 | 1 | | |
| | 4 | AC (SWITCH) | 2 | | |
| | 5 | 6-A - 2 SOCKETS WITH 2 SWITCH | 6 | | |
| | 6 | CL-1A (DECK LIGHT) | 1 | | |
| L-05 | 1 | T.V + STB SWITCH | 1 | 600MM | STB + TV ON SINGLE SWITCH. TO BE PLACED IN A 6 MODULE BOARD [REFER KEY ELEVATION] |
| | 2 | DATA | 1 | | |
| | 3 | 6-A - 1 SOCKETS WITH 1 SWITCH | 3 | | |
| | 4 | BLANK MODULE | 1 | | |
| L-05A | 1 | 6-A TV SOCKET | 2 | 1050MM | |
| | 2 | 6-A STB SOCKET | 2 | | |
| | 3 | CABLE SOCKET | 1 | | |
| | 4 | BLANK MODULE | 1 | | |
| KITCHEN & UTILITY | | | | | |
| ELEC. & ELV. DB | | | | 1950MM (TOP OF DB) | |
| K-01 | 1 | CL-2 | 1 | 1250MM | |
| | 2 | CL-3 | 1 | | |
| | 3 | F-3 (ONLY REGULATOR) | 2 | | |
| | 4 | BL-3 | 1 | | |
| | 5 | EXHAUST FAN | 1 | | |
| | 6 | 6-A SOCKET & SWITCH (GENERAL) | 3 | | |
| K-02 | 1 | 16-A SOCKET WITH SWITCH FOR REFRIDGERATOR | 3 | 1250MM | |
| K-03 | 1 | 16-A SOCKET & SWITCH FOR MICROWAVE | 3 | 1250MM | |
| K-04 | 1 | 6-A SOCKET WITH SWITCH FOR WATER PURIFIER | 3 | 1600MM | |
| K-05 | 1 | 16-A SOCKET WITH SWITCH FOR WASHING MACHINE | 3 | 1250MM | |
| PASSAGE | | | | | |
| P-01 | 1 | CL-6 | 1 | 1250MM | |
| BCH | | BELL CHIMER | | 2500MM (TOP) | |
| COMMON TOILET | | | | | |
| T-01 | 1 | BL-9 | 1 | 1250MM | |
| | 2 | BL-8 | 1 | | |
| | 3 | GEYSER (SWITCH WITH INDICATOR) | 1 | | |
| | 4 | EXHAUST FAN | 1 | | |
| | 5 | 6-A SOCKET WITH SWITCH | 3 | | |
| T-02 | 1 | 20-A SOCKET FOR GEYSER | 2 | 2100MM | |
| BEDROOM | | | | | |
| BR-01 | 1 | CL-4 | 1 | 1250MM | |
| BR-02 | 1 | CL-6 | 1 | 600MM | |
| | 2 | F-4 (ONLY REGULATOR) | 2 | | |
| | 3 | 6-A SOCKET WITH SWITCH | 3 | | |
| BR-03 | 1 | AC (SWITCH) | 2 | 600MM | |
| | 1 | 6-A SOCKET WITH SWITCH | 3 | | |
| BR-04 | 1 | T.V + STB SWITCH | 1 | 600MM | STB + TV ON SINGLE SWITCH. TO BE PLACED IN A 6 MODULE BOARD [REFER KEY ELEVATION] |
| | 2 | 6-A - 1 SOCKETS WITH 1 SWITCH | 3 | | |
| | 3 | BLANK MODULE | 1 | | |
| BR-04A | 1 | 6-A TV SOCKET | 2 | 1050MM | |
| | 2 | 6-A STB SOCKET | 2 | | |
| | 3 | CABLE SOCKET | 1 | | |
| | 4 | BLANK MODULE | 1 | | |
| BR-05 | 1 | 20A-A.C BACK BOX | 2 | +270MM ABOVE BEAM BOTTOM[650 BEAM DEPTH] | |
| MASTER BEDROOM | | | | | |
| MB-01 | 1 | CL-7 | 1 | 1250MM | |
| MB-02 | 1 | CL-8 | 1 | 600MM | |
| | 2 | F-5 (ONLY REGULATOR) | 2 | | |
| | 3 | 6-A SOCKET WITH SWITCH | 3 | | |
| | 4 | BL-5 | 1 | | |
| MB-03 | 1 | CL-9 | 1 | 600MM | |
| | 2 | AC (SWITCH) | 2 | | |
| | 3 | 6-A SOCKET WITH SWITCH | 3 | | |
| MB-04 | 1 | T.V + STB SWITCH | 1 | 600MM | STB + TV ON SINGLE SWITCH. TO BE PLACED IN A 6 MODULE BOARD [REFER KEY ELEVATION] |
| | 2 | 6-A - 1 SOCKETS WITH 1 SWITCH | 3 | | |
| | 3 | BLANK MODULE | 1 | | |
| MB-04A | 1 | 6-A TV SOCKET | 2 | 1050MM | |
| | 2 | 6-A STB SOCKET | 2 | | |
| | 3 | CABLE SOCKET | 1 | | |
| | 4 | BLANK MODULE | 1 | | |
| MB-05 | 1 | 20A-A.C BACK BOX | 2 | +270MM ABOVE BEAM BOTTOM[650 BEAM DEPTH] | |
| MASTER TOILET | | | | | |
| MT-01 | 1 | BL-7 | 1 | 1250MM | |
| | 2 | BL-6 | 1 | | |
| | 3 | GEYSER (SWITCH WITH INDICATOR) | 1 | | |
| | 4 | EXHAUST FAN | 1 | | |
| | 5 | 6-A SOCKET WITH SWITCH | 3 | | |
| MT-02 | 1 | 20-A SOCKET FOR GEYSER | 2 | 2100MM | |

PALAVA LAKEFRONT - E4 TYPOLOGY
**2.5 BHK**
**E4 - (UNIT 1)**


| SR.NO | SR.NO | POINT CONTROL | MODULES | HT. OF SB (BTM OF SB FROM SL) | REMARKS |
|---|---|---|---|---|---|
| L-01 | 1 | BELL POINT | 1 | 1250MM | |
| LIVING-DINING | | | | | |
| L-02 | 1 | BL-1 | 1 | 1250MM | |
| | 2 | F-1 (ONLY REGULATOR) | 2 | | |
| | 3 | 6-A SOCKET WITH SWITCH | 3 | | |
| L-03 | 1 | CL-1 | 1 | 600MM | (*BL-3 HEIGHT IS 100MM FROM BEAM BOTTOM) TO BE PLACED IN 2 ROWS OF 6/8 MODULE BOARDS INSTEAD OF ONE LARGE 10/12 MODULE SQUARE BOX |
| | 2 | CL-2 ( DECK) | 1 | | |
| | 3 | BL-2 | 1 | | |
| | 4 | BL-3 | 1 | | |
| | 5 | F-2 (ONLY REGULATOR) | 2 | | |
| | 6 | AC (SWITCH) | 2 | | |
| | 7 | 6-A - 2 SOCKETS WITH 2 SWITCH | 6 | | |
| | 8 | TELEPHONE POINT | 1 | | |
| | 9 | INTERCOM | 1 | | |
| L-04 | 1 | 20A-A.C BACK BOX | 2 | +250MM ABOVE BEAM BOTTOM[650 BEAM DEPTH] | |
| L-05 | 1 | T.V + STB SWITCH | 1 | 600MM | STB + TV ON SINGLE SWITCH. TO BE PLACED IN A 6 MODULE BOARD [REFER KEY ELEVATION] |
| | 2 | DATA | 1 | | |
| | 3 | 6-A - 1 SOCKETS WITH 1 SWITCH | 3 | | |
| | 4 | BLANK MODULE | 1 | | |
| L-05A | 1 | 6-A TV SOCKET | 2 | 1050MM | |
| | 2 | 6-A STB SOCKET | 2 | | |
| | 3 | CABLE SOCKET | 1 | | |
| | 4 | BLANK MODULE | 1 | | |
| KITCHEN & UTILITY & SERVICE SLAB | | | | | |
| K-01 | 1 | CL-3 | 1 | 1250MM | |
| | 2 | CL-4 | 1 | | |
| | 3 | F-3 (ONLY REGULATOR) | 2 | | |
| | 4 | BL-4 | 1 | | |
| | 5 | EXHAUST FAN | 1 | | |
| | 6 | 6-A SOCKET & SWITCH (GENERAL) | 3 | | |
| K-02 | 1 | 16-A SOCKET WITH SWITCH FOR REFRIDGERATOR | 3 | 1250MM | |
| K-03 | 1 | 16-A SOCKET & SWITCH FOR MICROWAVE | 3 | 1250MM | |
| K-04 | 1 | 6-A SOCKET WITH SWITCH FOR WATER PURIFIER | 3 | 1600MM | |
| K-05 | 1 | 16-A SOCKET WITH SWITCH FOR WASHING MACHINE | 3 | 1250MM | |
| K-06 | 1 | BL-5 | 1 | 1250MM | |
| STUDY | | | | | |
| ST-01 | 1 | BL-6 | 1 | 1250MM | |
| | 2 | F-4 (ONLY REGULATOR) | 2 | | |
| | 3 | 6-A SOCKET WITH SWITCH | 3 | | |
| ST-02 | 1 | 6-A SOCKET WITH SWITCH | 3 | 1250MM | |
| ST-03 | 1 | 20A-A.C BACK BOX | 2 | +270MM ABOVE BEAM BOTTOM[650 BEAM | |
| PASSAGE | | | | | |
| P-01 | 1 | CL-5 | 1 | 1250MM | |
| ELEC. & ELV. DB | | | | 1950MM (TOP OF DB) | |
| BCH | | BELL CHIMER | | 1950 MM (TOP) | |
| COMMON TOILET | | | | | |
| T-01 | 1 | BL-11 | 1 | 1250MM | |
| | 2 | BL-12 | 1 | | |
| | 3 | GEYSER (SWITCH WITH INDICATOR) | 1 | | |
| | 4 | EXHAUST FAN | 1 | | |
| | 5 | 6-A SOCKET WITH SWITCH | 3 | | |
| T-02 | 1 | 20-A SOCKET FOR GEYSER | 2 | 2100MM | |
| BEDROOM 01 | | | | | |
| BR-01 | 1 | CL-6 | 1 | 1250MM | |
| BR-02 | 1 | CL-7 | 1 | 600MM | |
| | 2 | F-5 (ONLY REGULATOR) | 2 | | |
| | 3 | 6-A SOCKET WITH SWITCH | 3 | | |
| | 4 | BL-7 | 1 | | |
| BR-03 | 1 | AC (SWITCH) | 2 | 600MM | |
| | 1 | 6-A SOCKET WITH SWITCH | 3 | | |
| BR-03 | 1 | T.V + STB SWITCH | 1 | 600MM | STB + TV ON SINGLE SWITCH. TO BE PLACED IN A 6 MODULE BOARD [REFER KEY ELEVATION] |
| | 2 | 6-A - 1 SOCKETS WITH 1 SWITCH | 3 | | |
| | 3 | BLANK MODULE | 1 | | |
| BR-03A | 1 | 6-A TV SOCKET | 2 | 1050MM | |
| | 2 | 6-A STB SOCKET | 2 | | |
| | 3 | CABLE SOCKET | 1 | | |
| | 4 | BLANK MODULE | 1 | | |
| BR-05 | 1 | 20A-A.C BACK BOX | 2 | +270MM ABOVE BEAM BOTTOM[650 BEAM | |
| MASTER BEDROOM | | | | | |
| MB-01 | 1 | CL-10 | 1 | 1250MM | |
| MB-02 | 1 | CL-11 | 1 | 600MM | |
| | 2 | F-6 (ONLY REGULATOR) | 2 | | |
| | 3 | 6-A SOCKET WITH SWITCH | 3 | | |
| | 4 | BL-8 | 1 | | |
| MB-03 | 1 | AC (SWITCH) | 2 | 600MM | |
| | 2 | 6-A SOCKET WITH SWITCH | 3 | | |
| MB-03 | 1 | T.V + STB SWITCH | 1 | 600MM | STB + TV ON SINGLE SWITCH. TO BE PLACED IN A 6 MODULE BOARD [REFER KEY ELEVATION] |
| | 2 | 6-A - 1 SOCKETS WITH 1 SWITCH | 3 | | |
| | 3 | BLANK MODULE | 1 | | |
| MB-03A | 1 | 6-A TV SOCKET | 2 | 1050MM | |
| | 2 | 6-A STB SOCKET | 2 | | |
| | 3 | CABLE SOCKET | 1 | | |
| | 4 | BLANK MODULE | 1 | | |
| MB-05 | 1 | 20A-A.C BACK BOX | 2 | +270MM ABOVE BEAM BOTTOM[650 BEAM | |
| MASTER TOILET | | | | | |
| MT-01 | 1 | BL-9 | 1 | 1250MM | |
| | 2 | BL-10 | 1 | | |
| | 3 | GEYSER (SWITCH WITH INDICATOR) | 1 | | |
| | 4 | EXHAUST FAN | 1 | | |
| | 5 | 6-A SOCKET WITH SWITCH | 3 | | |

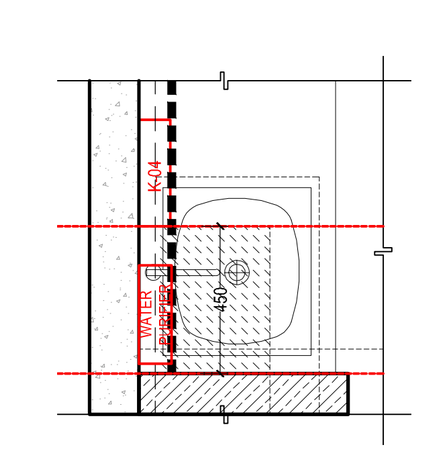


WATER PURIFIER POINT DETAIL

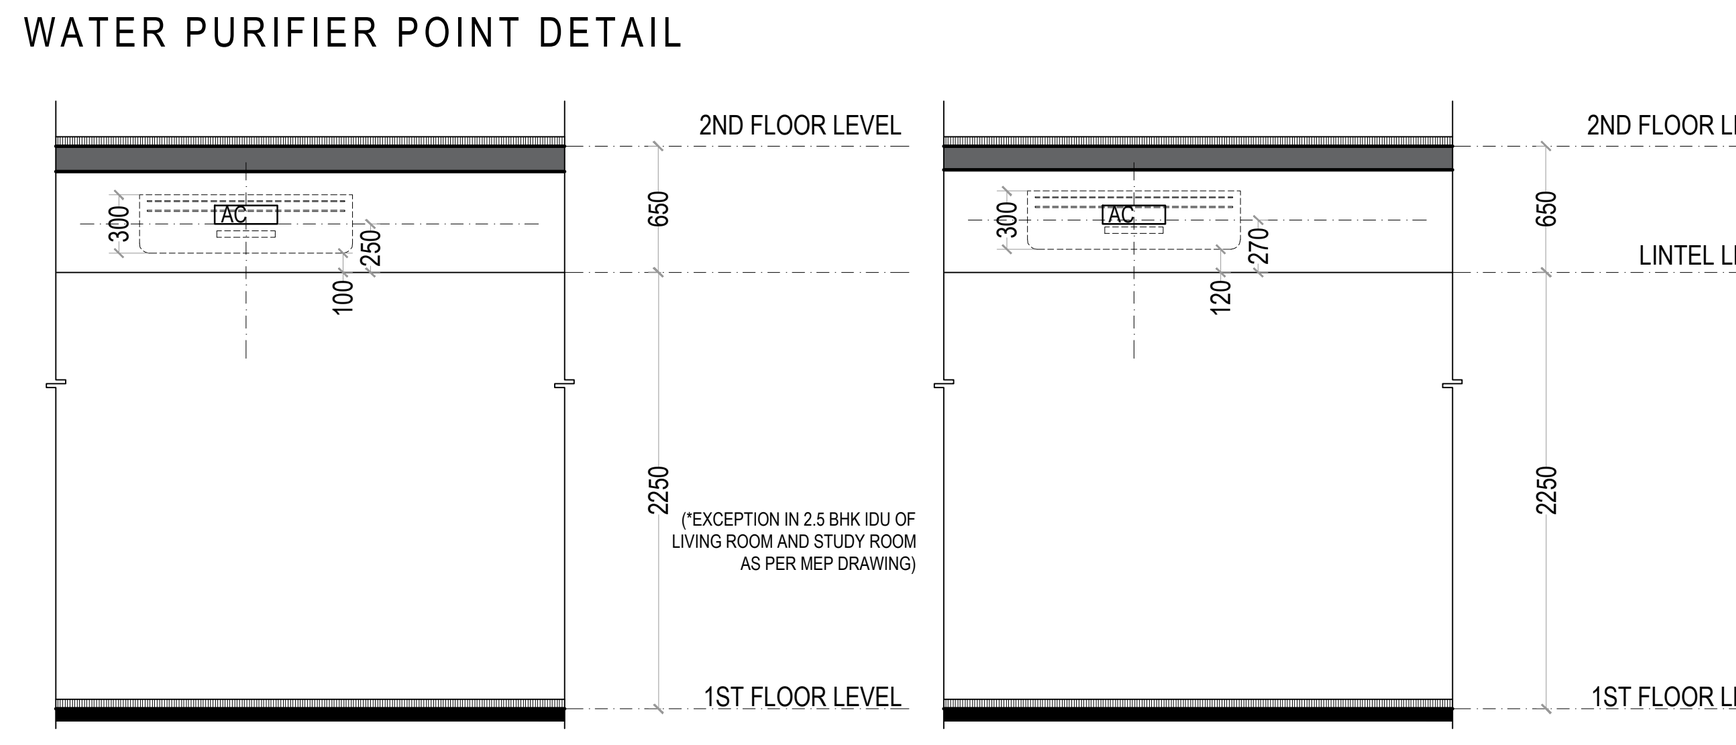


AC BACK BOX DETAILS

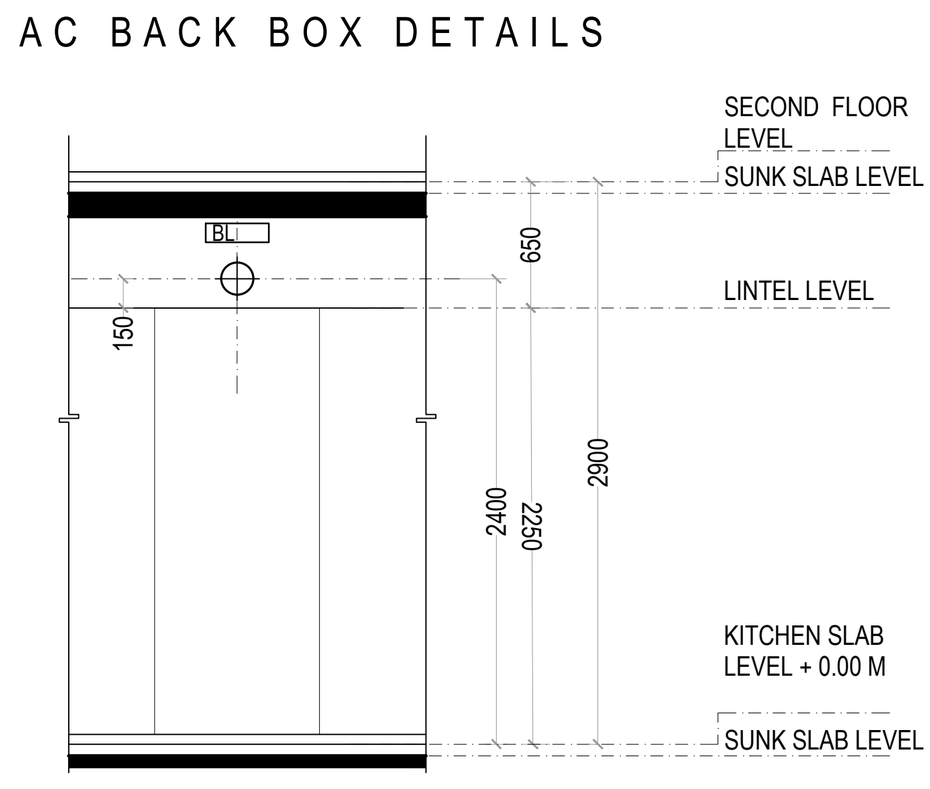



BRACKET LIGHT DETAILS FOR KITCHEN UTILITY

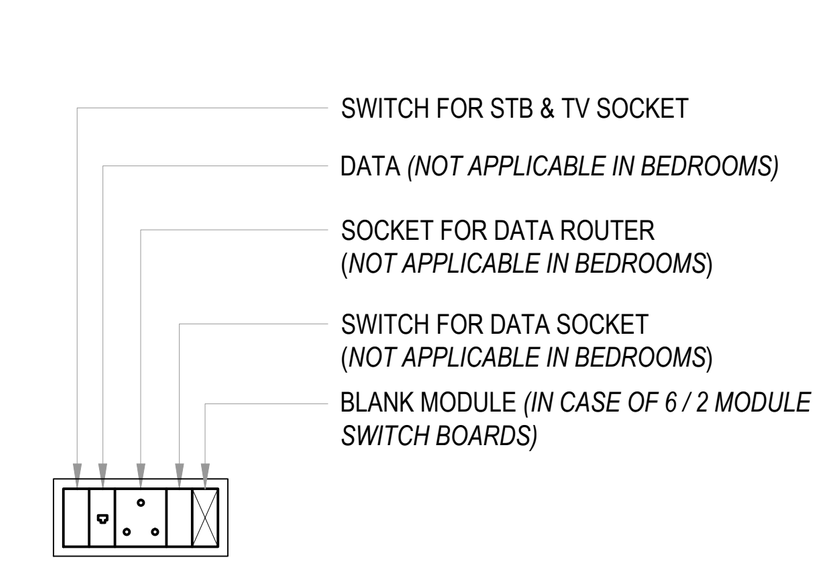



SB 1


TV SWITCH BOARD DETAILS

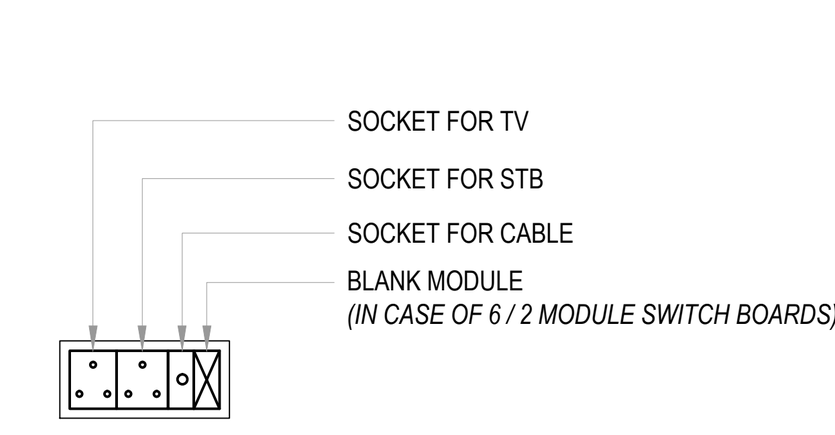


SB 1A

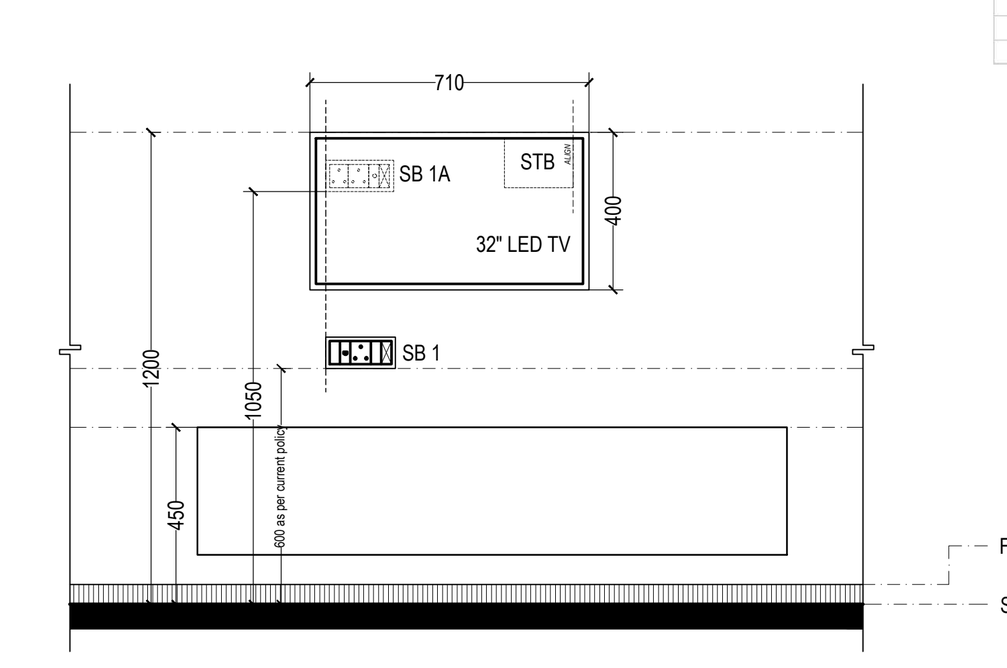


TV SWITCH BOARD DETAILS

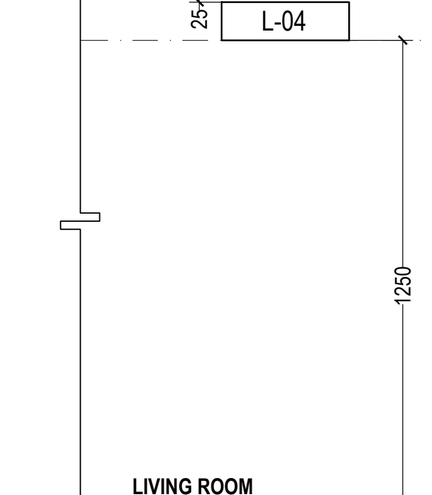


LIVING ROOM SWITCH BOARD DETAILS

GENERAL NOTE :-

1. ALL BRACKET LIGHTS IN TOILET @ 2100 MM FROM SLAB.
2. ALL BRACKET LIGHTS @2150MM FROM SLAB EXCEPT UTILITY AREA.
3. ALL BRACKET LIGHTS IN UTILITY AREA TO BE 150MM ABOVE BEAM BOTTOM (REFER ELEVATION)
4. ALL CEILING/WALL ROSE @ 2100 MM FROM SLAB.
5. ALL HEIGHTS FROM SLAB.
6. ALL SET-OUT DIMENSIONS FOR SB ARE FOR FINISHED SB PLATE.
7. ***FOR IDUs ON PELMET, AC BACK BOX LOCATION TO BE ESTABLISHED ON PELMET OUTER SURFACE AND COVERED WITH BLANK PLATE.***
8. ***SAME TO BE DONE FOR LIGHT POINTS IN PASSAGE AREA. THEIR LOCATION TO BE ESTABLISHED ON FALSE CEILING USING BLANK PLATES.***

LEGEND

| | | | |
|---|---|---|---|
| | CEILING FAN | | EXHAUST FAN |
| | CEILING LIGHT | | FIRE ALARM SOUNDER/HOOTER |
| | WALL BRACKET | MCP | MANUAL CALLPOINT |
| | AIR CONDITIONER | | ACCESS POINT |
| | WALL BRACKET(CORRIDOR) | | DOME CAMERA |
| | CONCEALED CEILING ROSE | | GARDEN WALL BRACKET |
| | FIRE PANEL | 6A | 6 AMP SWITCH + SOCKET |
| | PUBLIC ANNOUNCEMENT SPEAKER | | |

GENERAL NOTES

1 : All dimensions are in millimeters and levels in meters unless specified otherwise.
2 : Do not scale the drawing; follow written dimensions.
3 : All dimensions are unfinished dimensions unless specified otherwise.
4 : Any discrepancies should be brought to the notice of the Architect prior to execution of job / procuring materials at site.
5 : This drawing is the property of Kapadia Associates and should not be reproduced, copied, handed over to a third party or used for any purpose other than for which it has been issued.
6 : This drawing is to be read in conjunction with all relevant structural & services drawings.

KEY PLAN



REVISION INDEX

| REV.NO. | DATE | DESCRIPTION |
|---|---|---|
| | | |

CONSULTANTS

GOKANI CONSULTANTS
Structural Consultants
Tel : +910220288804400
email : info@gokaniconsultants.com

MICRO ENGINEERING
MEP Consultants
Tel : 0120-4558718
email : business@meindia.com

PBB
Planner /Landscape Architect
Tel : 079 6923054
email : landscapeindia@usg.net

STAMP & SIGN

| PROJECT TITLE | PROJ.NO |
|---|---|
| **PALAVA- LAKEFRONT** | **L-10518** |
| DRAWING TITLE | DWG.NO |
| **AR-E4-TYPICAL FLOOR ELECTRICAL LAYOUT** | **803** |
| DRAWING STAGE | REV.NO |
| **WORKING DRAWING** | **R-00** |

| DRAWN | CHECKED | SCALE | DATE |
|---|---|---|---|
| VS | ES | 1:50 | 14-05-2020 |


**KAPADIA ASSOCIATES**
architecture urban design
112-114
Peninsula Centre,Dr. S.S. Rao Road,
Off Ambedkar Road,Parel East,
Mumbai 400012
Tel : 91-22-6660 2838 / 39
Fax : 91-22-6660 2844
E-mail : kapl@kapl.in
Website: www.kapl.in