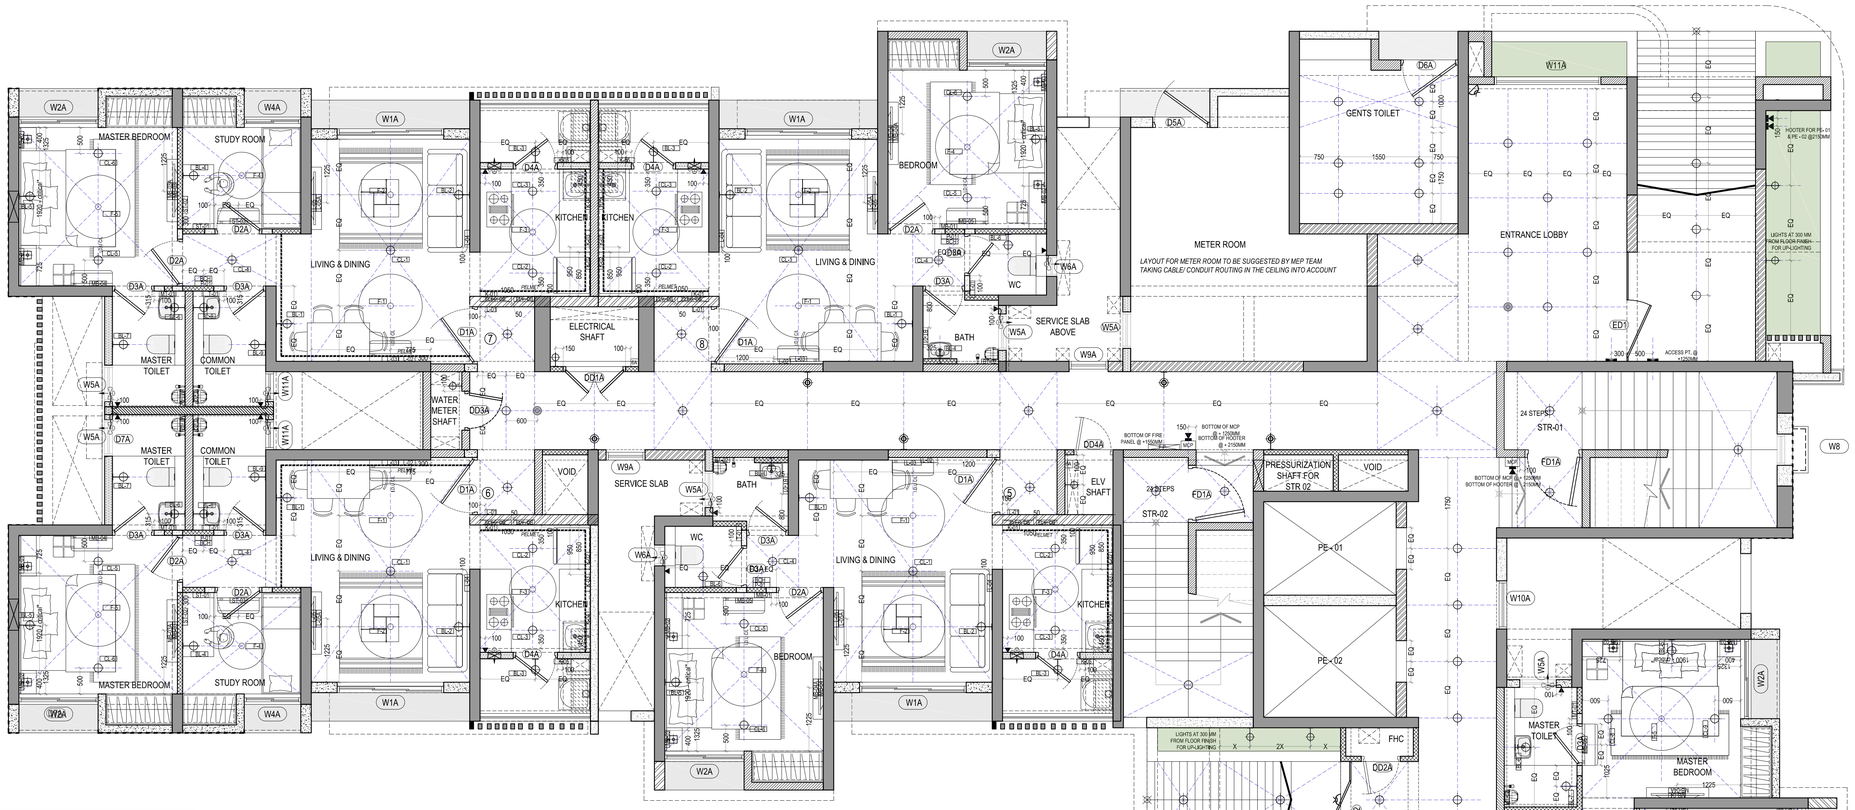


PALAVA LAKEFRONT - E4M TYPOLOGY (TYPE -02)

1 BHK

E4M - (UNIT 4 AND 8)

SR.NO	SR.NO	POINT CONTROL	MODULES	HT. OF SB (BTM OF SB FROM SL)	REMARKS
L-01	1	BELL POINT	1	1250MM	
LIVING DINING					
L-02	1	BL-1	1	1250MM	
	2	F-1 (ONLY REGULATOR)	2		
	3	6-A SOCKET WITH SWITCH	3		
L-03	1	20A-A.C BACK BOX	2	+250MM FROM BEAM BOTTOM(1350 BEAM DEPTH)	
L-04	1	CL-1	1		TO BE PLACED IN 2 ROWS OF 6/8 MODULE BOARDS INSTEAD OF ONE LARGE 10/12 MODULE SQUARE BOX (REFER KEY ELEVATION)
	2	F-2 (ONLY REGULATOR)	2		
	3	BL-2	1	1250MM	
	4	AC (SWITCH)	2		
	5	6-A - 2 SOCKETS WITH 2 SWITCH	6		
L-05	1	T.V.+ STB SWITCH	1		STB + TV ON SINGLE SWITCH TO BE PLACED IN A/4 MODULE BOARD (REFER KEY ELEVATION)
	2	DATA	1	600MM	
	3	6-A - 1 SOCKETS WITH 1 SWITCH	3		
	4	BLANK MODULE	1		
L-05A	1	6-A TV SOCKET	2		
	2	6-A STB SOCKET	2	1050MM	
	3	CABLE SOCKET	1		
	4	BLANK MODULE	1		
PASSAGE					
P-01		CL-4	1	1250MM	
ELEC. & ELV. DB BOH		BELL CHIMER	1	1950MM (TOP OF DB) 2500MM (TOP)	
KITCHEN & UTILITY					
K-01	1	CL-2	1		
	2	CL-3	1		
	3	F-3 (ONLY REGULATOR)	2	1250MM	
	4	BL-3	1		
	5	EXHAUST FAN	1		
	6	6-A SOCKET & SWITCH (GENERAL)	3		
K-02	1	16-A SOCKET WITH SWITCH FOR REFRIDGERATOR	3	1250MM	
K-03	1	16-A SOCKET & SWITCH FOR MICROWAVE	3	1250MM	
K-04	1	6-A SOCKET WITH SWITCH FOR WATER PURIFIER	3	1600MM	
K-05	1	16-A SOCKET WITH SWITCH FOR WASHING MACHINE	3	1250MM	
BATH					
BT-01	1	BL-4	1		
	2	GEYSER (SWITCH WITH INDICATOR)	1	1250MM	
	3	EXHAUST FAN	1		
	4	6-A SOCKET WITH SWITCH	3		
BT-02	1	20-A SOCKET FOR GEYSER	2	2100MM	
WC					
T-01	1	BL-6	1	1250MM	
	2	EXHAUST FAN	1		
MASTER BEDROOM					
MB-01	1	CL-5	1	1250MM	
MB-02	1	F-4 (ONLY REGULATOR)	2	600MM	
	2	6-A SOCKET WITH SWITCH	2		
			3		
MB-03	1	AC (SWITCH)	2	600MM	
	2	6-A SOCKET WITH SWITCH	3		
	3	CL-6	1		
MB-04	1	T.V + STB SWITCH	1		STB + TV ON SINGLE SWITCH TO BE PLACED IN A/4 MODULE BOARD (REFER KEY ELEVATION)
	2	6-A - 1 SOCKETS WITH 1 SWITCH	3	600MM	
	3	BLANK MODULE	1		
MB-04A	1	6-A TV SOCKET	2		
	2	6-A STB SOCKET	2	1050MM	
	3	CABLE SOCKET	1		
	4	BLANK MODULE	1		
MB-05	1	20A-A.C BACK BOX	2	+270MM FROM BEAM BOTTOM(1350 BEAM DEPTH)	

PALAVA LAKEFRONT - E4M TYPOLOGY (TYPE -02)

1 BHK STUDIO APPARTMENT

E4M - (UNIT 4)

SR.NO	SR.NO	POINT CONTROL	MODULES	HT. OF SB (BTM OF SB FROM SL)	REMARKS
L-01	1	BELL POINT	1	1250MM	
LIVING DINING					
L-03	1	20A-A.C BACK BOX	2	+250MM FROM BEAM BOTTOM(1350 BEAM DEPTH)	
L-04	1	CL-1	1		TO BE PLACED IN 2 ROWS OF 6/8 MODULE BOARDS INSTEAD OF ONE LARGE 10/12 MODULE SQUARE BOX (REFER KEY ELEVATION)
	2	F-2 (ONLY REGULATOR)	2	1250MM	
	3	BL-2	1		
	4	AC (SWITCH)	2		
	5	6-A - 2 SOCKETS WITH 2 SWITCH	6		
L-05	1	T.V.+ STB SWITCH	1		STB + TV ON SINGLE SWITCH TO BE PLACED IN A/4 MODULE BOARD (REFER KEY ELEVATION)
	2	DATA	1	600MM	
	3	6-A - 1 SOCKETS WITH 1 SWITCH	3		
	4	BLANK MODULE	1		
L-05A	1	6-A TV SOCKET	2		
	2	6-A STB SOCKET	2	1050MM	
	3	CABLE SOCKET	1		
	4	BLANK MODULE	1		
K-02	1	BL-1	1		
	2	F-1 (ON LY REGULATOR)	2	1250MM	
	3	IN LINE FAN	1		
	4	16-A SOCKET WITH SWITCH FOR REFRIDGERATOR	3		
	5	6-A SOCKET & SWITCH (GENERAL)	3		
K-03	1	16-A SOCKET & SWITCH FOR MICROWAVE	3	1250MM	
K-04	1	6-A SOCKET WITH SWITCH FOR WATER PURIFIER	3	1600MM	
PASSAGE					
P-01		CL-4	1	1250MM	
ELEC. & ELV. DB BOH		BELL CHIMER	1	1950MM (TOP OF DB) 2500MM (TOP)	
BATH					
BT-01	1	BL-4	1		
	2	GEYSER (SWITCH WITH INDICATOR)	1	1250MM	
	3	EXHAUST FAN	1		
	4	6-A SOCKET WITH SWITCH	3		
BT-02	1	20-A SOCKET FOR GEYSER	2	2100MM	
WC					
T-01	1	BL-6	1	1250MM	
	2	EXHAUST FAN	1		
MASTER BEDROOM					
MB-05	1	CL-5	1	1250MM	
MB-02	1	F-4 (ONLY REGULATOR)	2	600MM	
	2	6-A SOCKET WITH SWITCH	2		
			3		
MB-03	1	AC (SWITCH)	2	600MM	
	2	6-A SOCKET WITH SWITCH	3		
	3	CL-6	1		
MB-04	1	T.V + STB SWITCH	1		STB + TV ON SINGLE SWITCH (REFER KEY ELEVATION)
	2	6-A - 1 SOCKETS WITH 1 SWITCH	3	600MM	
	3	BLANK MODULE	1		
MB-04A	1	6-A TV SOCKET	2		
	2	6-A STB SOCKET	2	1050MM	
	3	CABLE SOCKET	1		
	4	BLANK MODULE	1		
MB-05	1	20A-A.C BACK BOX	2	+270MM FROM BEAM BOTTOM(1350 BEAM DEPTH)	

PALAVA LAKEFRONT - E4M TYPOLOGY (TYPE -02)

GARDENING STORE

SR.NO	SR.NO	POINT CONTROL	MODULES	HT. OF SB (BTM OF SB FROM SL)	REMARKS
L-01	1	CL-1	1	1250MM	
	2	CL-2	1		

PALAVA LAKEFRONT - E4M TYPOLOGY (TYPE -02)

1 BHK

E4M - (UNIT 6 & 7)

SR.NO	SR.NO	POINT CONTROL	MODULES	HT. OF SB (BTM OF SB FROM SL)	REMARKS
L-01	1	BELL POINT	1	1250MM	
LIVING DINING					
L-02	1	BL-1	1	1250MM	
	2	F-1 (ONLY REGULATOR)	2		
	3	6-A SOCKET WITH SWITCH	3		
L-03	1	20A-A.C BACK BOX	2	+250MM FROM BEAM BOTTOM(1350 BEAM DEPTH)	
L-04	1	CL-1	1		TO BE PLACED IN 2 ROWS OF 6/8 MODULE BOARDS INSTEAD OF ONE LARGE 10/12 MODULE SQUARE BOX (REFER KEY ELEVATION)
	2	F-2 (ONLY REGULATOR)	2	1250MM	
	3	BL-2	1		
	4	AC (SWITCH)	2		
	5	6-A - 2 SOCKETS WITH 2 SWITCH	6		
L-05	1	T.V.+ STB SWITCH	1		STB + TV ON SINGLE SWITCH TO BE PLACED IN A/4 MODULE BOARD (REFER KEY ELEVATION)
	2	DATA	1	600MM	
	3	6-A - 1 SOCKETS WITH 1 SWITCH	3		
	4	BLANK MODULE	1		
L-05A	1	6-A TV SOCKET	2		
	2	6-A STB SOCKET	2	1050MM	
	3	CABLE SOCKET	1		
	4	BLANK MODULE	1		
KITCHEN & UTILITY					
ELEC. & ELV. DB				1950MM (TOP OF DB)	
K-01	1	CL-2	1		
	2	CL-3	1		
	3	F-3 (ONLY REGULATOR)	2	1250MM	
	4	BL-3	1		
	5	EXHAUST FAN	1		
	6	6-A SOCKET & SWITCH (GENERAL)	3		
K-02	1	16-A SOCKET WITH SWITCH FOR REFRIDGERATOR	3	1250MM	
K-03	1	16-A SOCKET & SWITCH FOR MICROWAVE	3	1250MM	
K-04	1	6-A SOCKET WITH SWITCH FOR WATER PURIFIER	3	1600MM	
K-05	1	16-A SOCKET WITH SWITCH FOR WASHING MACHINE	3	1250MM	
PASSAGE					
P-01	1	CL-4	1	1250MM	
BOH		BELL CHIMER		2500MM (TOP)	
COMMON TOILET					
T-01	1	BL-6	1		
	2	BL-9	1		
	3	GEYSER (SWITCH WITH INDICATOR)	1	1250MM	
	4	EXHAUST FAN	1		
	5	6-A SOCKET WITH SWITCH	3		
T-02	1	20-A SOCKET FOR GEYSER	2	2100MM	
STUDY ROOM					
ST-01	1	BL-4	1		
	2	F-4 (ONLY REGULATOR)	2	1250MM	
	3	6-A SOCKET WITH SWITCH	3		
	4	AC (SWITCH)	2		
ST-02	1	6-A SOCKET WITH SWITCH	3	600MM	
ST-03	1	20A-A.C BACK BOX	2	+270MM FROM BEAM BOTTOM(1350 BEAM DEPTH)	
MASTER BEDROOM					
MB-01	1	CL-5	1		
MB-02	1	F-4 (ONLY REGULATOR)	2	600MM	
	2	6-A SOCKET WITH SWITCH	3		
	3	CL-6	1		
MB-03	1	CL-6	1	600MM	STB + TV ON SINGLE SWITCH (REFER KEY ELEVATION)
	2	AC (SWITCH)	2		
	3	6-A SOCKET WITH SWITCH	3		
MB-04	1	T.V + STB SWITCH	1		STB + TV ON SINGLE SWITCH TO BE PLACED IN A/4 MODULE BOARD (REFER KEY ELEVATION)
	2	6-A - 1 SOCKETS WITH 1 SWITCH	3	600MM	
	3	BLANK MODULE	1		
MB-04A	1	6-A TV SOCKET	2		
	2	6-A STB SOCKET	2	1050MM	
	3	CABLE SOCKET	1		
	4	BLANK MODULE	1		
MB-04	1	20A-A.C BACK BOX	2	+270MM FROM BEAM BOTTOM(1350 BEAM DEPTH)	
MASTER TOILET					
MT-01	1	BL-7	1		
	2	BL-8	1		
	3	GEYSER (SWITCH WITH INDICATOR)	1	1250MM	
	4	EXHAUST FAN	1		
	5	6-A SOCKET WITH SWITCH	3		
MT-02	1	20-A SOCKET FOR GEYSER	2	2100MM	

PALAVA LAKEFRONT - E4M TYPOLOGY (TYPE -02)

2 BHK - TYPE 1

E4M - (UNIT 1)


SR.NO	SR.NO	POINT CONTROL	MODULES	HT. OF SB (BTM OF SB FROM SL)	REMARKS
L-01	1	BELL POINT	1	1250MM	
LIVING DINING					
L-02	1	BL-1	1	1250MM	
	2	F-1 (ONLY REGULATOR)	2		
	3	6-A SOCKET WITH SWITCH	3		
L-03	1	20A-A.C BACK BOX	2	+250MM FROM BEAM BOTTOM(1350 BEAM DEPTH)	
L-04	1	CL-1	1		TO BE PLACED IN 2 ROWS OF 6/8 MODULE BOARDS INSTEAD OF ONE LARGE 10/12 MODULE SQUARE BOX (REFER KEY ELEVATION)
	2	F-2 (ONLY REGULATOR)	2	1250MM	
	3	BL-2	1		
	4	AC (SWITCH)	2		
	5	6-A - 2 SOCKETS WITH 2 SWITCH	6		
L-05	1	T.V.+ STB SWITCH	1		STB + TV ON SINGLE SWITCH TO BE PLACED IN A/4 MODULE BOARD (REFER KEY ELEVATION)
	2	DATA	1	600MM	
	3	6-A - 1 SOCKETS WITH 1 SWITCH	3		
	4	BLANK MODULE	1		
L-05A	1	6-A TV SOCKET	2		
	2	6-A STB SOCKET	2	1050MM	
	3	CABLE SOCKET	1		
	4	BLANK MODULE	1		
KITCHEN & UTILITY					
ELEC. & ELV. DB				1950MM (TOP OF DB)	
K-01	1	CL-2	1		
	2	CL-3	1		
	3	F-3 (ONLY REGULATOR)	2	1250MM	
	4	BL-3	1		
	5	EXHAUST FAN	1		
	6	6-A SOCKET & SWITCH (GENERAL)	3		
K-02	1	16-A SOCKET WITH SWITCH FOR REFRIDGERATOR	3	1250MM	
K-03	1	16-A SOCKET & SWITCH FOR MICROWAVE	3	1250MM	
K-04	1	6-A SOCKET WITH SWITCH FOR WATER PURIFIER	3	1600MM	
K-05	1	16-A SOCKET WITH SWITCH FOR WASHING MACHINE	3	1250MM	
PASSAGE					
P-01	1	CL-4	1	1250MM	
BOH		BELL CHIMER		2500MM (TOP)	
COMMON TOILET					
T-01	1	BL-9	1		
	2	BL-8	1		
	3	GEYSER (SWITCH WITH INDICATOR)	1	1250MM	
	4	EXHAUST FAN	1		
	5	6-A SOCKET WITH SWITCH	3		
T-02	1	20-A SOCKET FOR GEYSER	2	2100MM	
BEDROOM					
BR-01	1	CL-6	1	1250MM	
BR-02	1	CL-1	1		
	2	F-4 (ONLY REGULATOR)	2	600MM	
	3	6-A SOCKET WITH SWITCH	3		
BR-03	1	AC (SWITCH)	2	600MM	
	2	6-A SOCKET WITH SWITCH	3		
BR-04	1	T.V + STB SWITCH	1		STB + TV ON SINGLE SWITCH TO BE PLACED IN A/4 MODULE BOARD (REFER KEY ELEVATION)
	2	6-A - 1 SOCKETS WITH 1 SWITCH	3	600MM	
	3	BLANK MODULE	1		
BR-04A	1	6-A TV SOCKET	2		
	2	6-A STB SOCKET	2	1050MM	
	3	CABLE SOCKET	1		
	4	BLANK MODULE	1		
BR-05	1	20A-A.C BACK BOX	2	+270MM FROM BEAM BOTTOM(1350 BEAM DEPTH)	
MASTER BEDROOM					
MB-01	1	CL-7	1	1250MM	
MB-02	1	CL-8	1		
	2	F-5 (ONLY REGULATOR)	2	600MM	
	3	6-A SOCKET WITH SWITCH	3		
	4	BL-5	1		
MB-03	1	CL-9	1		
	2	AC (SWITCH)	2	600MM	
	3	6-A SOCKET WITH SWITCH	3		
MB-04	1	T.V + STB SWITCH	1		STB + TV ON SINGLE SWITCH TO BE PLACED IN A/4 MODULE BOARD (REFER KEY ELEVATION)
	2	6-A - 1 SOCKETS WITH 1 SWITCH	3	600MM	
	3	BLANK MODULE	1		
MB-04A	1	6-A TV SOCKET	2		
	2	6-A STB SOCKET	2	1050MM	
	3	CABLE SOCKET	1		
	4	BLANK MODULE	1		
MB-05	1	20A-A.C BACK BOX	2	+270MM FROM BEAM BOTTOM(1350 BEAM DEPTH)	
MASTER TOILET					
MT-01	1	BL-7	1		
	2	BL-8	1		
	3	GEYSER (SWITCH WITH INDICATOR)	1	1250MM	
	4	EXHAUST FAN	1		
	5	6-A SOCKET WITH SWITCH	3		
MT-02	1	20-A SOCKET FOR GEYSER	2	2100MM	

PALAVA LAKEFRONT - E4M TYPOLOGY (TYPE -02)


2 BHK - TYPE 2

E4M - (UNIT 2 & 3)

SR.NO	SR.NO	POINT CONTROL	MODULES	HT. OF SB (BTM OF SB FROM SL)	REMARKS
L-01	1	BELL POINT	1	1250MM	
LIVING DINING					
L-02	1	BL-1	1	1250MM	
	2	F-1 (ONLY REGULATOR)	2		
	3	6-A SOCKET WITH SWITCH	3		
L-03	1	20A-A.C BACK BOX	2	+250MM FROM BEAM BOTTOM(1350 BEAM DEPTH)	
L-04	1	CL-1	1		TO BE PLACED IN 2 ROWS OF 6/8 MODULE BOARDS INSTEAD OF ONE LARGE 10/12 MODULE SQUARE BOX (REFER KEY ELEVATION)
	2	F-2 (ONLY REGULATOR)	2	1250MM	
	3	BL-2	1		
	4	AC (SWITCH)	2		
	5	6-A - 2 SOCKETS WITH 2 SWITCH	6		
	6	CL-1A (DECK LIGHT)	1		
L-05	1	T.V. + STB SWITCH	1		STB + TV ON SINGLE SWITCH. TO BE PLACED IN A/4 MODULE BOARD (REFER KEY ELEVATION)
	2	DATA	1	600MM	
	3	6-A - 1 SOCKETS WITH 1 SWITCH	3		
	4	BLANK MODULE	1		
L-05A	1	6-A TV SOCKET	2		
	2	6-A STB SOCKET	2	1050MM	
	3	CABLE SOCKET	1		
	4	BLANK MODULE	1		
KITCHEN & UTILITY					
ELEC & ELV. DB				1950MM (TOP OF DB)	
K-01	1	CL-2	1		
	2	CL-3	1		
	3	F-3 (ONLY REGULATOR)	2	1250MM	
	4	BL-3	1		
	5	EXHAUST FAN	1		
	6	6-A SOCKET & SWITCH (GENERAL)	3		
K-02	1	16-A SOCKET WITH SWITCH FOR REFRIDGERATOR	3	1250MM	
K-03	1	16-A SOCKET & SWITCH FOR MICROWAVE	3	1250MM	
K-04	1	6-A SOCKET WITH SWITCH FOR WATER PURIFIER	3	1600MM	
K-05	1	16-A SOCKET WITH SWITCH FOR WASHING MACHINE	3	1250MM	
PASSAGE					
P-01	1	CL-6	1	1250MM	
BOH		BELL CHIMER		2500MM (TOP)	
COMMON TOILET					
T-01	1	BL-9	1		
	2	BL-8	1		
	3	GEYSER (SWITCH WITH INDICATOR)	1	1250MM	
	4	EXHAUST FAN	1		
	5	6-A SOCKET WITH SWITCH	3		
T-02	1	20-A SOCKET FOR GEYSER	2	2100MM	
BEDROOM					
BR-01	1	CL-4	1	1250MM	
BR-02	1	CL-6	1		
	2	F-4 (ONLY REGULATOR)	2	600MM	
	3	6-A SOCKET WITH SWITCH	3		
BR-03	1	AC (SWITCH)	2	600MM	
	2	6-A SOCKET WITH SWITCH	3		
BR-04	1	T.V. + STB SWITCH	1		STB + TV ON SINGLE SWITCH. TO BE PLACED IN A 6 MODULE BOARD (REFER KEY ELEVATION)
	2	6-A - 1 SOCKETS WITH 1 SWITCH	3	600MM	
	3	BLANK MODULE	1		
BR-04A	1	6-A TV SOCKET	2		
	2	6-A STB SOCKET	2	1050MM	
	3	CABLE SOCKET	1		
	4	BLANK MODULE	1		
BR-05	1	20A-A.C BACK BOX	2	+270MM FROM BEAM BOTTOM(1350 BEAM DEPTH)	
MASTER BEDROOM					
MB-01	1	CL-7	1	1250MM	
MB-02	1	CL-8	1		
	2	F-5 (ONLY REGULATOR)	2	600MM	
	3	6-A SOCKET WITH SWITCH	3		
	4	BL-5	1		
MB-03	1	CL-9	1		
	2	AC (SWITCH)	2	600MM	
	3	6-A SOCKET WITH SWITCH	3		
MB-04	1	T.V. + STB SWITCH	1		STB + TV ON SINGLE SWITCH. TO BE PLACED IN A 6 MODULE BOARD (REFER KEY ELEVATION)
	2	6-A - 1 SOCKETS WITH 1 SWITCH	3	600MM	
	3	BLANK MODULE	1		
MB-04A	1	6-A TV SOCKET	2		
	2	6-A STB SOCKET	2	1050MM	
	3	CABLE SOCKET	1		
	4	BLANK MODULE	1		
MB-05	1	20A-A.C BACK BOX	2	+270MM FROM BEAM BOTTOM(1350 BEAM DEPTH)	
MASTER TOILET					
MT-01	1	BL-7	1		
	2	BL-8	1		
	3	GEYSER (SWITCH WITH INDICATOR)	1	1250MM	
	4	EXHAUST FAN	1		
	5	6-A SOCKET WITH SWITCH	3		
MT-02	1	20-A SOCKET FOR GEYSER	2	2100MM	

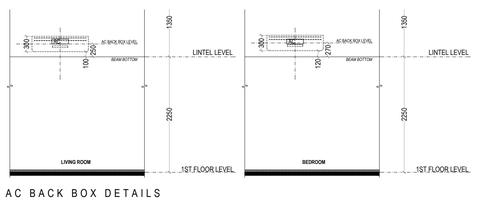


AC BACK BOX DETAILS

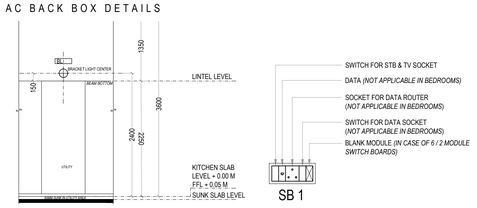


BRACKET LIGHT DETAILS FOR KITCHEN UTILITY

TV SWITCH BOARD DETAILS



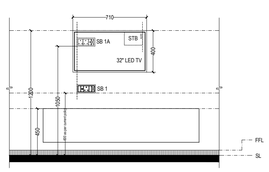

TV SWITCH BOARD DETAILS

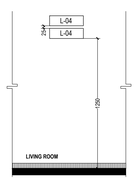


LIVING ROOM SWITCH BOARD DETAILS

LEGEND			
	CEILING FAN		EXHAUST FAN
	CEILING LIGHT		FIRE ALARM SOUNDER/HOOTER
	WALL BRACKET	MCP	MANUAL CALLPOINT
	AIR CONDITIONER		ACCESS P.COINT
	WALL BRACKET(CORRIDOR)		DOME CAMERA
	CONCEALED CEILING ROSE		GARDEN WALL BRACKET
	FIRE PANEL	6A	6 AMP SWITCH + SOCKET
	PUBLIC ANNOUNCEMENT SPEAKER		FALSE CEILING HATCH

GENERAL NOTE :-

1. ALL BRACKET LIGHTS IN TOILET @ 2100 MM FROM SLAB.
2. ALL BRACKET LIGHTS @2150MM FROM SLAB EXCEPT UTILITY AREA.
3. ALL BRACKET LIGHTS IN UTILITY AREA TO BE 150MM ABOVE BEAM BOTTOM (REFER ELEVATION)
4. ALL CEILING/WALL ROSE @ 2100 MM FROM SLAB.
5. ALL HEIGHTS FROM SLAB.
6. ALL SET-OUT DIMENSIONS FOR SB ARE FOR FINISHED SB PLATE.
7. ***FOR IDUs ON PELMET, AC BACK BOX LOCATION TO BE ESTABLISHED ON PELMET OUTER SURFACE AND COVERED WITH BLANK PLATE.***
8. ***SAME TO BE DONE FOR LIGHT POINTS IN PASSAGE AREA. THEIR LOCATION TO BE ESTABLISHED ON FALSE CEILING USING BLANK PLATES.***

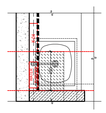


WATER PURIFIER POINT DETAIL

GENERAL NOTES

1 : All dimensions are in millimeters and levels in meters unless specified otherwise.
2 : Do not scale the drawing; follow written dimensions.
3 : All dimensions are unfinished dimensions unless specified otherwise.
4 : Any discrepancies should be brought to the notice of the Architect prior to execution of job / procuring materials at site.
5 : This drawing is the property of Kapadia Associates and should not be reproduced, copied, handed over to a third party or used for any purpose other than for which it has been issued.
6 : This drawing is to be read in conjunction with all relevant structural & services drawings.

KEY PLAN

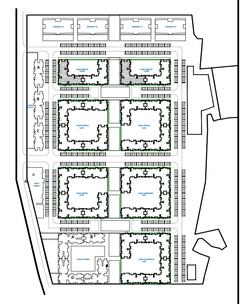

REVISION INDEX

REV.NO.	DATE	DESCRIPTION

CONSULTANTS

GOKANI CONSULTANTS
Structural Consultants
Tel : +9102208808400
email : info@gokaniconsultants.com

MICRO ENGINEERING
MEP Consultants
Tel : 0120-4558718
email : business@meindia.com

PBB
Planner /Landscape Architect
Tel : 079 6923054
email : landscapeindia@usg.net

STAMP & SIGN

PROJECT TITLE	PROJ.NO
PALAVA- LAKEFRONT	**L-10518**
DRAWING TITLE	DWG.NO
AR-E4M-GROUND FLOOR ELECTRICAL LAYOUT (TYPE - 01)	**801**
DRAWING STAGE	REV.NO
WORKING DRAWING	**R-00**

DRAWN	CHECKED	SCALE	DATE
VS	ES	1:50	14-05-2020

KAPADIA ASSOCIATES
architecture urban design
112-114 Peninsula Centre,Dr. S.S. Rao Road, Off Ambedkar Road,Parel East, Mumbai 400012
Tel : 91-22-6660 2838 / 39
Fax : 91-22-6660 2844
E-mail : kapl@kapl.in
Website: www.kapl.in