

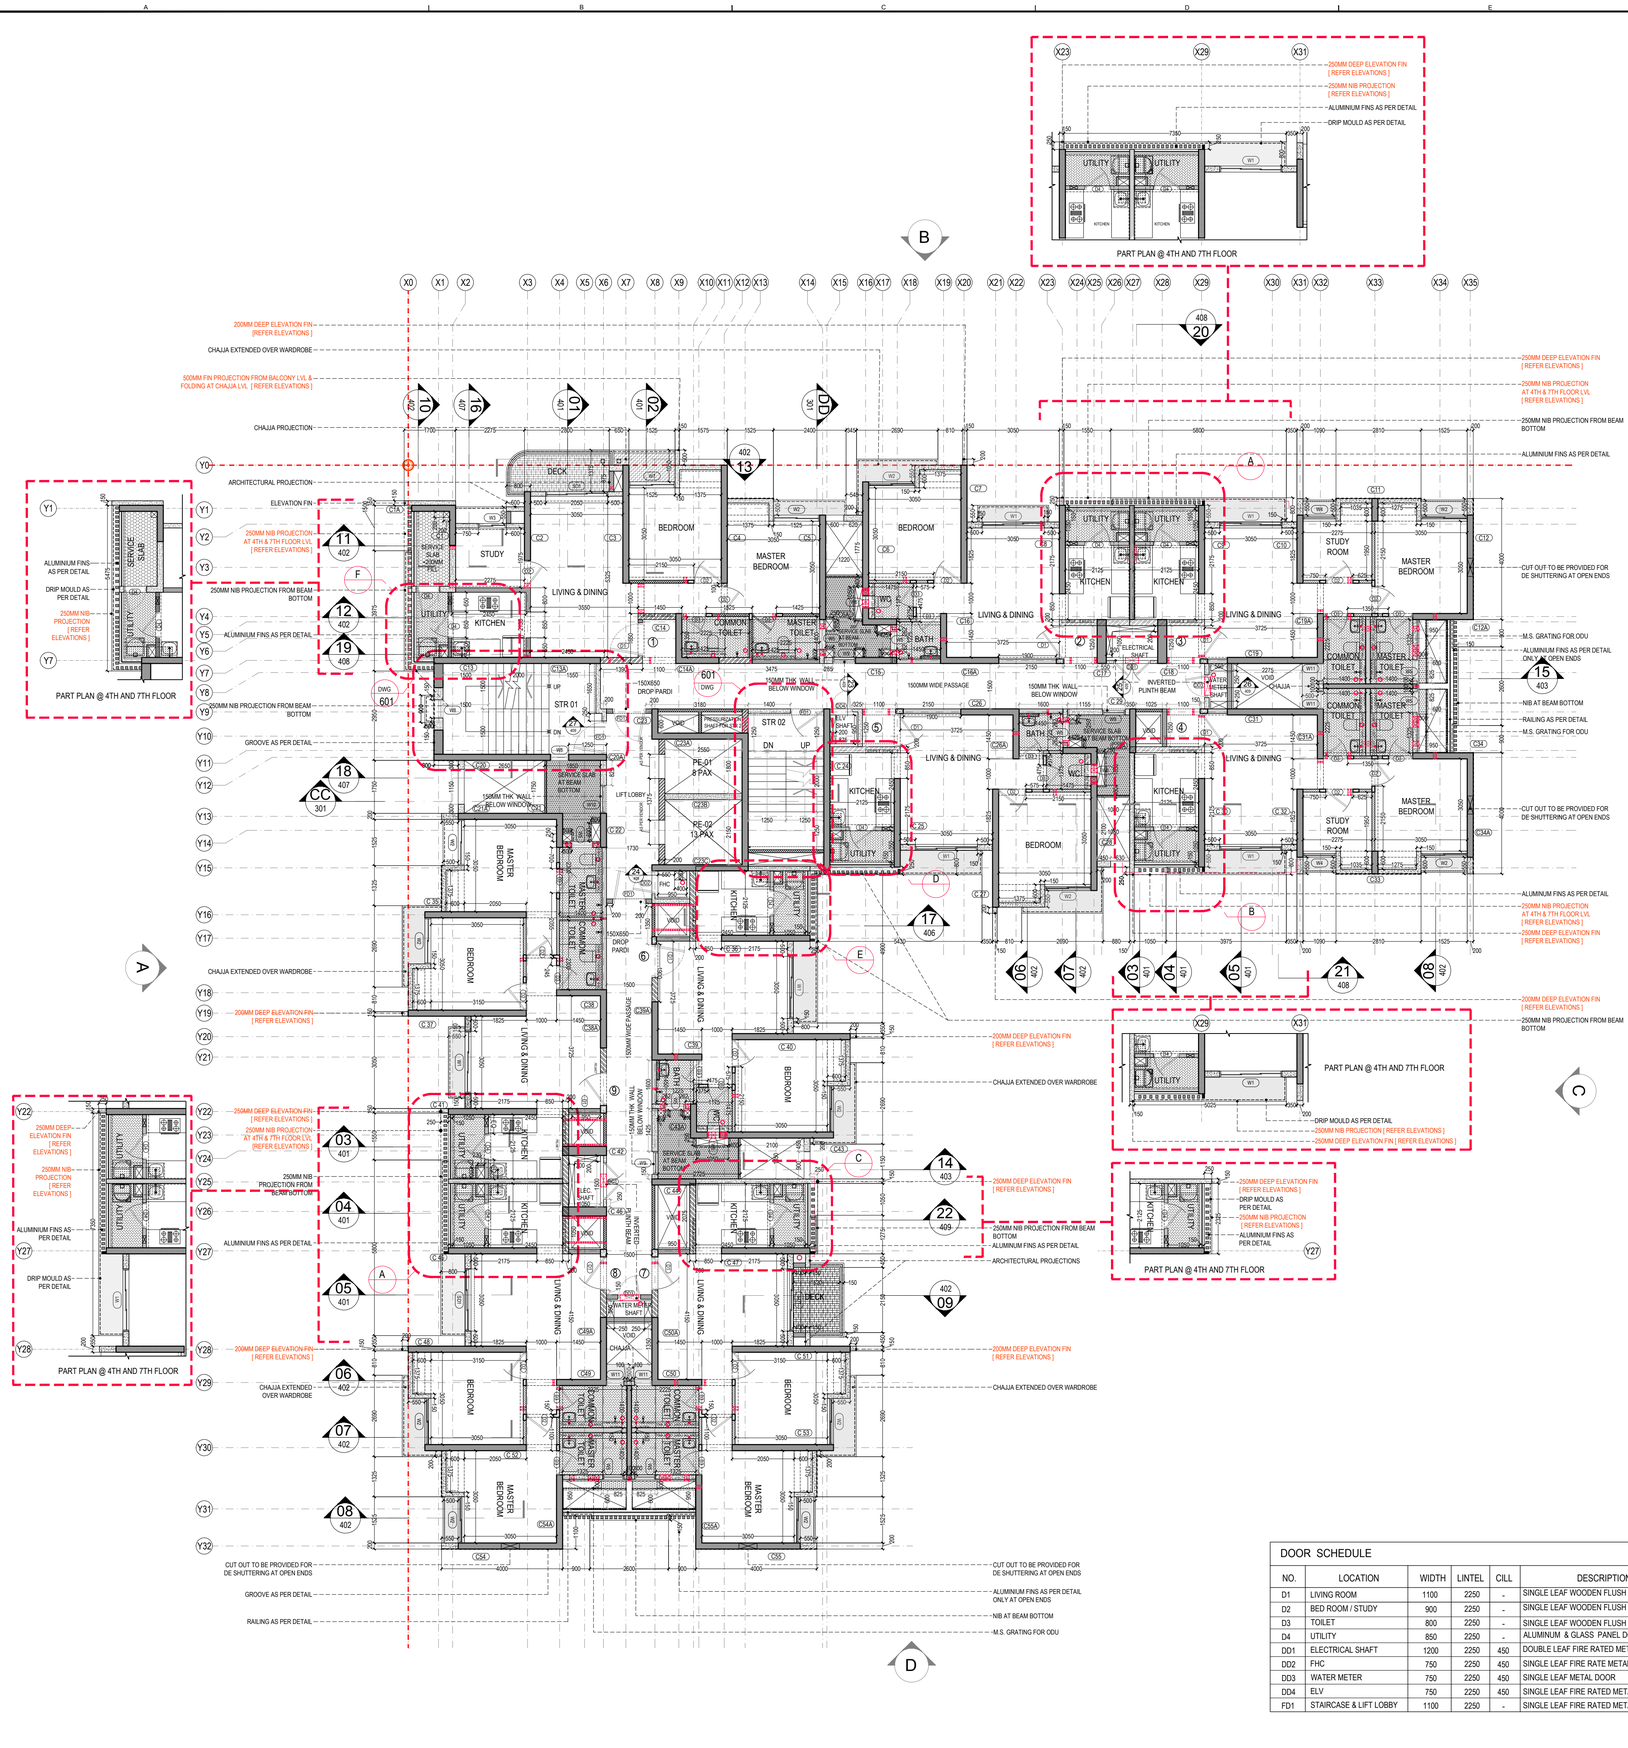


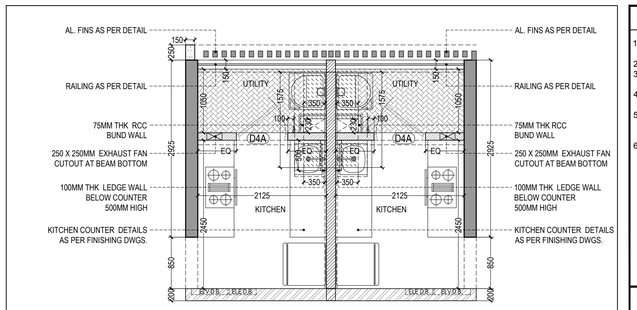


DETAIL AT A @ 1:50
TYPICAL KITCHEN BLOW UP DETAIL
[APARTMENT 2 & 3] & [APARTMENT 8 & 9]

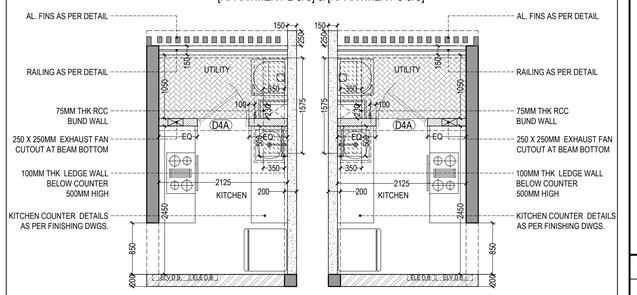

DETAIL AT B @ 1:50
TYPICAL KITCHEN BLOW UP DETAIL
[APARTMENT 4]

DETAIL AT C @ 1:50
TYPICAL KITCHEN BLOW UP DETAIL
[APARTMENT 7]

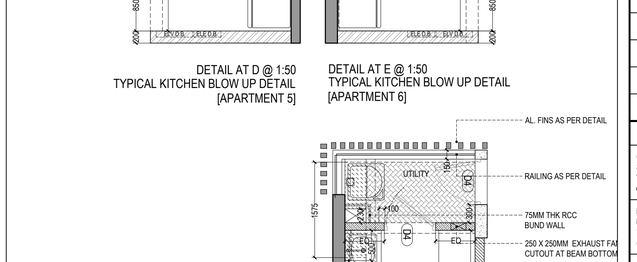

DETAIL AT D @ 1:50
TYPICAL KITCHEN BLOW UP DETAIL
[APARTMENT 5]

DETAIL AT E @ 1:50
TYPICAL KITCHEN BLOW UP DETAIL
[APARTMENT 6]

DETAIL AT F @ 1:50
TYPICAL KITCHEN BLOW UP DETAIL
[APARTMENT 1]

GENERAL NOTES

1 : All dimensions are in millimeters and levels in meters unless specified otherwise.
2 : Do not scale the drawing; follow written dimensions.
3 : All dimensions are unfinished dimensions unless specified otherwise.
4 : Any discrepancies should be brought to the notice of the Architect prior to execution of job / procuring materials at site.
5 : This drawing is the property of Kapadia Associates and should not be reproduced, copied, handed over to a third party or used for any purpose other than for which it has been issued.
6 : This drawing is to be read in conjunction with all relevant structural & services drawings.

KEY PLAN



REVISION INDEX

REV.NO.	DATE	DESCRIPTION

CONSULTANTS

GOKANI CONSULTANTS
Structural Consultants
Tel : +910222088804400
email : info@gokaniconsultants.com

MICRO ENGINEERING
MEP Consultants
Tel : 0120-4558718
email : business@meindia.com

PBB
Planner /Landscape Architect
Tel : 079 6923054
email : landscapeindia@usg.net

STAMP & SIGN	NORTH
	N

PROJECT TITLE	PROJ.NO
PALAVA- LAKEFRONT **SECTOR - 4**	**L-10518**
DRAWING TITLE	DWG.NO
AR-E4-TYPICAL FLOOR PLAN	**203**
DRAWING STAGE	REV.NO
DESIGN DEVELOPMENT	**R-00**

DRAWN	CHECKED	SCALE	DATE
SN	EB	1:100	03-03-2020

KAPADIA ASSOCIATES
architecture • urban design

112-114
Peninsula Centre,Dr. S.S. Rao Road,
Off Ambedkar Road,Parel East,
Mumbai 400012

Tel : 91-22-6660 2838 / 39
Fax : 91-22-6660 2844
E-mail : kapt@kapt.in
Website: www.kapt.in

DOOR SCHEDULE

NO.	LOCATION	WIDTH	LINTEL	CILL	DESCRIPTION
D1	LIVING ROOM	1100	2250	-	SINGLE LEAF WOODEN FLUSH DOOR
D2	BED ROOM / STUDY	900	2250	-	SINGLE LEAF WOODEN FLUSH DOOR
D3	TOILET	800	2250	-	SINGLE LEAF WOODEN FLUSH DOOR
D4	UTILITY	850	2250	-	ALUMINUM & GLASS PANEL DOOR
DD1	ELECTRICAL SHAFT	1200	2250	450	DOUBLE LEAF FIRE RATED METAL DOOR
DD2	FHC	750	2250	450	SINGLE LEAF FIRE RATE METAL DOOR
DD3	WATER METER	750	2250	450	SINGLE LEAF METAL DOOR
DD4	ELV	750	2250	450	SINGLE LEAF FIRE RATED METAL DOOR
FD1	STAIRCASE & LIFT LOBBY	1100	2250	-	SINGLE LEAF FIRE RATED METAL DOOR

WINDOW SCHEDULE

NO.	LOCATION	SIZE	CILL	LINTEL
SD1	LIVING ROOM WITH DECK	2050 x 2250	-	2250
W1	LIVING ROOM	2050 x 2140	110	2250
W2	M. BEDROOM & BEDROOM	1525 x 2140	110	2250
W3	STUDY ROOM [2.5 BHK]	925 x 2140	110	2250
W4	STUDY ROOM [1.5 BHK] - E4 TYPE	1090 x 2140	110	2250
W5	TOILET	700 x 1150	1100	2250
W6	TOILET [1BHK WC]	400 x 1150	1100	2250
W7	BEDROOM [2.5 BHK]	1525 x 1990	110	2100
W8	STAIRCASE	600 x 1000	1250	2250
W9	TYPICAL LOBBY	750 x 1150	1100	2250
W10	TYPICAL LOBBY	925 x 1150	1100	2250
W11	TOILET [1.5 & 2BHK CORNER APTS.]	575 x 1150	1100	2250

LEGEND

- R.C.C.
- NON STRUCTURAL CONC. WALL
- 200MM INTERNAL BLOCK WORK
- 150MM INTERNAL BLOCK WORK
- 150MM HIGH DENSITY BLOCK WORK
- 125MM LIGHTWEIGHT BLOCK WORK
- 125MM HIGH DENSITY BLOCK WORK
- 100MM INTERNAL BLOCK WORK
- FACADE GROOVE
- 60MM SUNK
- 200MM SUNK
- 225MM SUNK
- 250MM SUNK
- 300MM SUNK
- 475MM SUNK
- 530MM SUNK
- 10 x 15 MM GROOVE AS DRIP MOULD
- MEP SLEEVES / CUT-OUT IN WALL