

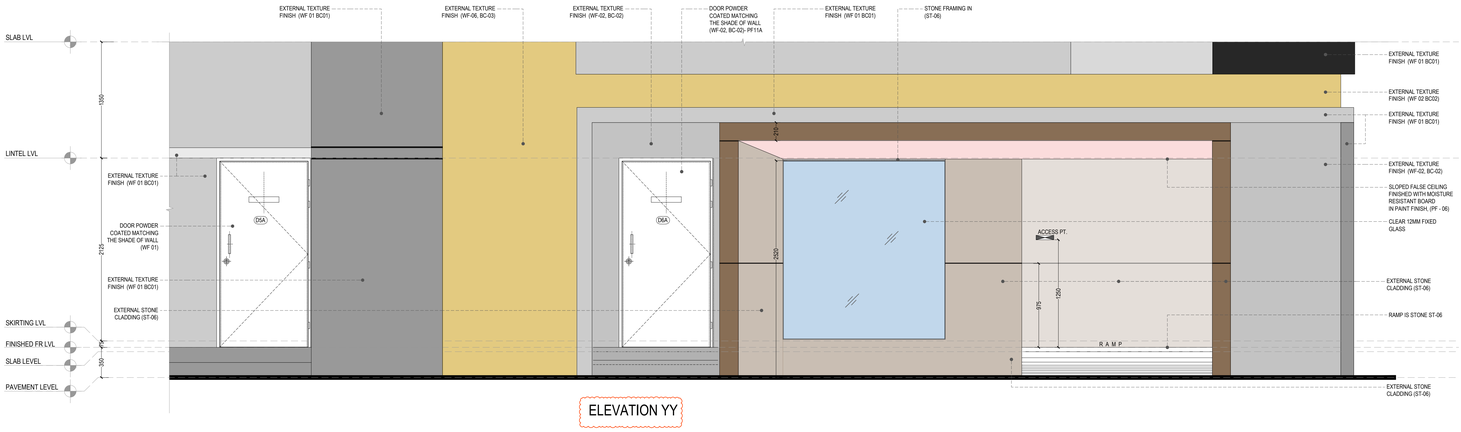



ELEVATION YY

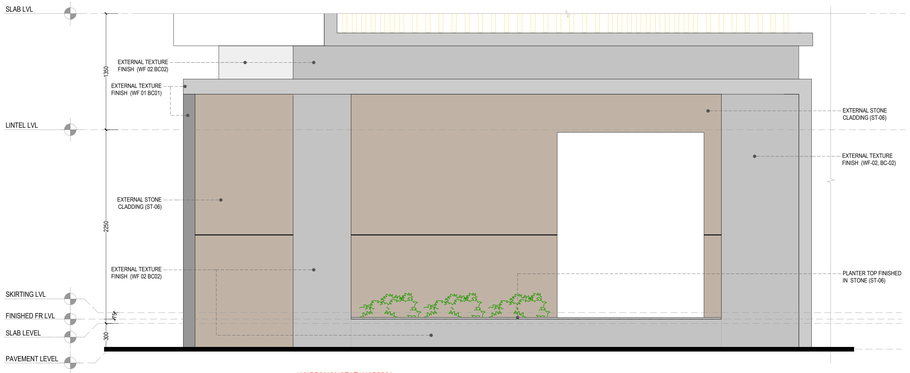


ELEVATION ZZ

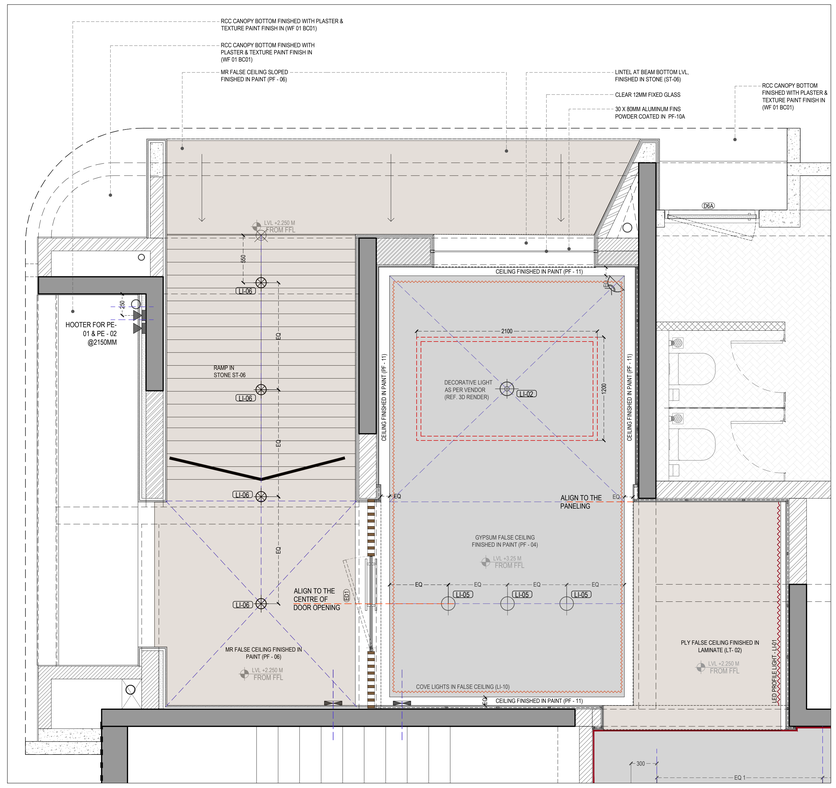


REFLECTED CEILING PLAN


LEGEND

| | |
|---|---|
| | 100 MM BLOCK WORK |
| | 125 MM BLOCK WORK |
| | 150 MM BLOCK WORK |
| | 200 MM BLOCK WORK |
| | NON STRUCTURAL CONC. WALL |
| | R.C.C. |
| | PAINT FINISH PF-02 |
| | PAINT FINISH PF-01 |
| | ALU. C - CHANNEL PF-05 (SEEN IN RCP) |


ELECTRICAL AND LIGHT FIXTURE SCHEDULE

| | |
|---|---|
| P.A. SPEAKER | CEILING POINT (28/LOBBY) - LI-05 |
| HOOTER | EXTERNAL CEILING POINT (B/LOBBY) - LI-06 |
| | LED PROFILE LIGHT (B/LOBBY) - LI-01 |
| | COVE LIGHT AS PER VENDOR - LI-10 |
| | DECORATIVE POINT (1) - LI-02 |


LOBBY PART A

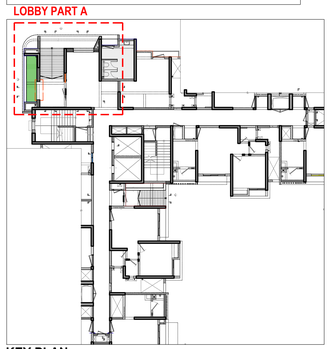

KEY PLAN
1:200

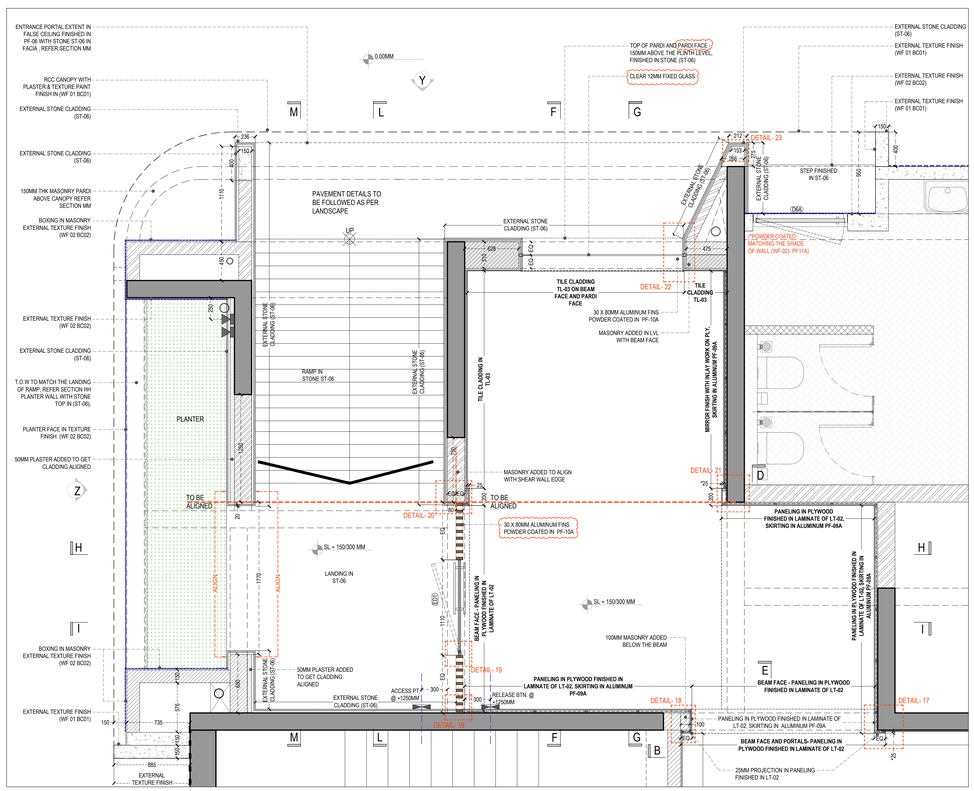


GENERAL ARRANGEMENT PLAN

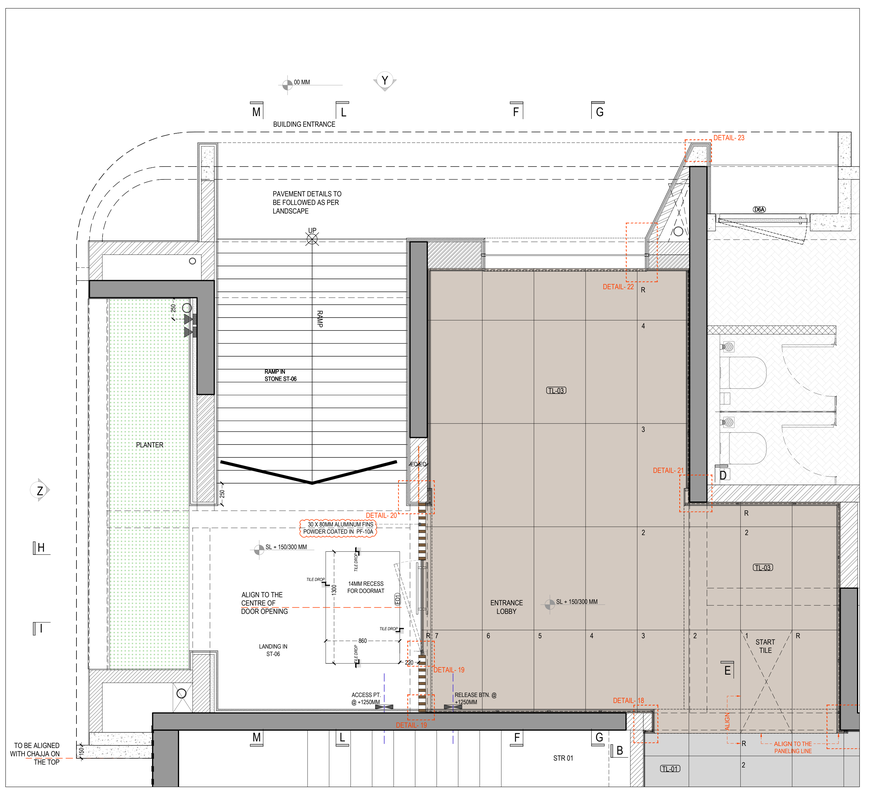


FLOORING PLAN

GENERAL NOTES

1 : All dimensions are in millimeters and levels in meters unless specified otherwise.
2 : Do not scale the drawing; follow written dimensions.
3 : All dimensions are unfinished dimensions unless specified otherwise.
4 : Any discrepancies should be brought to the notice of the Architect prior to execution of job / procuring materials at site.
5 : This drawing is the property of Kapadia Associates and should not be reproduced, copied, handed over to a third party or used for any purpose other than for which it has been issued.
6 : This drawing is to be read in conjunction with all relevant structural & services drawings.

KEY PLAN

REVISION INDEX

| REV.NO. | DATE | DESCRIPTION |
|---|---|---|
| R-03 | 16-11-2022 | ENTRANCE PORTAL-STRUCTURE |

CONSULTANTS

STRUCT BOMBAY CONSULTANTS.
Structural Consultants
Tel : 022-24937510,24933986
email : sbcbom@gmail.com

MICRO ENGINEERING
MEP Consultants
Tel : 0120-4558718
email : business@meindia.com

PBB
Planner /Landscape Architect
Tel : 079 69230504
email : landscapeindia@usq.net

STAMP & SIGN

NORTH

| PROJECT TITLE | PROJ.NO |
|---|---|
| PALAVA-LAKEFRONT | L-10518 |
| DRAWING TITLE | DWG.NO |
| GRND FLR LOBBY FINISHING_FRESCA | 952 |
| DRAWING STAGE | REV.NO |
| VFC | R-04 |

| DRAWN | CHECKED | SCALE | DATE |
|---|---|---|---|
| PK | DP | 1:25 | 09-12-2022 |

KAPADIA ASSOCIATES
architecture • urban design
112-114
Peninsula Centre,Dr. S.S. Rao Road,
Off Anand Nagar Road,Parel East,
Mumbai 400012
Tel : 91-22-6660 2838 / 39
Fax : 91-22-6660 2844
E-mail : kas@vsnl.in
Website : www.kapa.in