

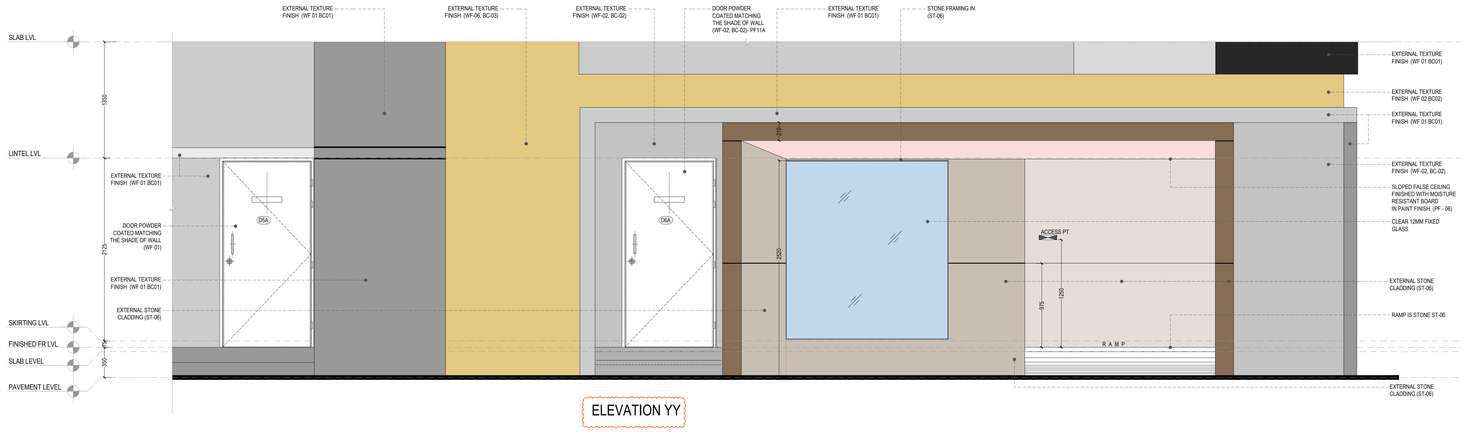


ELEVATION YY

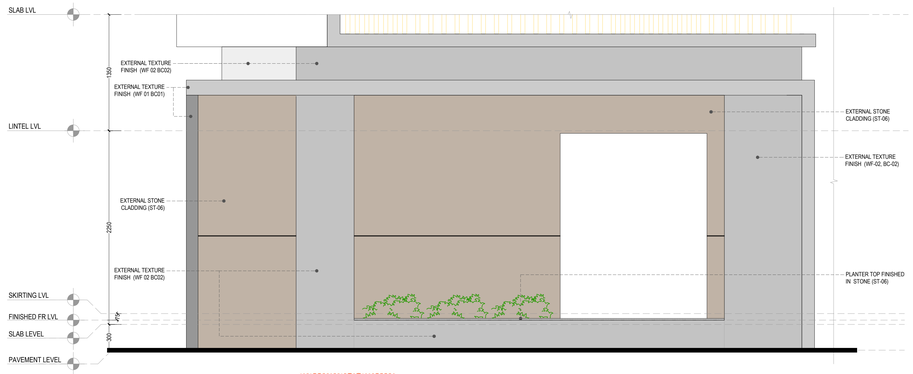

ELEVATION ZZ

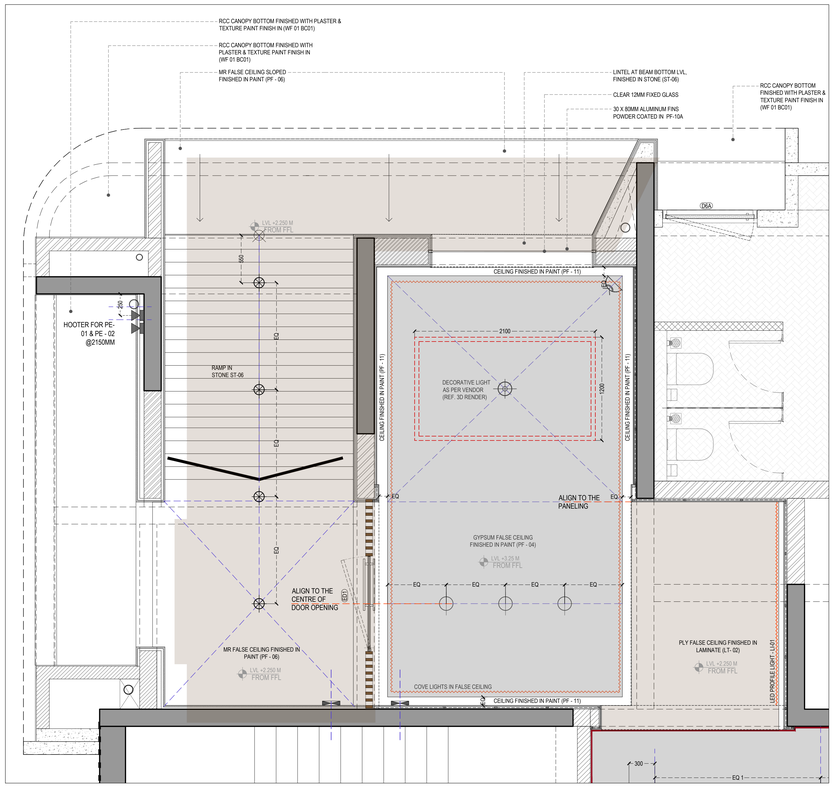

REFLECTED CEILING PLAN


LEGEND

	100 MM BLOCK WORK
	125 MM BLOCK WORK
	150 MM BLOCK WORK
	200 MM BLOCK WORK
	NON STRUCTURAL CONC. WALL
	R.C.C.
	PAINT FINISH PF-02
	PAINT FINISH PF-01
	ALU. C - CHANNEL PF-05 (SEEN IN RCP)


ELECTRICAL AND LIGHT FIXTURE SCHEDULE

	P.A. SPEAKER		CEILING POINT (2&LOBBY) - LI-05
	HOOTER		EXTERNAL CEILING POINT (&LOBBY) - LI-06
			LED PROFILE LIGHT (&LOBBY) - LI-01
			COVE LIGHT AS PER VENDOR - LI-10
			DECORATIVE POINT (1) - LI-02


LOBBY PART A

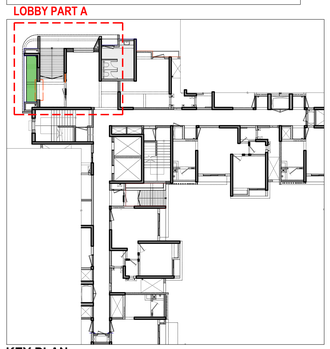

KEY PLAN
1:200

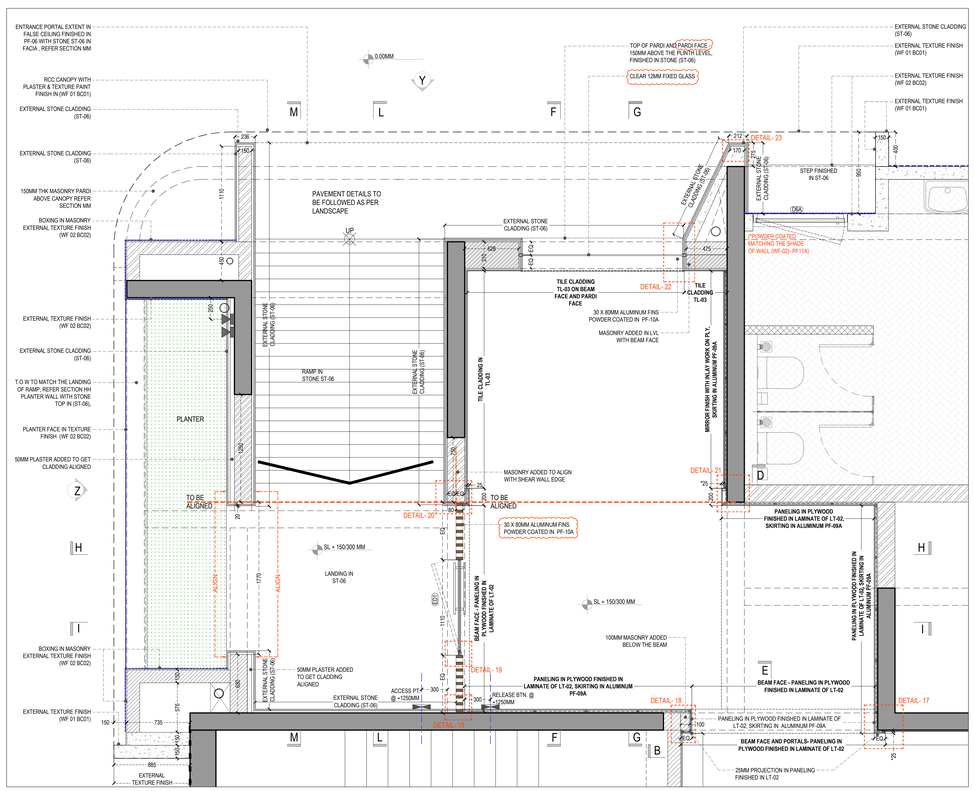

GENERAL ARRANGEMENT PLAN

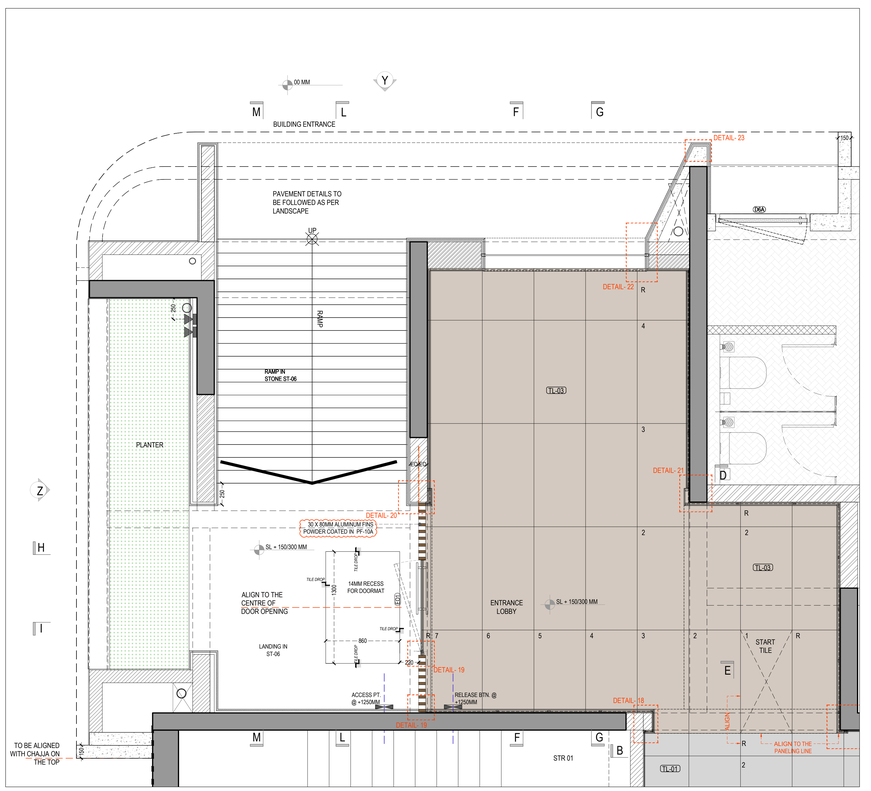

FLOORING PLAN

GENERAL NOTES

1 : All dimensions are in millimeters and levels in meters unless specified otherwise.
2 : Do not scale the drawing; follow written dimensions.
3 : All dimensions are unfinished dimensions unless specified otherwise.
4 : Any discrepancies should be brought to the notice of the Architect prior to execution of job / procuring materials at site.
5 : This drawing is the property of Kapadia Associates and should not be reproduced, copied, handed over to a third party or used for any purpose other than for which it has been issued.
6 : This drawing is to be read in conjunction with all relevant structural & services drawings.

KEY PLAN

REVISION INDEX

REV.NO.	DATE	DESCRIPTION

CONSULTANTS

STRUCT BOMBAY CONSULTANTS.
Structural Consultants
Tel : 022-24937510,24933986
email : sbcbom@gmail.com

MICRO ENGINEERING
MEP Consultants
Tel : 0120-4558718
email : business@meindia.com

PBB
Planner /Landscape Architect
Tel : 079 66230504
email : landscapeindia@vsg.net

STAMP & SIGN

NORTH

PROJECT TITLE	PROJ.NO
PALAVA-LAKEFRONT	L-10518
DRAWING TITLE	DWG.NO
GRND FLR LOBBY FINISHING_FRESCA	952
DRAWING STAGE	REV.NO
VFC	R-02

DRAWN	CHECKED	SCALE	DATE
PK	DP	1:25	17-10-2022

KAPADIA ASSOCIATES
architecture ★ urban design
112-114
Peninsula Centre,Dr. S.S. Rao Road,
Off Anand Nagar Road,Parel East,
Mumbai 400012
Tel : 91-22-6660 2838 / 39
Fax : 91-22-6660 2844
E-mail : kas@kapad.in
Website : www.kapad.in