
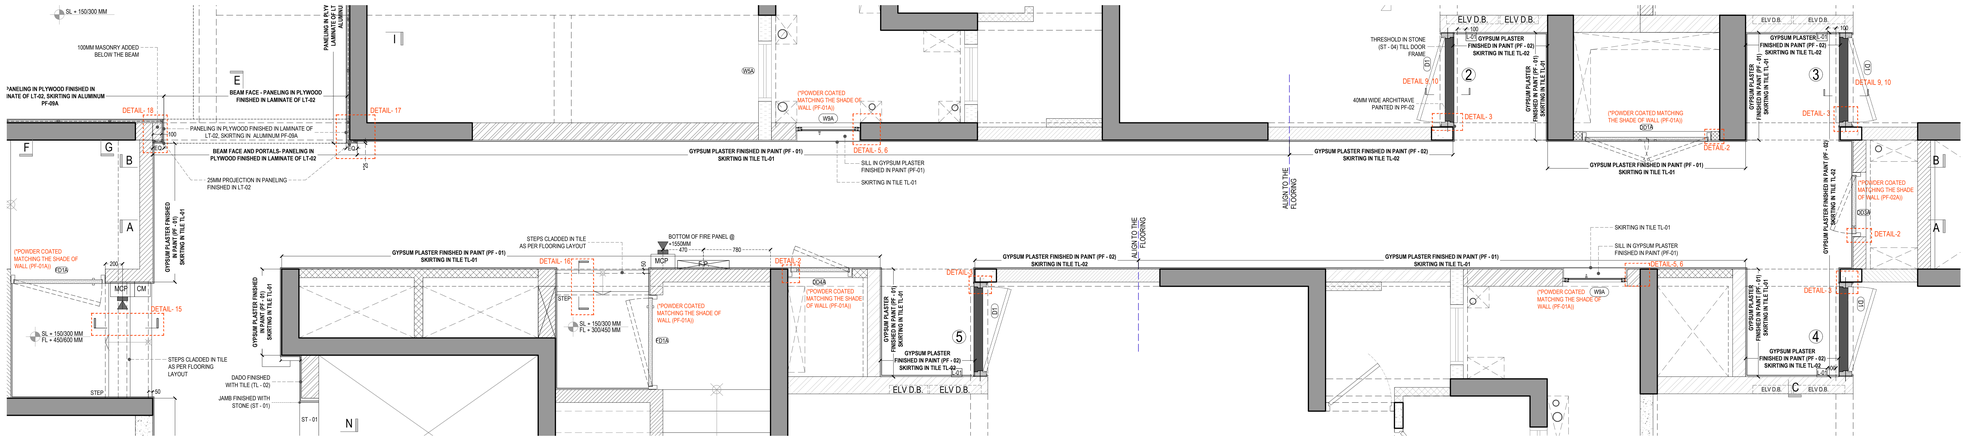


GENERAL ARRANGEMENT PLAN

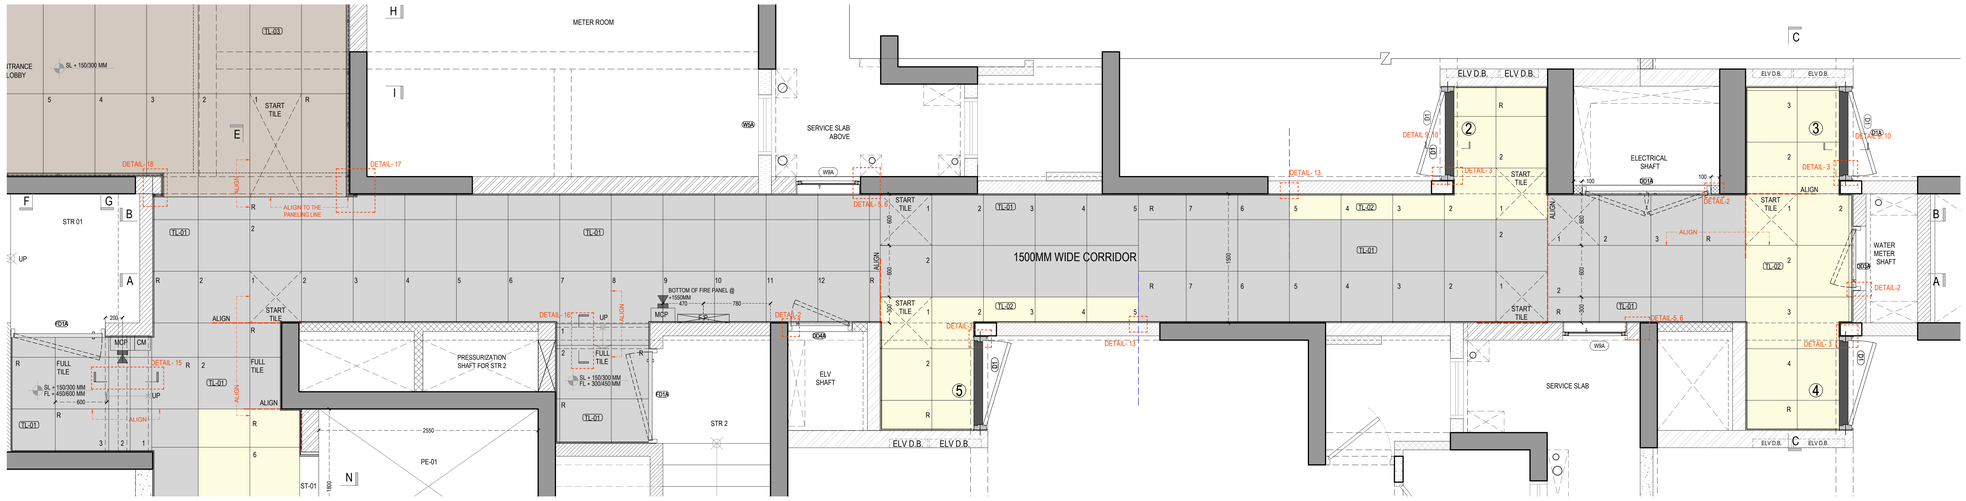


FLOORING PLAN

LEGEND


	100 MM BLOCK WORK
	125 MM BLOCK WORK
	150 MM BLOCK WORK
	200 MM BLOCK WORK
	NON STRUCTURAL CONC. WALL
	R.C.C.
	PAINT FINISH PF-02
	PAINT FINISH PF-01
	ALU. C - CHANNEL PF-05 (SEEN IN RCP)

ELECTRICAL AND LIGHT FIXTURE SCHEDULE

P.A. SPEAKER	CEILING POINT (2B/LOBBY) - LI-05
HOOTER	EXTERNAL CEILING POINT (B/LOBBY) - LI-06
	LED PROFILE LIGHT (B/LOBBY) - LI-01
	COVE LIGHT AS PER VENDOR - LI-10
	DECORATIVE POINT (1) - LI-02

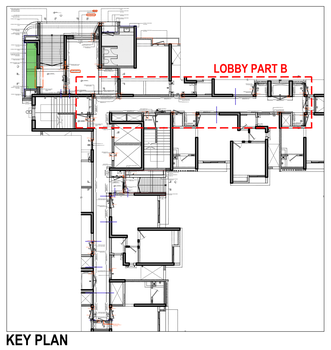

KEY PLAN
1:200

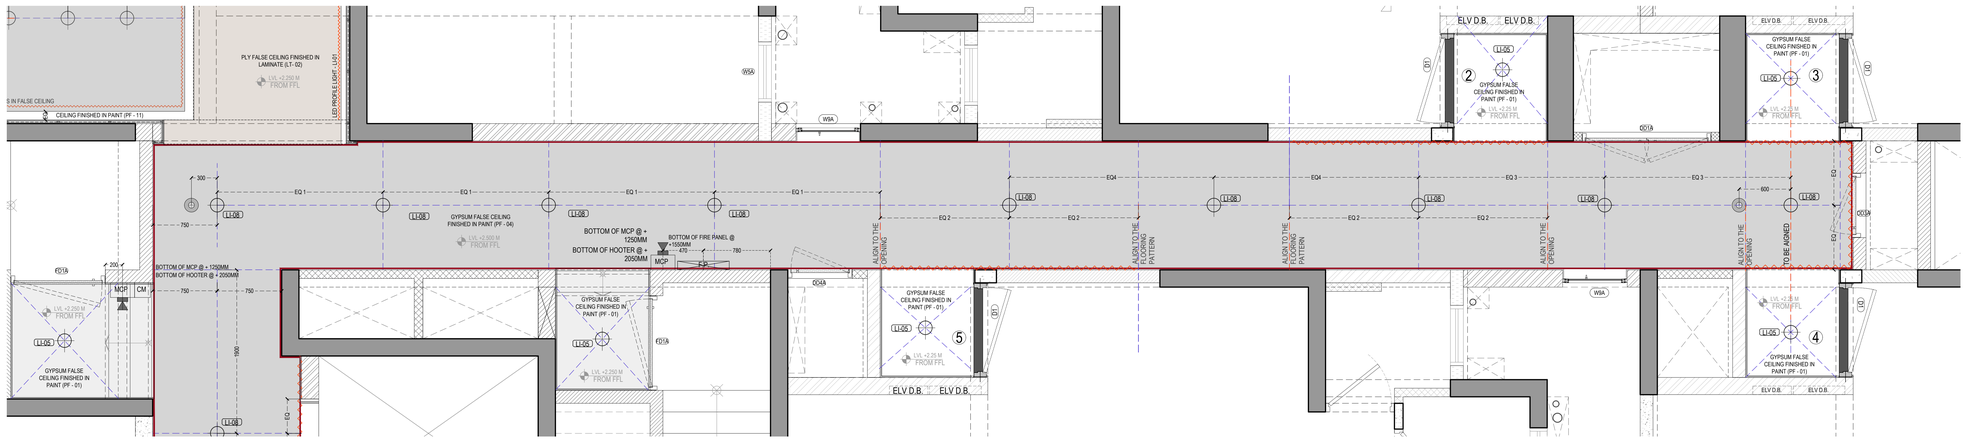

REFLECTED CEILING PLAN

GENERAL NOTES

1 : All dimensions are in millimeters and levels in meters unless specified otherwise.
2 : Do not scale the drawing; follow written dimensions.
3 : All dimensions are unfinished dimensions unless specified otherwise.
4 : Any discrepancies should be brought to the notice of the Architect prior to execution of job / procuring materials at site.
5 : This drawing is the property of Kapadia Associates and should not be reproduced, copied, handed over to a third party or used for any purpose other than for which it has been issued.
6 : This drawing is to be read in conjunction with all relevant structural & services drawings.

KEY PLAN

REVISION INDEX

REV.NO.	DATE	DESCRIPTION

CONSULTANTS

STRUCT BOMBAY CONSULTANTS.
Structural Consultants.
Tel : 022-24937510,24933986
email : sbcbom@gmail.com

MICRO ENGINEERING
MEP Consultants
Tel : 0120-4558718
email : business@meindia.com

PBB
Planner /Landscape Architect
Tel : 079 6923054
email : landscapeindia@uwg.net

STAMP & SIGN

NORTH

PROJECT TITLE	PROJ.NO
PALAVA-LAKEFRONT	L-10518
DRAWING TITLE	DWG.NO
GRND FLR LOBBY FINISHING_FRESCA	954
DRAWING STAGE	REV.NO
VFC	R-02

DRAWN	CHECKED	SCALE	DATE
PK	DP	1:25	17-10-2022

KAPADIA ASSOCIATES
architecture • urban design
112-114
Peninsula Centre,Dr. S.S. Rao Road,
Off Ambedkar Road,Parel East,
Mumbai 400012
Tel : 91-22-6660 2836 / 39
Fax : 91-22-6660 2844
E-mail : kad@vsnl.in
Website: www.kapad.in