

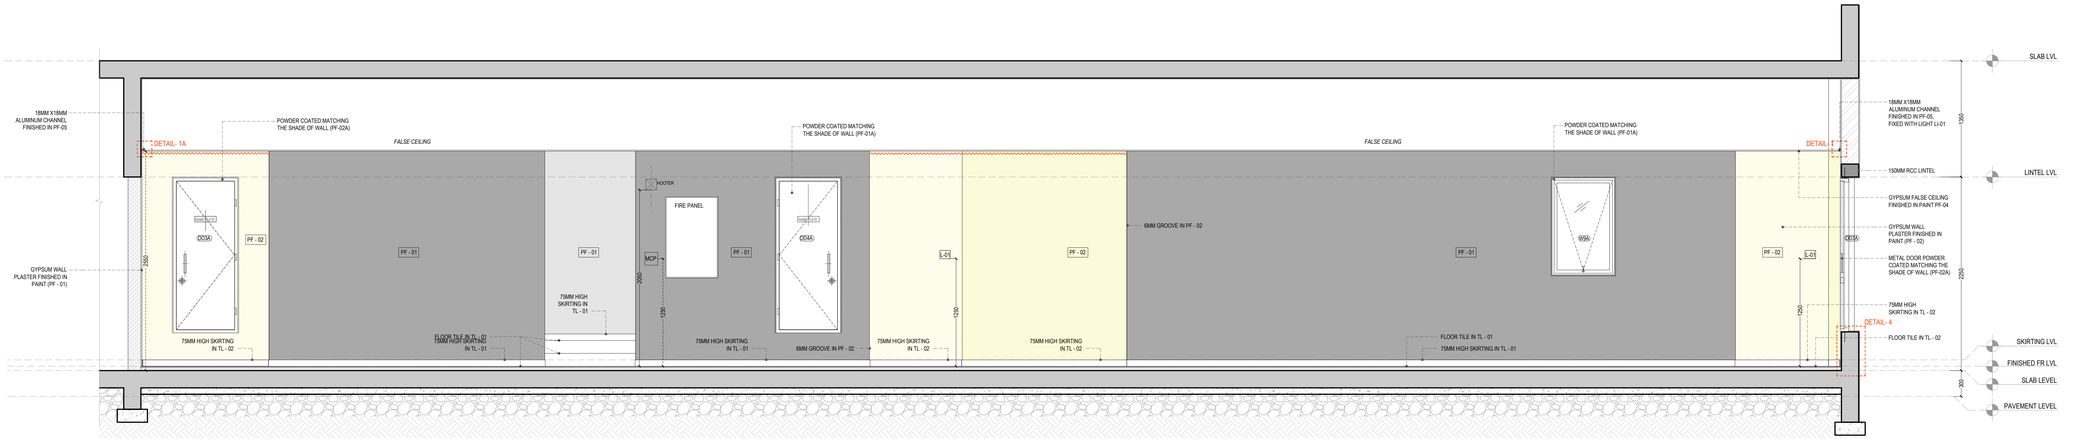



ELEVATION AA

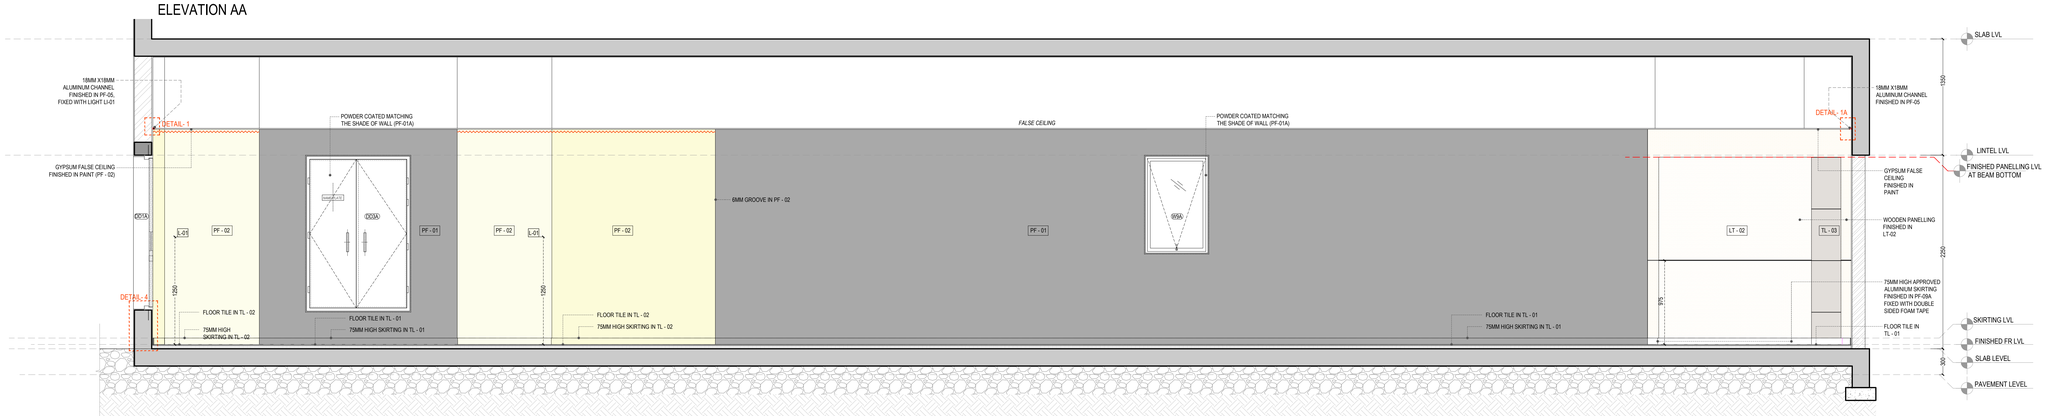

ELEVATION BB

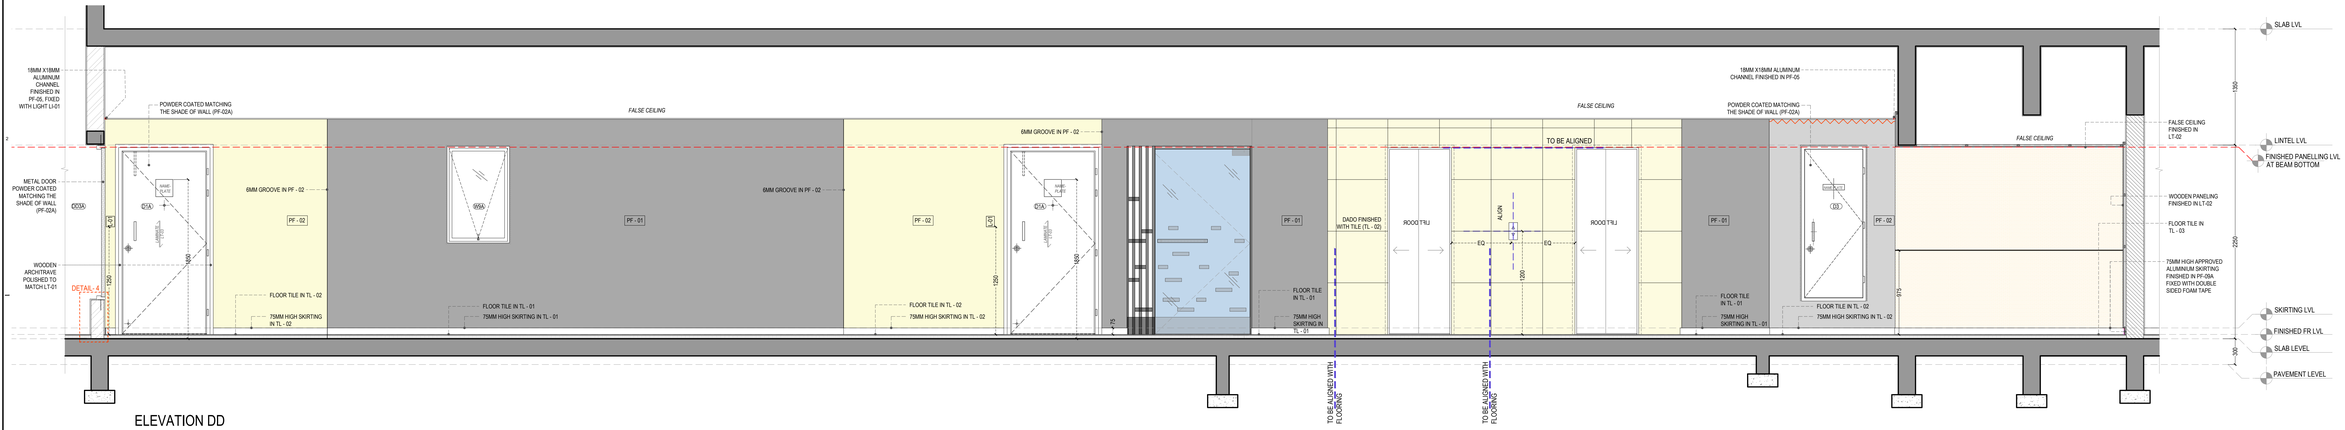


ELEVATION DD

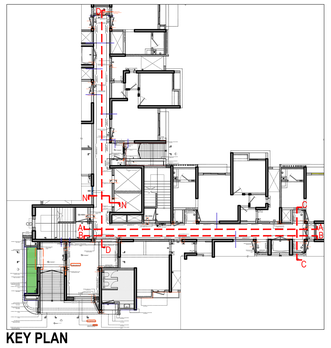


LEGEND	
	100 MM BLOCK WORK
	125 MM BLOCK WORK
	150 MM BLOCK WORK
	200 MM BLOCK WORK
	NON STRUCTURAL CONC. WALL
	R.C.C.
	PAINT FINISH PF-02
	PAINT FINISH PF-01
	ALU. C - CHANNEL PF-05 (SEEN IN RCP)

ELECTRICAL AND LIGHT FIXTURE SCHEDULE	
P.A. SPEAKER	CEILING POINT (2B/LOBBY) - LI-05
HOOTER	EXTERNAL CEILING POINT (B/LOBBY) - LI-06
	LED PROFILE LIGHT (B/LOBBY) - LI-01
	COVE LIGHT AS PER VENDOR - LI-10
	DECORATIVE POINT (1) - LI-02

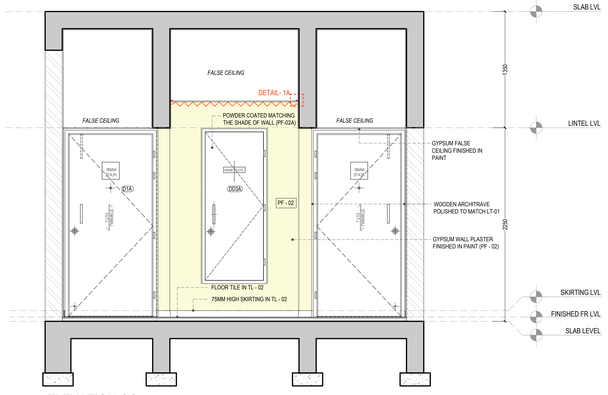

ELEVATION CC

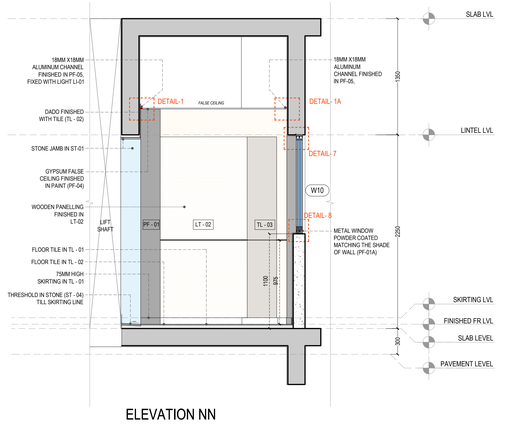

ELEVATION NN

GENERAL NOTES

1 : All dimensions are in millimeters and levels in meters unless specified otherwise.
2 : Do not scale the drawing; follow written dimensions.
3 : All dimensions are unfinished dimensions unless specified otherwise.
4 : Any discrepancies should be brought to the notice of the Architect prior to execution of job / procuring materials at site.
5 : This drawing is the property of Kapadia Associates and should not be reproduced, copied, handed over to a third party or used for any purpose other than for which it has been issued.
6 : This drawing is to be read in conjunction with all relevant structural & services drawings.

KEY PLAN

REVISION INDEX

REV.NO.	DATE	DESCRIPTION

CONSULTANTS

STRUCT BOMBAY CONSULTANTS.
Structural Consultants
Tel : 022-24937510,24933986
email : sbcbom@gmail.com

MICRO ENGINEERING
MEP Consultants
Tel : 0120-4558718
email : business@meindia.com

PBB
Planner /Landscape Architect
Tel : 079 6923054
email : landscapeindia@usq.net

STAMP & SIGN

NORTH

N

PROJECT TITLE	PROJ.NO
PALAVA-LAKEFRONT	L-10518
DRAWING TITLE	DWG.NO
GRND FLR LOBBY FINISHING_FRESCA	956M
DRAWING STAGE	REV.NO
VFC	R-01

DRAWN	CHECKED	SCALE	DATE
PK	DP	1:25	09-12-2022

KAPADIA ASSOCIATES
architecture • urban design
712-714,
Mittal Chambers Centre,Dr. S.S. Rao Road,
Off Ambedkar Road,Parel East,
Mumbai 400012
Tel : 91-22-4660 2838 / 39
Fax : 91-22-2416 0838
E-mail : kaa@vsnl.in
Website : www.kapa.in