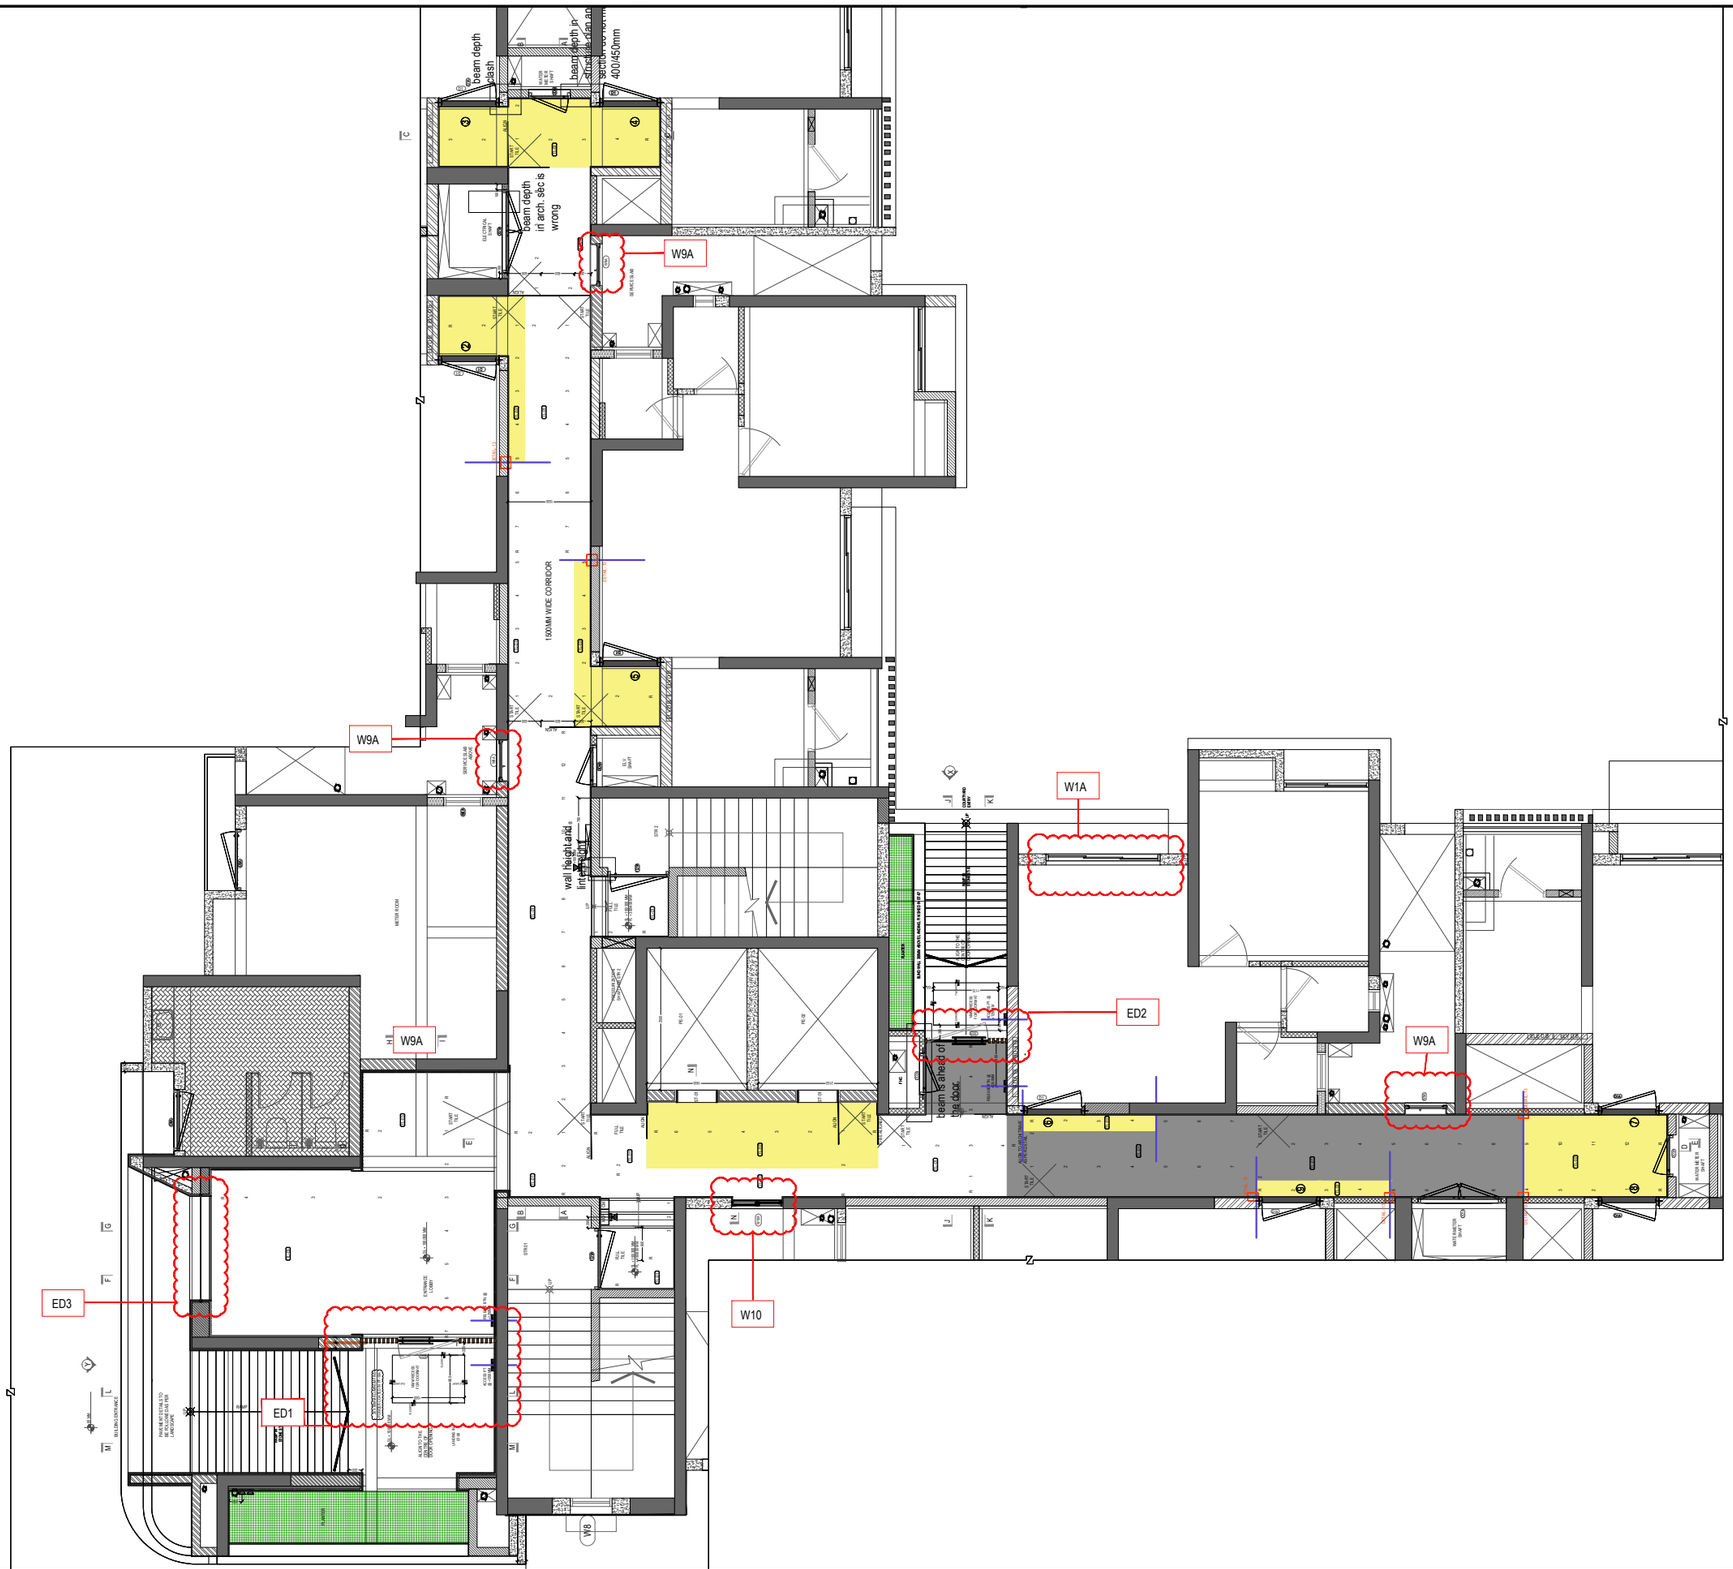


LODHA

BUILDING A BETTER LIFE

RESIDENCES | OFFICES | RETAIL | IT CAMPUSES | SEZs

Lodha Excelus, Apollo Mills Compound, N M Joshi Marg, Mahalaxmi, Mumbai 400011

t +91.22.23024400 * f +91.22.23000693 * www.lodhagroup.com

Rev	Date	Description
R0	07/10/2022	TENDER DRAWING

Architects :

KAPADIA ASSOCIATES PVT.LTD.

112-114 PENINSULA CENTRE
Dr, S.S RAO ROAD,
PAREL (E),MUMBAI 400012
TEL : 91 (22) 56602838
email: kapadiaassociates.com

Structural Consultants :


Project Name :

PALAVA-LAKEFRONT
TYPICAL LOBBY FINISH-FRESCA,C & D


Title

GROUND FLOOR PLAN


Scale (A3)	Drawing No.		
1:110	PL-PL		
Drawn	Checked	Approved	Rev.
SS	AM	CP	R0

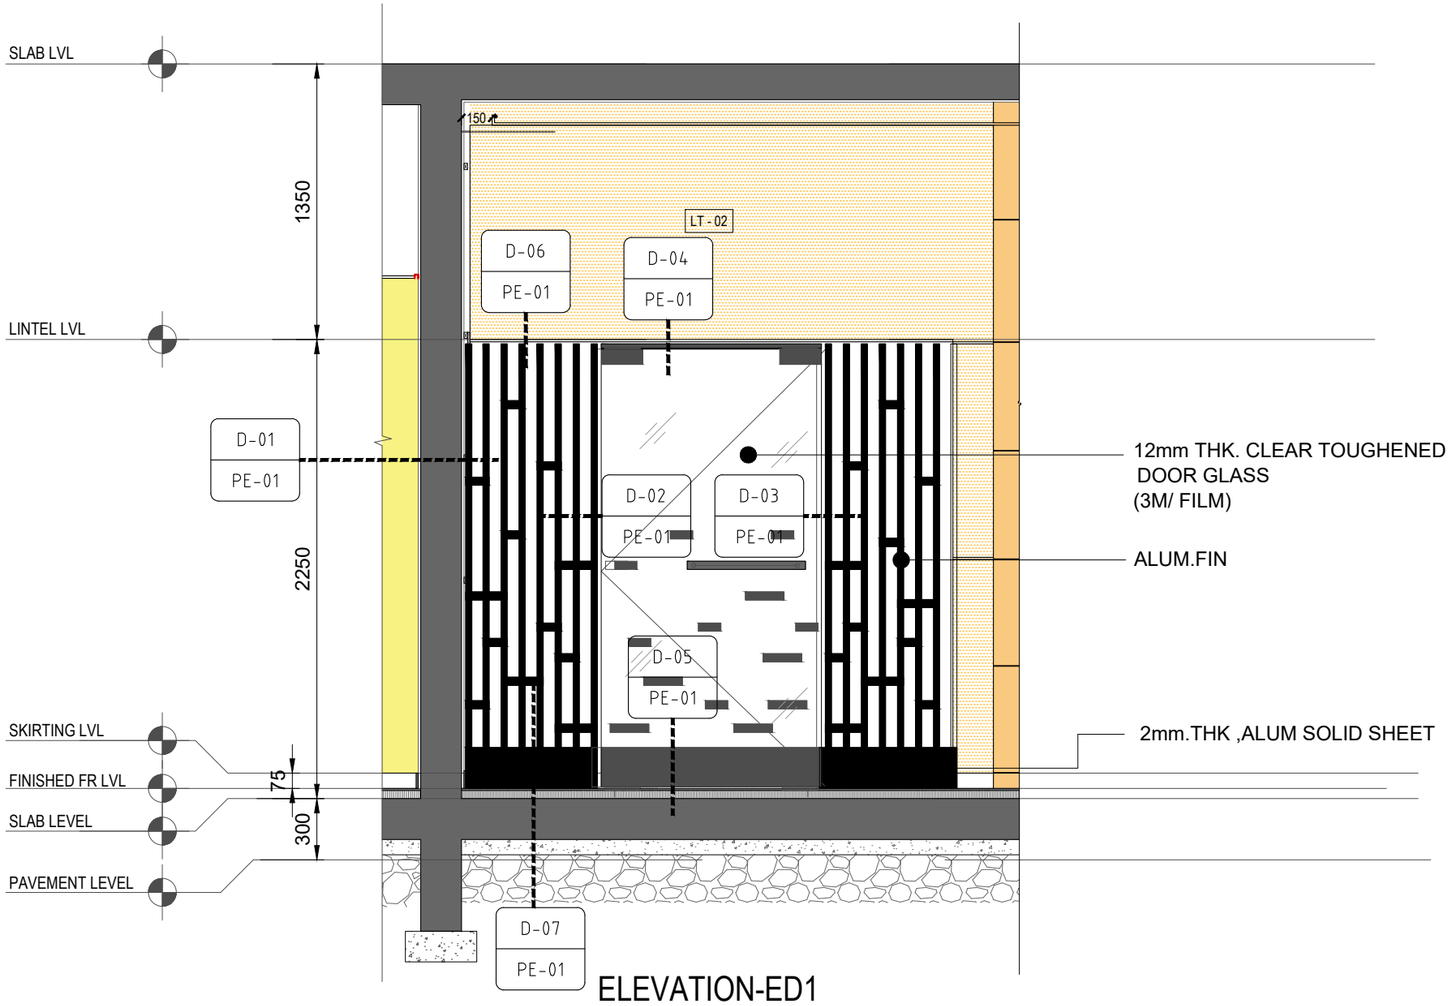


ELEVATION-ED1

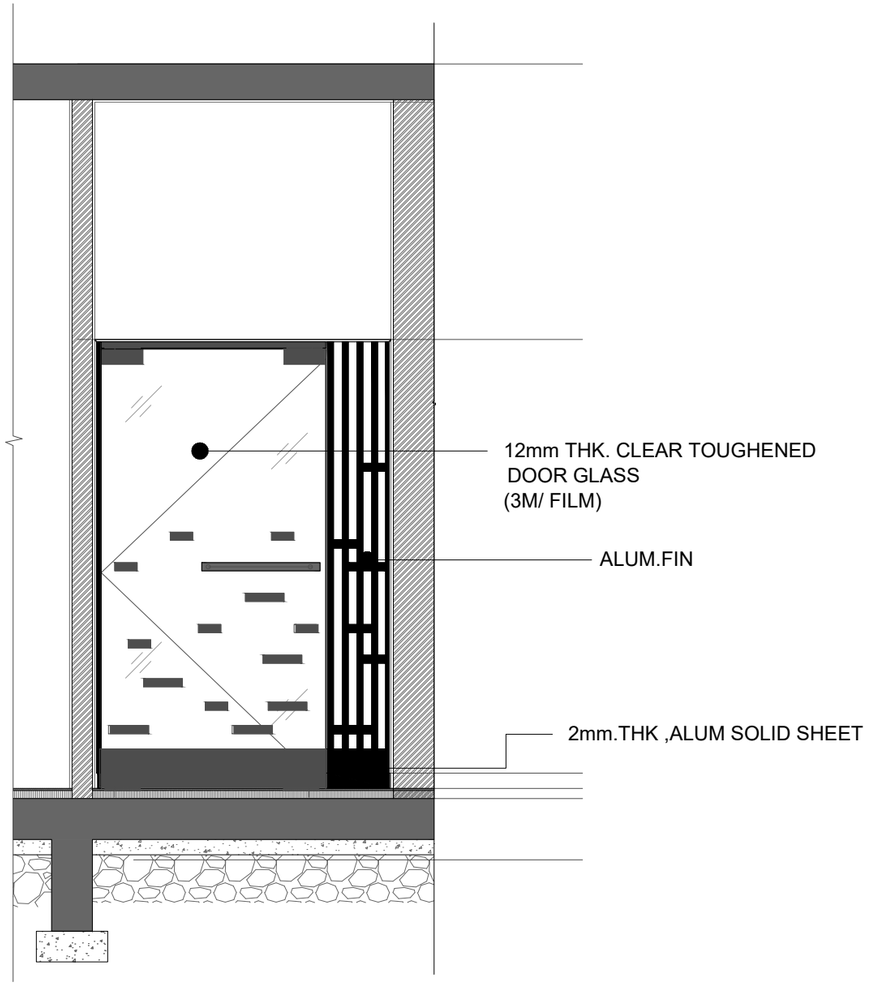

ELEVATION-ED2

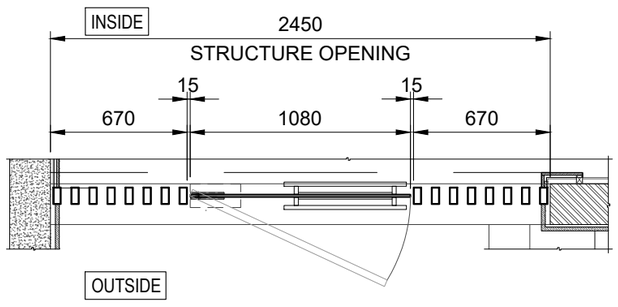

PARTIAL PLAN -ED1

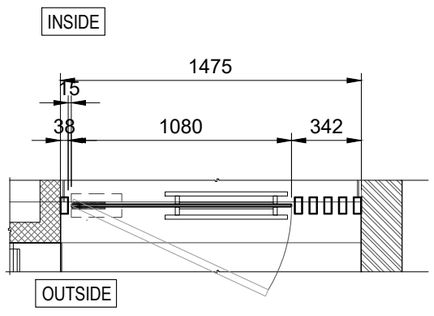

PARTIAL PLAN -ED2

LODHA

BUILDING A BETTER LIFE

RESIDENCES | OFFICES | RETAIL | IT CAMPUSES | SEZs

Lodha Excelus, Apollo Mills Compound, N M Joshi Marg, Mahalaxmi, Mumbai 400011

t +91.22.23024400 * f +91.22.23000693 * www.lodhagroup.com

Rev	Date	Description
R0	07/10/2022	TENDER DRAWING

Architects :

KAPADIA ASSOCIATES PVT.LTD.

112-114 PENINSULA CENTRE
Dr, S.S RAO ROAD,
PAREL (E),MUMBAI 400012
TEL : 91 (22) 56602838
email: kapadiaassociates.com

Structural Consultants :


Project Name :

PALAVA-LAKEFRONT
TYPICAL LOBBY FINISH-FRESCA,C & D


Title

PARTAIL ELEVATION , PLAN & SECTION


Scale (A3)	Drawing No.		
1:30	PL-PE-01		
Drawn	Checked	Approved	Rev.
SS	AM	CP	R0

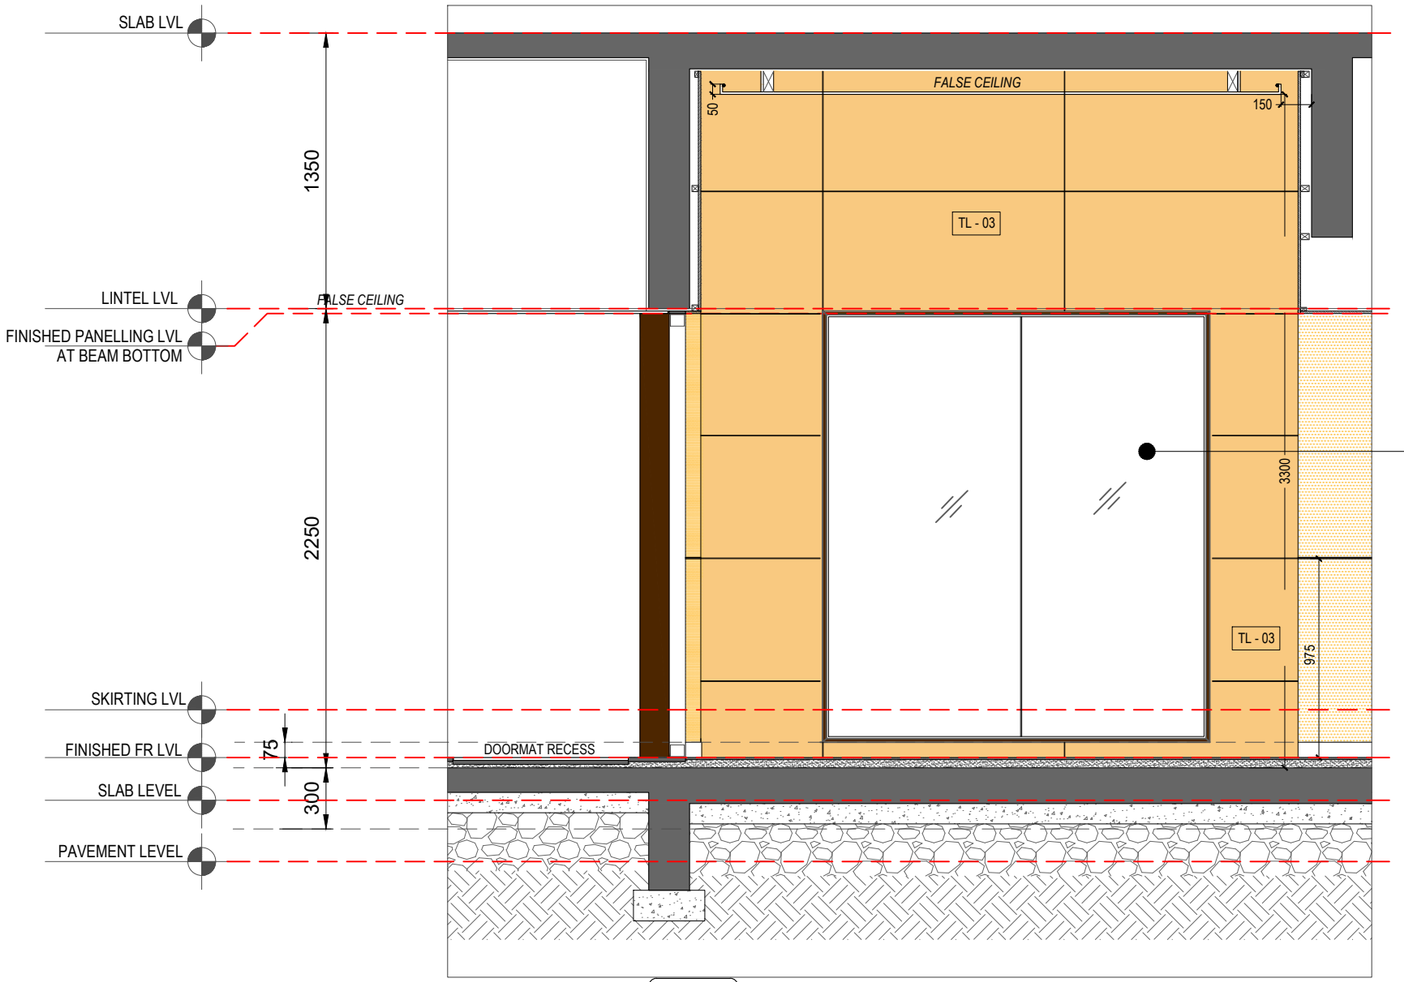

ELEVATION-ED3

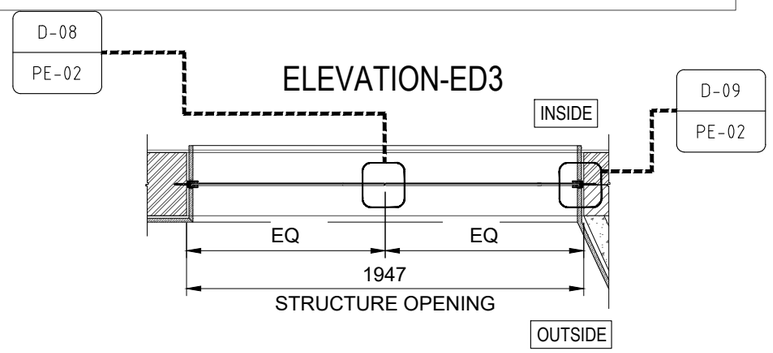

PARTIAL PLAN -ED3

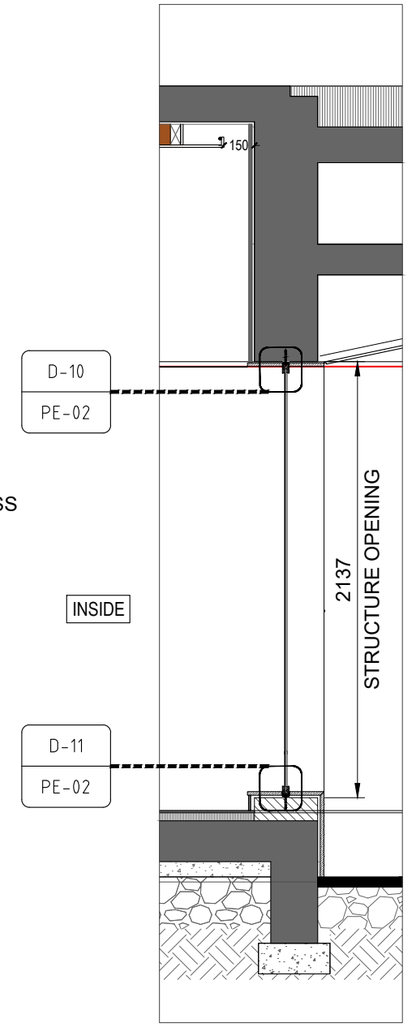

PARTIAL-ED3

LODHA

BUILDING A BETTER LIFE

RESIDENCES | OFFICES | RETAIL | IT CAMPUSES | SEZs

Lodha Excelus, Apollo Mills Compound, N M Joshi Marg, Mahalaxmi, Mumbai 400011

t +91.22.23024400 * f +91.22.23000693 * www.lodhagroup.com

Rev	Date	Description
R0	07/10/2022	TENDER DRAWING

Architects :

KAPADIA ASSOCIATES PVT.LTD.

112-114 PENINSULA CENTRE
Dr, S.S RAO ROAD,
PAREL (E),MUMBAI 400012
TEL : 91 (22) 56602838
email: kapadiaassociates.com

Structural Consultants :


Project Name :

PALAVA-LAKEFRONT
TYPICAL LOBBY FINISH-FRESCA,C & D


Title

PARTAIL ELEVATION , PLAN & SECTION


Scale (A3)	Drawing No.		
1:30	PL-PE-02		
Drawn	Checked	Approved	Rev.
SS	AM	CP	R0

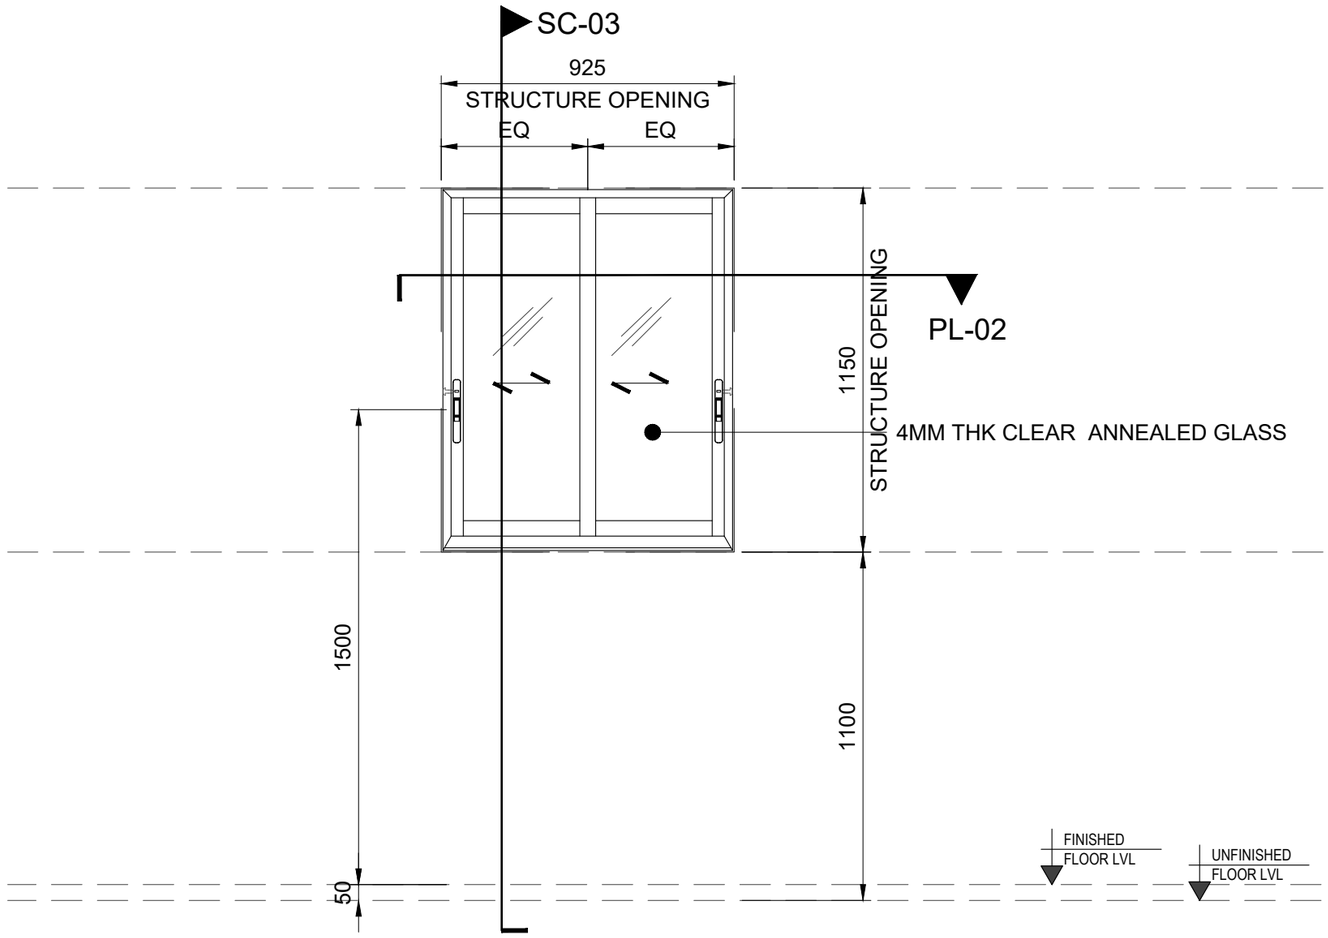

Partial Elevation-W10

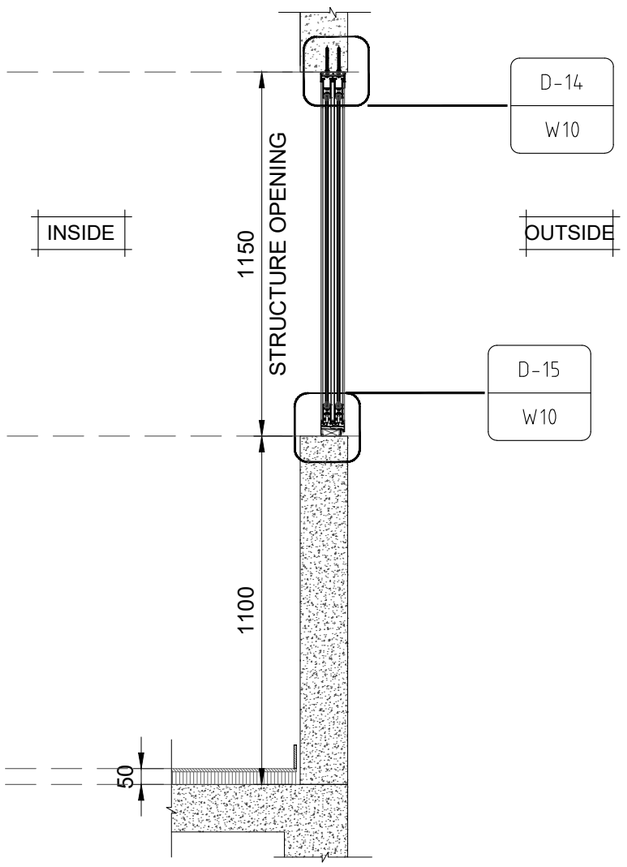

Partial section-03

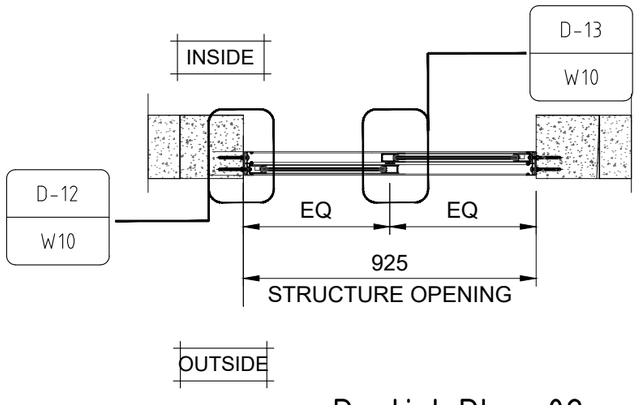

Partial Plan-02

25MM SERIES JINDAL OR APPROVED EQUIVALENT 2TRACK & 2SHUTTER WINDOW

LODHA
BUILDING A BETTER LIFE

RESIDENCES | OFFICES | RETAIL | IT CAMPUSES | SEZs

Lodha Excelus, Apollo Mills Compound, N M Joshi Marg, Mahalaxmi, Mumbai 400011
t +91.22.23024400 * f +91.22.23000693 * www.lodhagroup.com

Rev	Date	Description
R0	07/10/2022	TENDER DRAWING


Architects :
KAPADIA ASSOCIATES PVT.LTD.
112-114 PENINSULA CENTRE
Dr, S.S RAO ROAD,
PAREL (E),MUMBAI 400012
TEL : 91 (22) 56602838
email: kapadiaassociates.com

Structural Consultants :


Project Name :
PALAVA-LAKEFRONT
TYPICAL LOBBY FINISH-FRESCA,C & D

Title
PARTAIL ELEVATION , PLAN & SECTION


Scale (A3)	Drawing No.		
1:30	PL-PE-03		
Drawn	Checked	Approved	Rev.
SS	AM	CP	R0

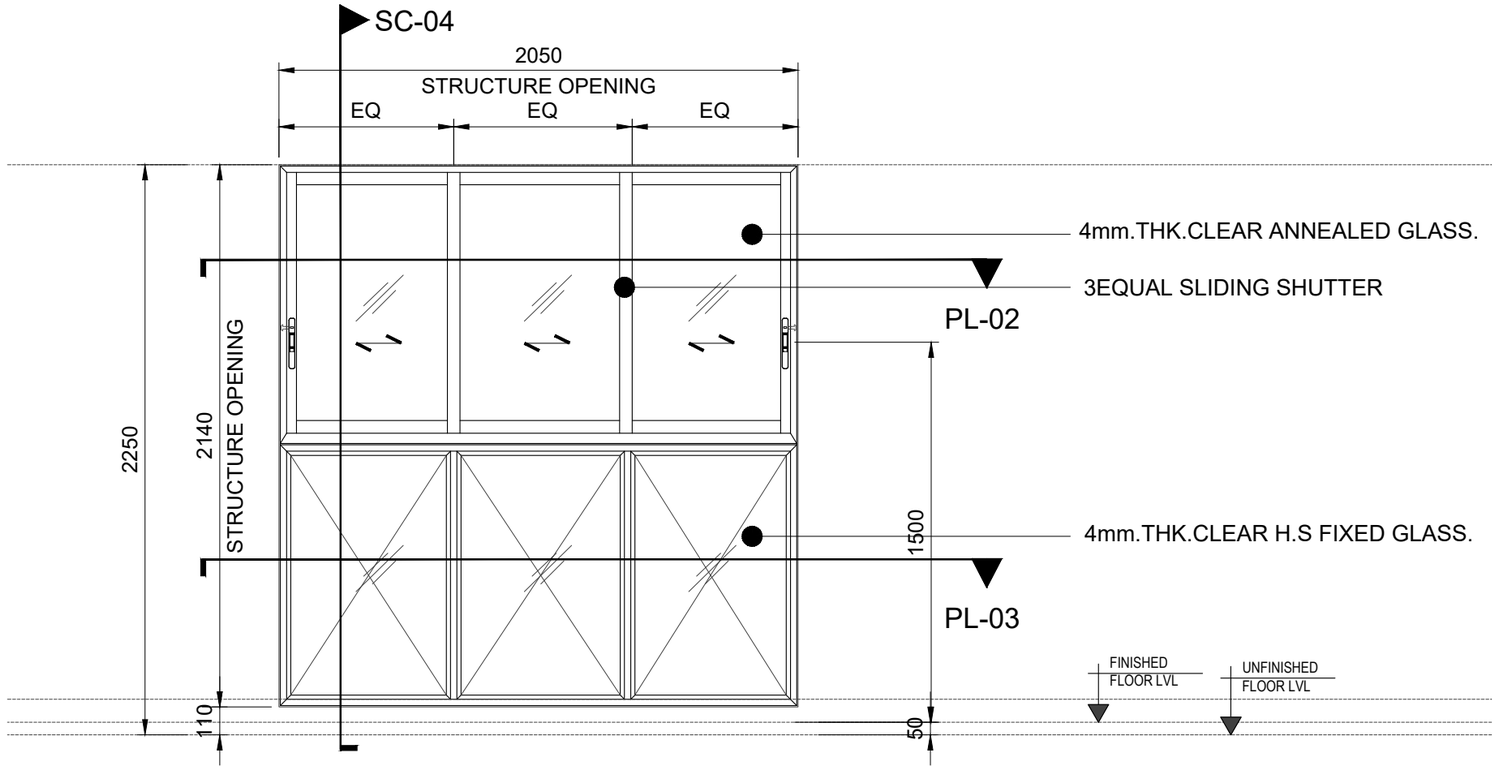


Partial Elevation-W1A

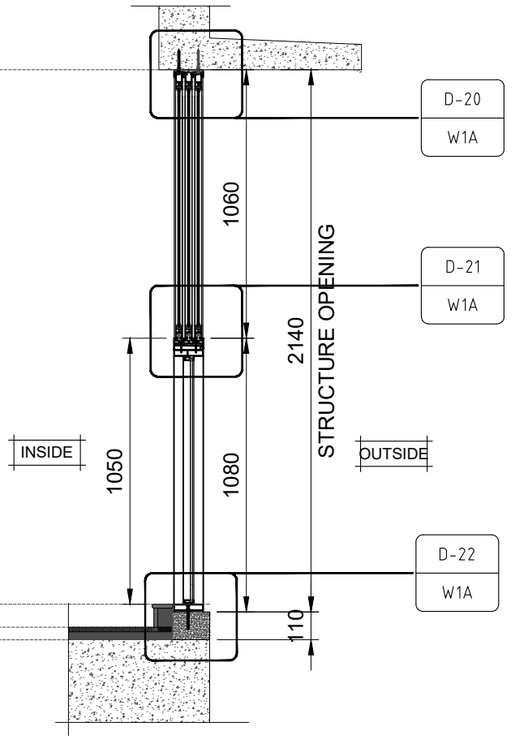

Partial Section-04

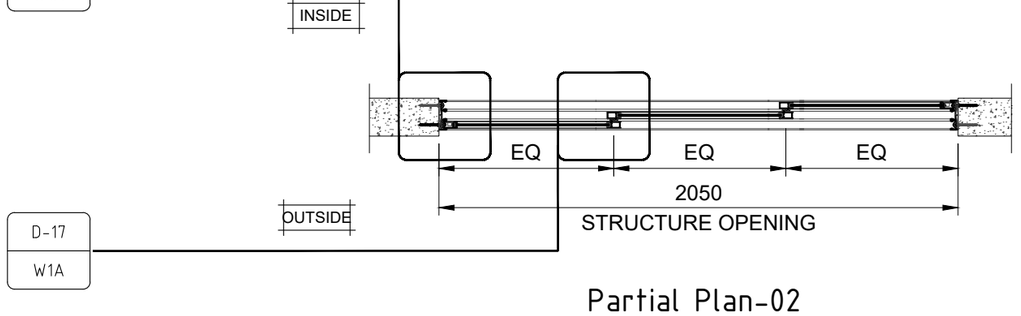

Partial Plan-02

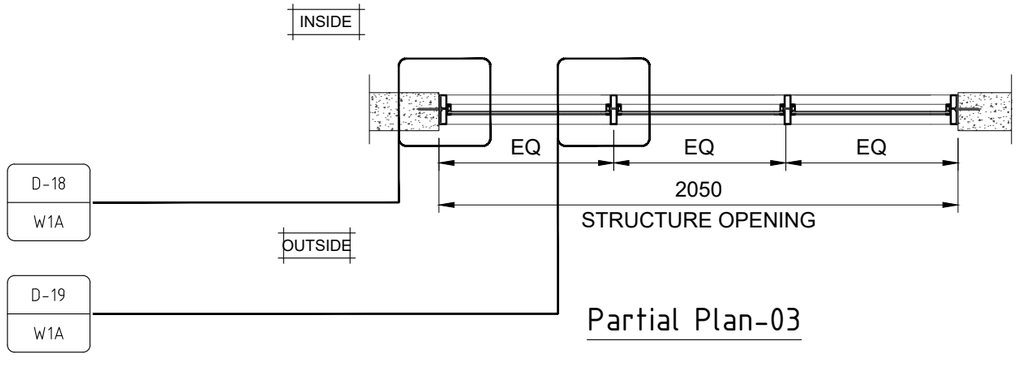

Partial Plan-03

25MM SERIES JINDAL OR APPROVED EQUIVALENT 3 TRACK 3 SHUTTER WINDOW WITH BOTTOM FIX

LODHA

BUILDING A BETTER LIFE

RESIDENCES | OFFICES | RETAIL | IT CAMPUSES | SEZs

Lodha Excelus, Apollo Mills Compound, N M Joshi Marg, Mahalaxmi, Mumbai 400011
t +91.22.23024400 * f +91.22.23000693 * www.lodhagroup.com

Rev	Date	Description
R0	07/10/2022	TENDER DRAWING

Architects :

KAPADIA ASSOCIATES PVT.LTD.

112-114 PENINSULA CENTRE
Dr, S.S RAO ROAD,
PAREL (E),MUMBAI 400012
TEL : 91 (22) 56602838
email: kapadiaassociates.com

Structural Consultants :


Project Name :

PALAVA-LAKEFRONT
TYPICAL LOBBY FINISH-FRESCA,C & D

Title


PARTAIL ELEVATION , PLAN & SECTION

Scale (A3)	Drawing No.		
1:30	PL-PE-04		
Drawn	Checked	Approved	Rev.
SS	AM	CP	R0

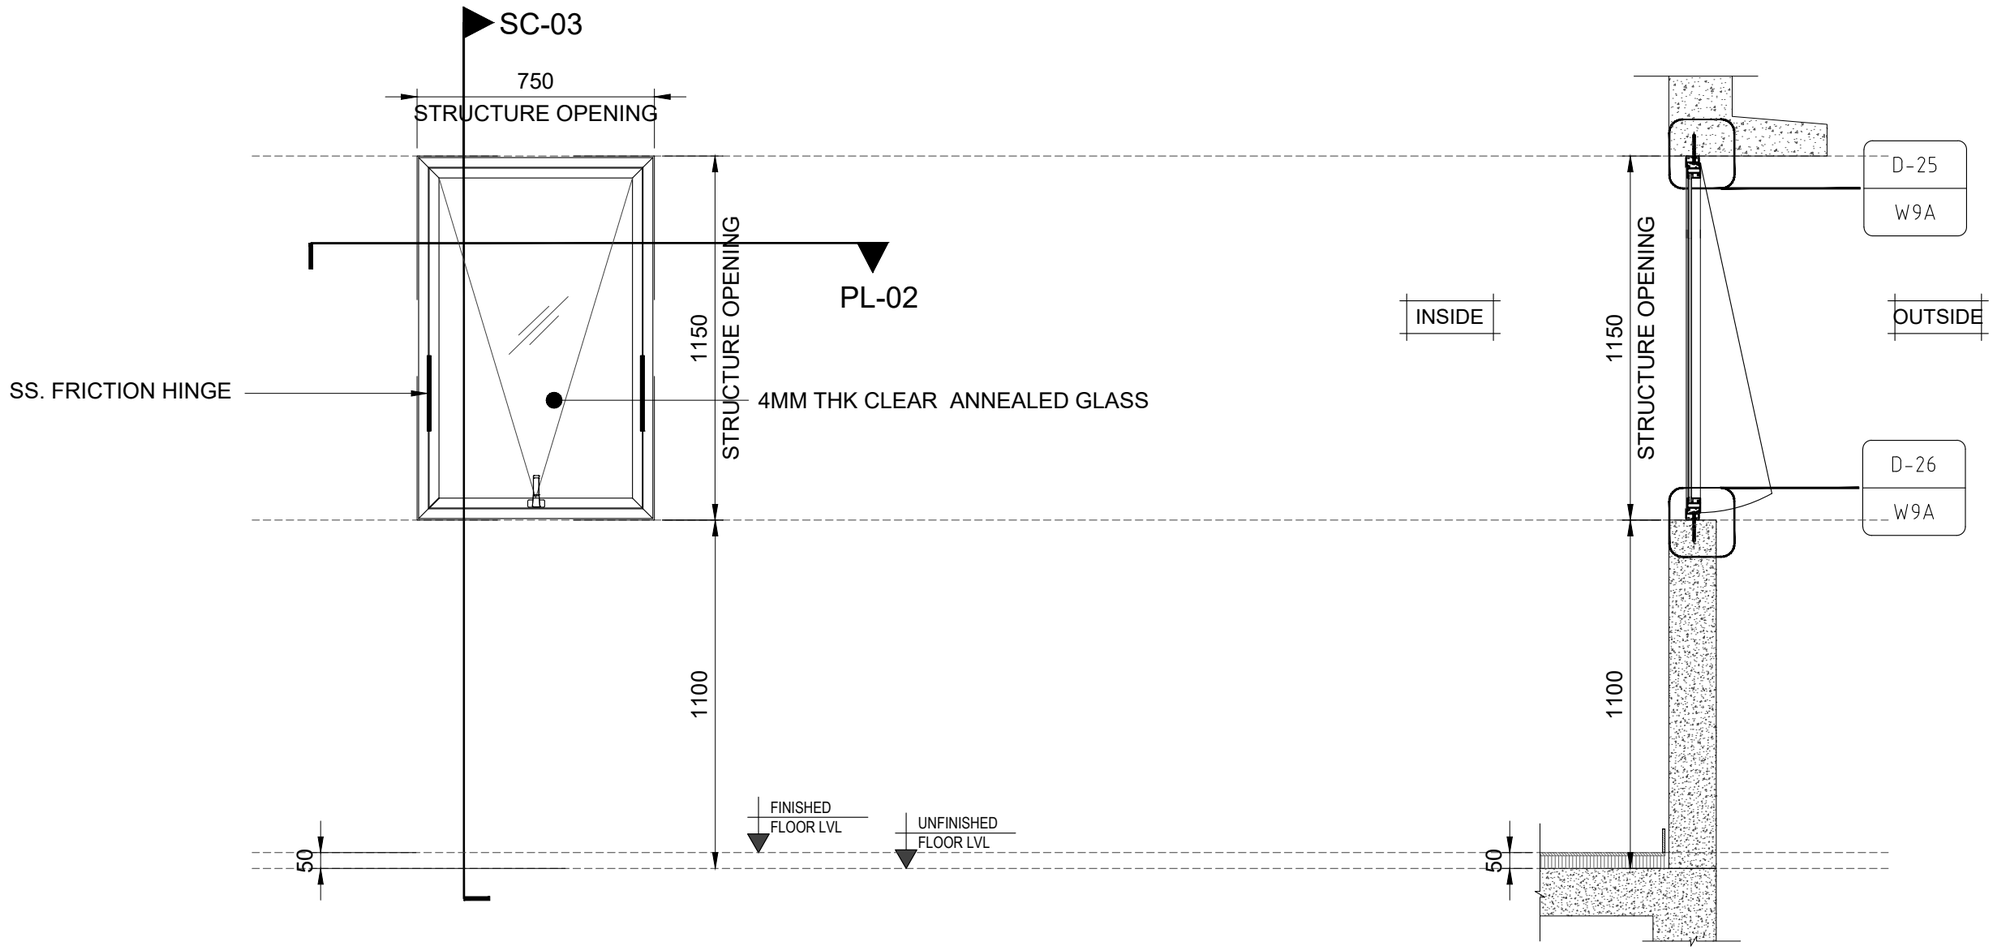

Partial Elevation-W9A

Partial section-03

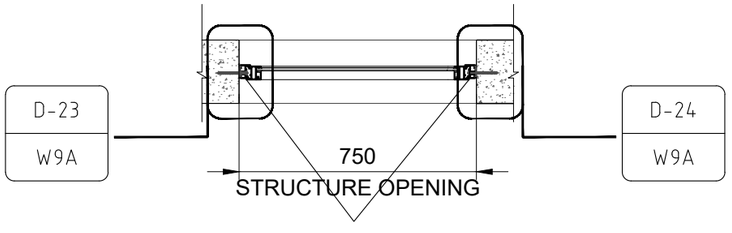

Partial Plan-02

TOP HUNG CASEMENT WINDOW

LODHA

BUILDING A BETTER LIFE

RESIDENCES | OFFICES | RETAIL | IT CAMPUSES | SEZs

Lodha Excelus, Apollo Mills Compound, N M Joshi Marg, Mahalaxmi, Mumbai 400011

t +91.22.23024400 * f +91.22.23000693 * www.lodhagroup.com

Rev	Date	Description
R0	07/10/2022	TENDER DRAWING

Architects :

KAPADIA ASSOCIATES PVT.LTD.

112-114 PENINSULA CENTRE
Dr, S.S RAO ROAD,
PAREL (E),MUMBAI 400012
TEL : 91 (22) 56602838
email: kapadiaassociates.com

Structural Consultants :


Project Name :

PALAVA-LAKEFRONT
TYPICAL LOBBY FINISH-FRESCA,C & D


Title

PARTAIL ELEVATION , PLAN & SECTION

Scale (A3)	Drawing No.		
1:30	PL-PE-05		
Drawn	Checked	Approved	Rev.
SS	AM	CP	R0

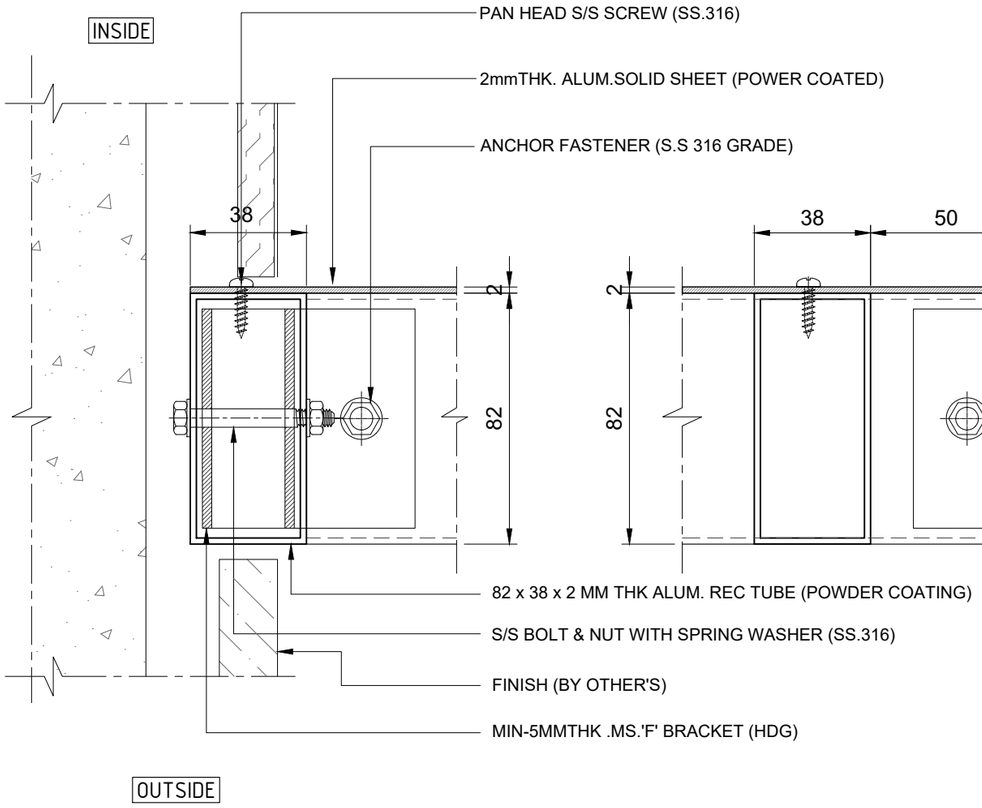


D-01 PE-01 **END FIN DETAIL**

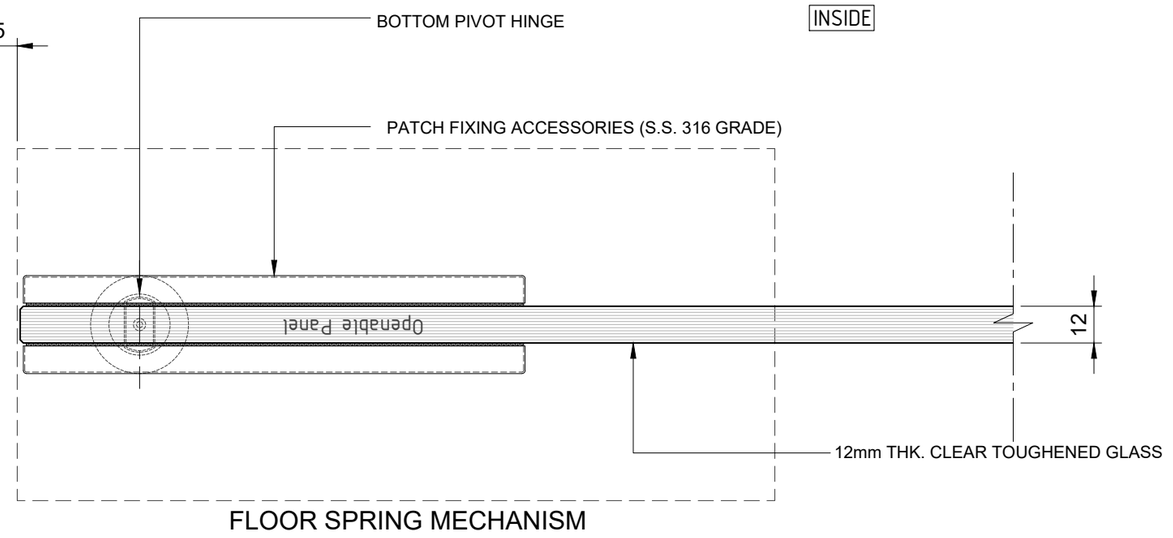

FLOOR SPRING MECHANISM

D-02 PE-01 **DOOR INTERMEDIATE PLAN DETAIL**

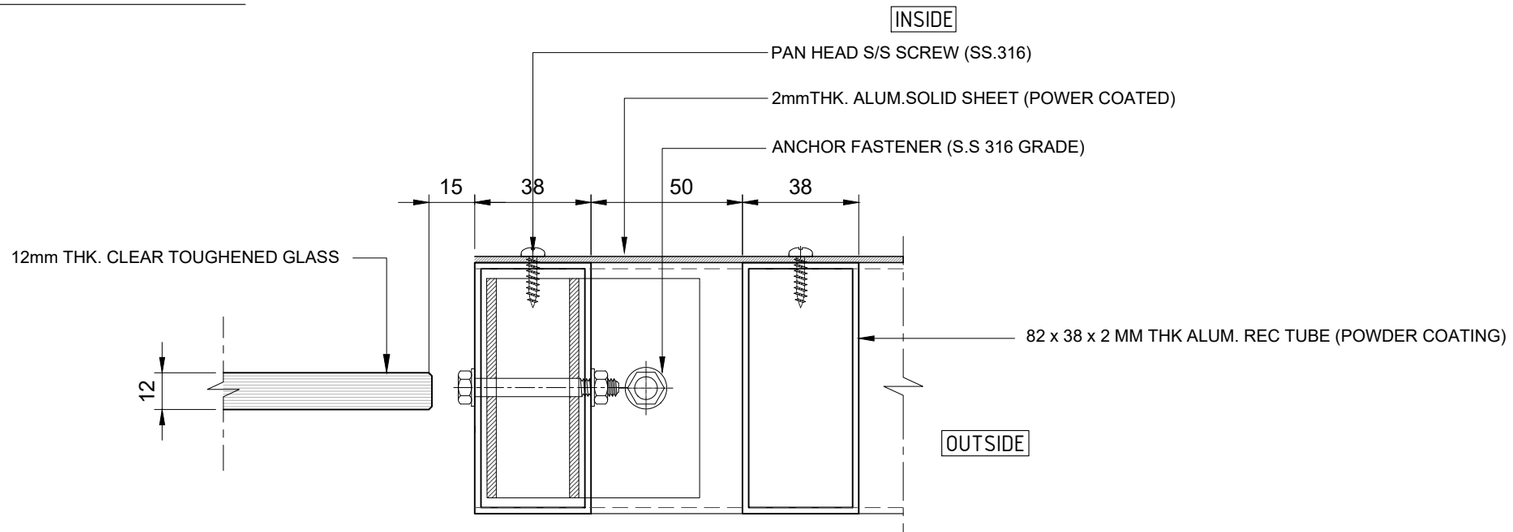

D-03 PE-01 **DOOR INTERMEDIATE PLAN DETAIL**

LODHA
BUILDING A BETTER LIFE

RESIDENCES | OFFICES | RETAIL | IT CAMPUSES | SEZs

Lodha Excelus, Apollo Mills Compound, N M Joshi Marg, Mahalaxmi, Mumbai 400011
t +91.22.23024400 * f +91.22.23000693 * www.lodhagroup.com

Rev	Date	Description
R0	07/10/2022	TENDER DRAWING


Architects :
KAPADIA ASSOCIATES PVT.LTD.
112-114 PENINSULA CENTRE
Dr, S.S RAO ROAD,
PAREL (E),MUMBAI 400012
TEL : 91 (22) 56602838
email: kapadiaassociates.com

Structural Consultants :

Project Name :
PALAVA-LAKEFRONT
TYPICAL LOBBY FINISH-FRESCA,C & D

Title
DETAIL

Scale (A3)	Drawing No.		
1:2	PL-DT-01,02&03		
Drawn	Checked	Approved	Rev.
SS	AM	CP	R0

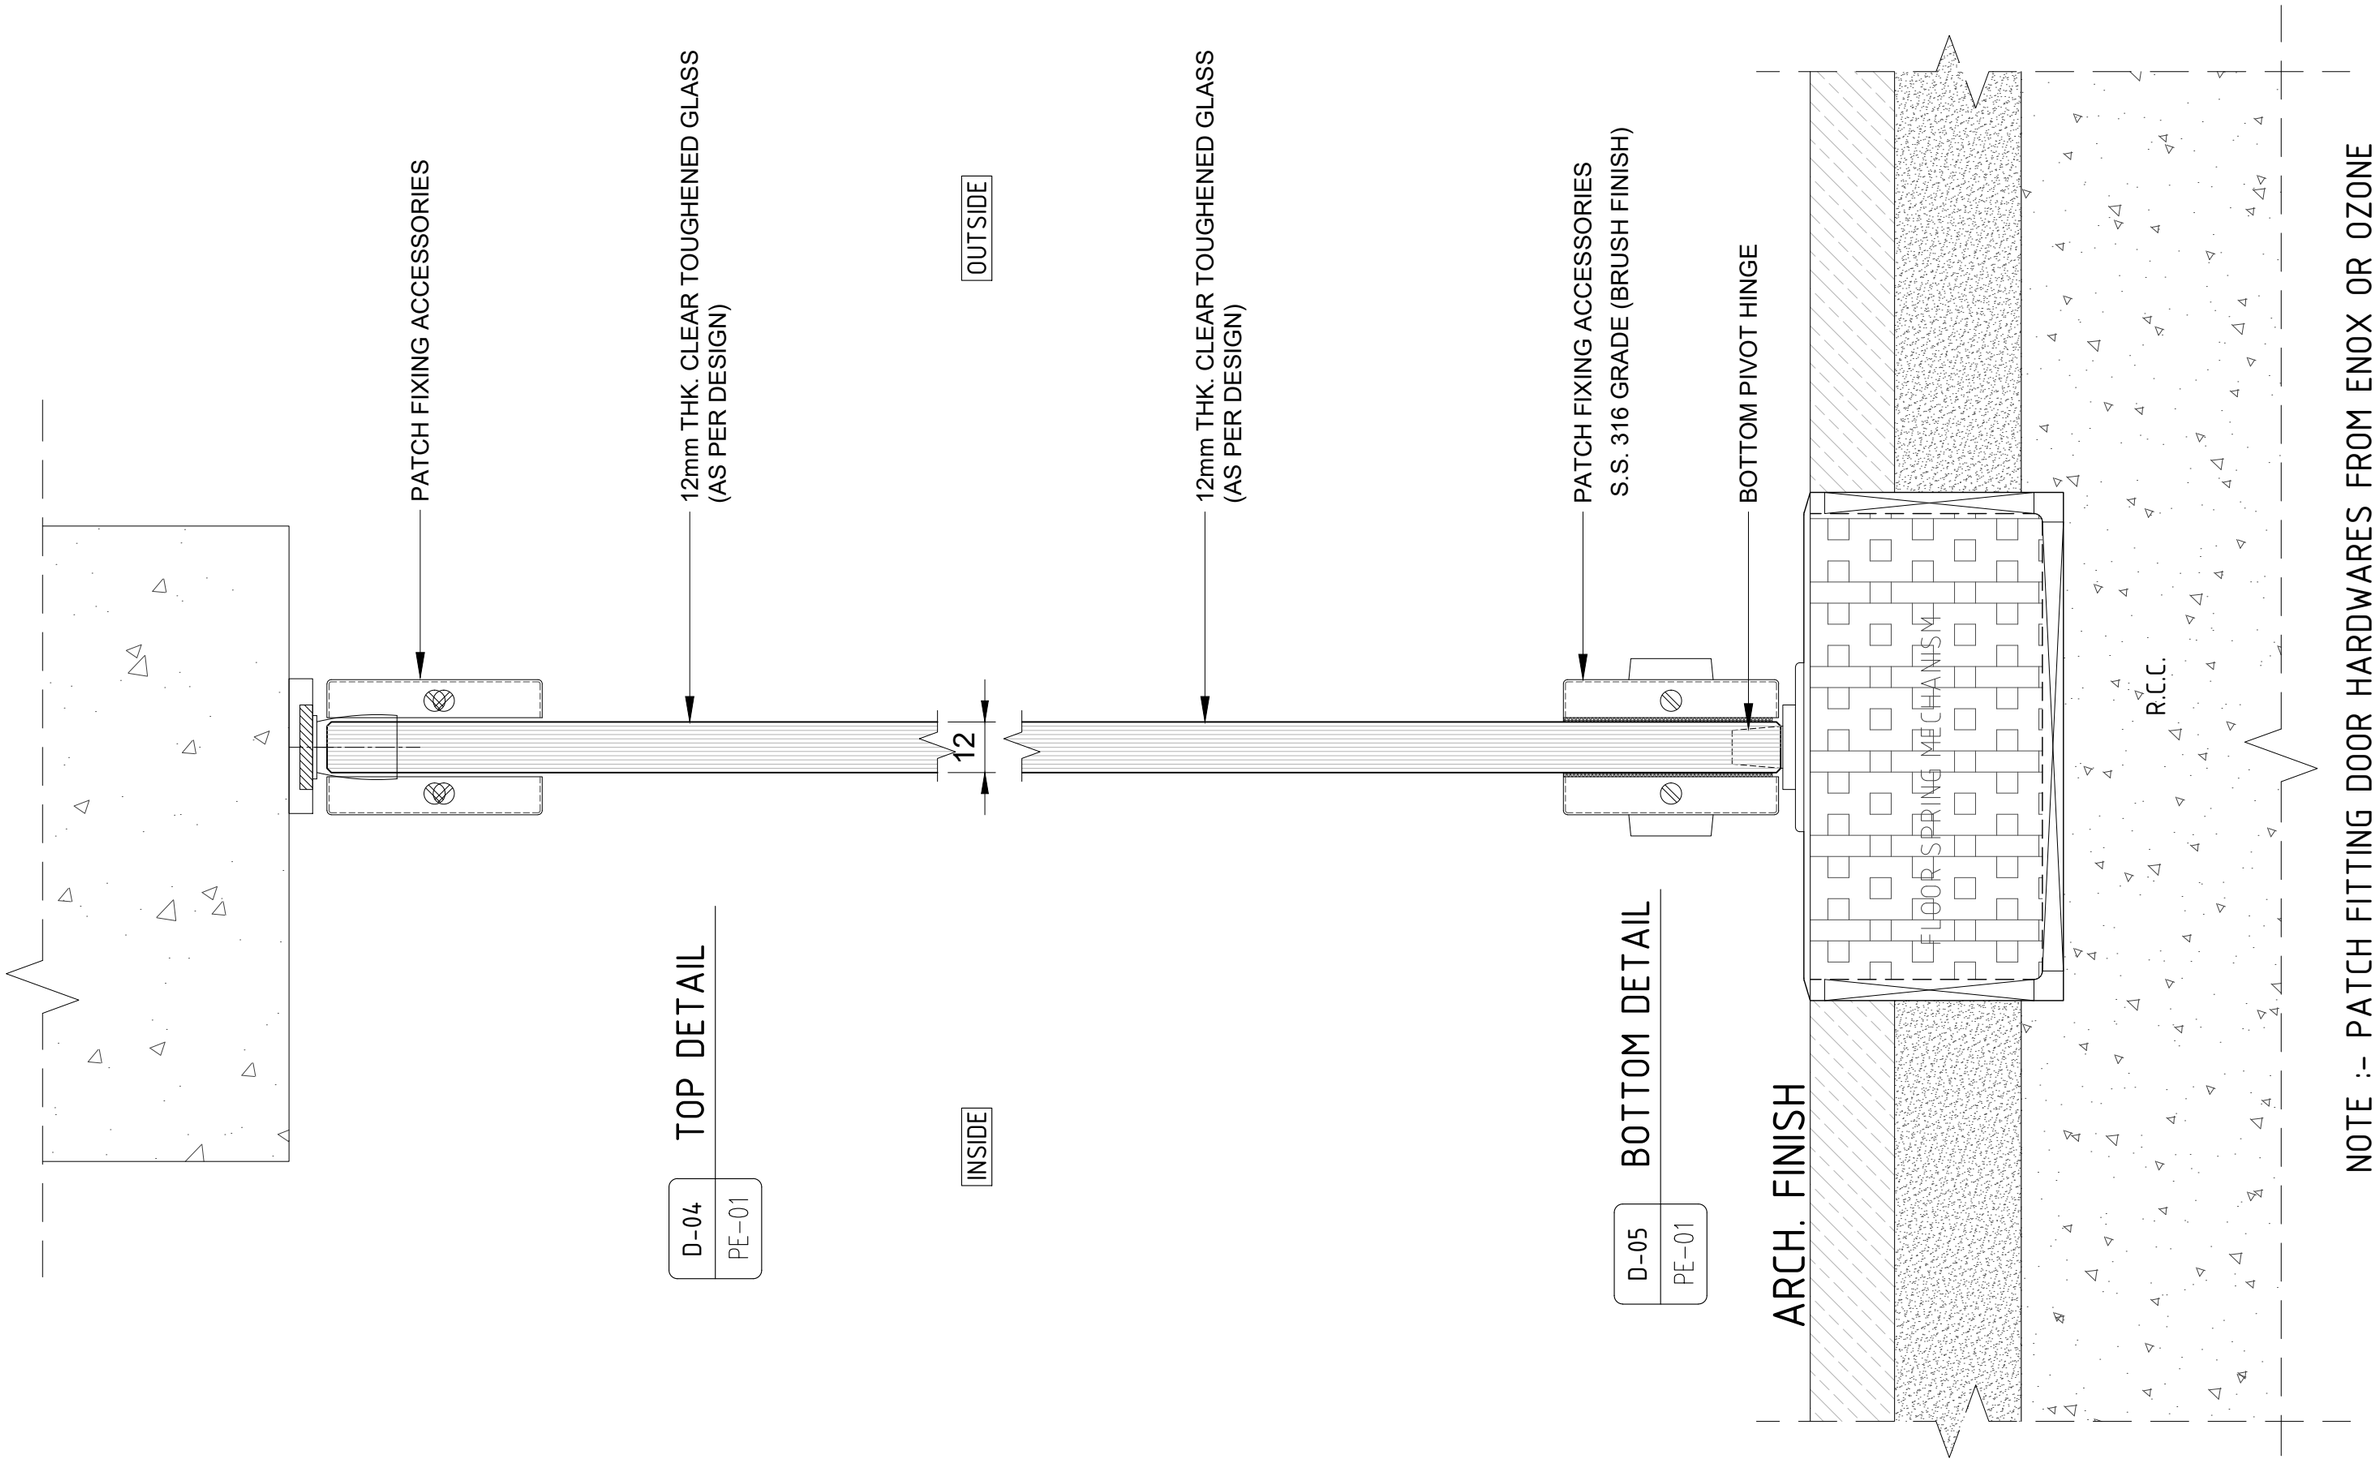

LODHA

BUILDING A BETTER LIFE

RESIDENCES | OFFICES | RETAIL | IT CAMPUSES | SEZs

Lodha Excelus, Apollo Mills Compound, N M Joshi Marg, Mahalaxmi, Mumbai 400011

t +91.22.23024400 * f +91.22.23000693 * www.lodhagroup.com

Rev	Date	Description
R0	07/10/2022	TENDER DRAWING

Architects :

KAPADIA ASSOCIATES PVT.LTD.

112-114 PENINSULA CENTRE
Dr, S.S RAO ROAD,
PAREL (E),MUMBAI 400012
TEL : 91 (22) 56602838
email: kapadiaassociates.com

Structural Consultants :


Project Name :

PALAVA-LAKEFRONT
TYPICAL LOBBY FINISH-FRESCA,C & D

Title

DETAIL

Scale (A3)	Drawing No.		
1:1.5	PL-DT-04 & 05		
Drawn	Checked	Approved	Rev.
SS	AM	CP	R0

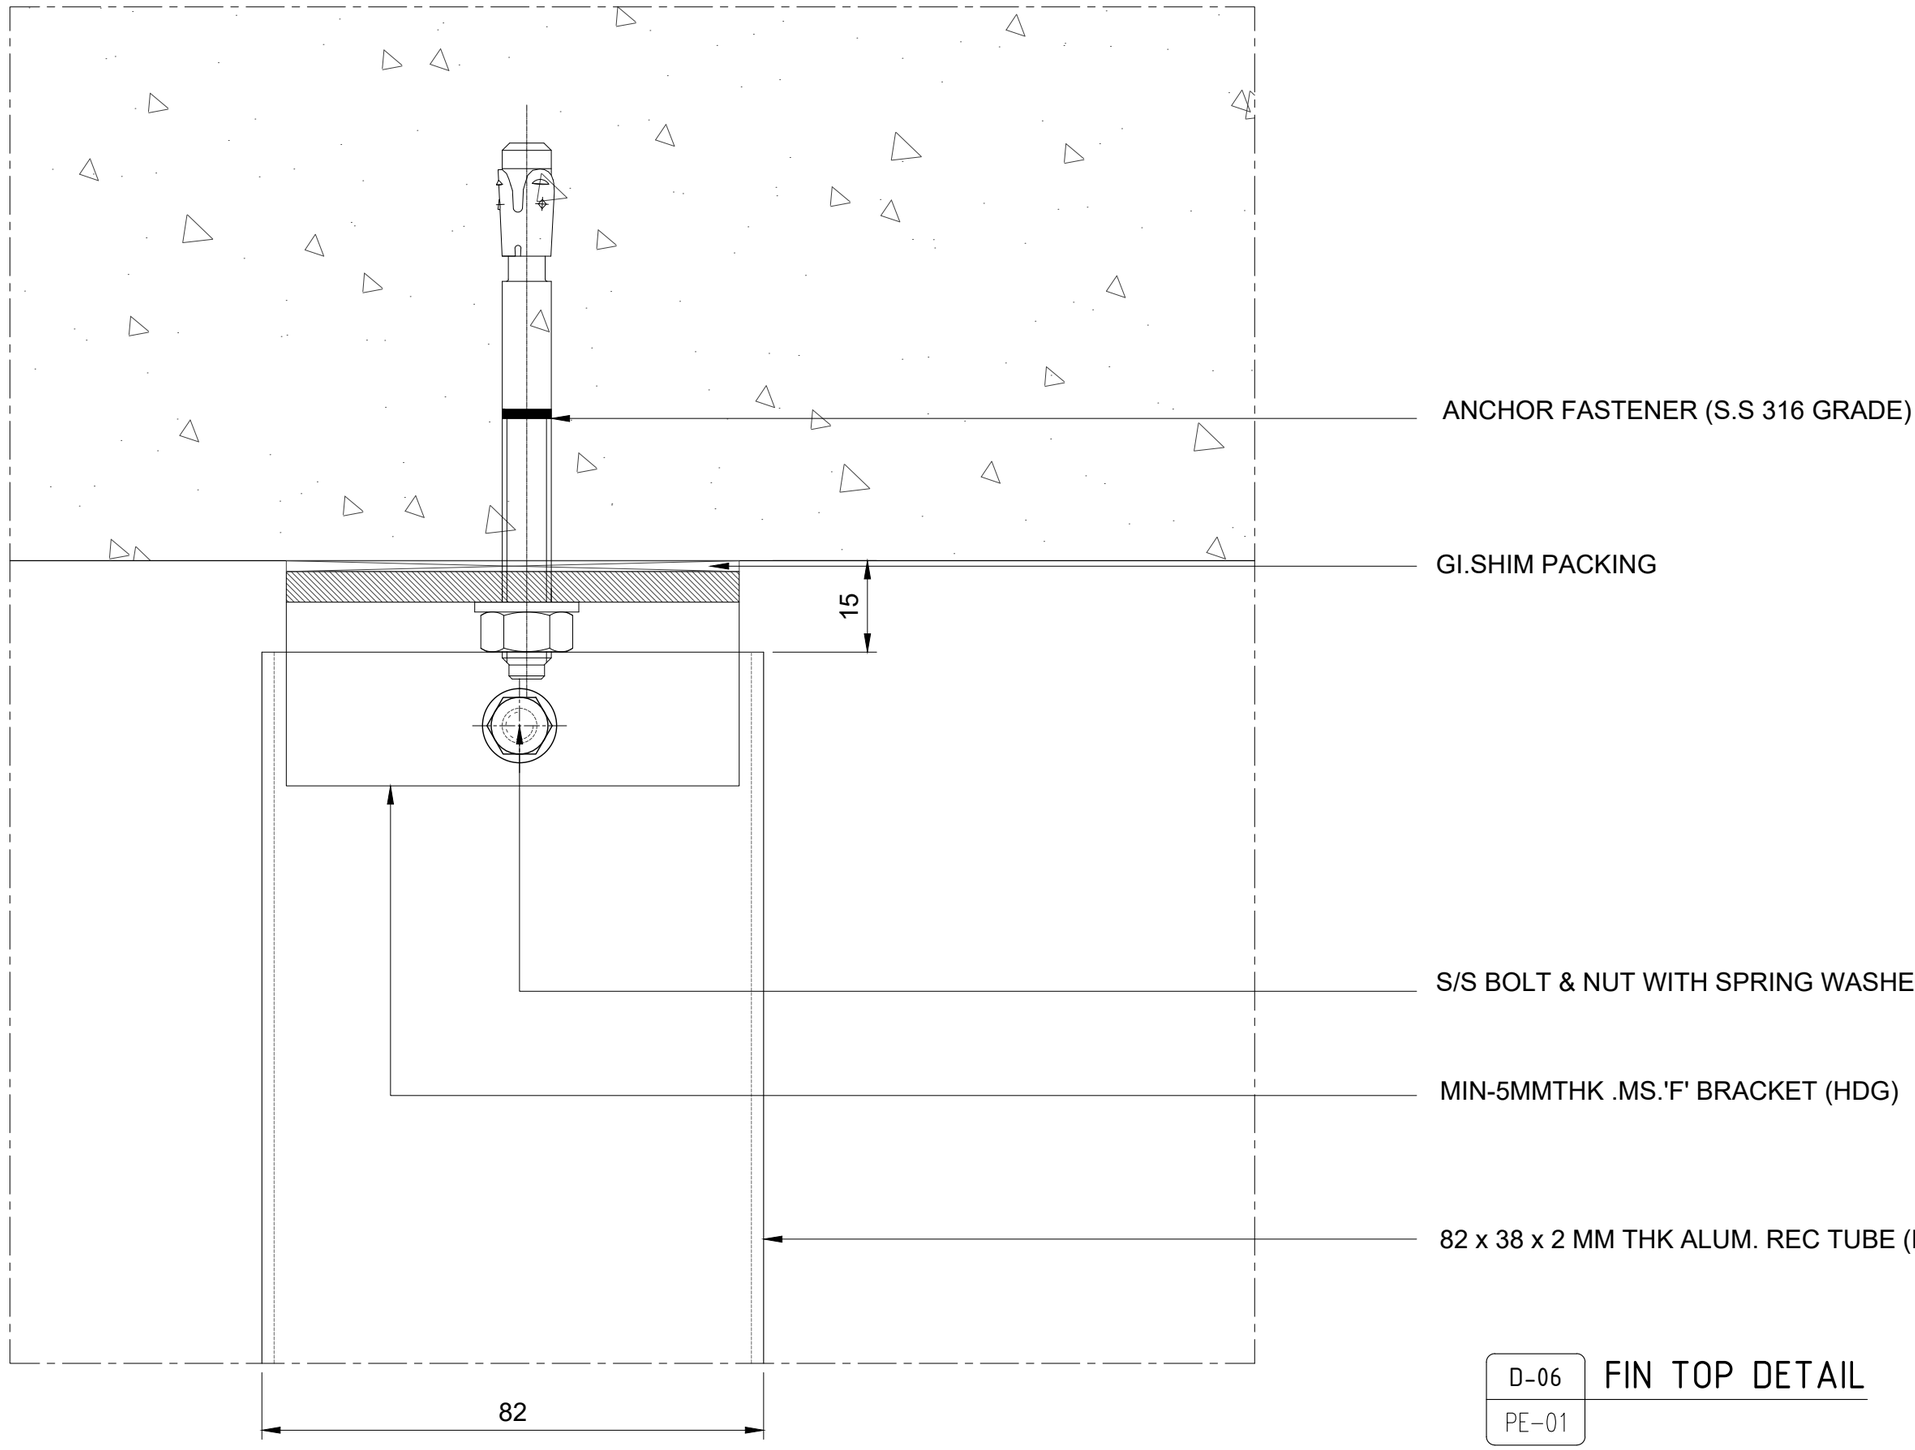

D-06
PE-01

FIN TOP DETAIL

LODHA
BUILDING A BETTER LIFE

RESIDENCES | OFFICES | RETAIL | IT CAMPUSES | SEZs

Lodha Excelus, Apollo Mills Compound, N M Joshi Marg, Mahalaxmi, Mumbai 400011
t +91.22.23024400 * f +91.22.23000693 * www.lodhagroup.com

Rev	Date	Description
R0	07/10/2022	TENDER DRAWING

Architects :


KAPADIA ASSOCIATES PVT.LTD.
112-114 PENINSULA CENTRE
Dr, S.S RAO ROAD,
PAREL (E),MUMBAI 400012
TEL : 91 (22) 56602838
email: kapadiaassociates.com

Structural Consultants :

Project Name :
PALAVA-LAKEFRONT
TYPICAL LOBBY FINISH-FRESCA,C & D

Title
DETAIL

Scale (A3)	Drawing No.		
1:1	PL-DT-06		
Drawn	Checked	Approved	Rev.
SS	AM	CP	R0

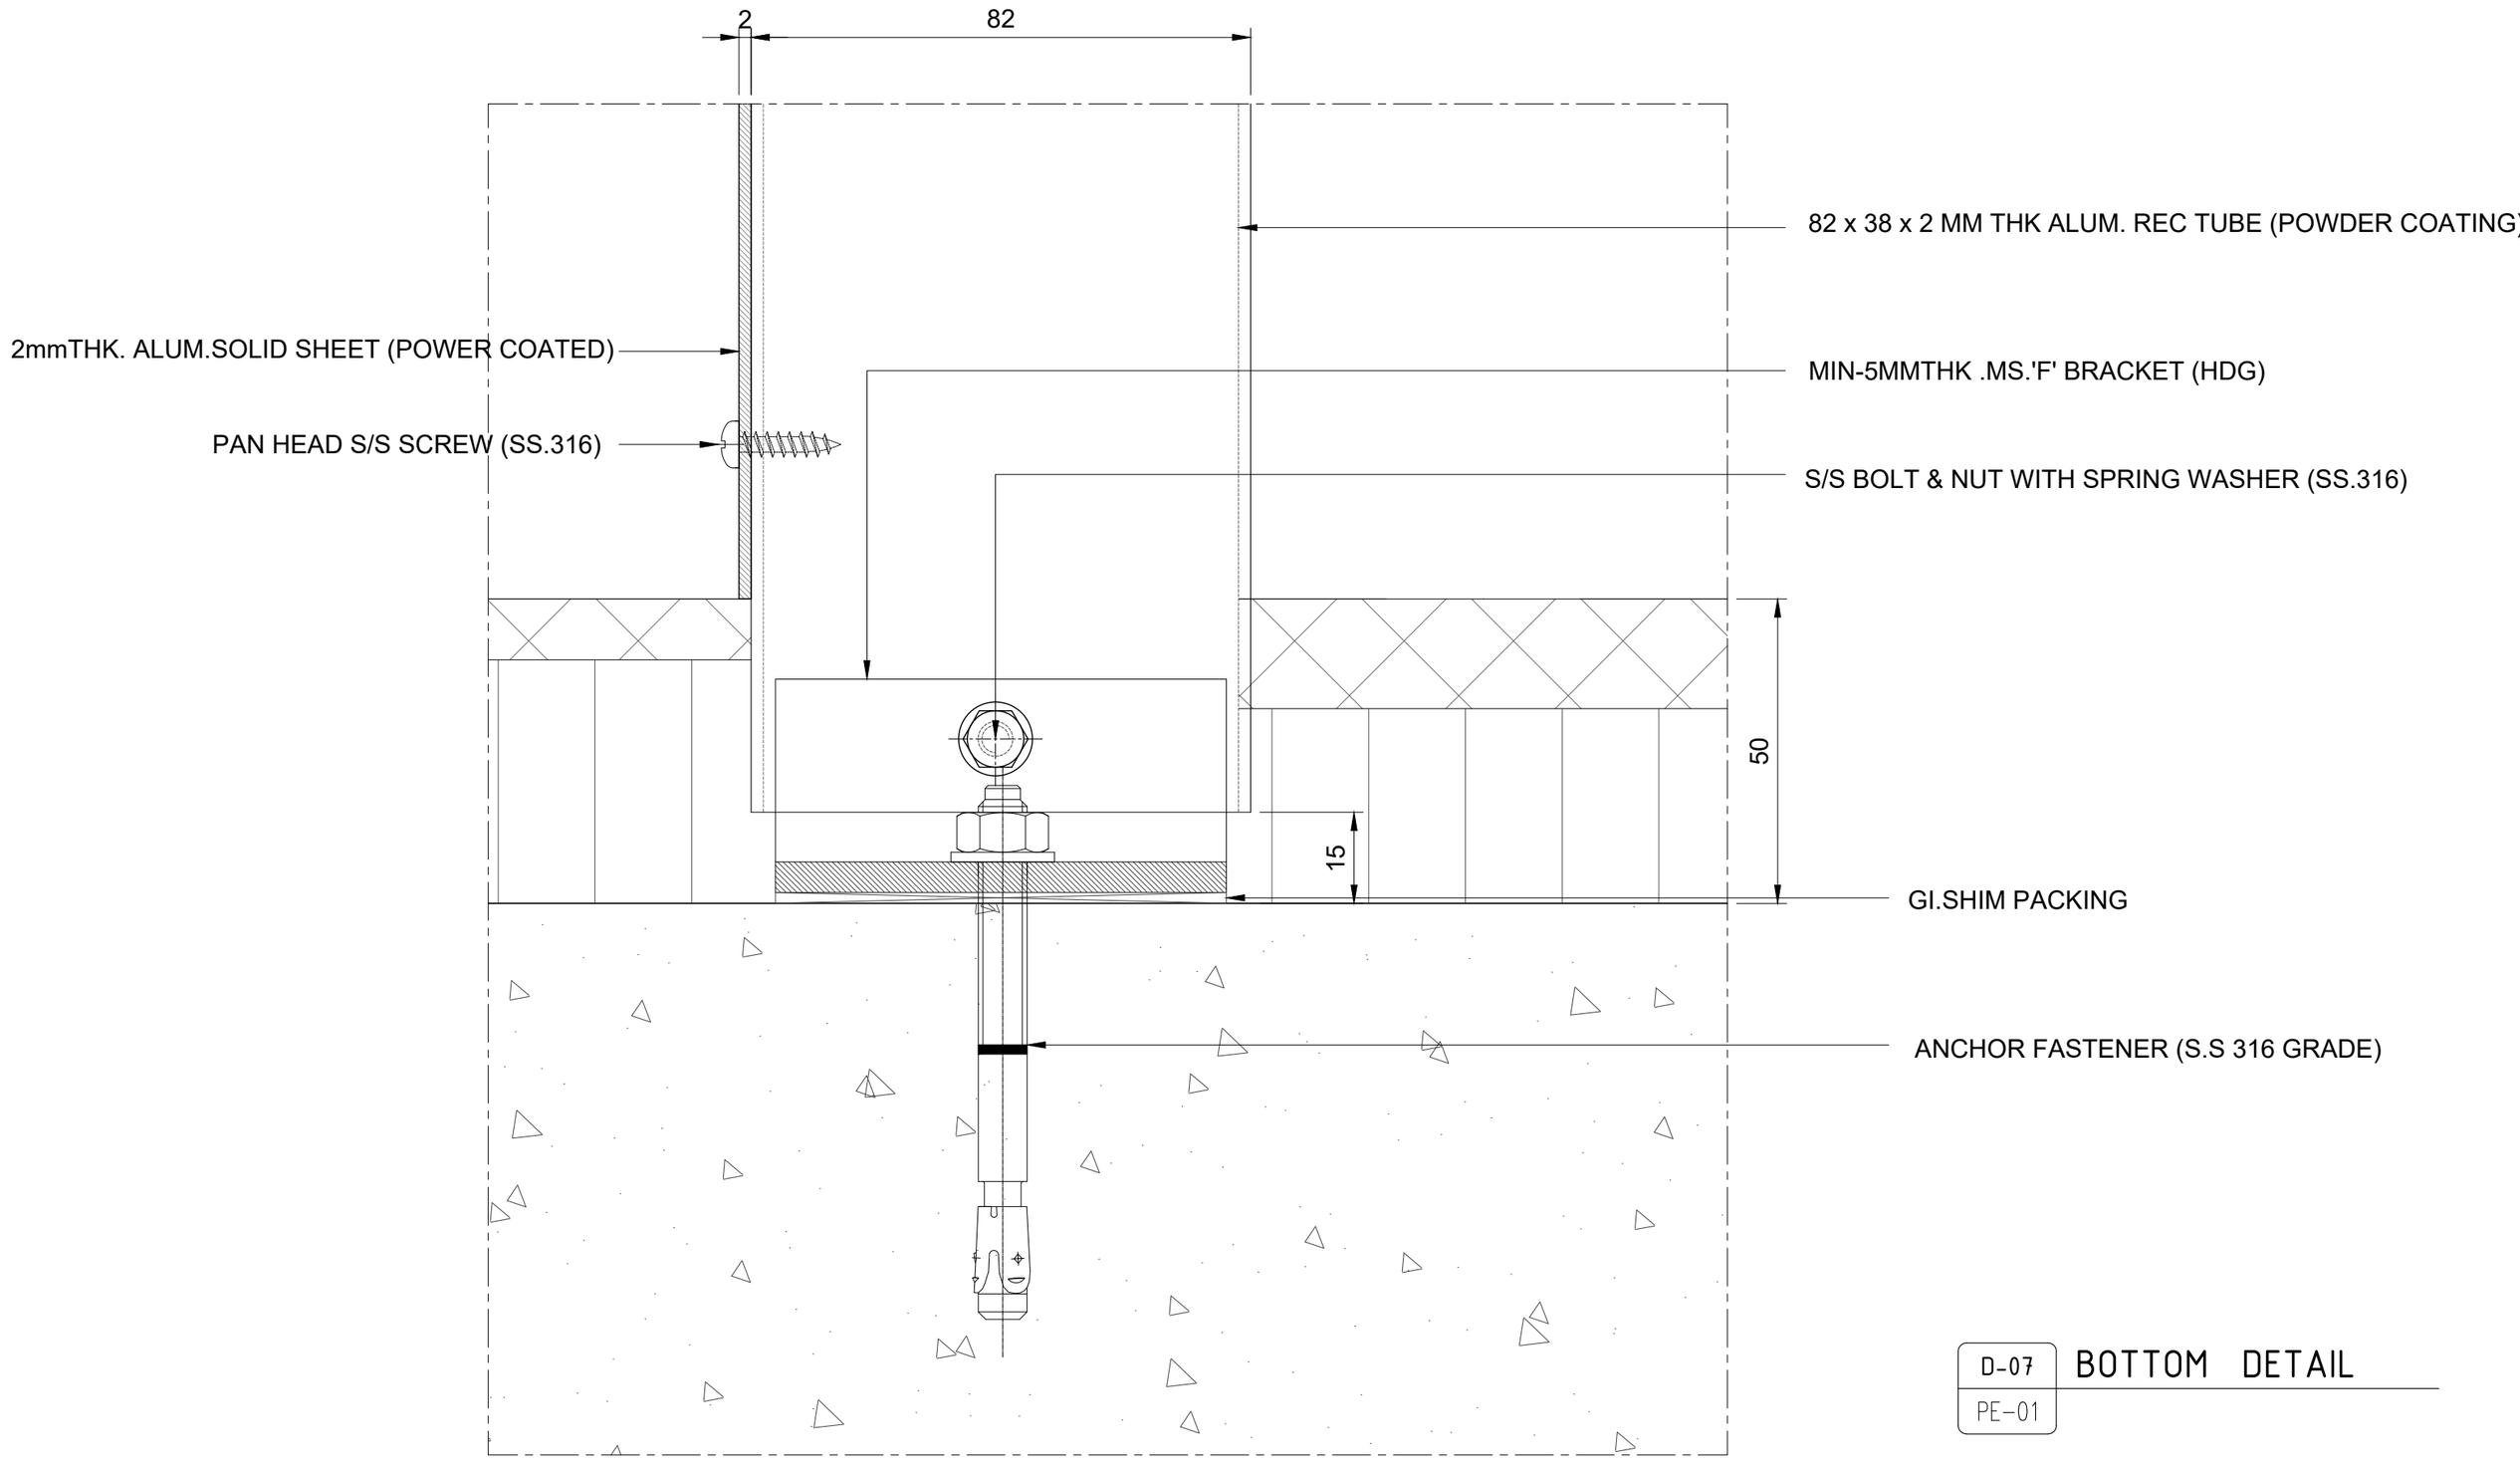

D-07
PE-01

BOTTOM DETAIL

LODHA
BUILDING A BETTER LIFE

RESIDENCES | OFFICES | RETAIL | IT CAMPUSES | SEZs

Lodha Excelus, Apollo Mills Compound, N M Joshi Marg, Mahalaxmi, Mumbai 400011
t +91.22.23024400 * f +91.22.23000693 * www.lodhagroup.com

Rev	Date	Description
R0	07/10/2022	TENDER DRAWING

Architects :

KAPADIA ASSOCIATES PVT.LTD.

112-114 PENINSULA CENTRE
Dr, S.S RAO ROAD,
PAREL (E),MUMBAI 400012
TEL : 91 (22) 56602838
email: kapadiaassociates.com

Structural Consultants :


Project Name :

PALAVA-LAKEFRONT
TYPICAL LOBBY FINISH-FRESCA,C & D


Title

DETAIL

Scale (A3)	Drawing No.		
1:1	PL-DT-07		
Drawn	Checked	Approved	Rev.
SS	AM	CP	R0

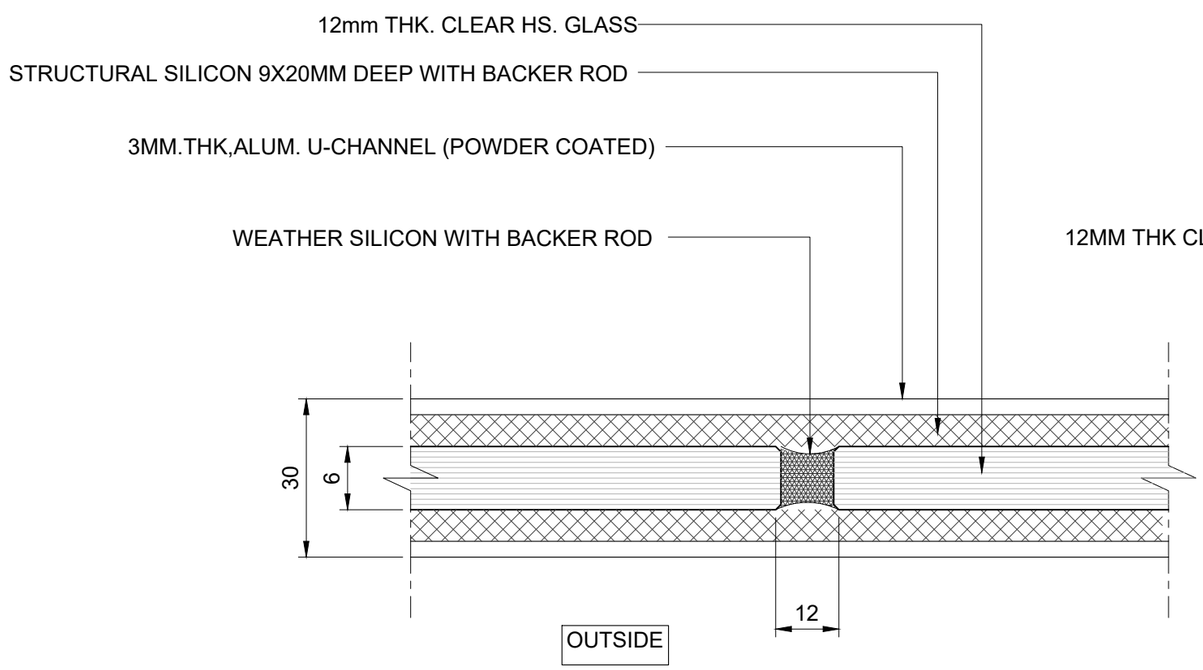

D-08 PE-02 INTERMEDIATE PLAN DETAIL

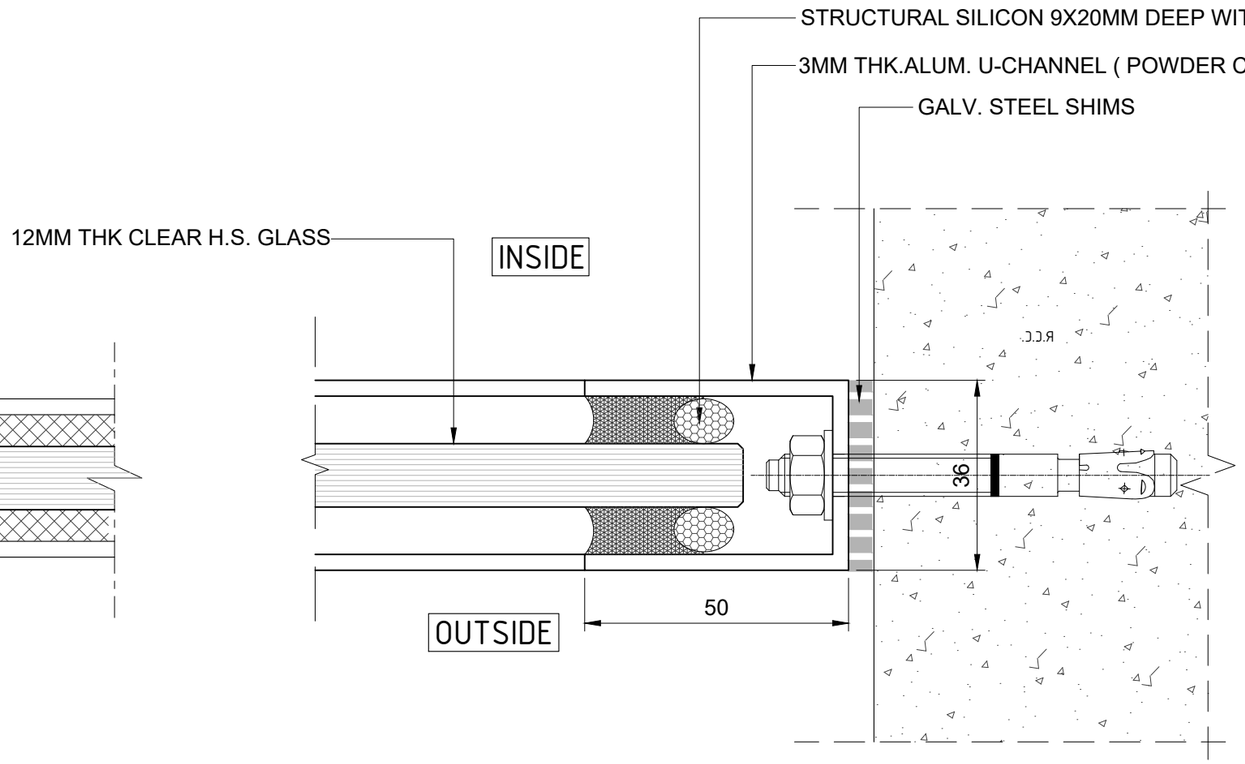

D-09 PE-02 JAMB DETAIL

LODHA
BUILDING A BETTER LIFE

RESIDENCES | OFFICES | RETAIL | IT CAMPUSES | SEZs

Lodha Excelus, Apollo Mills Compound, N M Joshi Marg, Mahalaxmi, Mumbai 400011
t +91.22.23024400 * f +91.22.23000693 * www.lodhagroup.com

Rev	Date	Description
R0	07/10/2022	TENDER DRAWING

Architects :

KAPADIA ASSOCIATES PVT.LTD.


112-114 PENINSULA CENTRE
Dr, S.S RAO ROAD,
PAREL (E),MUMBAI 400012
TEL : 91 (22) 56602838
email: kapadiaassociates.com

Structural Consultants :

Project Name :
PALAVA-LAKEFRONT
TYPICAL LOBBY FINISH-FRESCA,C & D

Title
DETAIL

Scale (A3)	Drawing No.		
1:1.2	PL-DT-08 & 09		
Drawn	Checked	Approved	Rev.
SS	AM	CP	R0

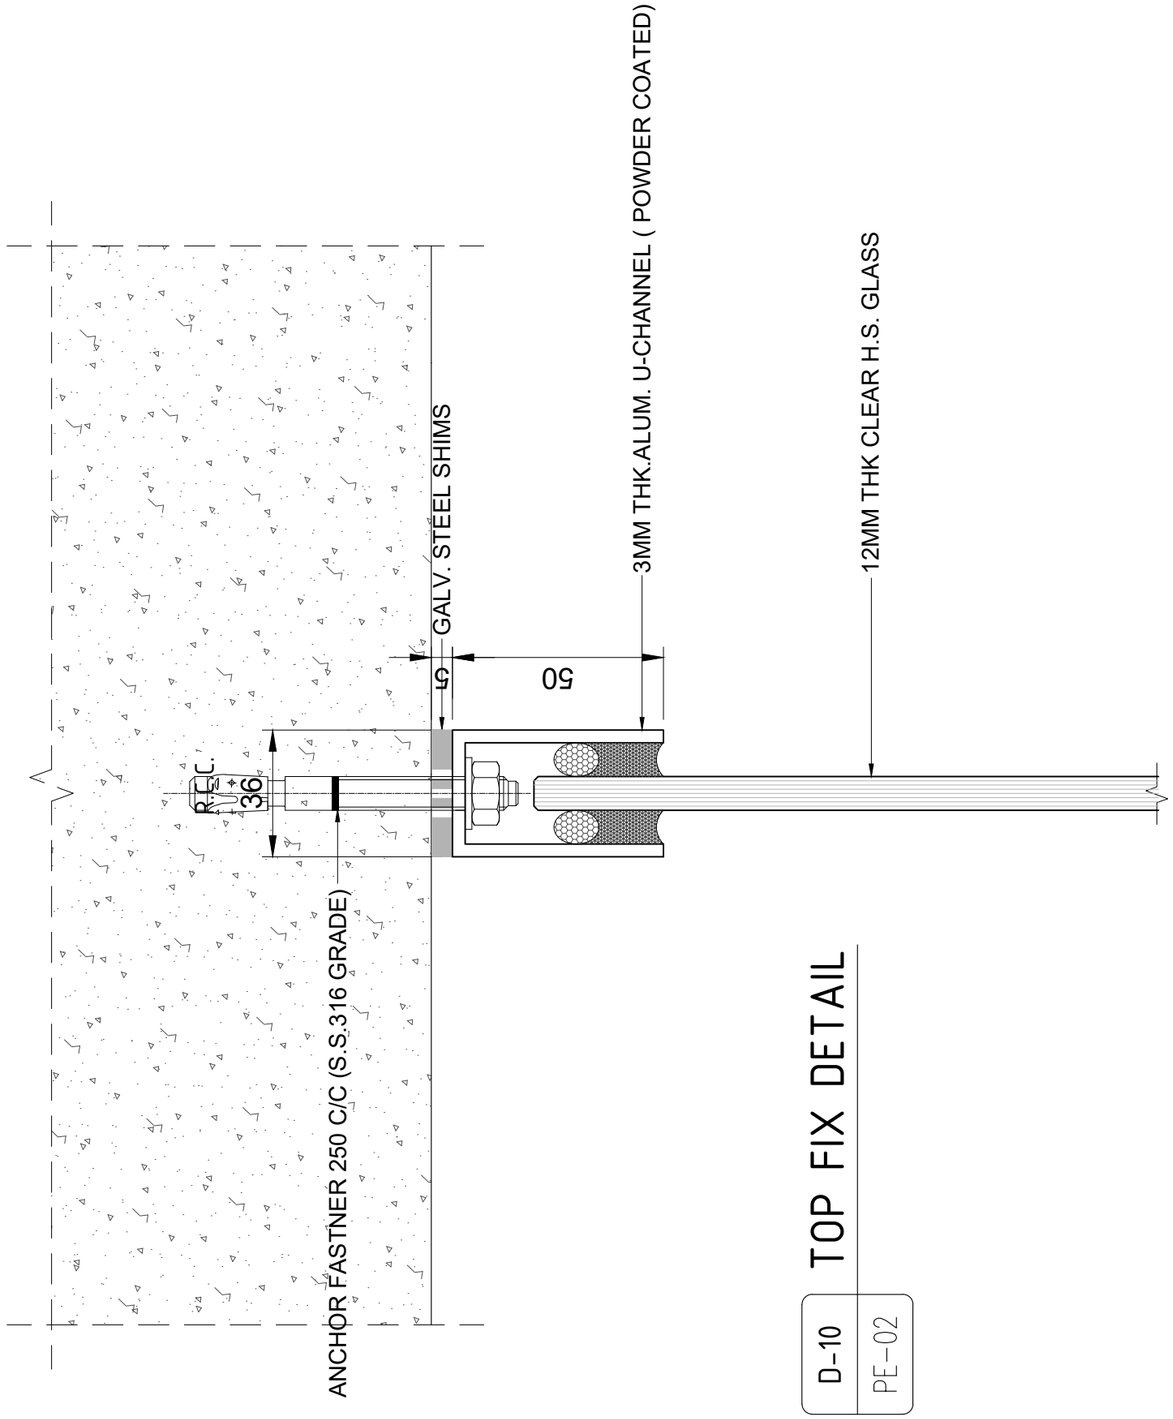


TOP FIX DETAIL

D-10 | PE-02

INSIDE

OUTSIDE

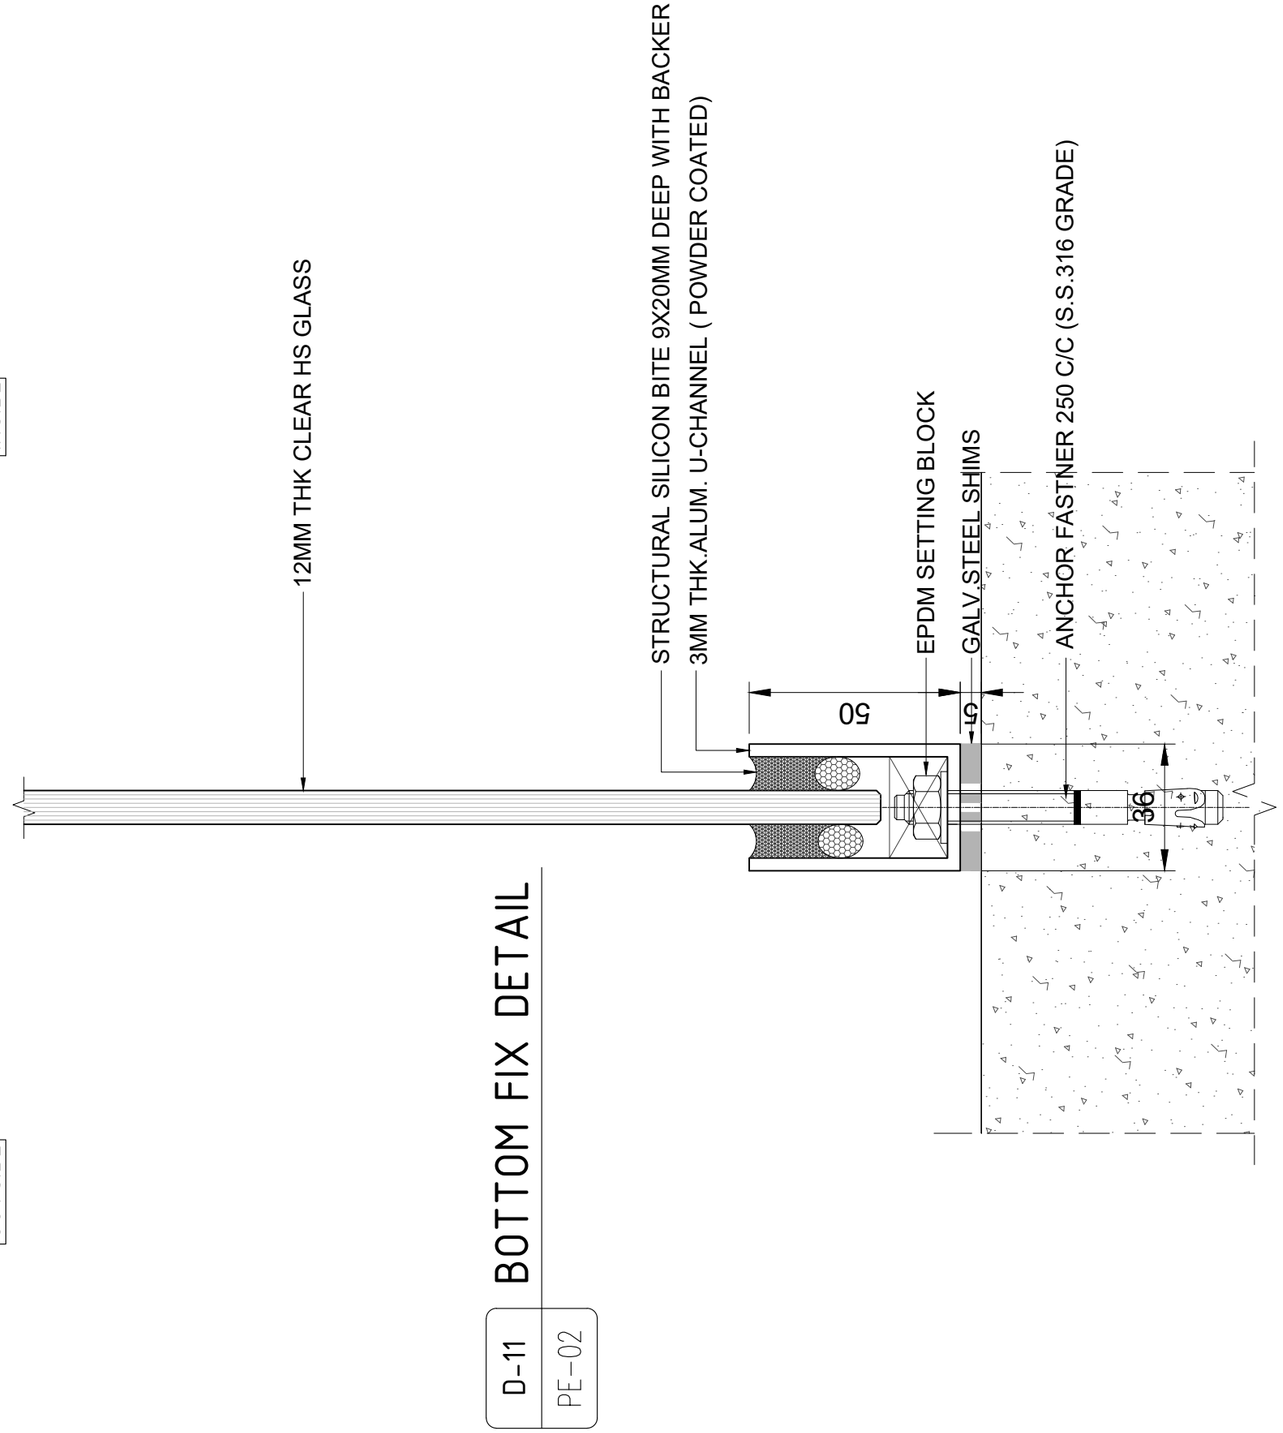

BOTTOM FIX DETAIL

D-11 | PE-02

LODHA

BUILDING A BETTER LIFE

RESIDENCES | OFFICES | RETAIL | IT CAMPUSES | SEZs

Lodha Excelus, Apollo Mills Compound, N M Joshi Marg, Mahalaxmi, Mumbai 400011
t +91.22.23024400 * f +91.22.23000693 * www.lodhagroup.com

Rev	Date	Description
R0	07/10/2022	TENDER DRAWING

Architects :

KAPADIA ASSOCIATES PVT.LTD.

112-114 PENINSULA CENTRE
Dr, S.S RAO ROAD,
PAREL (E),MUMBAI 400012
TEL : 91 (22) 56602838
email: kapadiaassociates.com

Structural Consultants :


Project Name :

PALAVA-LAKEFRONT
TYPICAL LOBBY FINISH-FRESCA,C & D

Title

DETAIL

Scale (A3)	Drawing No.		
1:1.5	PL-DT-10 & 11		
Drawn	Checked	Approved	Rev.
SS	AM	CP	R0

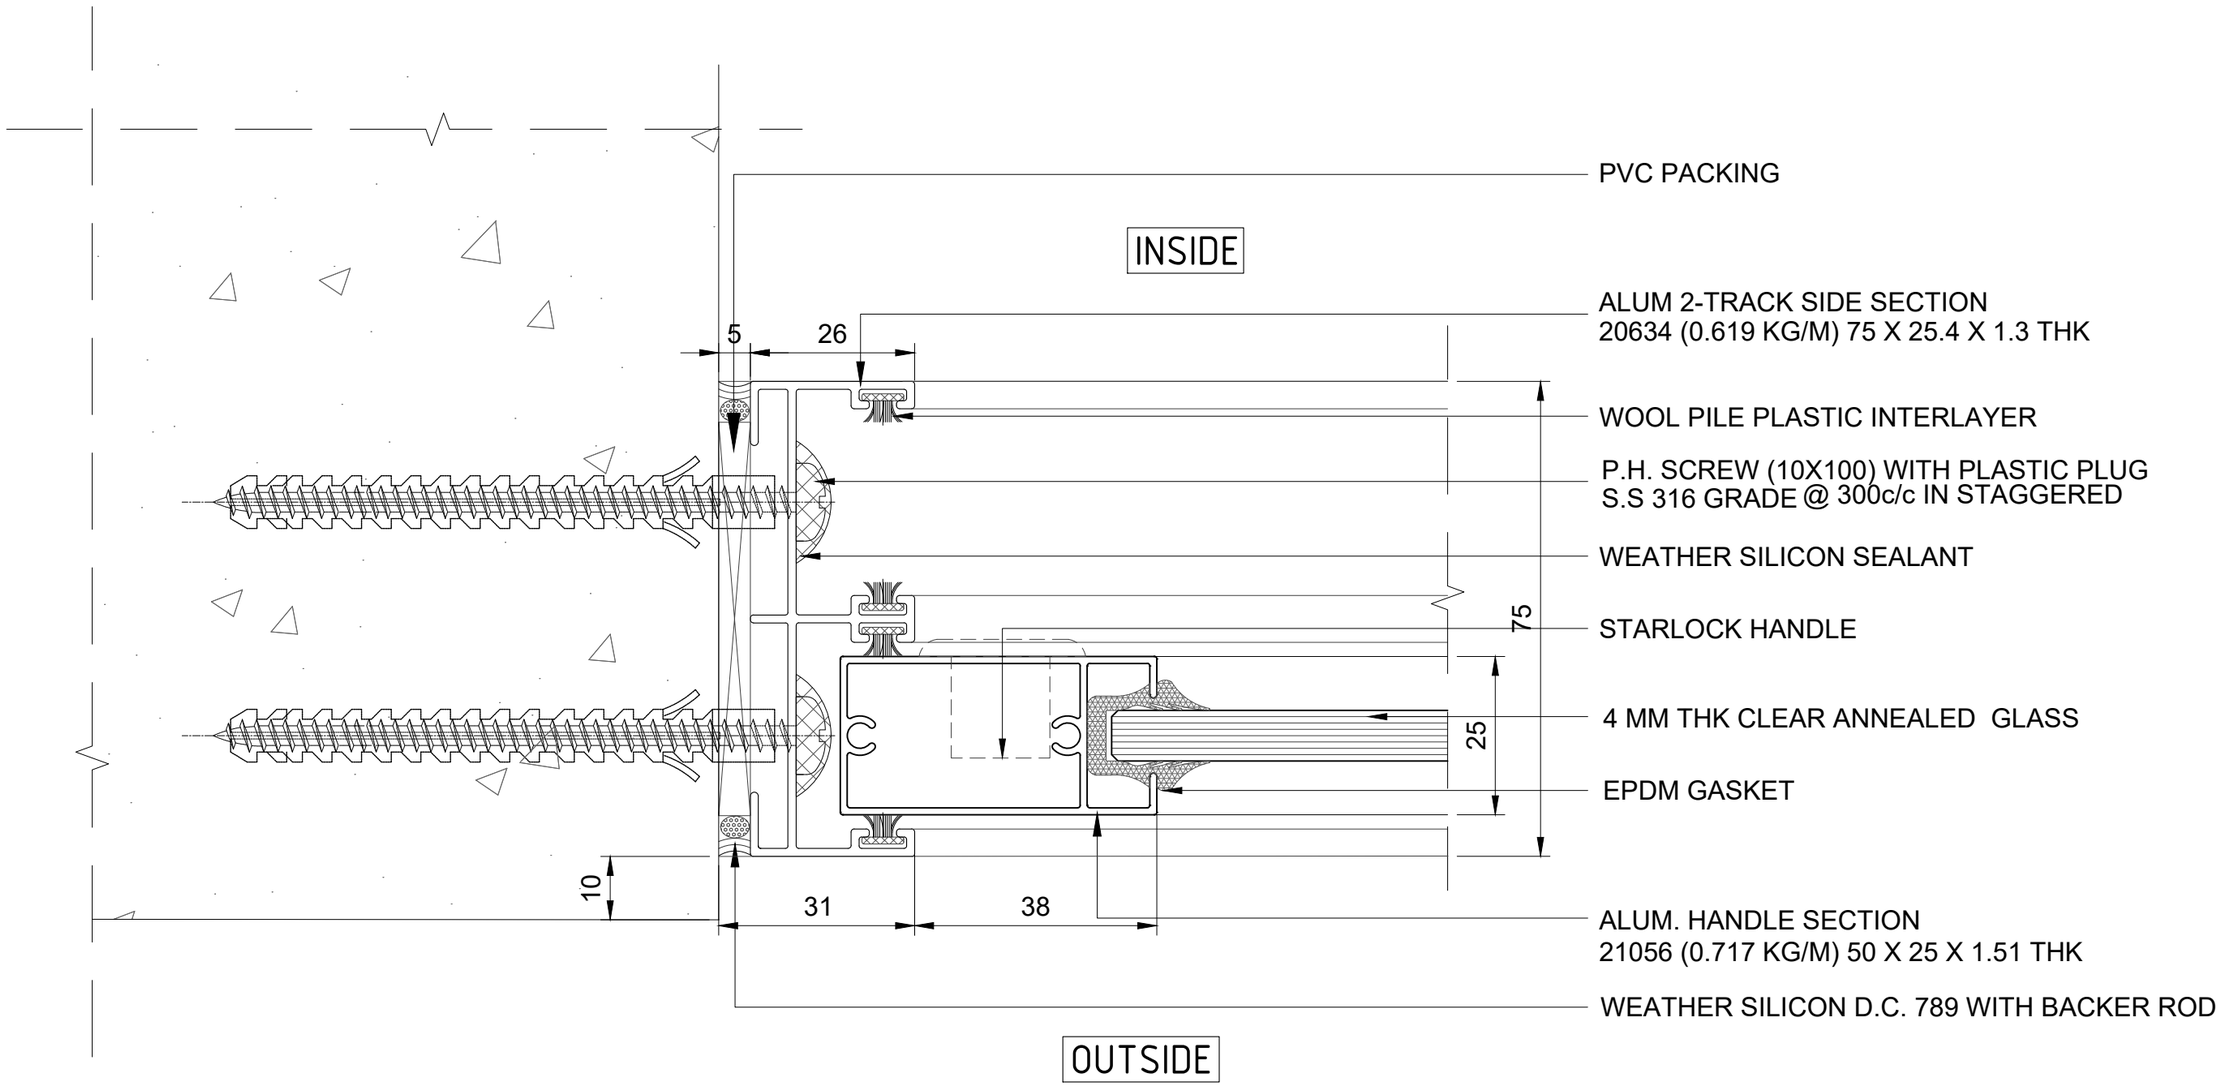

D-12 Sliding Window Corner Detail

W10

LODHA

BUILDING A BETTER LIFE

RESIDENCES | OFFICES | RETAIL | IT CAMPUSES | SEZs

Lodha Excelus, Apollo Mills Compound, N M Joshi Marg, Mahalaxmi, Mumbai 400011
t +91.22.23024400 * f +91.22.23000693 * www.lodhagroup.com

Rev	Date	Description
R0	07/10/2022	TENDER DRAWING

Architects :
KAPADIA ASSOCIATES PVT.LTD.
112-114 PENINSULA CENTRE
Dr, S.S RAO ROAD,
PAREL (E),MUMBAI 400012
TEL : 91 (22) 56602838
email: kapadiaassociates.com


Structural Consultants :

Project Name :
PALAVA-LAKEFRONT
TYPICAL LOBBY FINISH-FRESCA,C & D

Title
DETAIL

Scale (A3)	Drawing No.		
1:1	PL-DT-12		
Drawn	Checked	Approved	Rev.
SS	AM	CP	R0

INSIDE

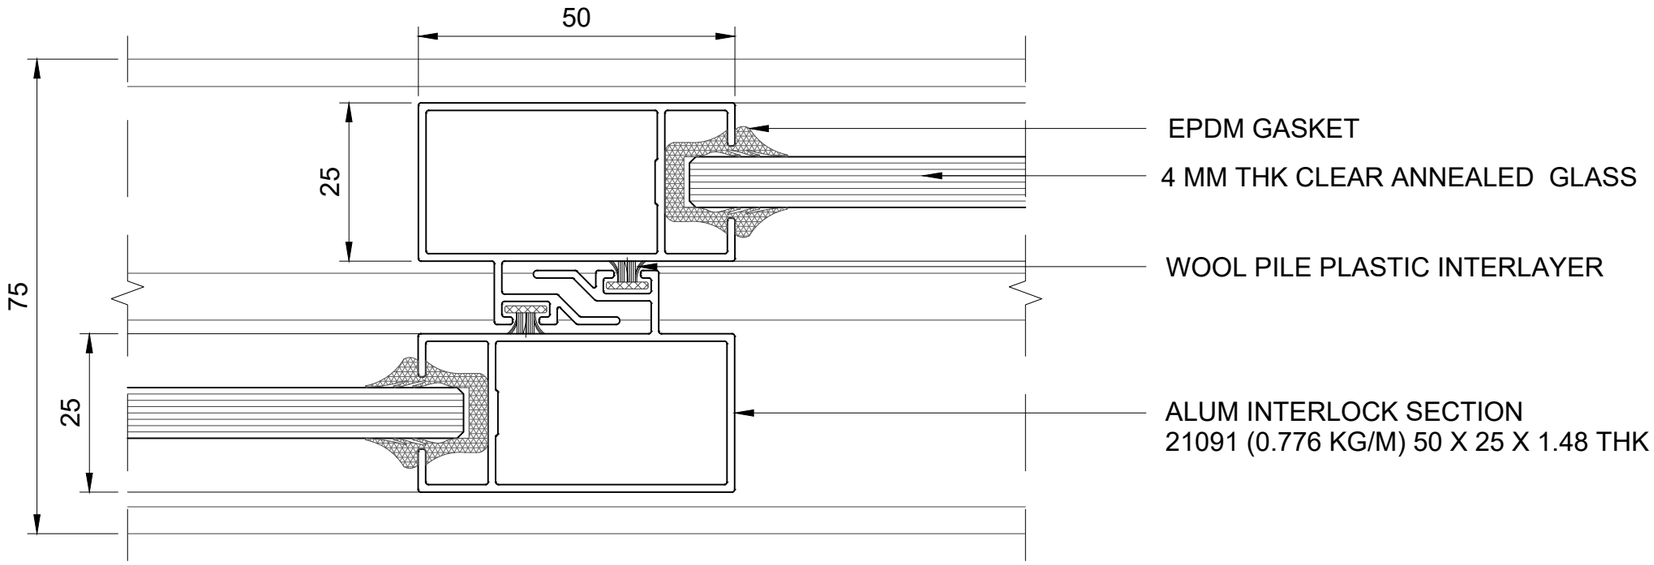

OUTSIDE

D-13 Sliding Window Interlock Detail

W10

LODHA
BUILDING A BETTER LIFE

RESIDENCES | OFFICES | RETAIL | IT CAMPUSES | SEZs

Lodha Excelus, Apollo Mills Compound, N M Joshi Marg, Mahalaxmi, Mumbai 400011
t +91.22.23024400 * f +91.22.23000693 * www.lodhagroup.com

Rev	Date	Description
R0	07/10/2022	TENDER DRAWING


Architects :
KAPADIA ASSOCIATES PVT.LTD.
112-114 PENINSULA CENTRE
Dr, S.S RAO ROAD,
PAREL (E),MUMBAI 400012
TEL : 91 (22) 56602838
email: kapadiaassociates.com

Structural Consultants :

Project Name :
PALAVA-LAKEFRONT
TYPICAL LOBBY FINISH-FRESCA,C & D

Title
DETAIL

Scale (A3)	Drawing No.		
1:1	PL-DT-13		
Drawn	Checked	Approved	Rev.
SS	AM	CP	R0

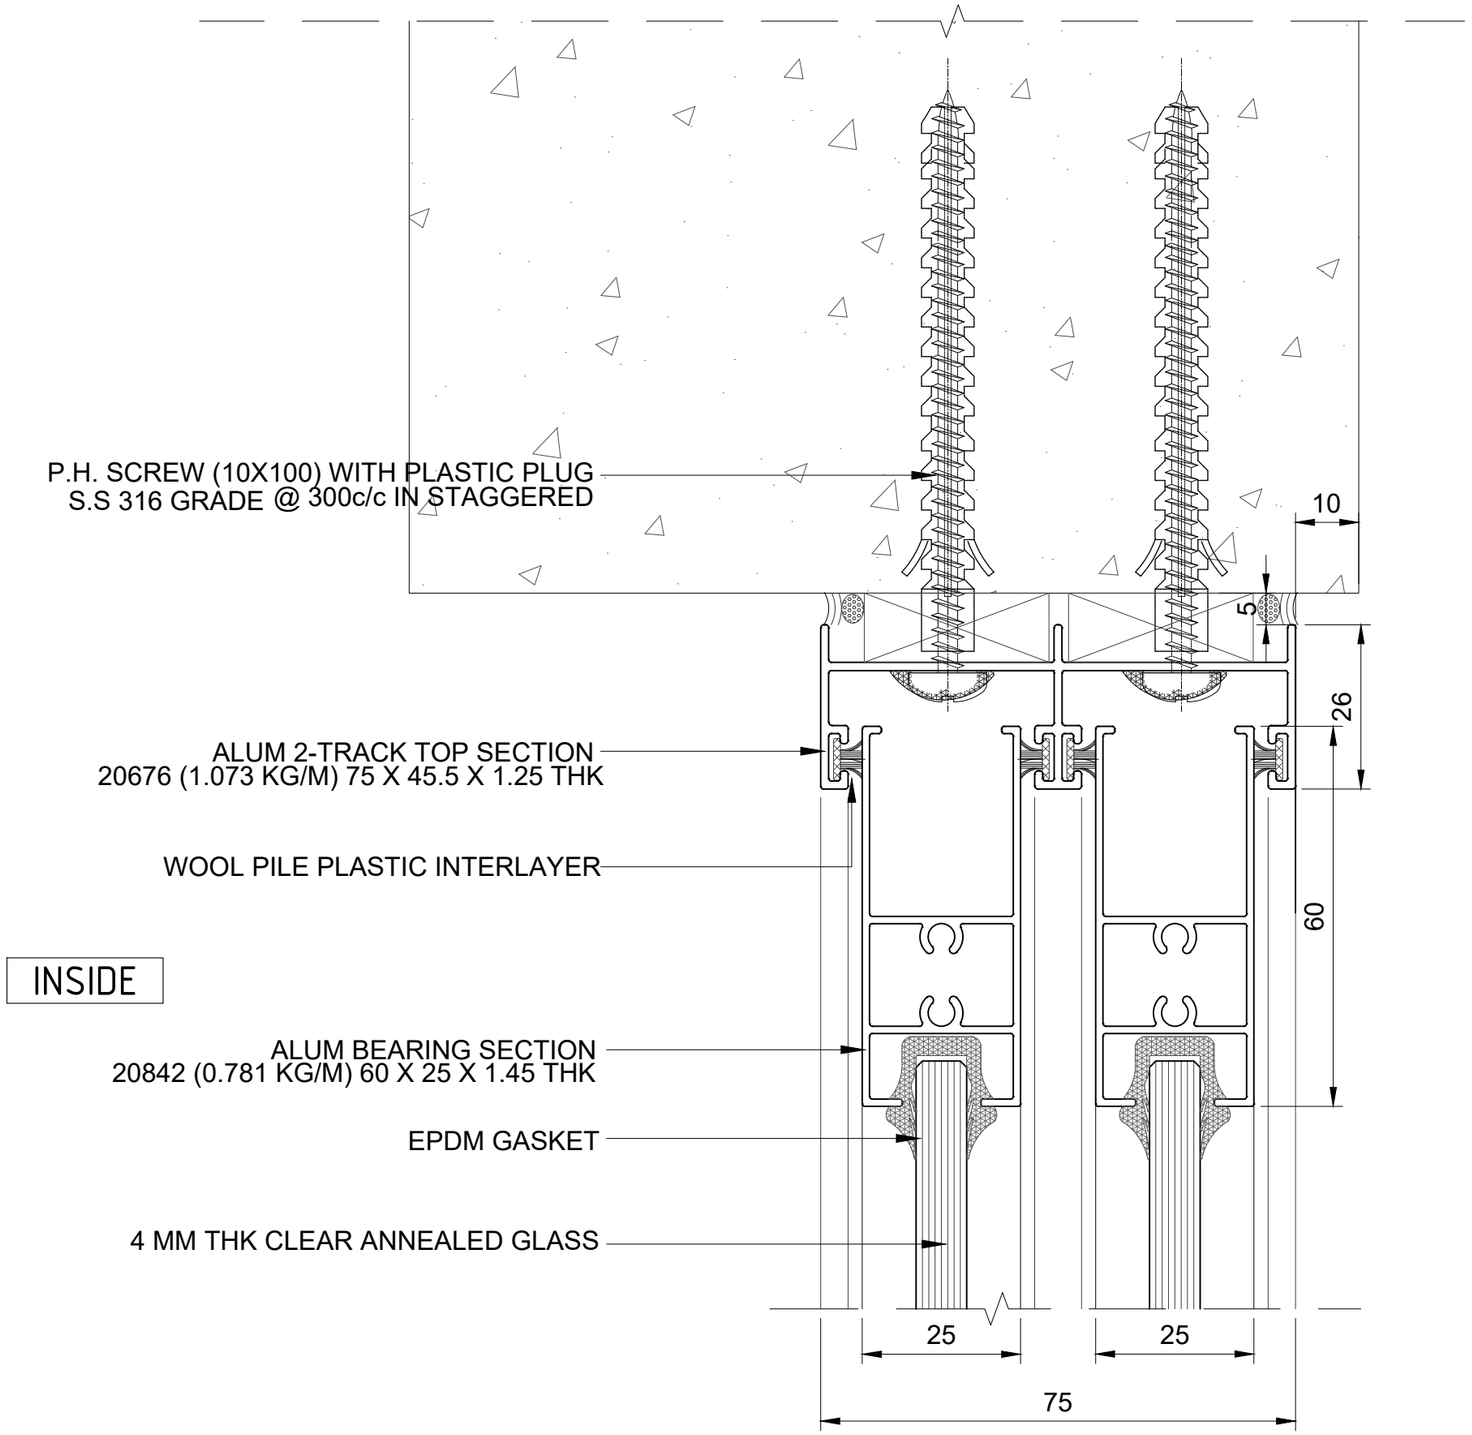

D-14
W10

Sliding Window Top Detail

LODHA
BUILDING A BETTER LIFE

RESIDENCES | OFFICES | RETAIL | IT CAMPUSES | SEZs

Lodha Excelus, Apollo Mills Compound, N M Joshi Marg, Mahalaxmi, Mumbai 400011
t +91.22.23024400 * f +91.22.23000693 * www.lodhagroup.com

Rev	Date	Description
R0	07/10/2022	TENDER DRAWING

Architects :
KAPADIA ASSOCIATES PVT.LTD.
112-114 PENINSULA CENTRE
Dr, S.S RAO ROAD,
PAREL (E),MUMBAI 400012
TEL : 91 (22) 56602838
email: kapadiaassociates.com

Structural Consultants :


Project Name :
PALAVA-LAKEFRONT
TYPICAL LOBBY FINISH-FRESCA,C & D

Title
DETAIL

Scale (A3)	Drawing No.		
1:1	PL-DT-14		
Drawn	Checked	Approved	Rev.
SS	AM	CP	R0

D-15
W10

Sliding Window Top Detail

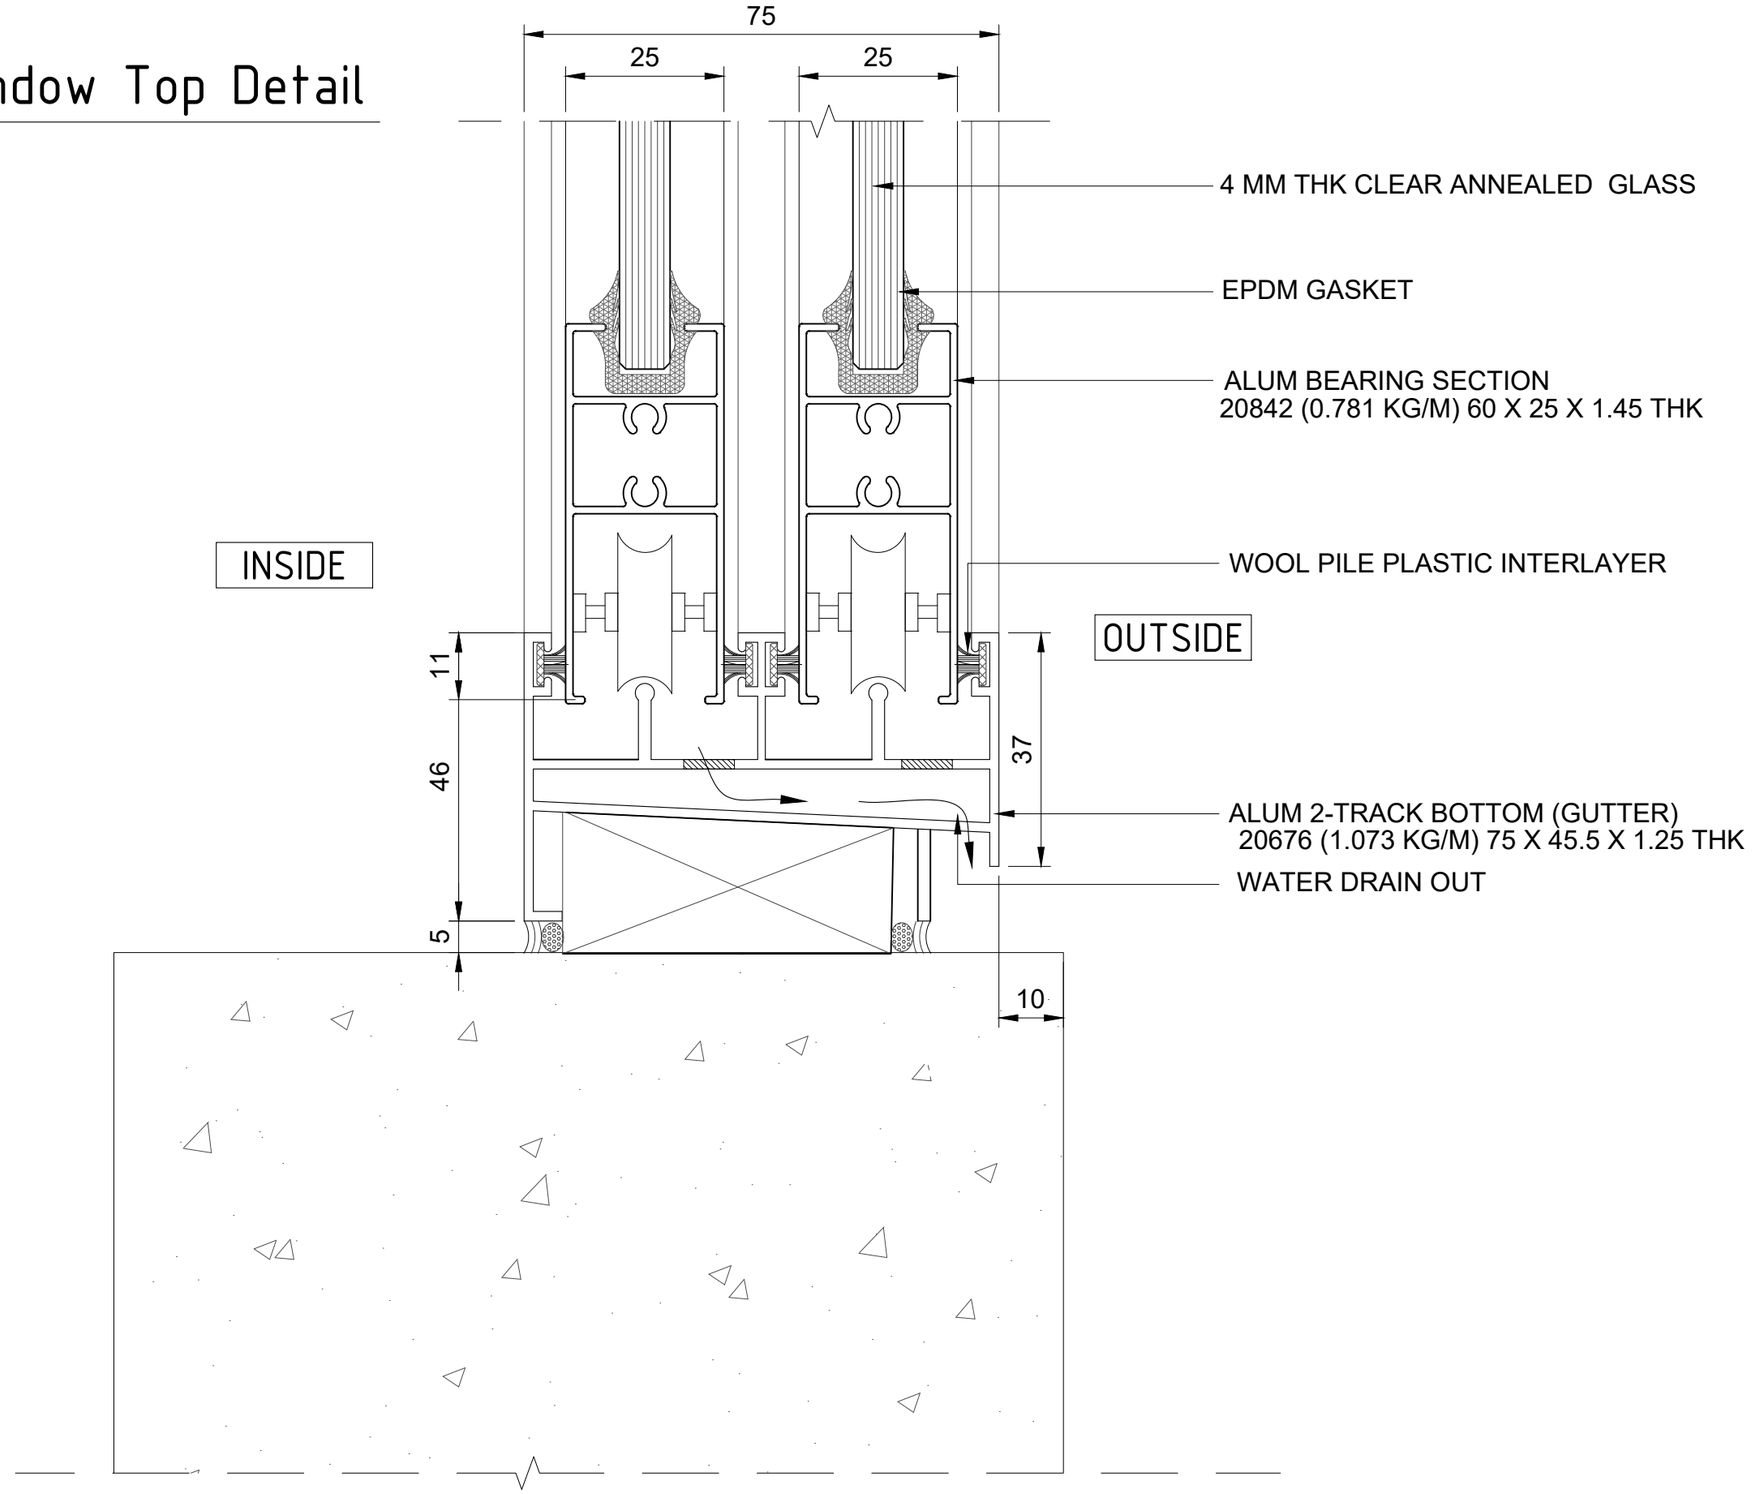

LODHA
BUILDING A BETTER LIFE

RESIDENCES | OFFICES | RETAIL | IT CAMPUSES | SEZs

Lodha Excelus, Apollo Mills Compound, N M Joshi Marg, Mahalaxmi, Mumbai 400011
t +91.22.23024400 * f +91.22.23000693 * www.lodhagroup.com

Rev	Date	Description
R0	07/10/2022	TENDER DRAWING

Architects :
KAPADIA ASSOCIATES PVT.LTD.
112-114 PENINSULA CENTRE
Dr, S.S RAO ROAD,
PAREL (E),MUMBAI 400012
TEL : 91 (22) 56602838
email: kapadiaassociates.com


Structural Consultants :

Project Name :
PALAVA-LAKEFRONT
TYPICAL LOBBY FINISH-FRESCA,C & D

Title
DETAIL

Scale (A3)	Drawing No.		
1:1	PL-DT-15		
Drawn	Checked	Approved	Rev.
SS	AM	CP	R0

INSIDE

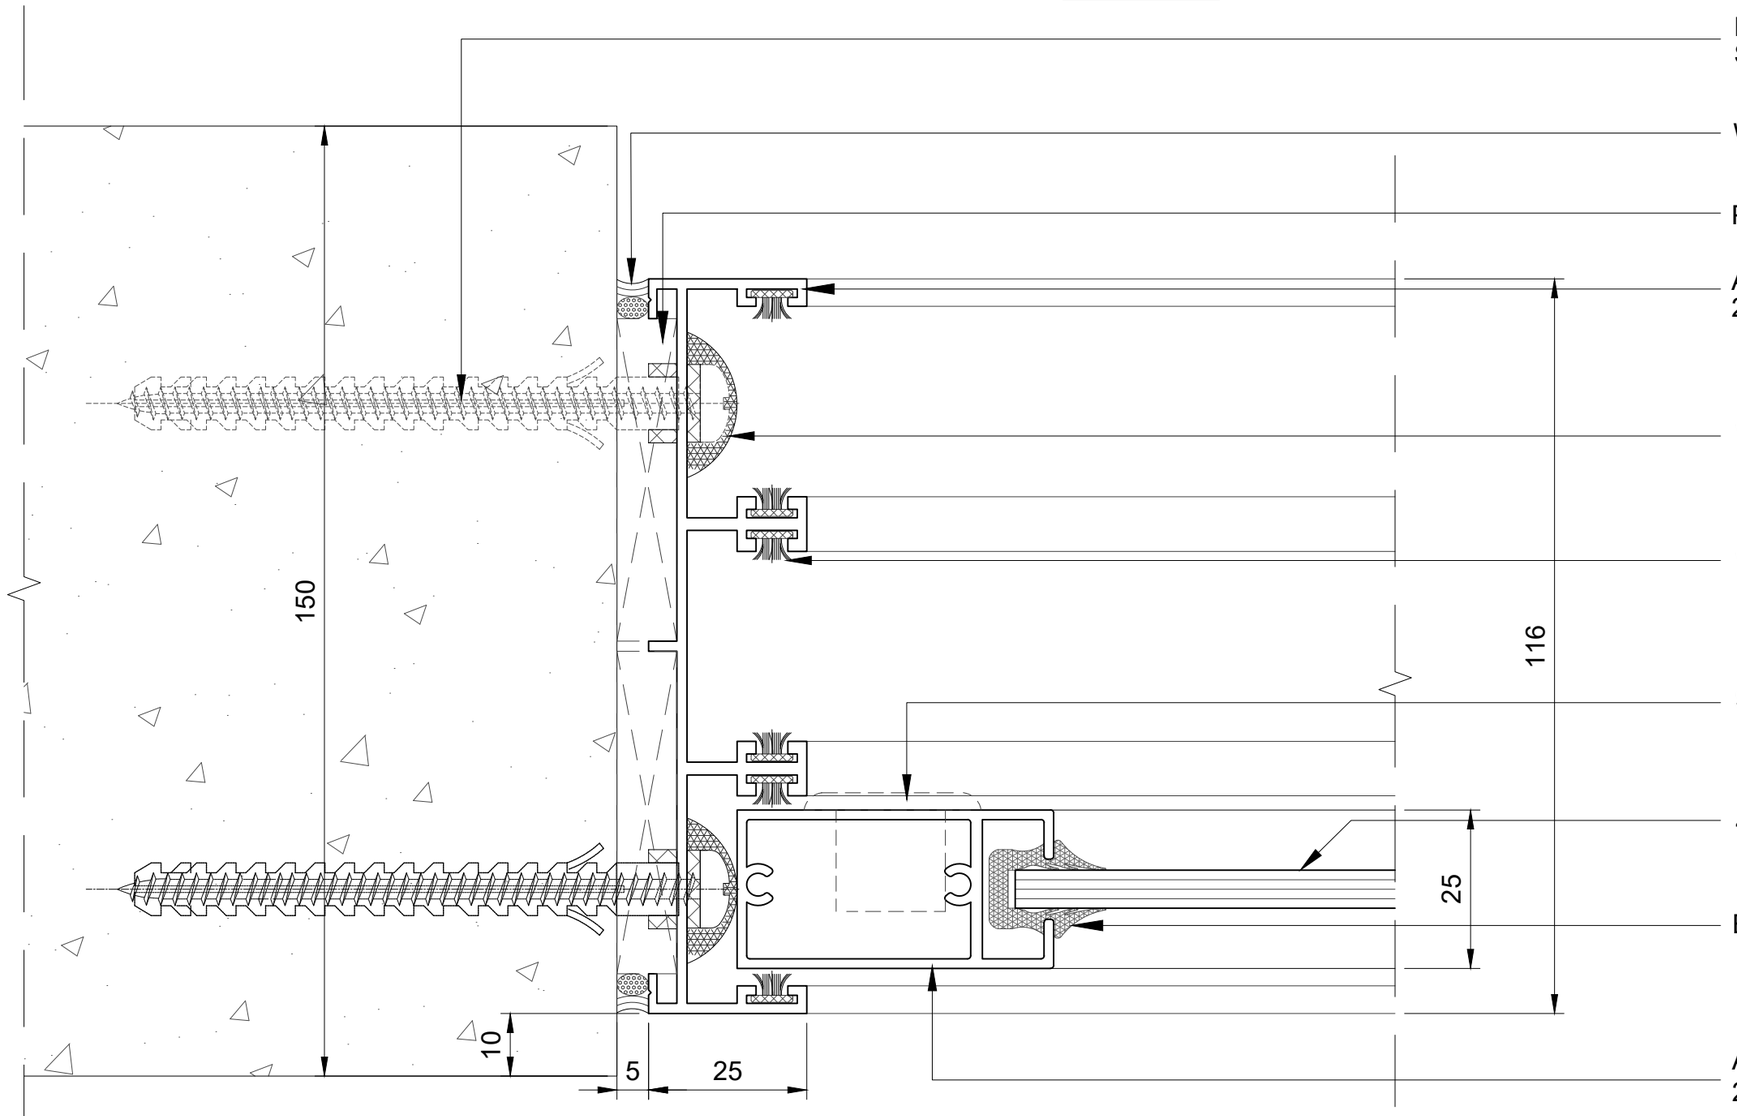

P.H. SCREW (#10X100) WITH PLASTIC PLUG
S.S 316 GRADE @ 300c/c IN STAGGERED

WEATHER SILICON D.C. 789 WITH BACKER ROD

PVC PACKING

ALUM 3-TRACK SIDE SECTION
21032 (1.005KG/M)116 X 25 X 1.40 THK

WEATHER SILICON

WOOL PILE PLASTIC INTERLAYER

SLIDING LOCK

4 MM THK CLEAR ANNEALED GLASS

EPDM GASKET

ALUM. HANDLE SECTION
21056 (0.717 KG/M) 50 X 25 X 1.51 THK

OUTSIDE

16
W1A

Sliding Window End Detail

LODHA
BUILDING A BETTER LIFE

RESIDENCES | OFFICES | RETAIL | IT CAMPUSES | SEZs

Lodha Excelus, Apollo Mills Compound, N M Joshi Marg, Mahalaxmi, Mumbai 400011
t +91.22.23024400 * f +91.22.23000693 * www.lodhagroup.com

Rev	Date	Description
R0	07/10/2022	TENDER DRAWING

Architects :
KAPADIA ASSOCIATES PVT.LTD.
112-114 PENINSULA CENTRE
Dr, S.S RAO ROAD,
PAREL (E),MUMBAI 400012
TEL : 91 (22) 56602838
email: kapadiaassociates.com


Structural Consultants :

Project Name :
PALAVA-LAKEFRONT
TYPICAL LOBBY FINISH-FRESCA,C & D

Title
DETAIL

Scale (A3)	Drawing No.		
1:1	PL-DT-16		
Drawn	Checked	Approved	Rev.
SS	AM	CP	R0

INSIDE

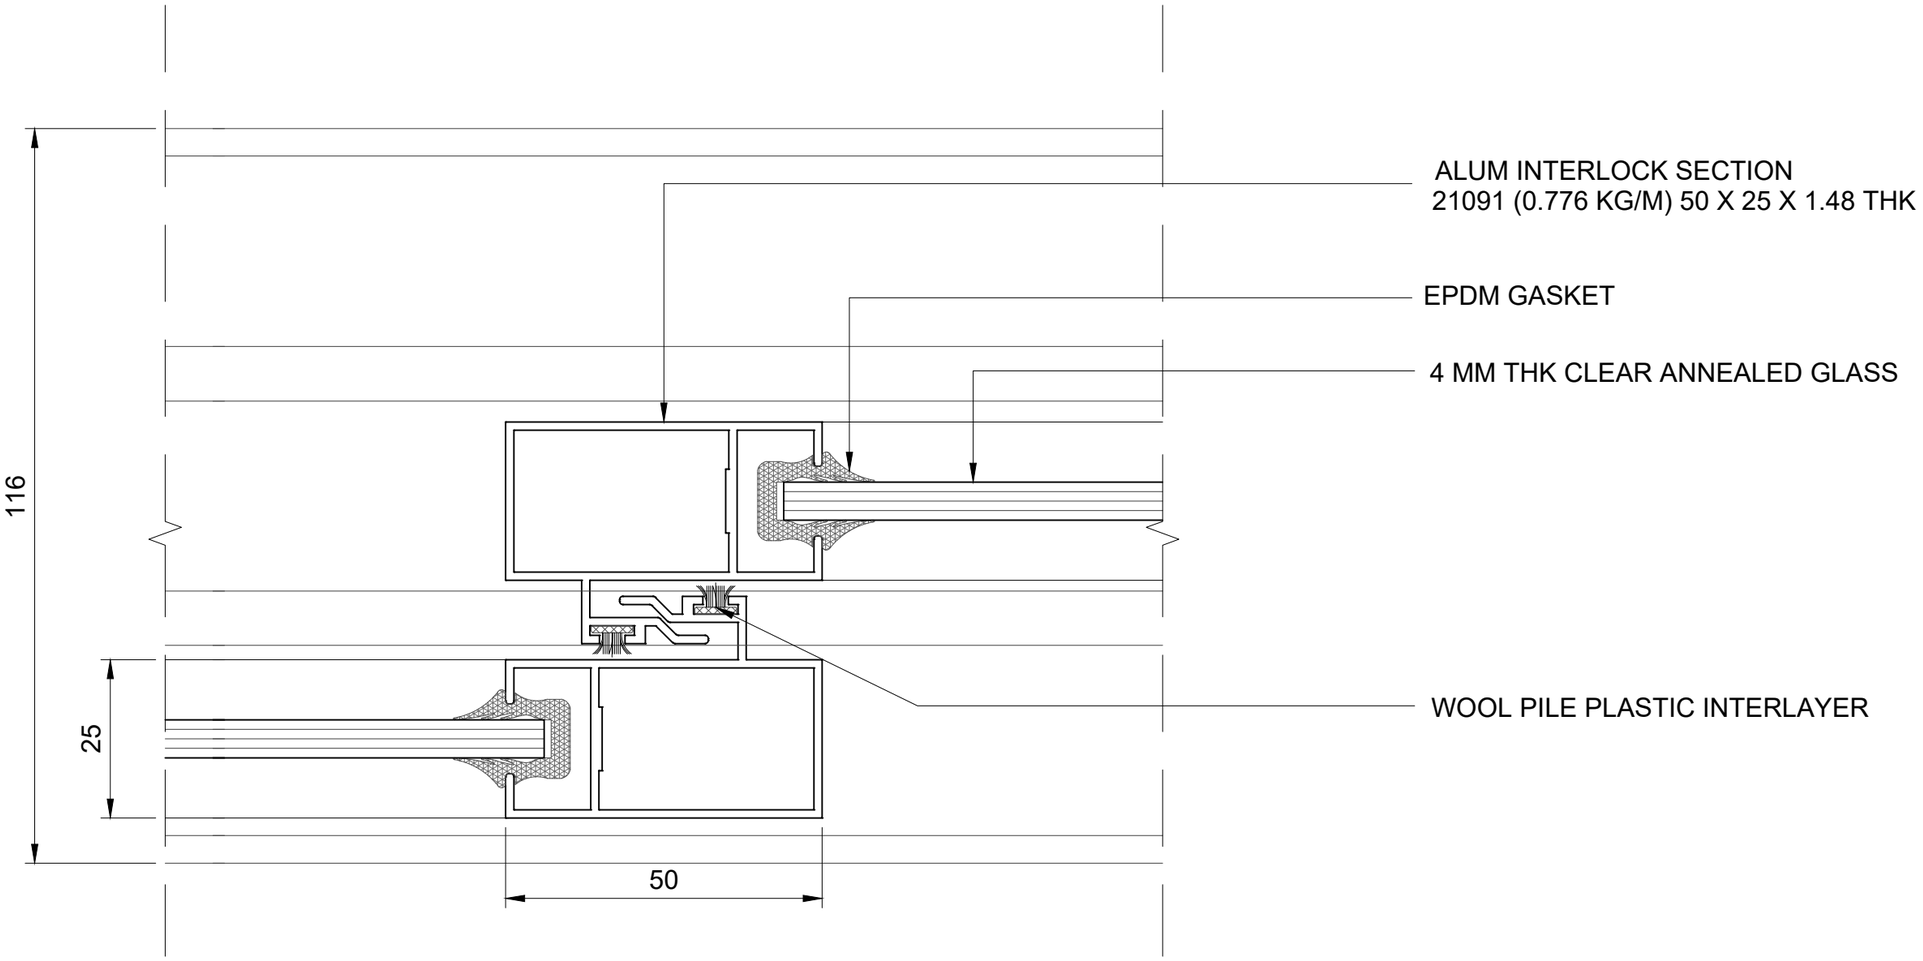

OUTSIDE

17
W1A

Sliding Window Intermediate Detail

LODHA
BUILDING A BETTER LIFE

RESIDENCES | OFFICES | RETAIL | IT CAMPUSES | SEZs

Lodha Excelus, Apollo Mills Compound, N M Joshi Marg, Mahalaxmi, Mumbai 400011
t +91.22.23024400 * f +91.22.23000693 * www.lodhagroup.com

Rev	Date	Description
R0	07/10/2022	TENDER DRAWING

Architects :
KAPADIA ASSOCIATES PVT.LTD.
112-114 PENINSULA CENTRE
Dr, S.S RAO ROAD,
PAREL (E),MUMBAI 400012
TEL : 91 (22) 56602838
email: kapadiaassociates.com


Structural Consultants :

Project Name :
PALAVA-LAKEFRONT
TYPICAL LOBBY FINISH-FRESCA,C & D

Title
DETAIL

Scale (A3)	Drawing No.		
1:1	PL-DT-17		
Drawn	Checked	Approved	Rev.
SS	AM	CP	R0

INSIDE

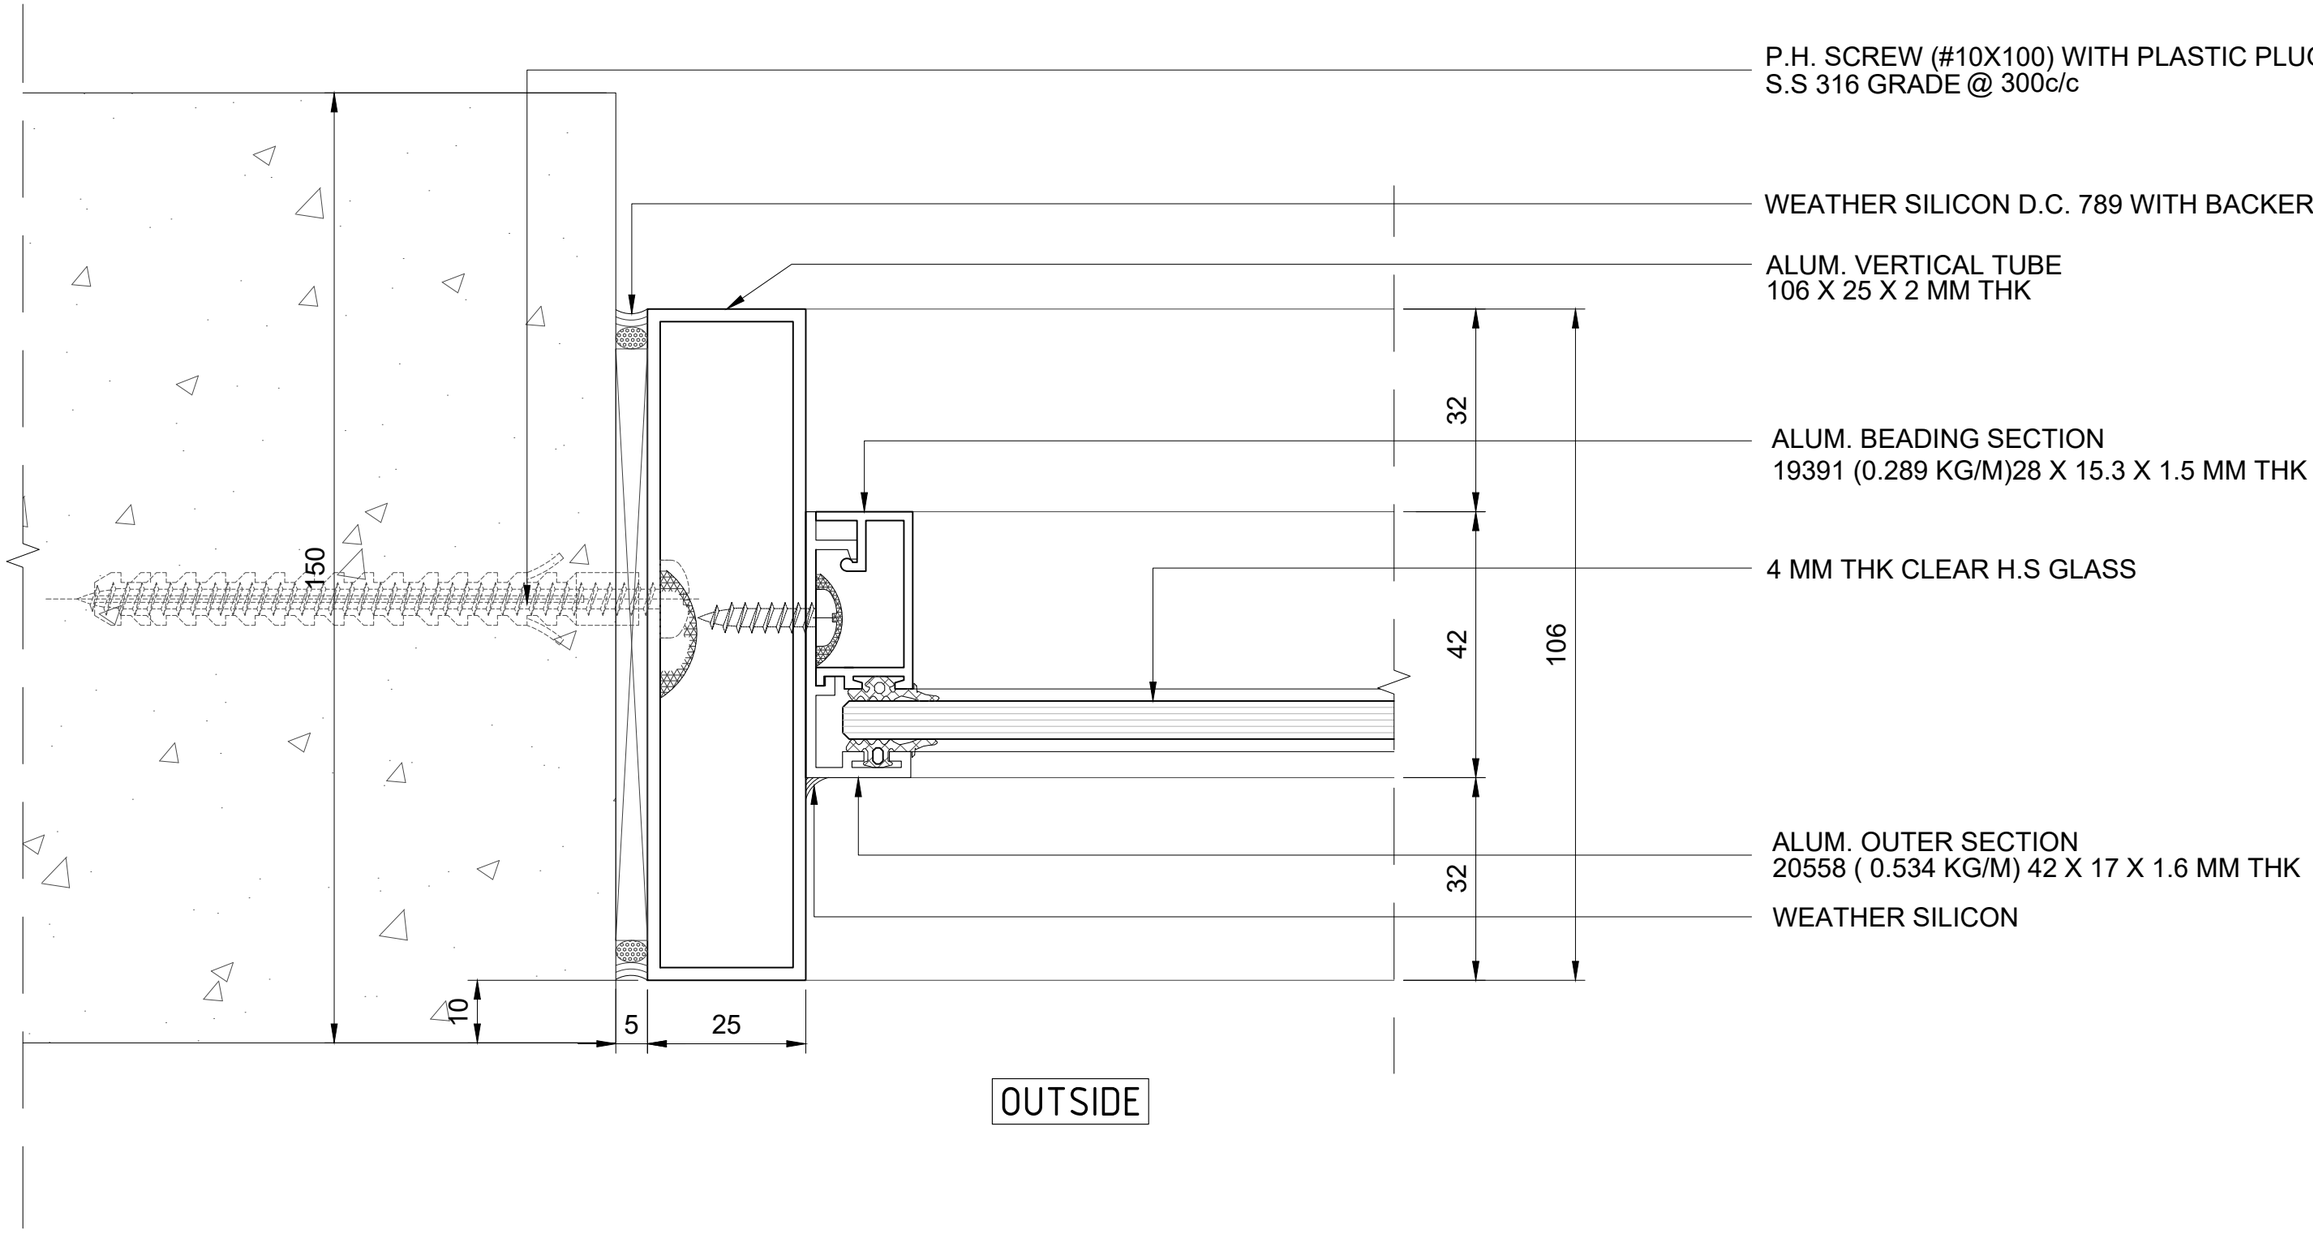

OUTSIDE

18
W1A

Fix Corner Detail

LODHA
BUILDING A BETTER LIFE

RESIDENCES | OFFICES | RETAIL | IT CAMPUSES | SEZs

Lodha Excelus, Apollo Mills Compound, N M Joshi Marg, Mahalaxmi, Mumbai 400011
t +91.22.23024400 * f +91.22.23000693 * www.lodhagroup.com

Rev	Date	Description
R0	07/10/2022	TENDER DRAWING

Architects :
KAPADIA ASSOCIATES PVT.LTD.
112-114 PENINSULA CENTRE
Dr, S.S RAO ROAD,
PAREL (E),MUMBAI 400012
TEL : 91 (22) 56602838
email: kapadiaassociates.com


Structural Consultants :

Project Name :
PALAVA-LAKEFRONT
TYPICAL LOBBY FINISH-FRESCA,C & D

Title
DETAIL

Scale (A3)	Drawing No.		
1:1	PL-DT-18		
Drawn	Checked	Approved	Rev.
SS	AM	CP	R0

INSIDE

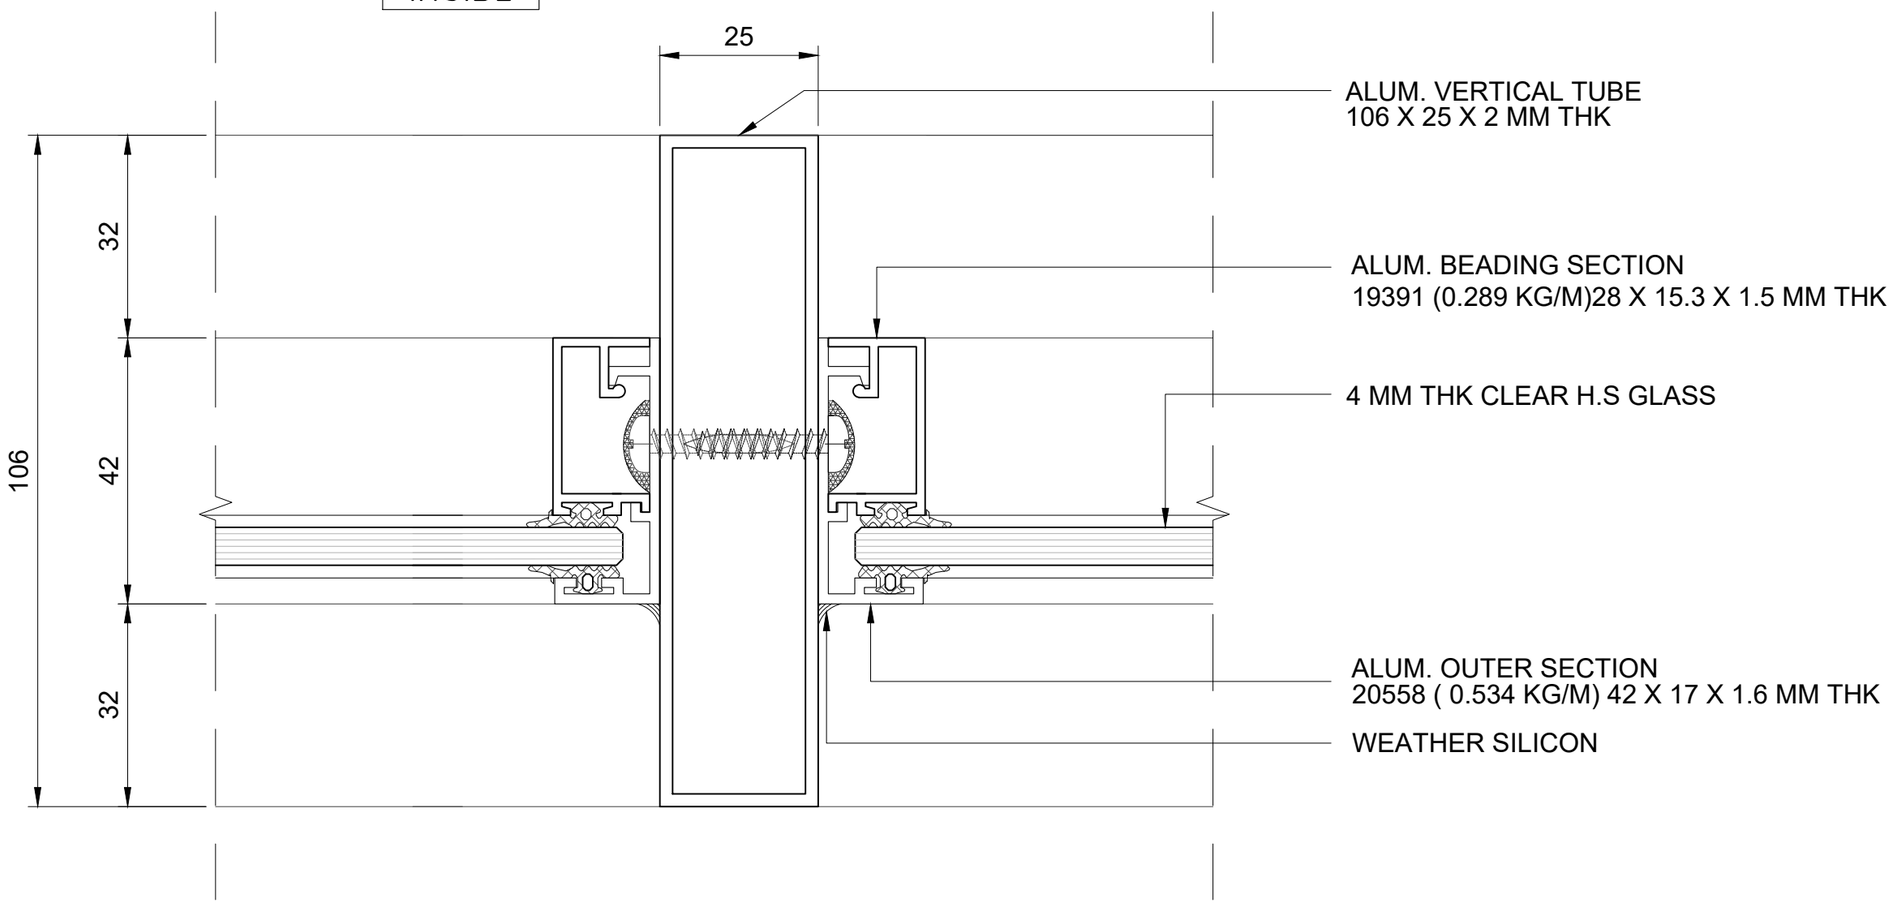

OUTSIDE

19
W1A

Fix intermediate Detail

LODHA
BUILDING A BETTER LIFE
RESIDENCES | OFFICES | RETAIL | IT CAMPUSES | SEZs
Lodha Excelus, Apollo Mills Compound, N M Joshi Marg, Mahalaxmi, Mumbai 400011
t +91.22.23024400 * f +91.22.23000693 * www.lodhagroup.com

Rev	Date	Description
R0	07/10/2022	TENDER DRAWING


Architects :
KAPADIA ASSOCIATES PVT.LTD.
112-114 PENINSULA CENTRE
Dr, S.S RAO ROAD,
PAREL (E),MUMBAI 400012
TEL : 91 (22) 56602838
email: kapadiaassociates.com

Structural Consultants :

Project Name :
PALAVA-LAKEFRONT
TYPICAL LOBBY FINISH-FRESCA,C & D

Title
DETAIL

Scale (A3)	Drawing No.		
1:1	PL-DT-19		
Drawn	Checked	Approved	Rev.
SS	AM	CP	R0

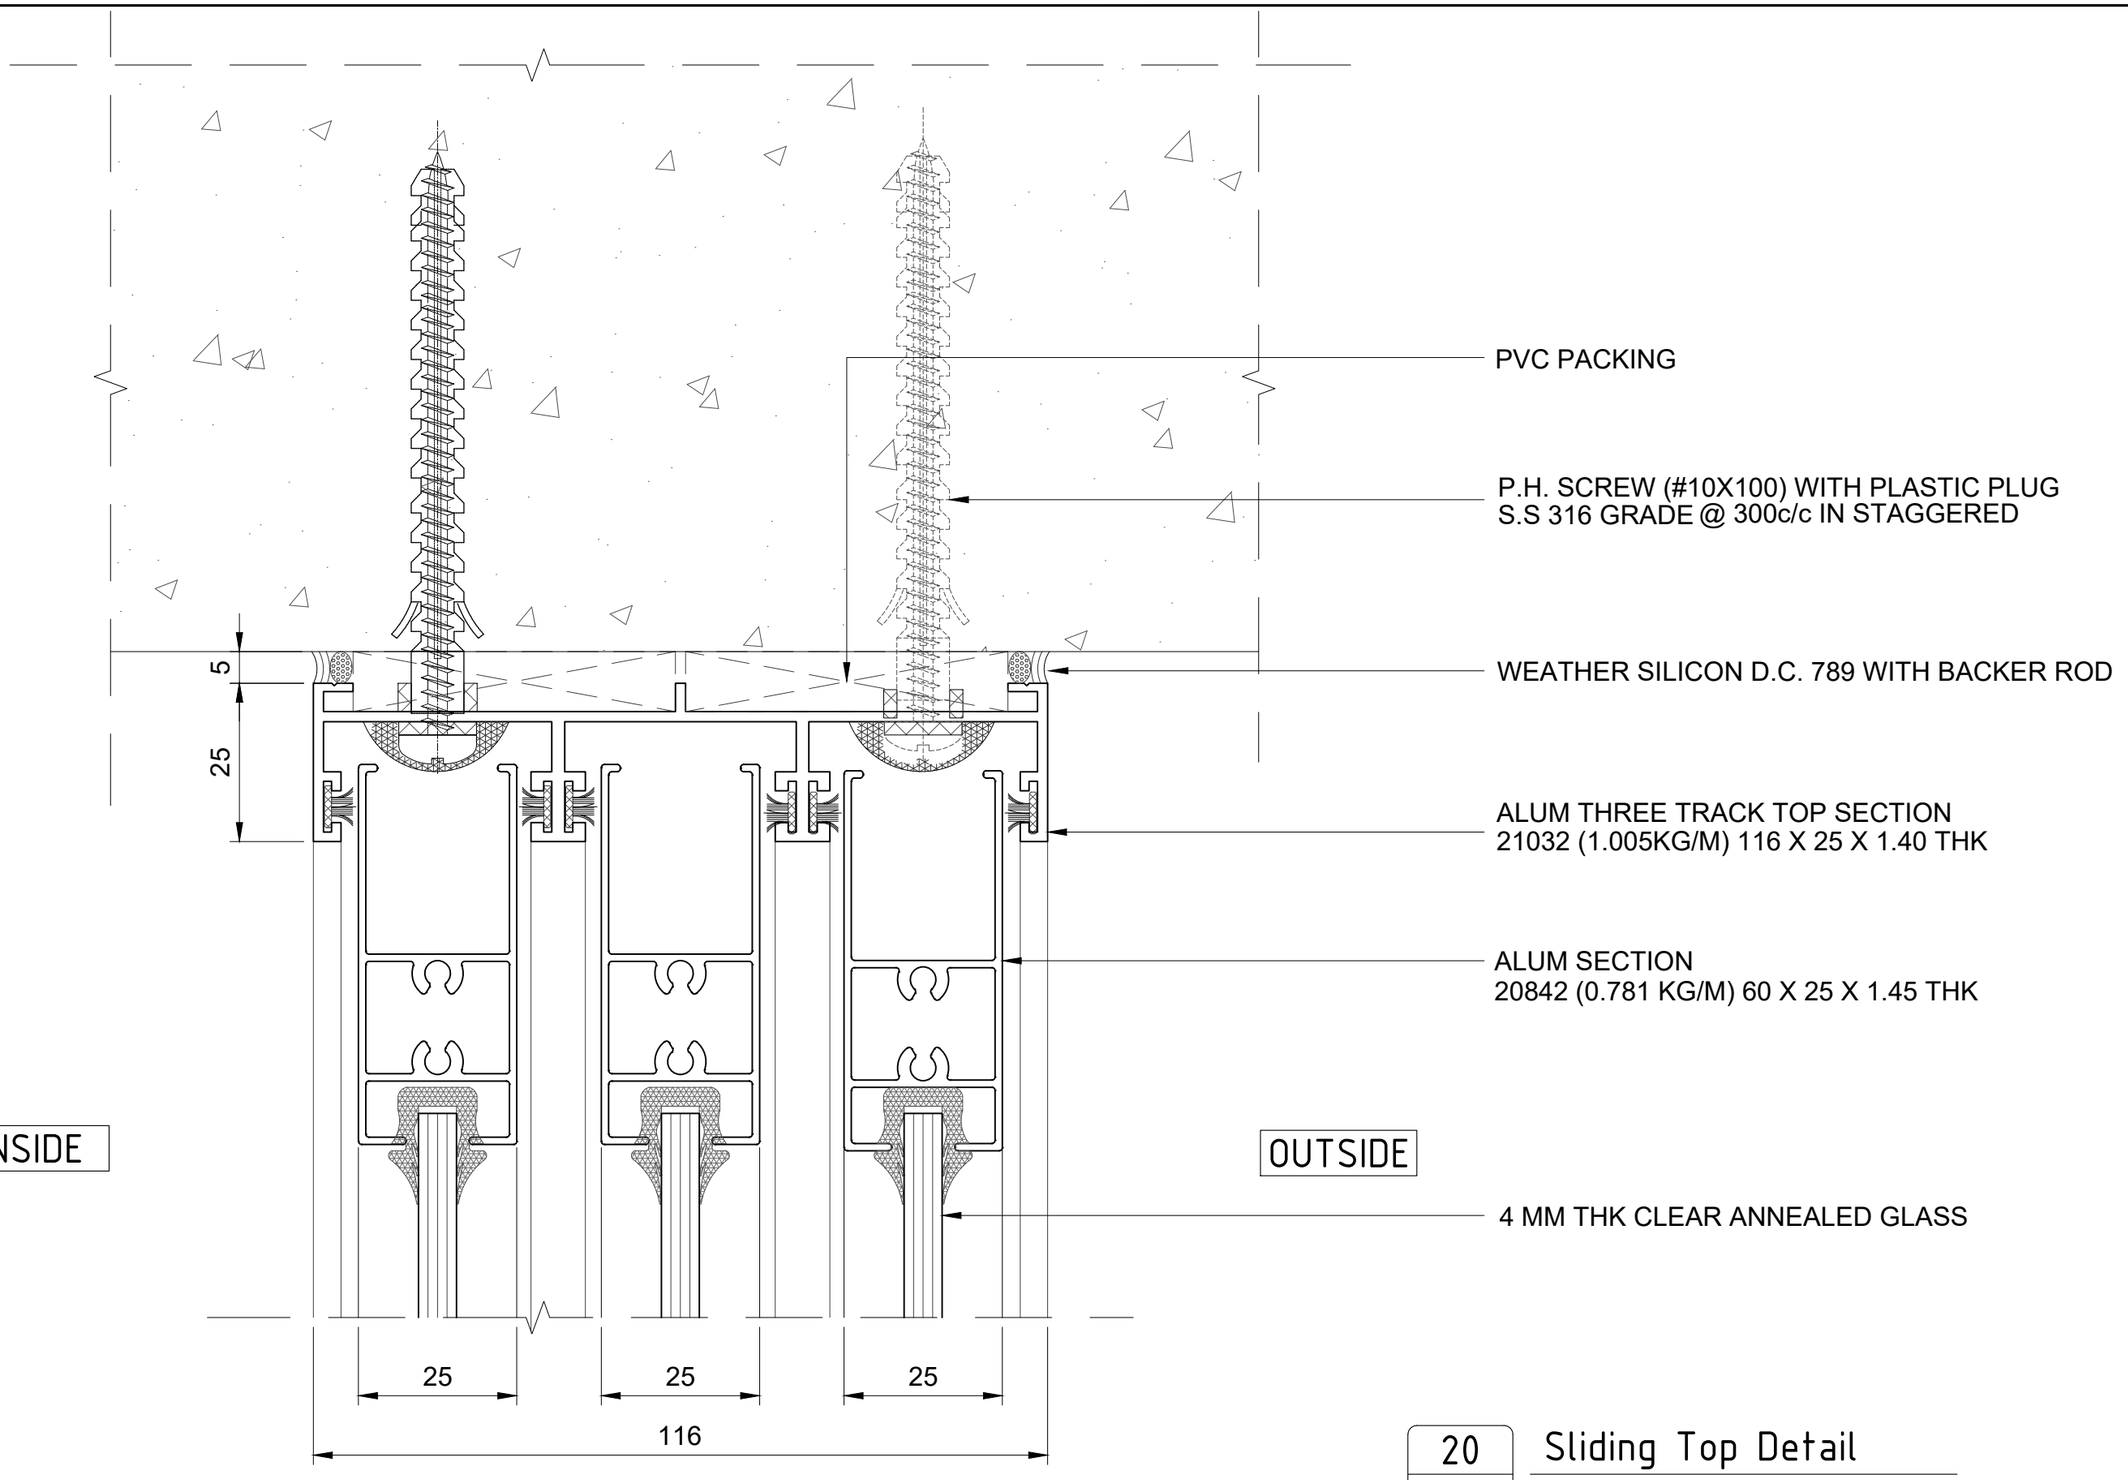

20
W1A

Sliding Top Detail

LODHA
BUILDING A BETTER LIFE

RESIDENCES | OFFICES | RETAIL | IT CAMPUSES | SEZs

Lodha Excelus, Apollo Mills Compound, N M Joshi Marg, Mahalaxmi, Mumbai 400011
t +91.22.23024400 * f +91.22.23000693 * www.lodhagroup.com

Rev	Date	Description
R0	07/10/2022	TENDER DRAWING

Architects :

KAPADIA ASSOCIATES PVT.LTD.

112-114 PENINSULA CENTRE
Dr, S.S RAO ROAD,
PAREL (E),MUMBAI 400012
TEL : 91 (22) 56602838
email: kapadiaassociates.com


Structural Consultants :

Project Name :
PALAVA-LAKEFRONT
TYPICAL LOBBY FINISH-FRESCA,C & D

Title
DETAIL

Scale (A3)	Drawing No.		
1:1	PL-DT-20		
Drawn	Checked	Approved	Rev.
SS	AM	CP	R0

INSIDE

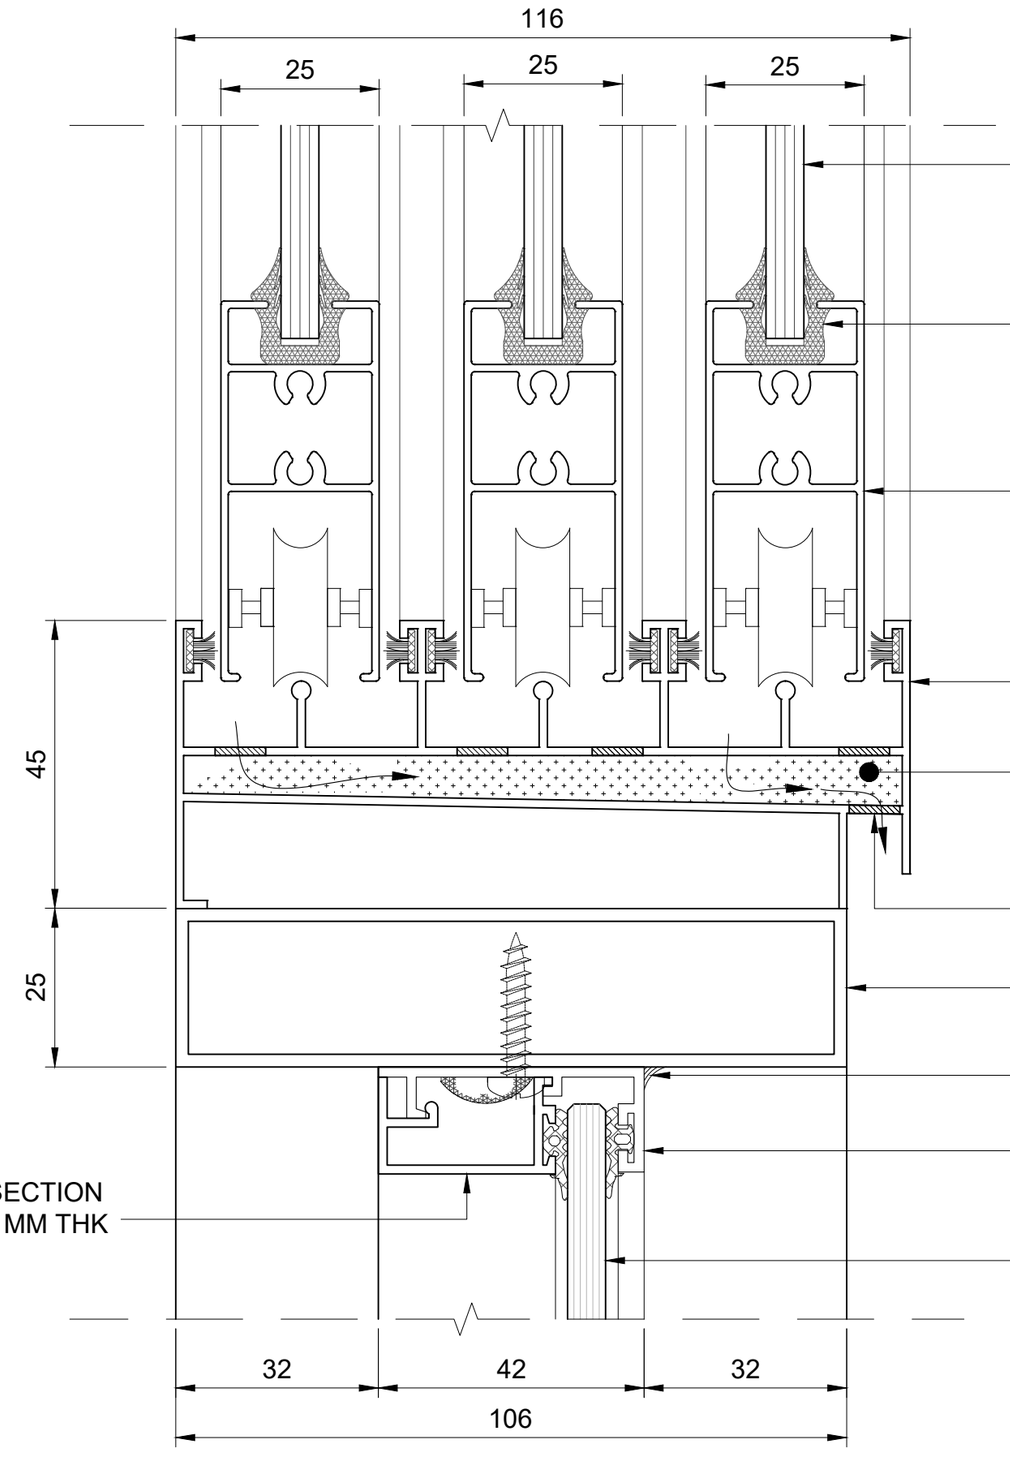

4 MM THK CLEAR ANNEALED GLASS

EPDM GASKET

OUTSIDE

ALUM BEARING SECTION
20842 (0.781 KG/M) 60 X 25 X 1.45 THK

ALUM 3-TRACK BOTTOM (GUTTER)
20673 (1.619 KG/M) 116 X 40 X 1.3 THK

BOTH THE ENDS OF BOTTOM TRACK TO BE CLOSED WITH STRUCTURAL SEALANT.

WATER DRAIN HOLE

ALUM. HORIZONTAIL TUBE
106 X 25 X 2 MM THK

WEATHER SILICON

ALUM. OUTER SECTION
20558 (0.534 KG/M) 42 X 17 X 1.6 MM THK

ALUM. BEADING SECTION
19391 (0.289 KG/M)28 X 15.3 X 1.5 MM THK

4 MM THK CLEAR H.S GLASS

21
W1A

Sliding Intermediate Detail

LODHA
BUILDING A BETTER LIFE

RESIDENCES | OFFICES | RETAIL | IT CAMPUSES | SEZs

Lodha Excelus, Apollo Mills Compound, N M Joshi Marg, Mahalaxmi, Mumbai 400011
t +91.22.23024400 * f +91.22.23000693 * www.lodhagroup.com

Rev	Date	Description
R0	07/10/2022	TENDER DRAWING

Architects :

KAPADIA ASSOCIATES PVT.LTD.


112-114 PENINSULA CENTRE
Dr, S.S RAO ROAD,
PAREL (E),MUMBAI 400012
TEL : 91 (22) 56602838
email: kapadiaassociates.com

Structural Consultants :

Project Name :
PALAVA-LAKEFRONT
TYPICAL LOBBY FINISH-FRESCA,C & D

Title
DETAIL

Scale (A3)	Drawing No.		
1:1	PL-DT-21		
Drawn	Checked	Approved	Rev.
SS	AM	CP	R0

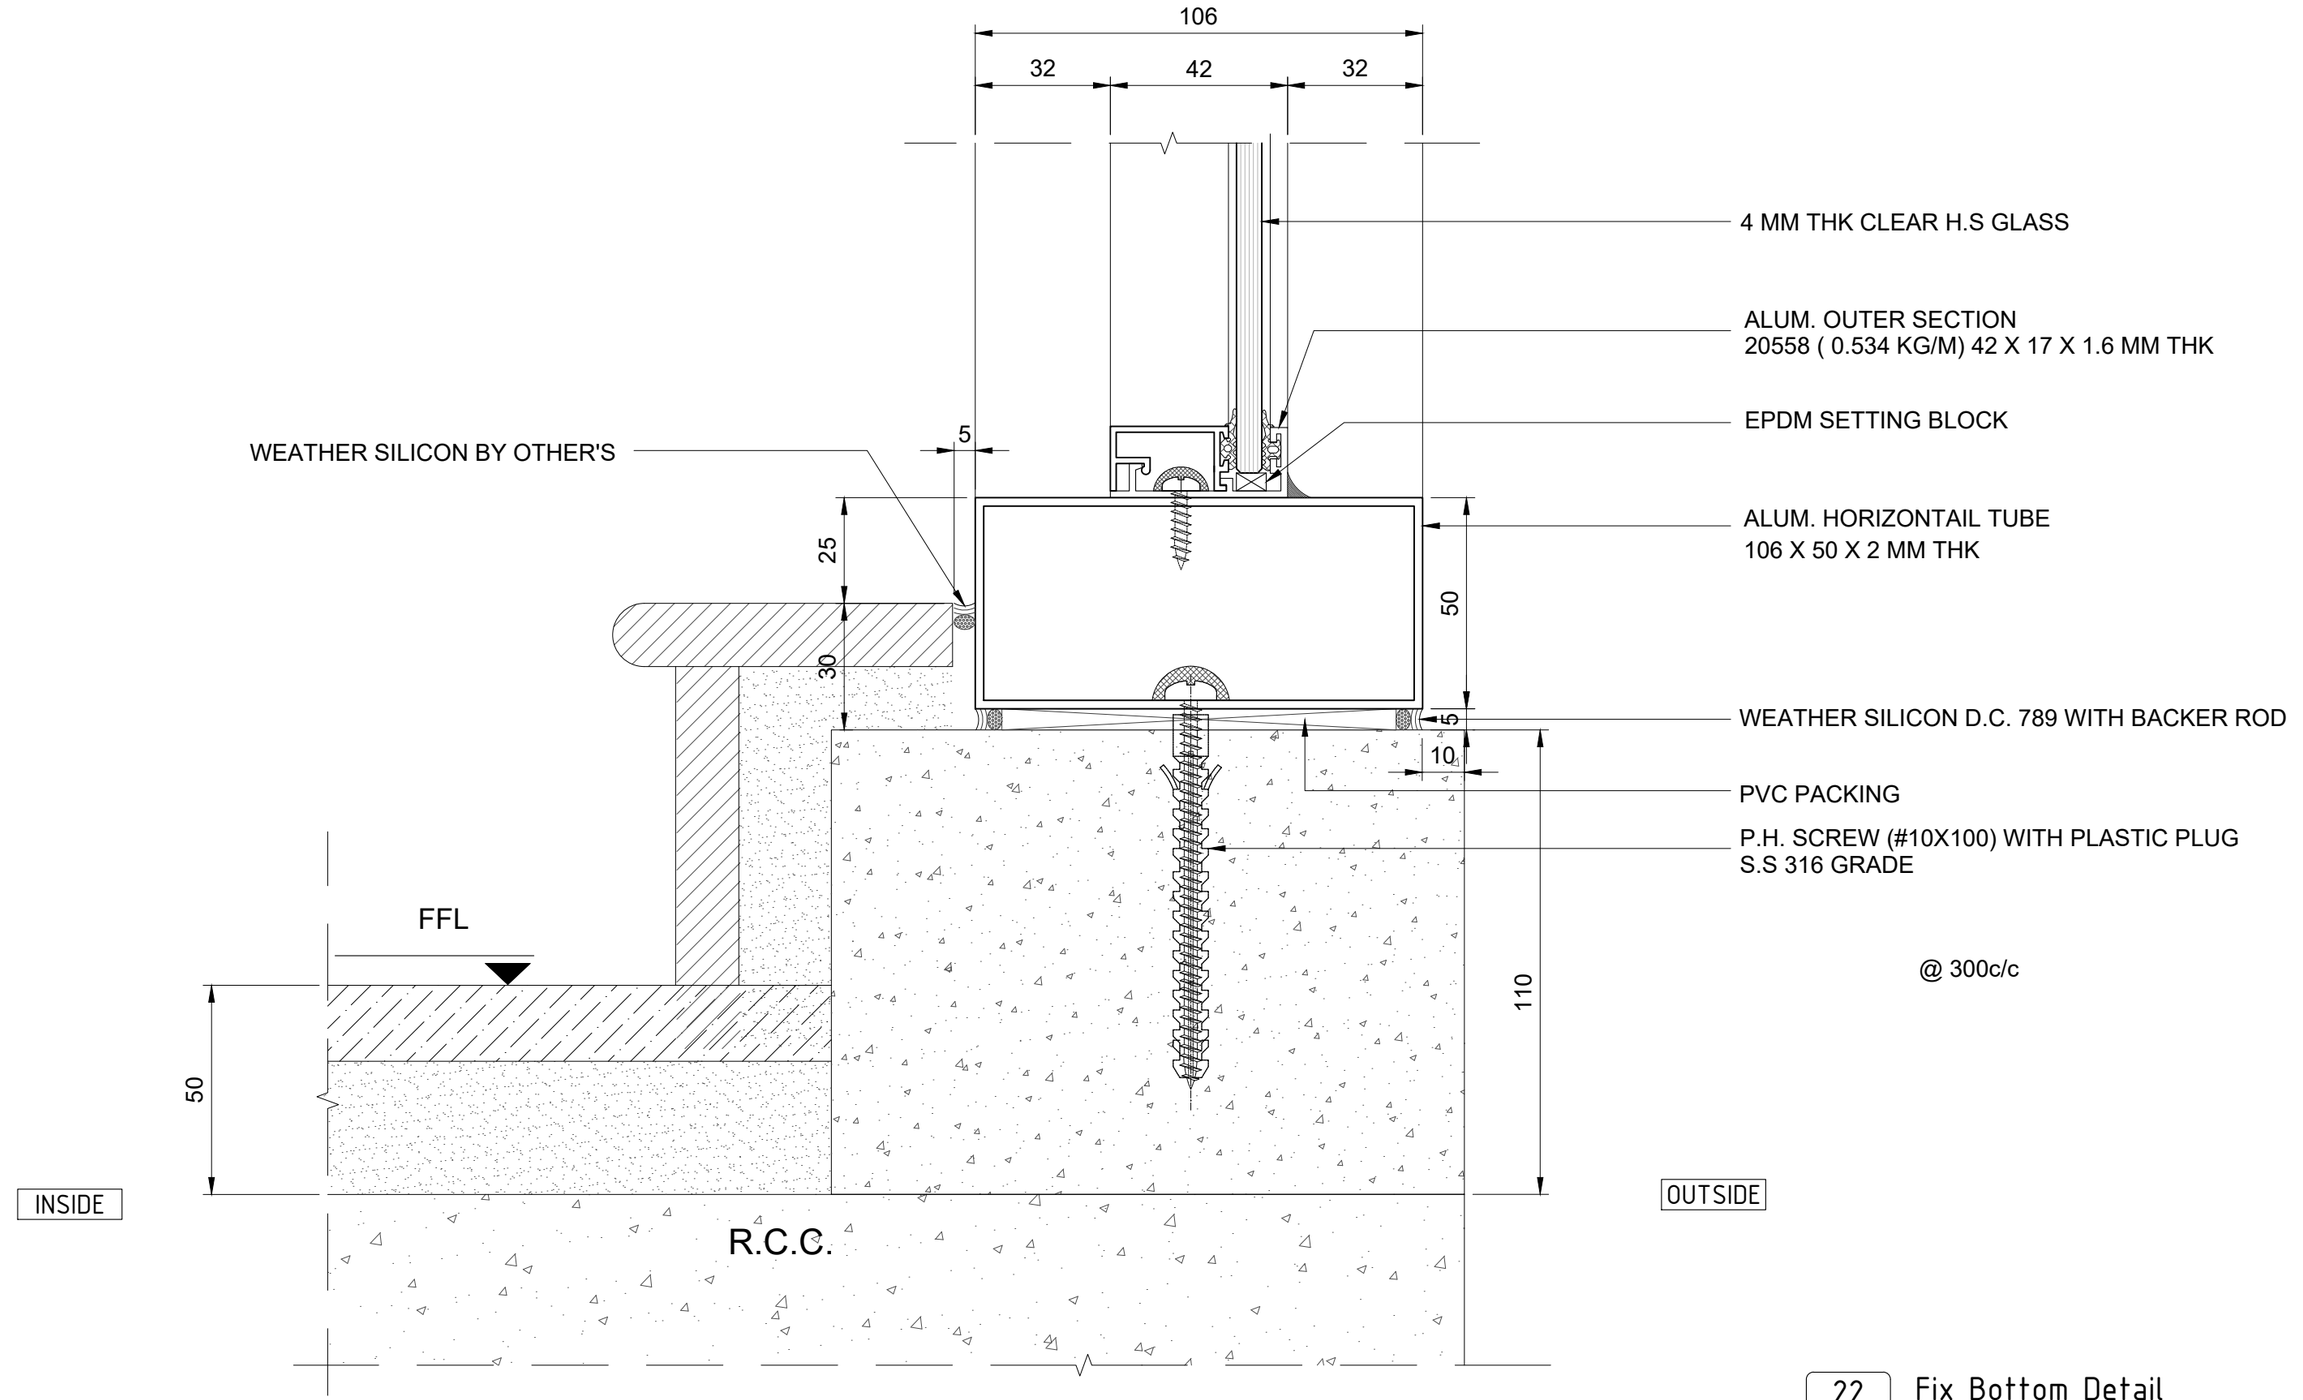

22
W1A

Fix Bottom Detail

LODHA
BUILDING A BETTER LIFE

RESIDENCES | OFFICES | RETAIL | IT CAMPUSES | SEZs

Lodha Excelus, Apollo Mills Compound, N M Joshi Marg, Mahalaxmi, Mumbai 400011
t +91.22.23024400 * f +91.22.23000693 * www.lodhagroup.com

Rev	Date	Description
R0	07/10/2022	TENDER DRAWING


Architects :
KAPADIA ASSOCIATES PVT.LTD.
112-114 PENINSULA CENTRE
Dr, S.S RAO ROAD,
PAREL (E),MUMBAI 400012
TEL : 91 (22) 56602838
email: kapadiaassociates.com

Structural Consultants :

Project Name :
PALAVA-LAKEFRONT
TYPICAL LOBBY FINISH-FRESCA,C & D

Title
DETAIL

Scale (A3)	Drawing No.		
1:1	PL-DT-22		
Drawn	Checked	Approved	Rev.
SS	AM	CP	R0

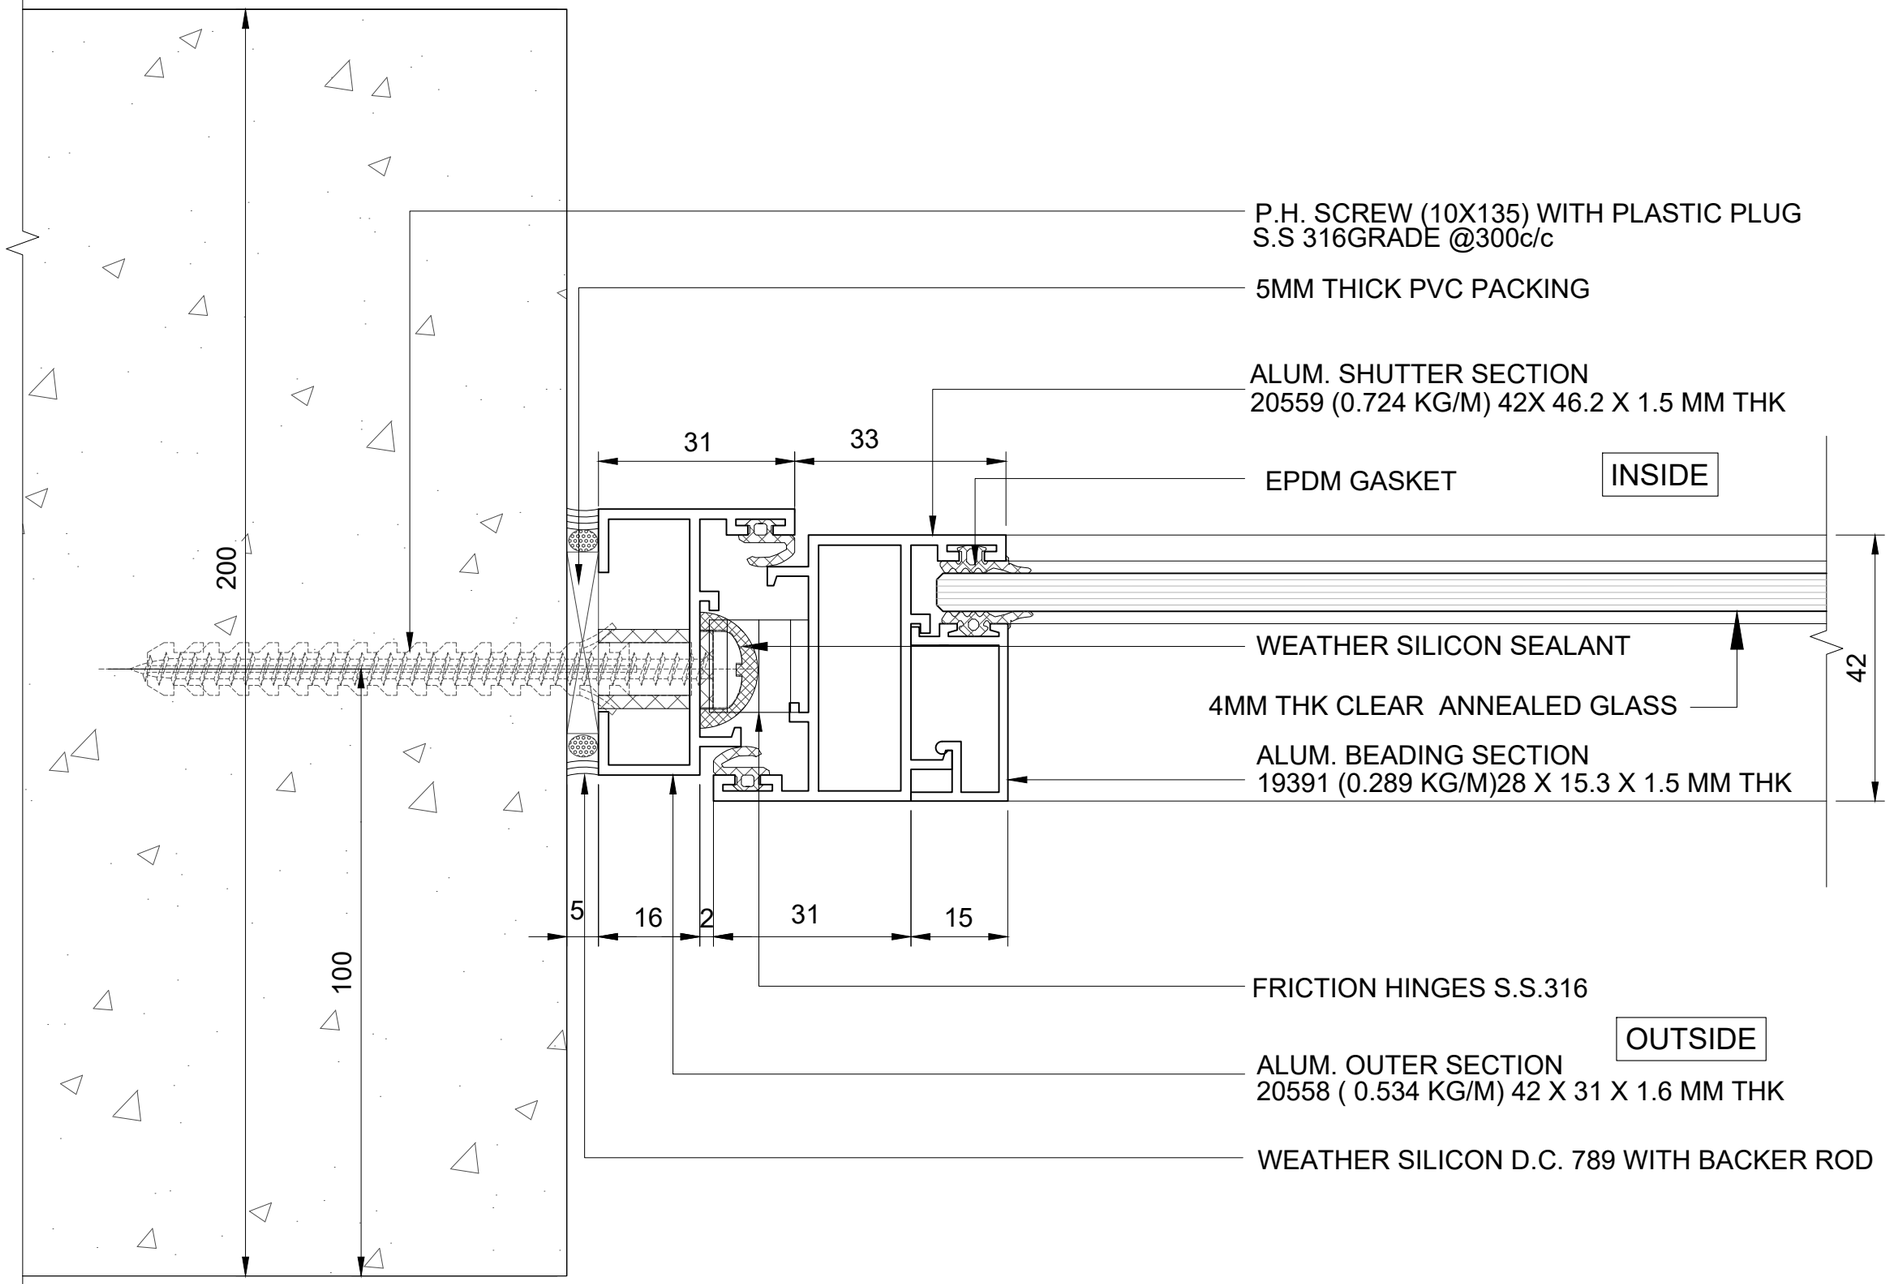

23
W9A

End Detail

LODHA
BUILDING A BETTER LIFE

RESIDENCES | OFFICES | RETAIL | IT CAMPUSES | SEZs

Lodha Excelus, Apollo Mills Compound, N M Joshi Marg, Mahalaxmi, Mumbai 400011
t +91.22.23024400 * f +91.22.23000693 * www.lodhagroup.com

Rev	Date	Description
R0	07/10/2022	TENDER DRAWING


Architects :
KAPADIA ASSOCIATES PVT.LTD.
112-114 PENINSULA CENTRE
Dr, S.S RAO ROAD,
PAREL (E),MUMBAI 400012
TEL : 91 (22) 56602838
email: kapadiaassociates.com

Structural Consultants :

Project Name :
PALAVA-LAKEFRONT
TYPICAL LOBBY FINISH-FRESCA,C & D

Title
DETAIL

Scale (A3)	Drawing No.		
1:1	PL-DT-23		
Drawn	Checked	Approved	Rev.
SS	AM	CP	R0

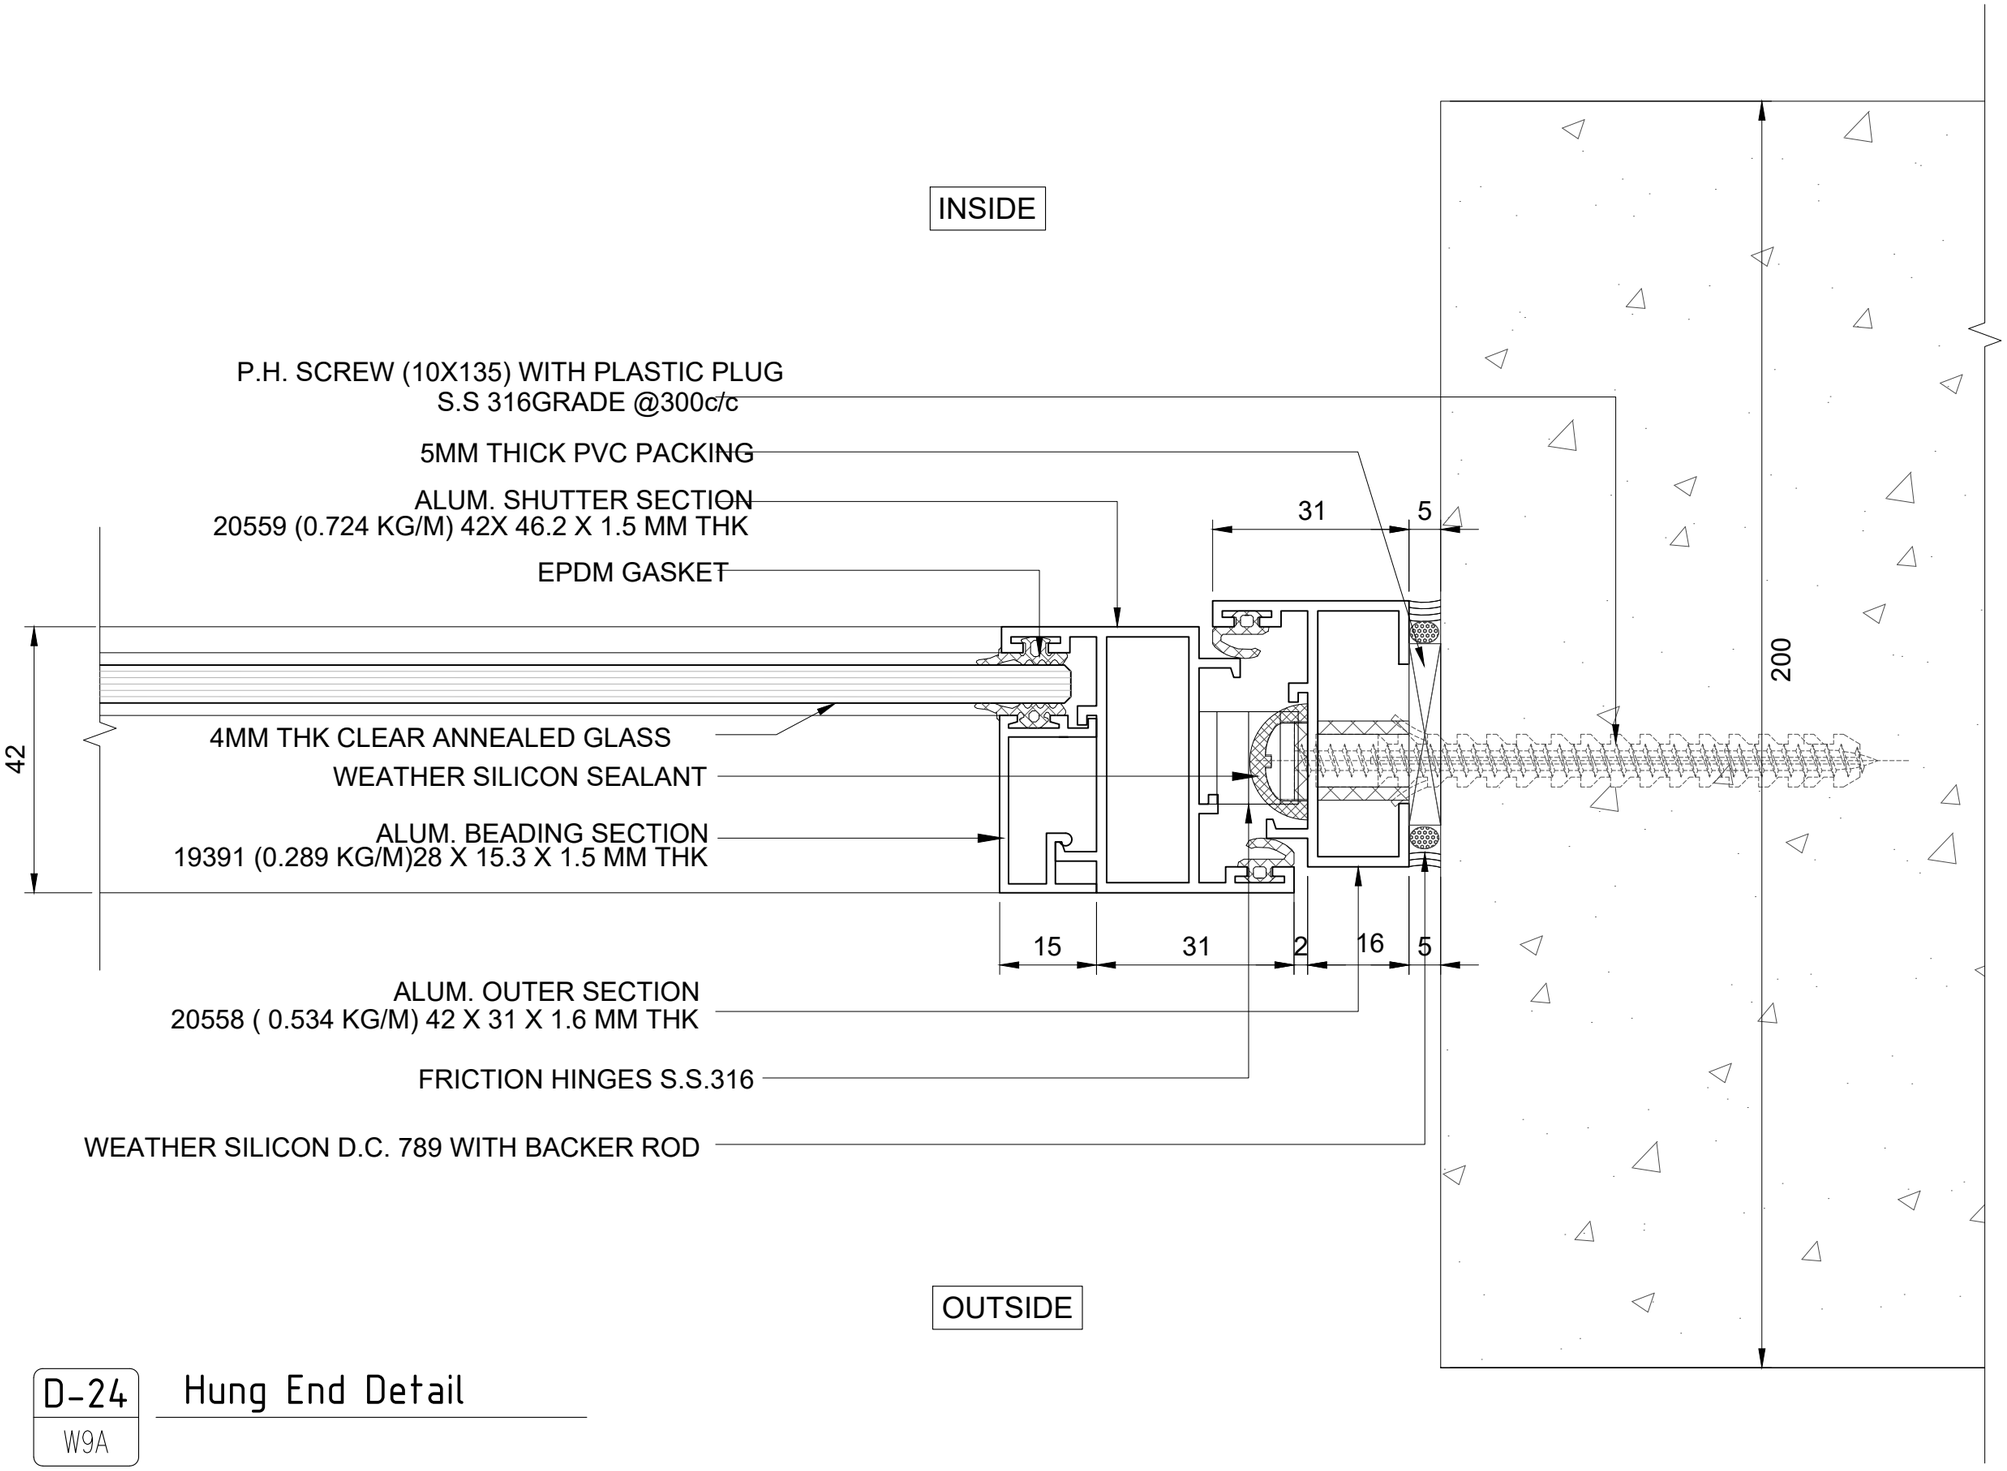

D-24
W9A

Hung End Detail

LODHA
BUILDING A BETTER LIFE

RESIDENCES | OFFICES | RETAIL | IT CAMPUSES | SEZs

Lodha Excelus, Apollo Mills Compound, N M Joshi Marg, Mahalaxmi, Mumbai 400011
t +91.22.23024400 * f +91.22.23000693 * www.lodhagroup.com

Rev	Date	Description
R0	07/10/2022	TENDER DRAWING

Architects :

KAPADIA ASSOCIATES PVT.LTD.

112-114 PENINSULA CENTRE
Dr, S.S RAO ROAD,
PAREL (E),MUMBAI 400012
TEL : 91 (22) 56602838
email: kapadiaassociates.com


Structural Consultants :

Project Name :

PALAVA-LAKEFRONT
TYPICAL LOBBY FINISH-FRESCA,C & D

Title: DETAIL

Scale (A3)	Drawing No.		
1:1	PL-DT-24		
Drawn	Checked	Approved	Rev.
SS	AM	CP	R0

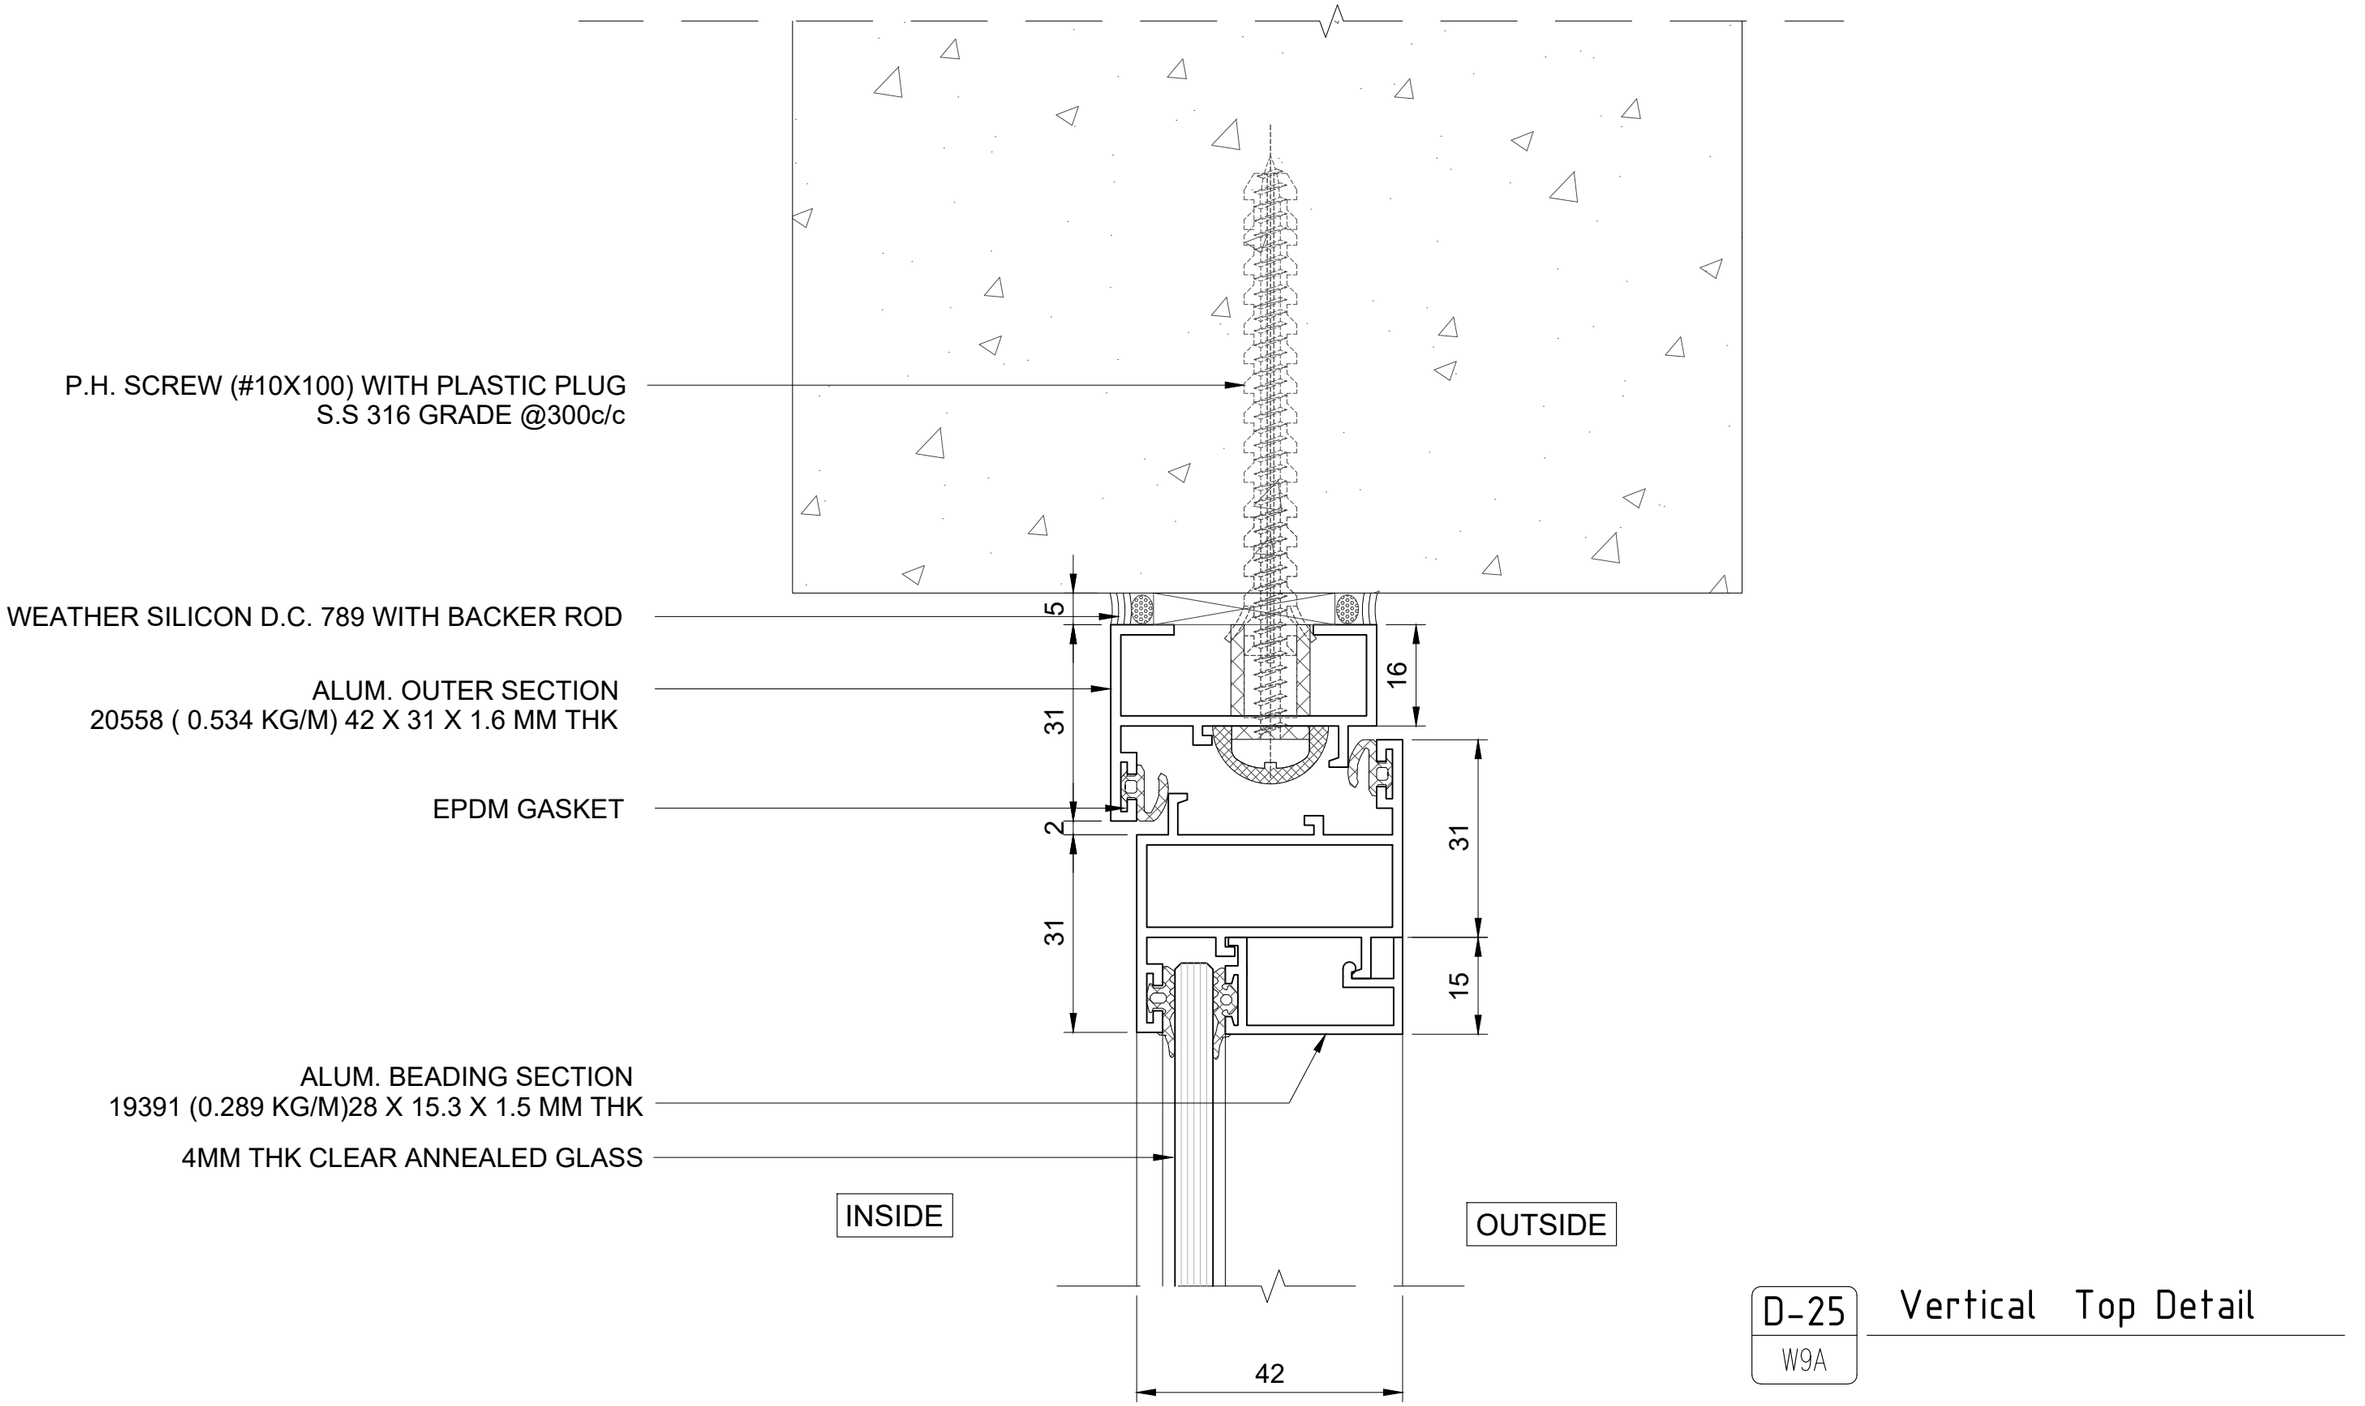

D-25
W9A

Vertical Top Detail

LODHA
BUILDING A BETTER LIFE

RESIDENCES | OFFICES | RETAIL | IT CAMPUSES | SEZs

Lodha Excelus, Apollo Mills Compound, N M Joshi Marg, Mahalaxmi, Mumbai 400011
t +91.22.23024400 * f +91.22.23000693 * www.lodhagroup.com

Rev	Date	Description
R0	07/10/2022	TENDER DRAWING


Architects :
KAPADIA ASSOCIATES PVT.LTD.
112-114 PENINSULA CENTRE
Dr, S.S RAO ROAD,
PAREL (E),MUMBAI 400012
TEL : 91 (22) 56602838
email: kapadiaassociates.com

Structural Consultants :

Project Name :
PALAVA-LAKEFRONT
TYPICAL LOBBY FINISH-FRESCA,C & D

Title
DETAIL

Scale (A3)	Drawing No.		
1:1	PL-DT-25		
Drawn	Checked	Approved	Rev.
SS	AM	CP	R0

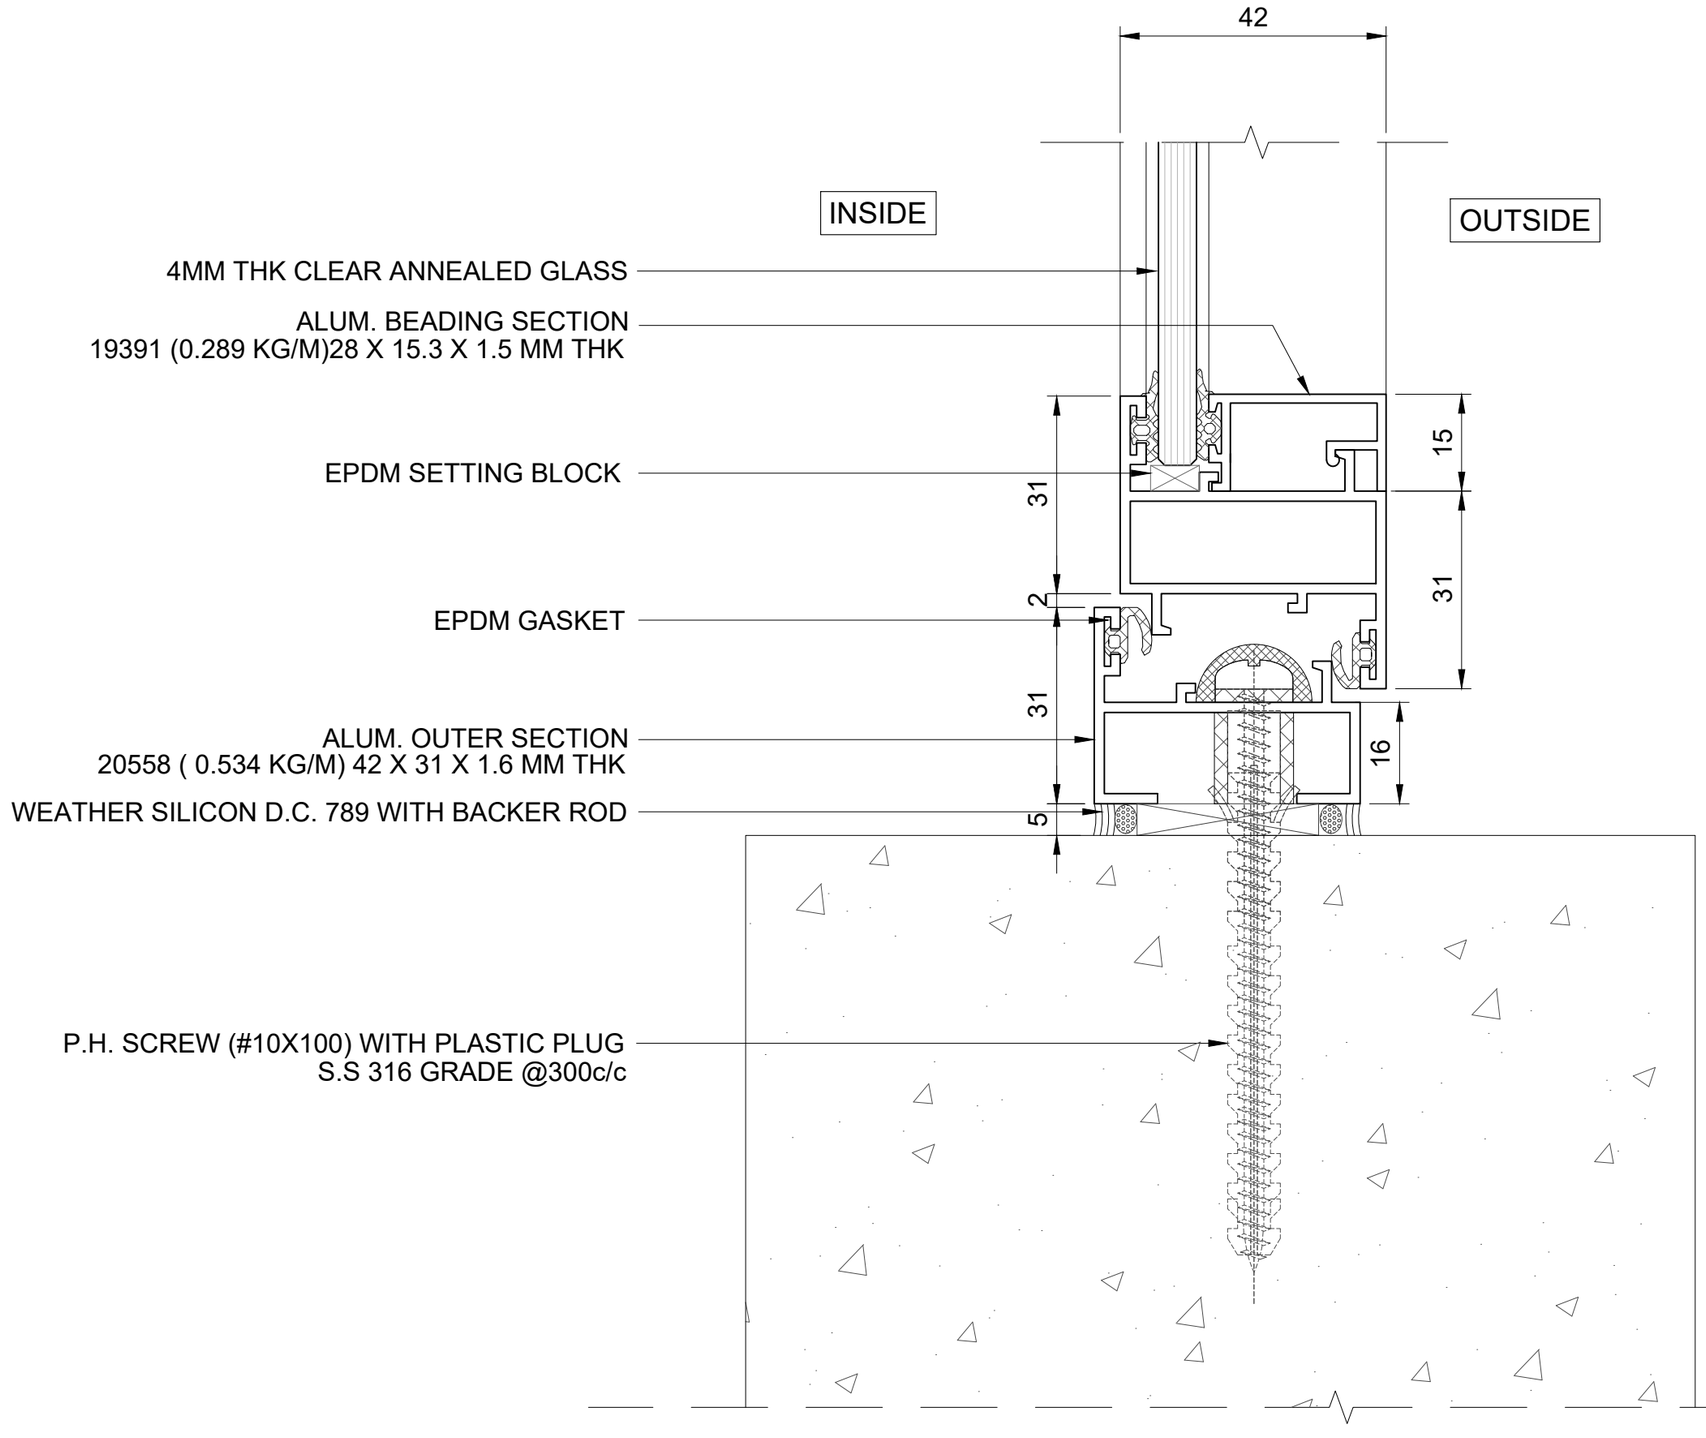

D-26
W9A

Vertical Bottom Detail

LODHA
BUILDING A BETTER LIFE

RESIDENCES | OFFICES | RETAIL | IT CAMPUSES | SEZs

Lodha Excelus, Apollo Mills Compound, N M Joshi Marg, Mahalaxmi, Mumbai 400011
t +91.22.23024400 * f +91.22.23000693 * www.lodhagroup.com

Rev	Date	Description
R0	07/10/2022	TENDER DRAWING

Architects :

KAPADIA ASSOCIATES PVT.LTD.

112-114 PENINSULA CENTRE
Dr, S.S RAO ROAD,
PAREL (E),MUMBAI 400012
TEL : 91 (22) 56602838
email: kapadiaassociates.com

Structural Consultants :

Project Name :
PALAVA-LAKEFRONT
TYPICAL LOBBY FINISH-FRESCA,C & D

Title
DETAIL

Scale (A3)	Drawing No.		
1:1	PL-DT-26		
Drawn	Checked	Approved	Rev.
SS	AM	CP	R0