

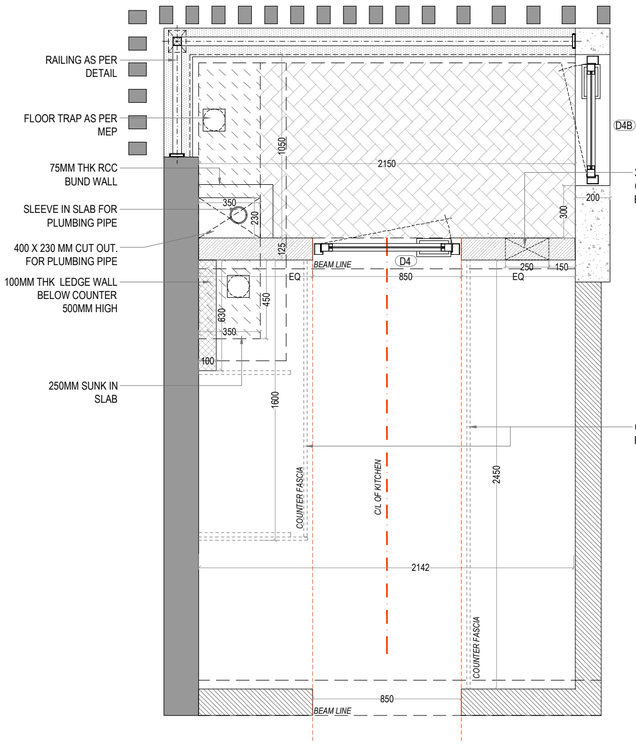



BRICK LINE OUT
SCALE 1:25

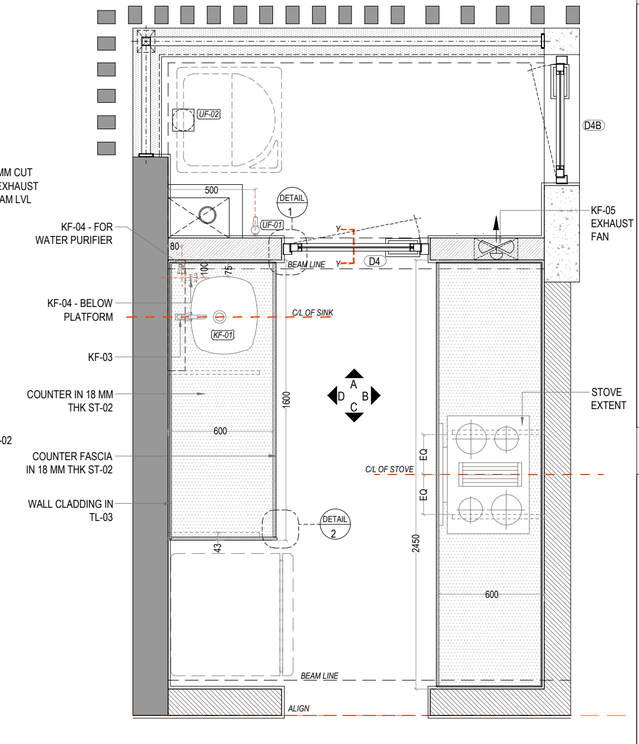


FIXTURE LINE OUT
SCALE 1:25

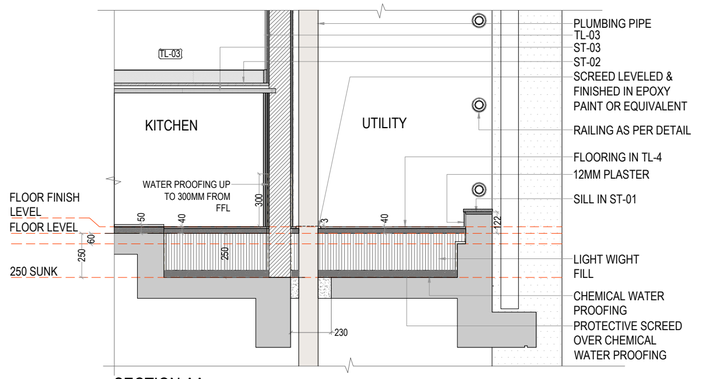


SECTION AA
SCALE 1:25

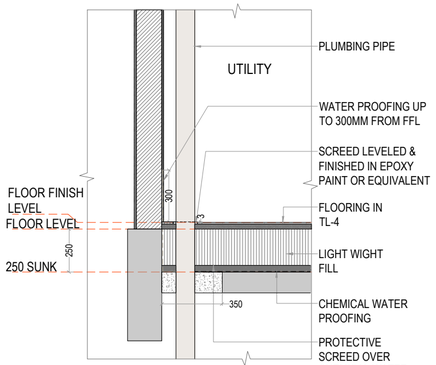


SECTION BB
SCALE 1:25

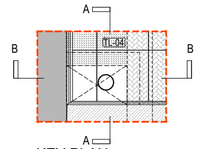

KEY PLAN
SCALE 1:25

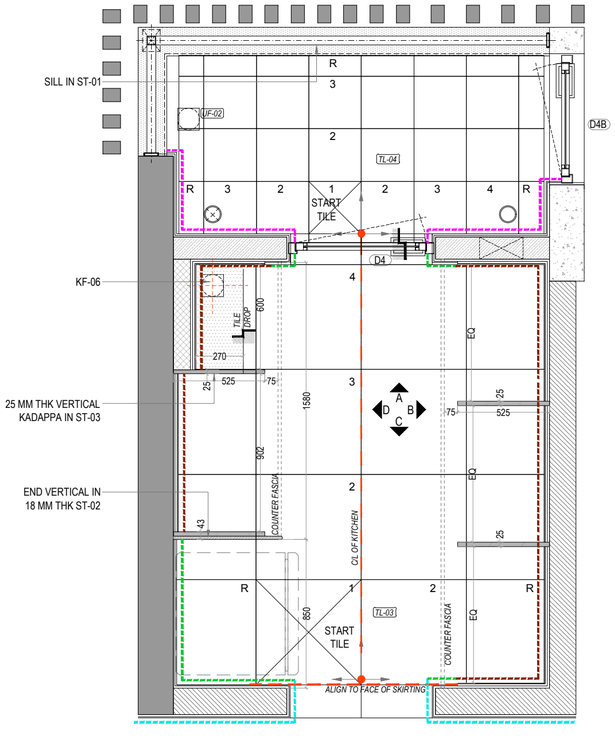

FLOORING LAYOUT
SCALE 1:25

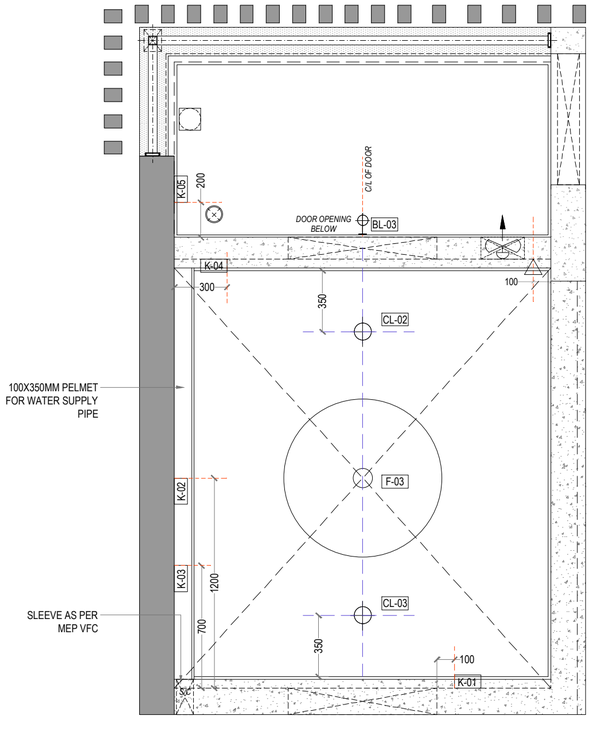

RCP LAYOUT
SCALE 1:25

LEGEND	
SYMBOL	DESCRIPTION
	BRACKET LIGHTS
	CONCEAL ELECTRICAL POINT FOR EXHAUST PROVIDED WITH FLEXIBLE CONDUIT
	250MM SUNK
	60MM SUNK

SKIRTING/ DADO TYPE	
	75MM HIGH SKIRTING IN TL-03 (KITCHEN)
	75MM HIGH SKIRTING IN TL-01 (PASSAGE)
	75MM HIGH SKIRTING IN TL-04 (UTILITY)
	DADO BELOW COUNTER IN TL-05


NOTE:

- KINDLY READ IN CONJUNCTION WITH CORRESPONDING ARCHITECTURAL FLOOR PLANS, ELECTRICAL PLANS & M.E.P. DRAWINGS.
- FOR **CONVENTIONAL BUILDINGS**, KINDLY REFER TO CORRESPONDING UTILITY DETAILS.
- LOCATION OF ELECTRICAL SWITCHBOARDS AND FIXTURES AS INDICATED IN THESE DRAWINGS WILL SUPERCEDE ELECTRICAL DRAWINGS.

GENERAL NOTES

1 : All dimensions are in millimeters and levels in meters unless specified otherwise.
2 : Do not scale the drawing; follow written dimensions.
3 : All dimensions are unfinished dimensions unless specified otherwise.
4 : Any discrepancies should be brought to the notice of the Architect prior to execution of job / procuring materials at site.
5 : This drawing is the property of Kapadia Associates and should not be reproduced, copied, handed over to a third party or used for any purpose other than for which it has been issued.
6 : This drawing is to be read in conjunction with all relevant structural & services drawings.

KEY PLAN

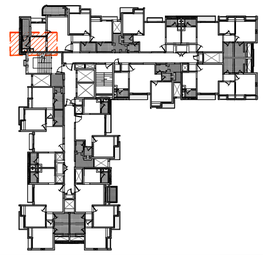

REVISION INDEX

REV.NO.	DATE	DESCRIPTION

CONSULTANTS

STAMP & SIGN	NORTH

PROJECT TITLE	PROJ.NO
PALAVA- LAKEFRONT SECTORE - 4	**L -10518**
DRAWING TITLE	DWG.NO
E4_2.5BHK KITCHEN DETAIL FOR	**904.1**
DRAWING STAGE	REV.NO
FINISHING DRAWING	**R-00**

DRAWN	CHECKED	SCALE	DATE
DP	SN	1:25	17-11-2021

KAPADIA ASSOCIATES
architecture • urban design
112-114
Perinsula Centre,Dr. S.S. Rao Road,
Off Ambedkar Road,Parel East,
Mumbai 400012
Tel : 91-22-6660 2838 / 39
Fax : 91-22-6660 2844
E-mail : kapl@kapl.in
Website: www.kapl.in