
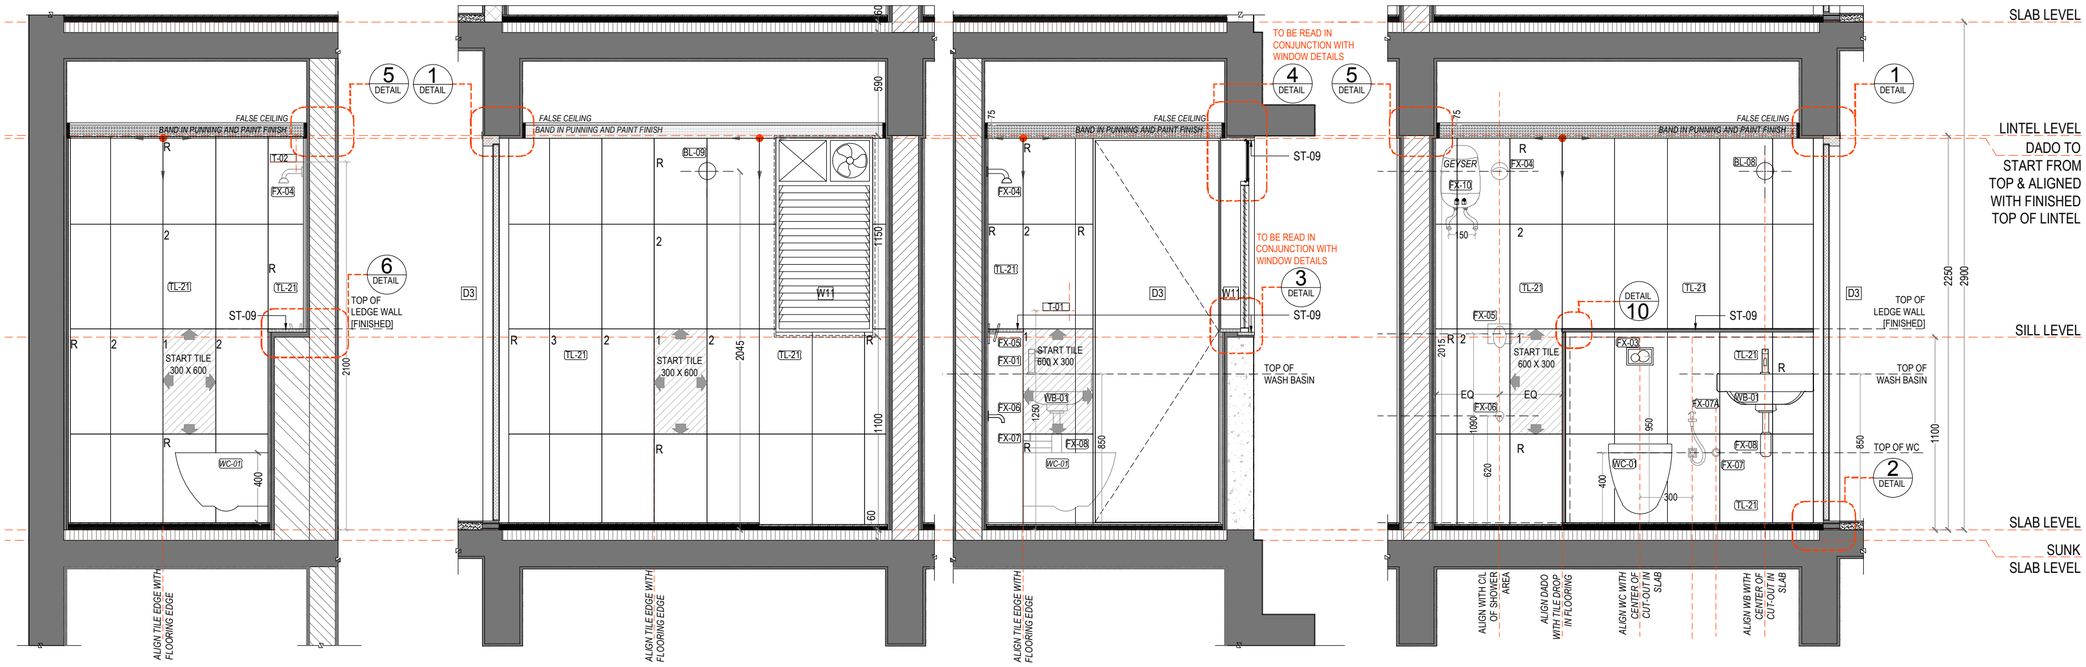


SECTION -A
SCALE @1:25


SECTION -B
SCALE @1:25

SECTION -C
SCALE @1:25


SECTION -D
SCALE @1:25

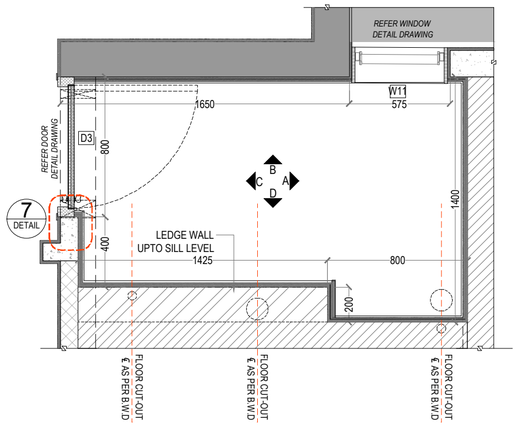


CIVIL LAYOUT
SCALE @1:25

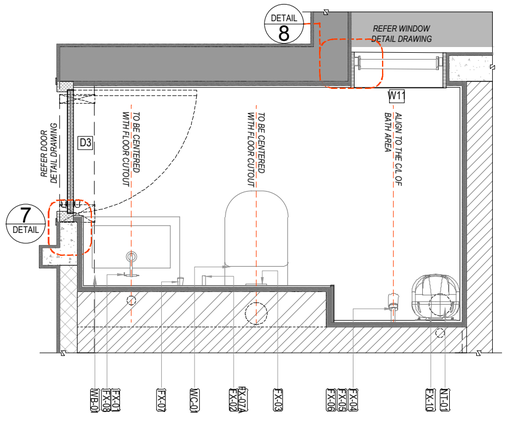

FIXTURE LAYOUT
SCALE @1:25

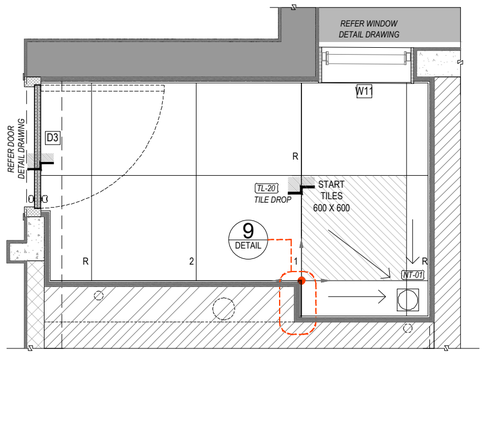

FLOORING LAYOUT
SCALE @1:25

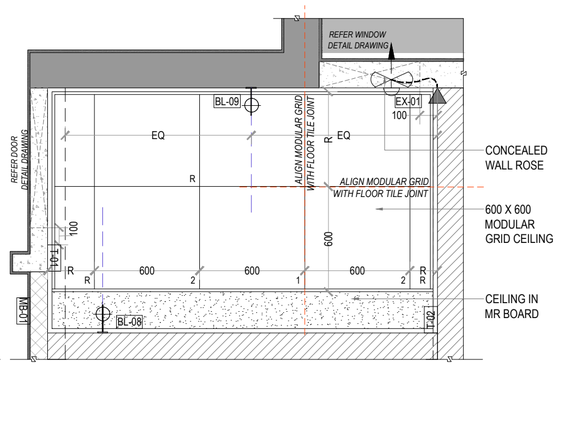

R.C.P LAYOUT
SCALE @1:25

NOTE :
- FAN AND CEILING POINTS SETTING OUT TO BE AS PER ELECTRICAL LAYOUT.
- SWITCH BOARD POSITIONS AS SHOWN HERE SUPERCEDES ARCHITECTURAL ELECTRICAL LAYOUT.

GENERAL NOTES

1 : All dimensions are in millimeters and levels in meters unless specified otherwise.
2 : Do not scale the drawing; follow written dimensions.
3 : All dimensions are unfinished dimensions unless specified otherwise.
4 : Any discrepancies should be brought to the notice of the Architect prior to execution of job / procuring materials at site.
5 : This drawing is the property of Kapadia Associates and should not be reproduced, copied, handed over to a third party or used for any purpose other than for which it has been issued.
6 : This drawing is to be read in conjunction with all relevant structural & services drawings.

KEY PLAN

REVISION INDEX

REV.NO.	DATE	DESCRIPTION

CONSULTANTS

STAMP & SIGN

NORTH

PROJECT TITLE: **PALAVA- LAKEFRONT** SECTORE - 4

PROJ.NO: **L -10518**

DRAWING TITLE: E4_APTS -3,4,7& 8(1.5 & 2BHK_TYP-2) COMMON TOILET DETAIL

DWG.NO: **910**

DRAWING STAGE: **FINISHING DRAWING**

REV.NO: **R-00**

DRAWN	CHECKED	SCALE	DATE
RJ	SN	1:25	17-11-2021

KAPADIA ASSOCIATES
architecture • urban design
112-114
Peninsula Centre,Dr. S.S. Rao Road,
Off Ambedkar Road,Parel East,
Mumbai 400012
Tel : 91-22-6660 2838 / 39
Fax : 91-22-6660 2844
E-mail : kapl@kapl.in
Website: www.kapl.in