


SECTION

DETAIL-1A


SCALE - 1:5

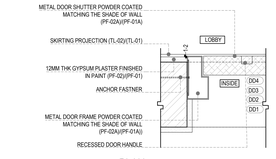

PLAN

DETAIL-2


SCALE - 1:5

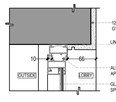

SECTION

DETAIL-5


SCALE - 1:5

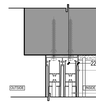

SECTION

DETAIL- 7


SCALE - 1:5

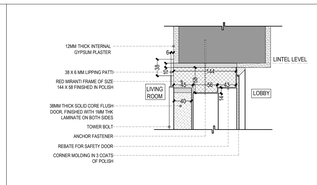

SECTION

DETAIL-9


SCALE 1:5

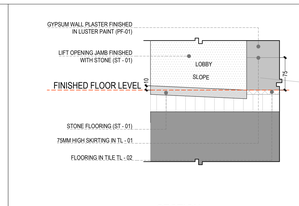

SECTION

DETAIL-11


SCALE - 1:5

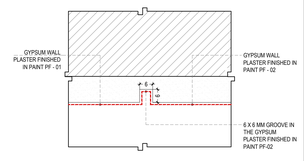

GROOVE DETAIL BETWEEN PAINTS IN PLAN


DETAIL-13

SCALE 1:1

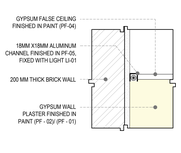

SECTION


DETAIL-1

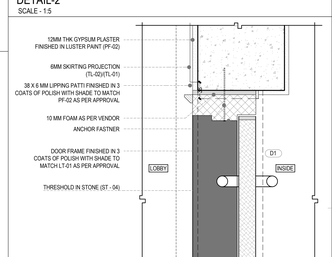

PLAN

DETAIL-3


SCALE - 1:5

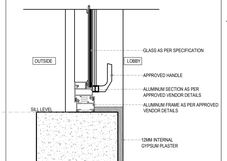

SECTION

DETAIL-6


SCALE - 1:5

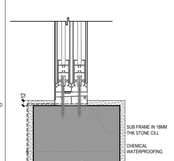

SECTION

DETAIL- 8


SCALE - 1:5

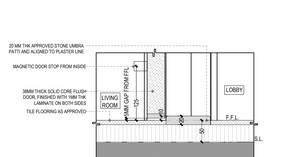

SECTION

DETAIL-10

SCALE 1:5

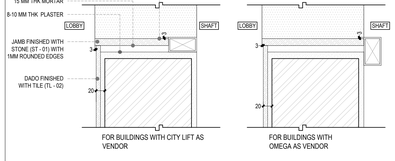

PLAN

DETAIL- 12

SCALE - 1:5


LEGEND	
100 MM BLOCK WORK	
125 MM BLOCK WORK	
150 MM BLOCK WORK	
200 MM BLOCK WORK	
NON STRUCTURAL CONC. WALL	
R.C.C.	
PAINT FINISH PF-02	
PAINT FINISH PF-01	

ELECTRICAL AND LIGHT FIXTURE SCHEDULE			
P.A. SPEAKER		CEILING POINT (23/LOBBY)	
HOOTER		LED PROFILE LIGHT (8/LOBBY)	


GENERAL NOTES

1 : All dimensions are in millimeters and levels in meters unless specified otherwise.
2 : Do not scale the drawing; follow written dimensions.
3 : All dimensions are unfinished dimensions unless specified otherwise.
4 : Any discrepancies should be brought to the notice of the Architect prior to execution of job / procuring materials at site.
5 : This drawing is the property of Kapadia Associates and should not be reproduced, copied, handed over to a third party or used for any purpose other than for which it has been issued.
6 : This drawing is to be read in conjunction with all relevant structural & services drawings.


KEY PLAN

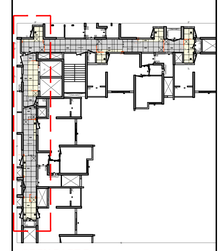


LOBBY PART B

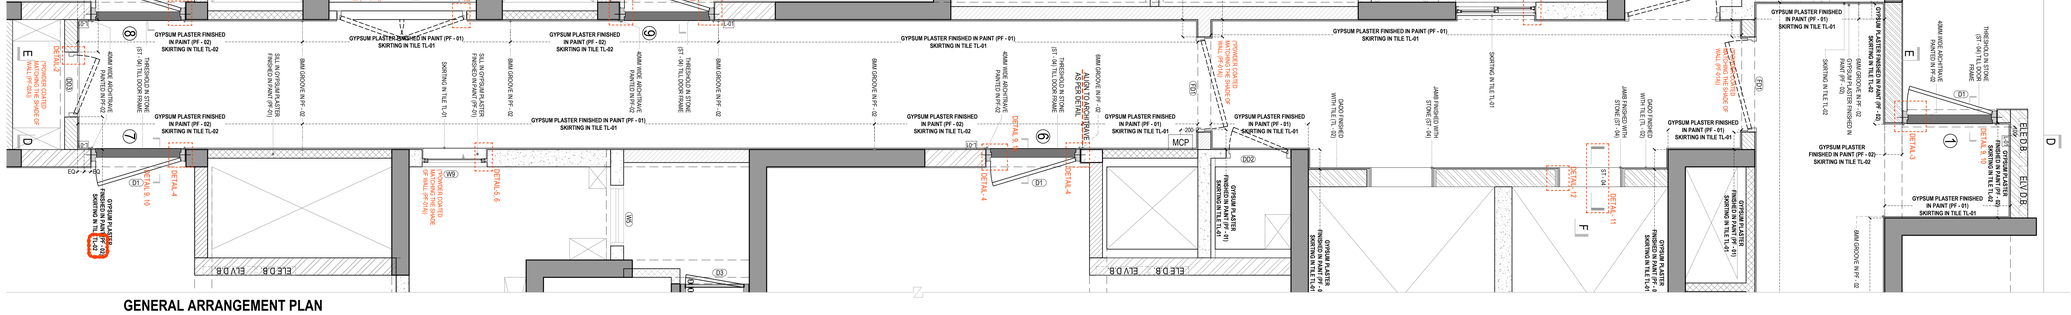

GENERAL ARRANGEMENT PLAN

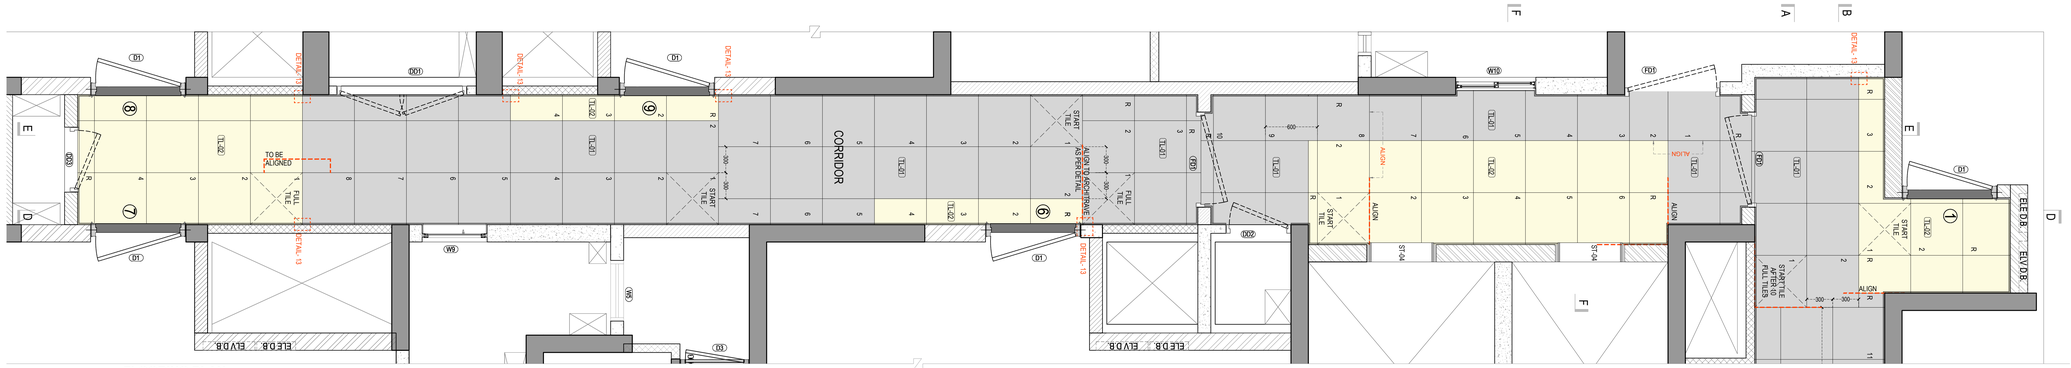

FLOORING PLAN

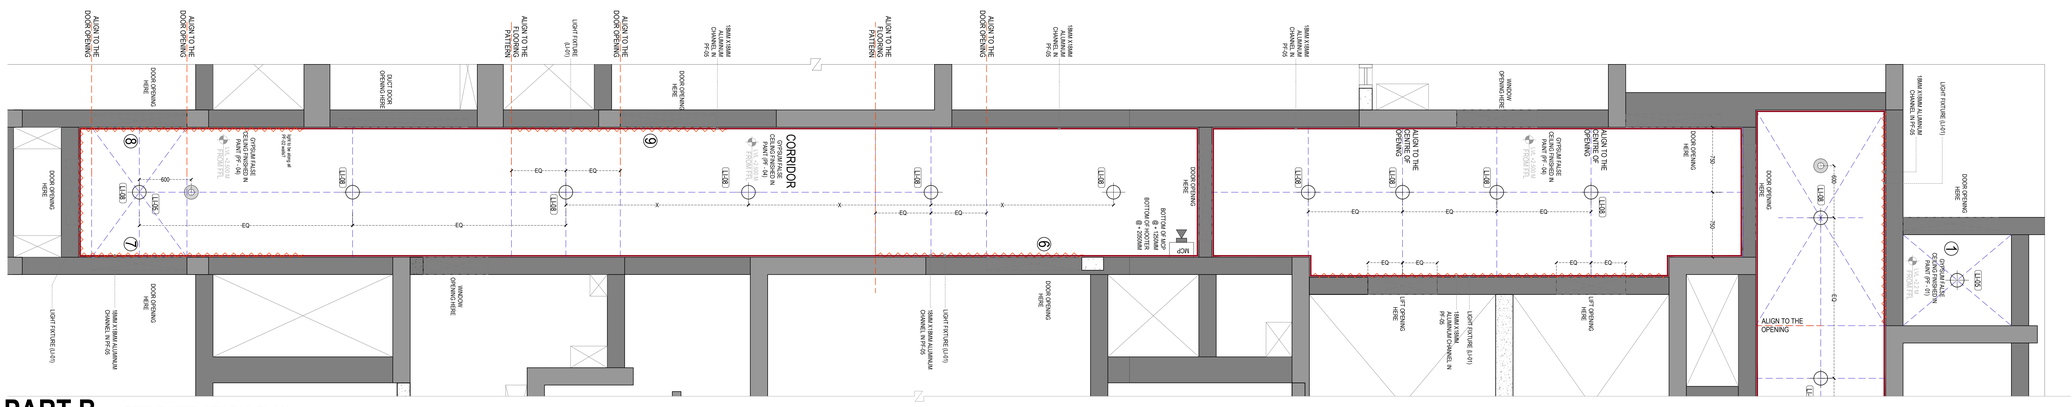

REFLECTED CEILING PLAN

LOBBY PART B

REVISION INDEX		
REV.NO.	DATE	DESCRIPTION
R-00	06.05.2022	TYPICAL LOBBY PLAN
R-01	25.07.2022	WALLS NEAR DD3, FINISH UPDATED

CONSULTANTS

STRUCT BOMBAY CONSULTANTS.
Structural Consultants
Tel : 022-24937510,24933986
email : sbcbom@gmail.com

MICRO ENGINEERING
MEP Consultants
Tel : 0120-4556718
email : business@meindia.com

PBB
Planner /Landscape Architect
Tel : 079 6929354
email : landscapeindia@usg.net

STAMP & SIGN

NORTH

PROJECT TITLE	PROJ.NO
PALAVA-LAKEFRONT	L-10518
DRAWING TITLE	DWG.NO
TYPICAL LOBBY FINISHING_FRESCA	964
DRAWING STAGE	REV.NO
VFC	R-01

DRAWN	CHECKED	SCALE	DATE
KR	DP	1:25	06-05-2022

KAPADIA ASSOCIATES
architecture • urban design
112-114 Peninsula Centre,Dr. S.S. Rao Road, Off Ambedkar Road,Parel East, Mumbai 400012
Tel : 91-22-4660 2838 / 39
Fax : 91-22-6660 2844
E-mail : kad@vsnl.in
Website: www.kapad.in