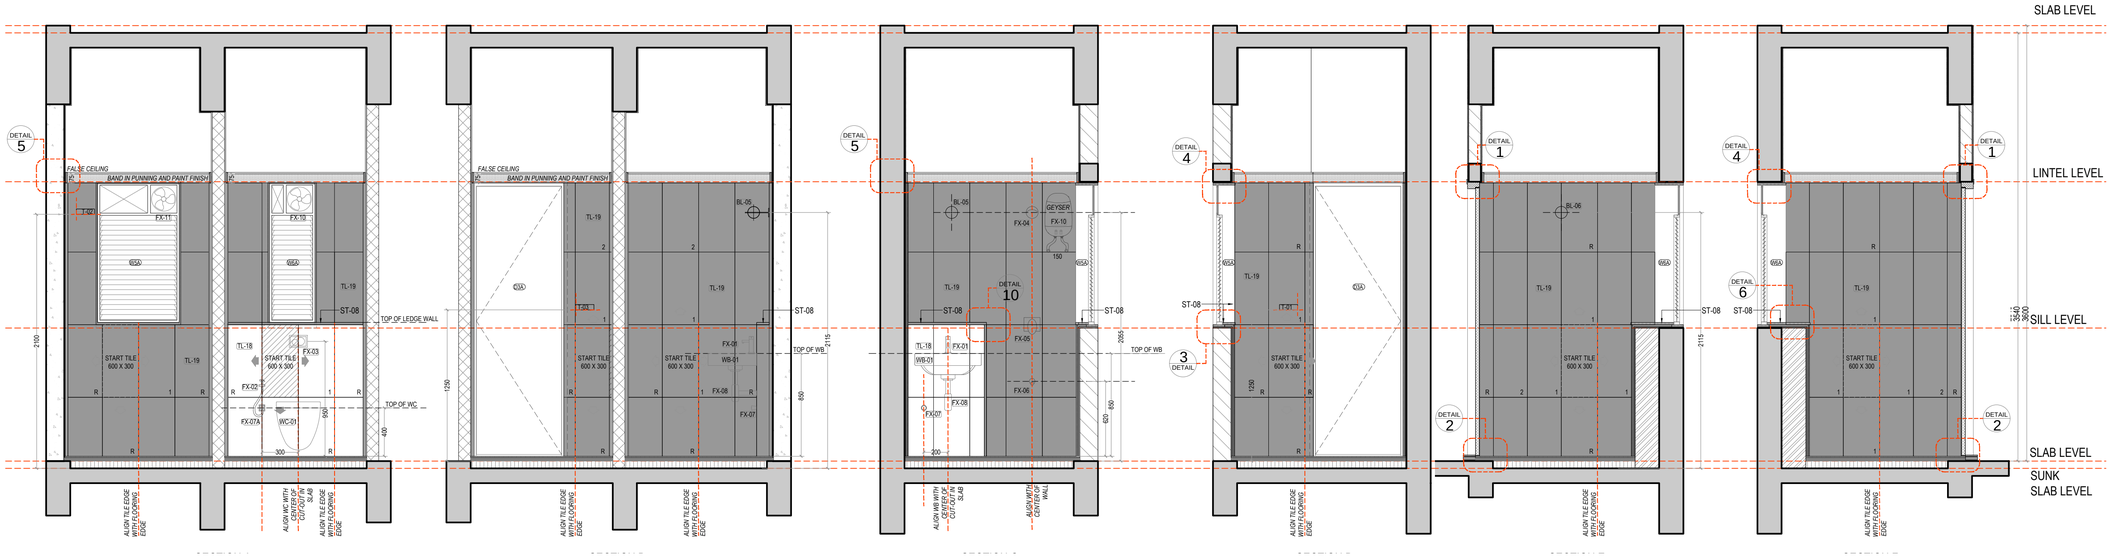


SECTION -A
SCALE @1:25


SECTION -B
SCALE @1:25

SECTION -C
SCALE @1:25


SECTION -D
SCALE @1:25

SECTION -E-E
SCALE @1:25


SECTION -F-F
SCALE @1:25

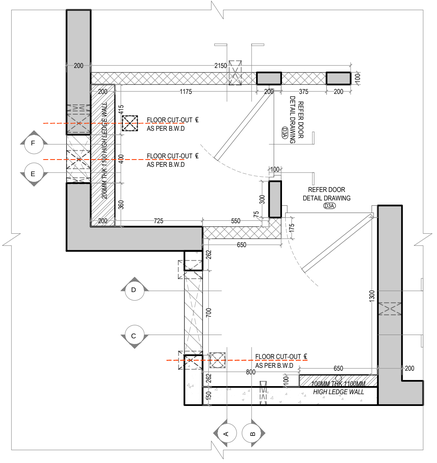


CIVIL LAYOUT
SCALE @1:25

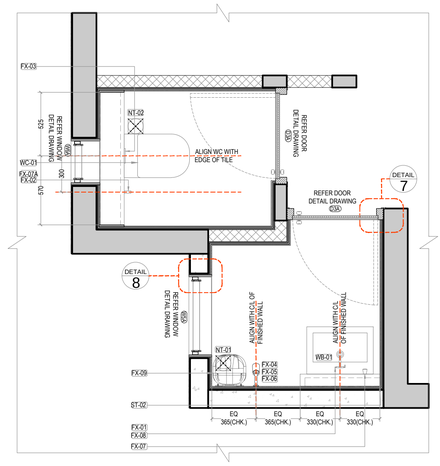


FIXTURE LAYOUT
SCALE @1:25

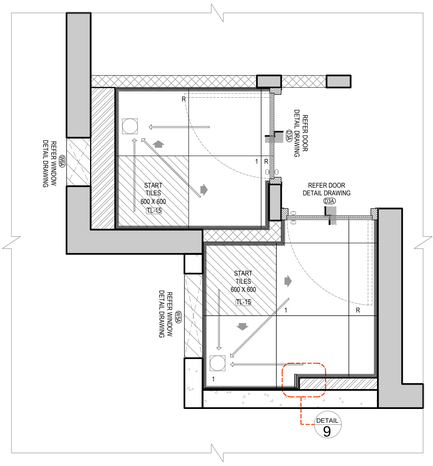


FLOORING LAYOUT
SCALE @1:25

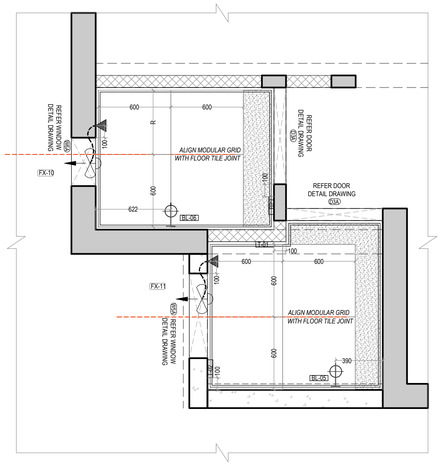


R.C.P LAYOUT
SCALE @1:25

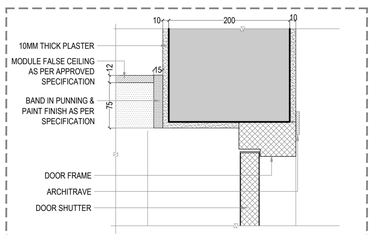


DETAIL-1
SCALE @1:5

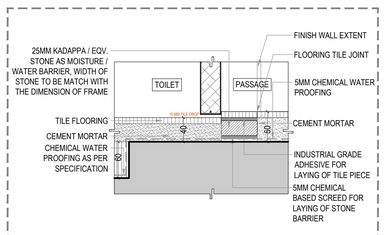


DETAIL-2
SCALE @1:5

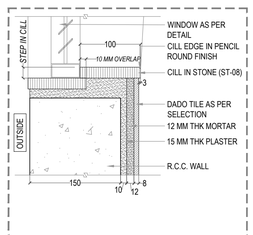


DETAIL-3
SCALE @1:5

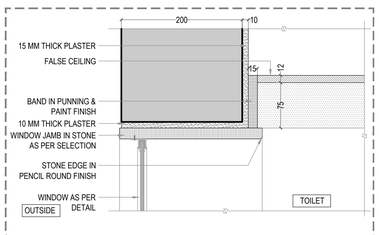


DETAIL-4
SCALE @1:5

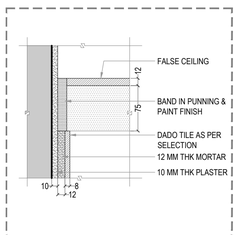


DETAIL-5
SCALE @1:5

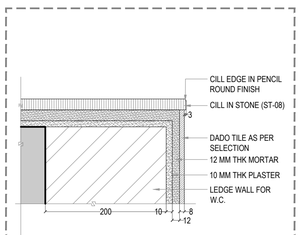


DETAIL-6
SCALE @1:5

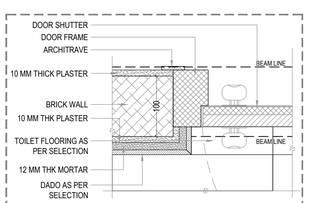


DETAIL-7
SCALE @1:5

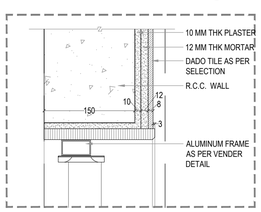

DETAIL-8
SCALE @1:5

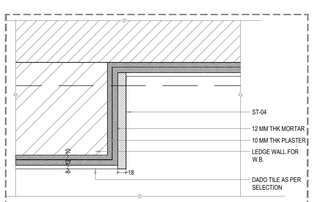

DETAIL-9
SCALE @1:5

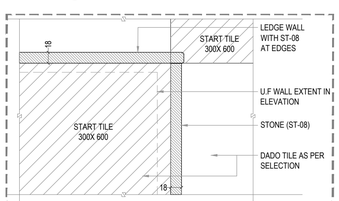

DETAIL-10
SCALE @1:5

NOTE :
- FAN AND CEILING POINTS SETTING OUT TO BE AS PER ELECTRICAL LAYOUT.
- SWITCH BOARD POSITIONS AS SHOWN HERE SUPERCEDES ARCHITECTURAL ELECTRICAL LAYOUT.

GENERAL NOTES

1 : All dimensions are in millimeters and levels in meters unless specified otherwise.
2 : Do not scale the drawing; follow written dimensions.
3 : All dimensions are unfinished dimensions unless specified otherwise.
4 : Any discrepancies should be brought to the notice of the Architect prior to execution of job / procuring materials at site.
5 : This drawing is the property of Kapadia Associates and should not be reproduced, copied, handed over to a third party or used for any purpose other than for which it has been issued.
6 : This drawing is to be read in conjunction with all relevant structural & services drawings.

KEY PLAN (SCALE 1:750)



REVISION INDEX

REV.NO.	DATE	DESCRIPTION
R 00	03.03.2023	

CONSULTANTS

STAMP & SIGN | NORTH

PROJECT TITLE | PROJ.NO
LODHA PALAVA
LAKEFRONT DEVLOPMENT | **L-10518**

DRAWING TITLE | DWG.NO
FRESCA WING C & J_G FLOOR_ UNIT 8_TOILET DETAILS | **927**

DRAWING STAGE | REV.NO
FINISHING DRAWING | **R-00**

DRAWN	CHECKED	SCALE	DATE
KP	DP	1:25	03-03-2023

KAPADIA ASSOCIATES
architecture • urban design
112-114
Peninsula Centre,Dr. S.S. Rao Road,
Off Ambedkar Road,Parel East,
Mumbai 400012
Tel : 91-22-6660 2838 / 39
Fax : 91-22-6660 2844
E-mail : kapl@kapl.in
Website: www.kapl.in