

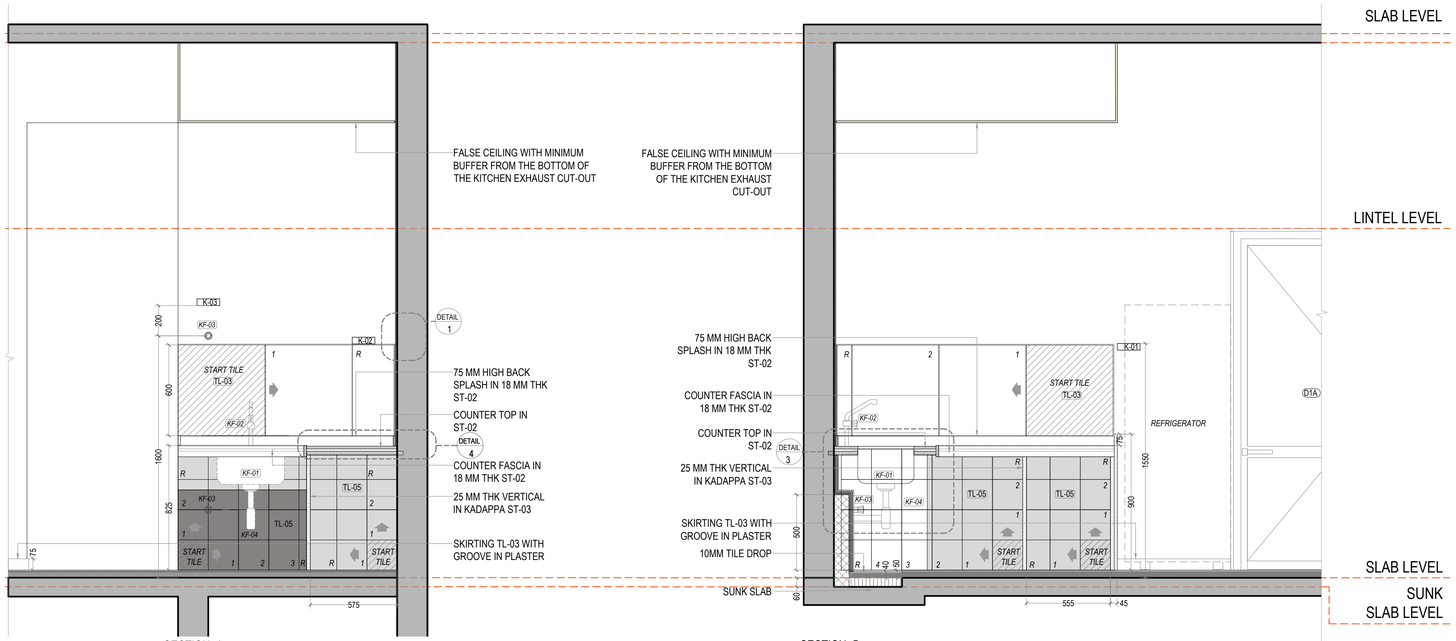


SECTION -A
SCALE @ 1:20


SECTION -B
SCALE @ 1:20

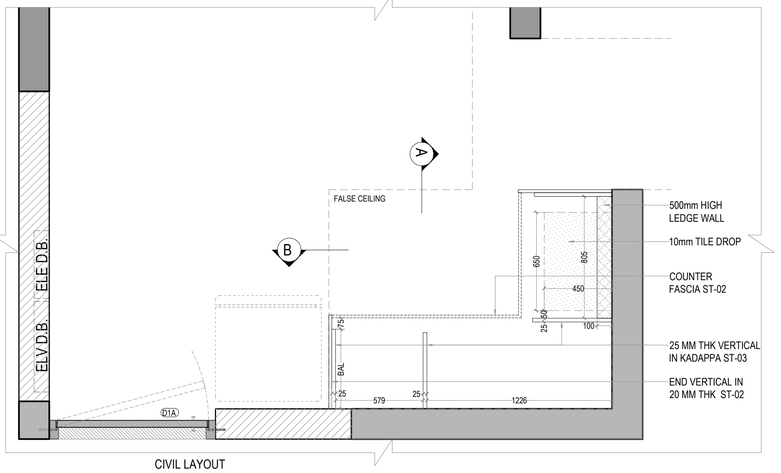

CIVIL LAYOUT
SCALE @ 1:20

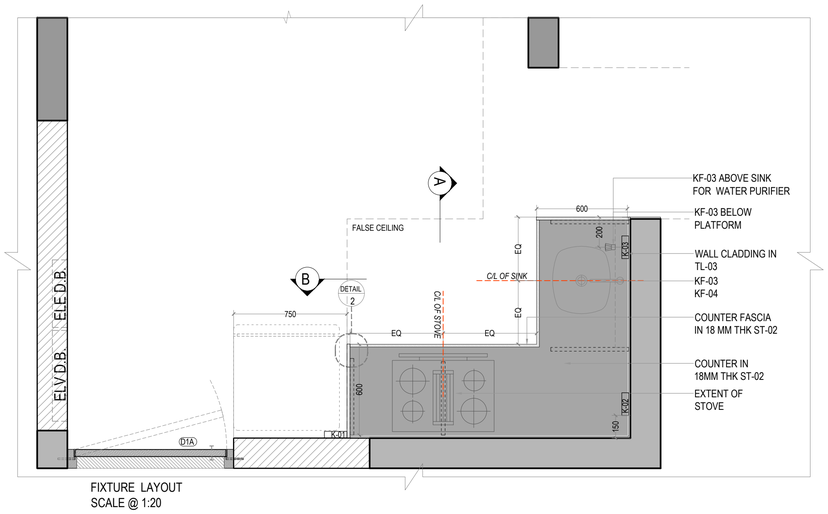


FIXTURE LAYOUT
SCALE @ 1:20

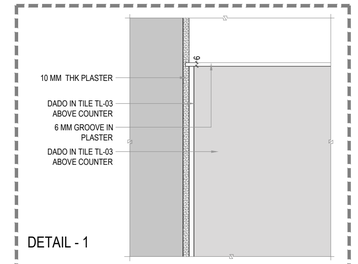


DETAIL - 1

DETAIL 1
SCALE @ 1:5

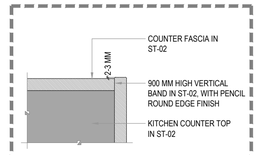


DETAIL - 2

DETAIL 2
SCALE @ 1:5

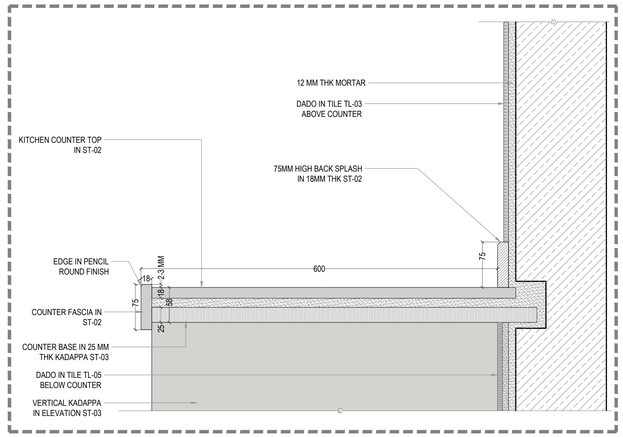

SECTION - X X
SCALE @ 1:5

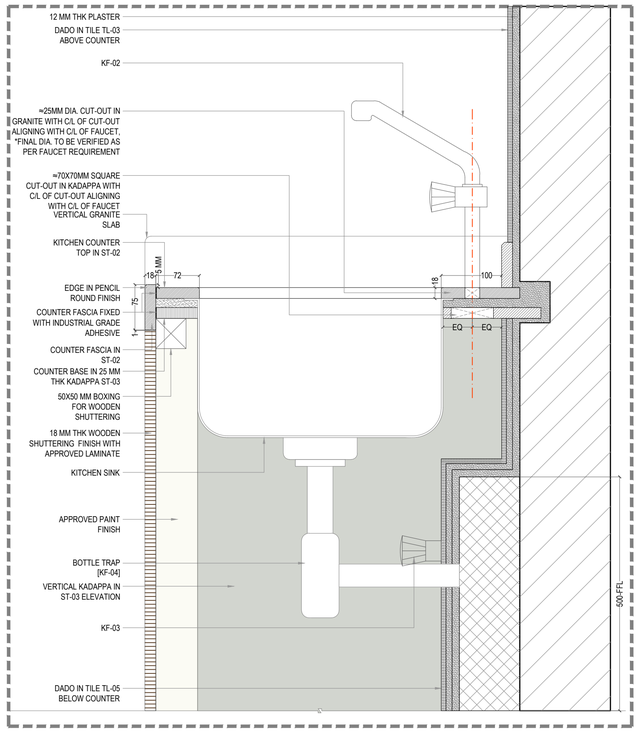

DETAIL 3
SCALE @ 1:5

NOTE :
- FAN AND CEILING POINTS SETTING OUT TO BE AS PER ELECTRICAL LAYOUT.
- SWITCH BOARD POSITIONS AS SHOWN HERE SUPERCEDES ARCHITECTURAL ELECTRICAL LAYOUT.

GENERAL NOTES

1 : All dimensions are in millimeters and levels in meters unless specified otherwise.
2 : Do not scale the drawing; follow written dimensions.
3 : All dimensions are unfinished dimensions unless specified otherwise.
4 : Any discrepancies should be brought to the notice of the Architect prior to execution of job / procuring materials at site.
5 : This drawing is the property of Kapadia Associates and should not be reproduced, copied, handed over to a third party or used for any purpose other than for which it has been issued.
6 : This drawing is to be read in conjunction with all relevant structural & services drawings.

KEY PLAN (SCALE 1:750)



REVISION INDEX

REV.NO.	DATE	DESCRIPTION
R 00	03.03.2023	

CONSULTANTS

STAMP & SIGN	NORTH

PROJECT TITLE	PROJ.NO
LODHA PALAVA LAKEFRONT DEVLOPMENT	**L-10518**
DRAWING TITLE	DWG.NO
FRESCA WING D & K_GR FLOOR UNIT 6_KITCHEN DETAILS	**929**
DRAWING STAGE	REV.NO
FINISHING DRAWING	**R-00**

DRAWN	CHECKED	SCALE	DATE
HP	JM	1:20	03-03-2023

KAPADIA ASSOCIATES
architecture • urban design
112-114 Peninsula Centre,Dr. S.S. Rao Road, Off Ambedkar Road,Parel East, Mumbai 400012
Tel : 91-22-6660 2838 / 39
Fax : 91-22-6660 2844
E-mail : kap@kapll.in
Website: www.kapll.in