
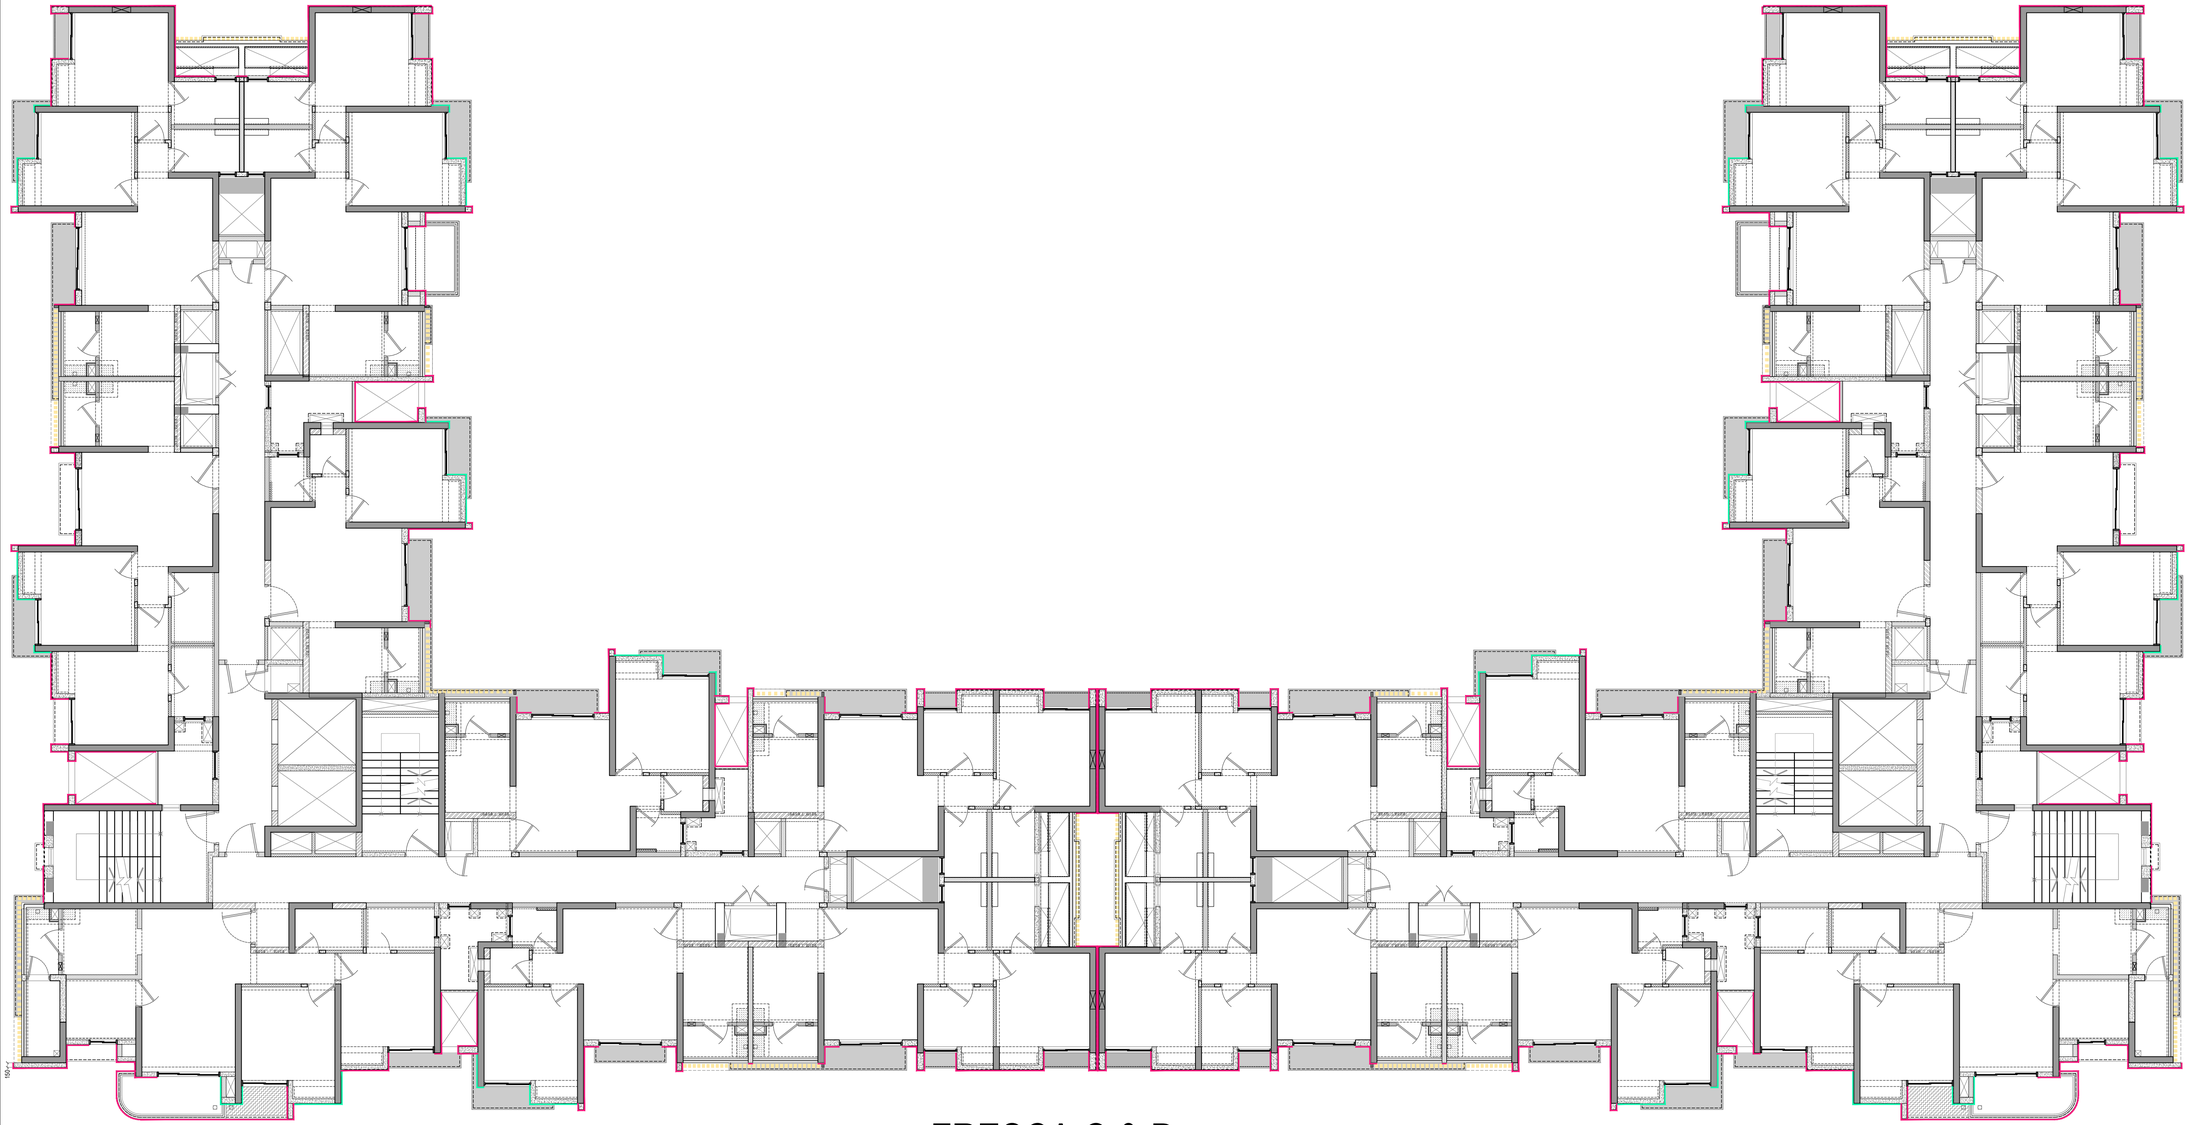


FRESCA C & D

GENERAL NOTES

1 : All dimensions are in millimeters and levels in meters unless specified otherwise.
2 : Do not scale the drawing; follow written dimensions.
3 : All dimensions are unfinished dimensions unless specified otherwise.
4 : Any discrepancies should be brought to the notice of the Architect prior to execution of job / procuring materials at site.
5 : This drawing is the property of Kapadia Associates and should not be reproduced, copied, handed over to a third party or used for any purpose other than for which it has been issued.
6 : This drawing is to be read in conjunction with all relevant structural & services drawings.

KEY PLAN

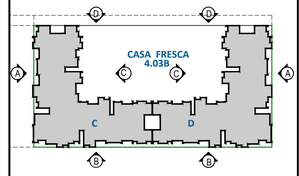

REVISION INDEX

REV.NO.	DATE	DESCRIPTION
R-00	22-03-2022	BUILDING PLAN FOR PAINTING

SCHEDULE FOR FACADE FINISHES (FIRST FLOOR) AND SECTION:

		PAINT SHADE (NAME)	CODE	MAKE/ FINISH	SECTION	APPLICABILITY
	WF-01, BC-01	WHITE	TO BE DECIDED AFTER MOCKUP	DULUX		CASA FRESCA
	WF-02, BC-02	GREY LIGHT	TO BE DECIDED AFTER MOCKUP	DULUX		
	WF-04, HC - 2	ON BUILDING FINS	TO BE DECIDED AFTER MOCKUP			
	WF-05, HC - 3	BEAM SURFACE BEHIND FINS	TO BE DECIDED AFTER MOCKUP			

CONSULTANTS

TCE-TATA CONSULTING ENGINEERS LTD.
Infra Structure Consultants
Tel : 91 22 61148181
email : www.tce.co.in

WSP Services
Tel : 91 120480 8400
email : www.wspgroup.com

SATISH JAIN & CO.
Structural Consultants
Tel : 91 22 2879 3609
email : satishj@sjcse.com

PBB
Planner /Landscape Architect
Tel : 079 6923054
email : landscapeindia@usg.net

STAMP & SIGN

NORTH

N

PROJECT TITLE

PALAVA- LAKEFRONT
E4 & E4M

PROJ.NO
L-10518

DRAWING TITLE

AR-FRESCA C & D_ TYPICAL FLOOR PLAN

DWG.NO
207

DRAWING STAGE

WORKING DRAWING

REV.NO
R-00

DRAWN	CHECKED	SCALE	DATE
KR	DP	1:100	22-03-2022

KAPADIA ASSOCIATES
architecture • urban design

112-114
Peninsula Centre,Dr. S.S. Rao Road,
Off Ambedkar Road,Parel East,
Mumbai 400012

Tel : 91-22-6660 2638 / 39
Fax : 91-22-6660 2844
E-mail : kapl@kapl.in
Website: www.kapl.in