
2021

AMENITIES LEGEND

- SCHOOL
- RETAIL
- MEDICAL
- MLCP
- TRANSPORT HUB
- POLICE STATION
- CREMATION
- SWM AREA
- CLUBHOUSE
- SPORTS COMPLEX
- RELIGIOUS PLACES
- POST OFFICE, TELEPHONE EXCHANGE, FIRE BRIGADE

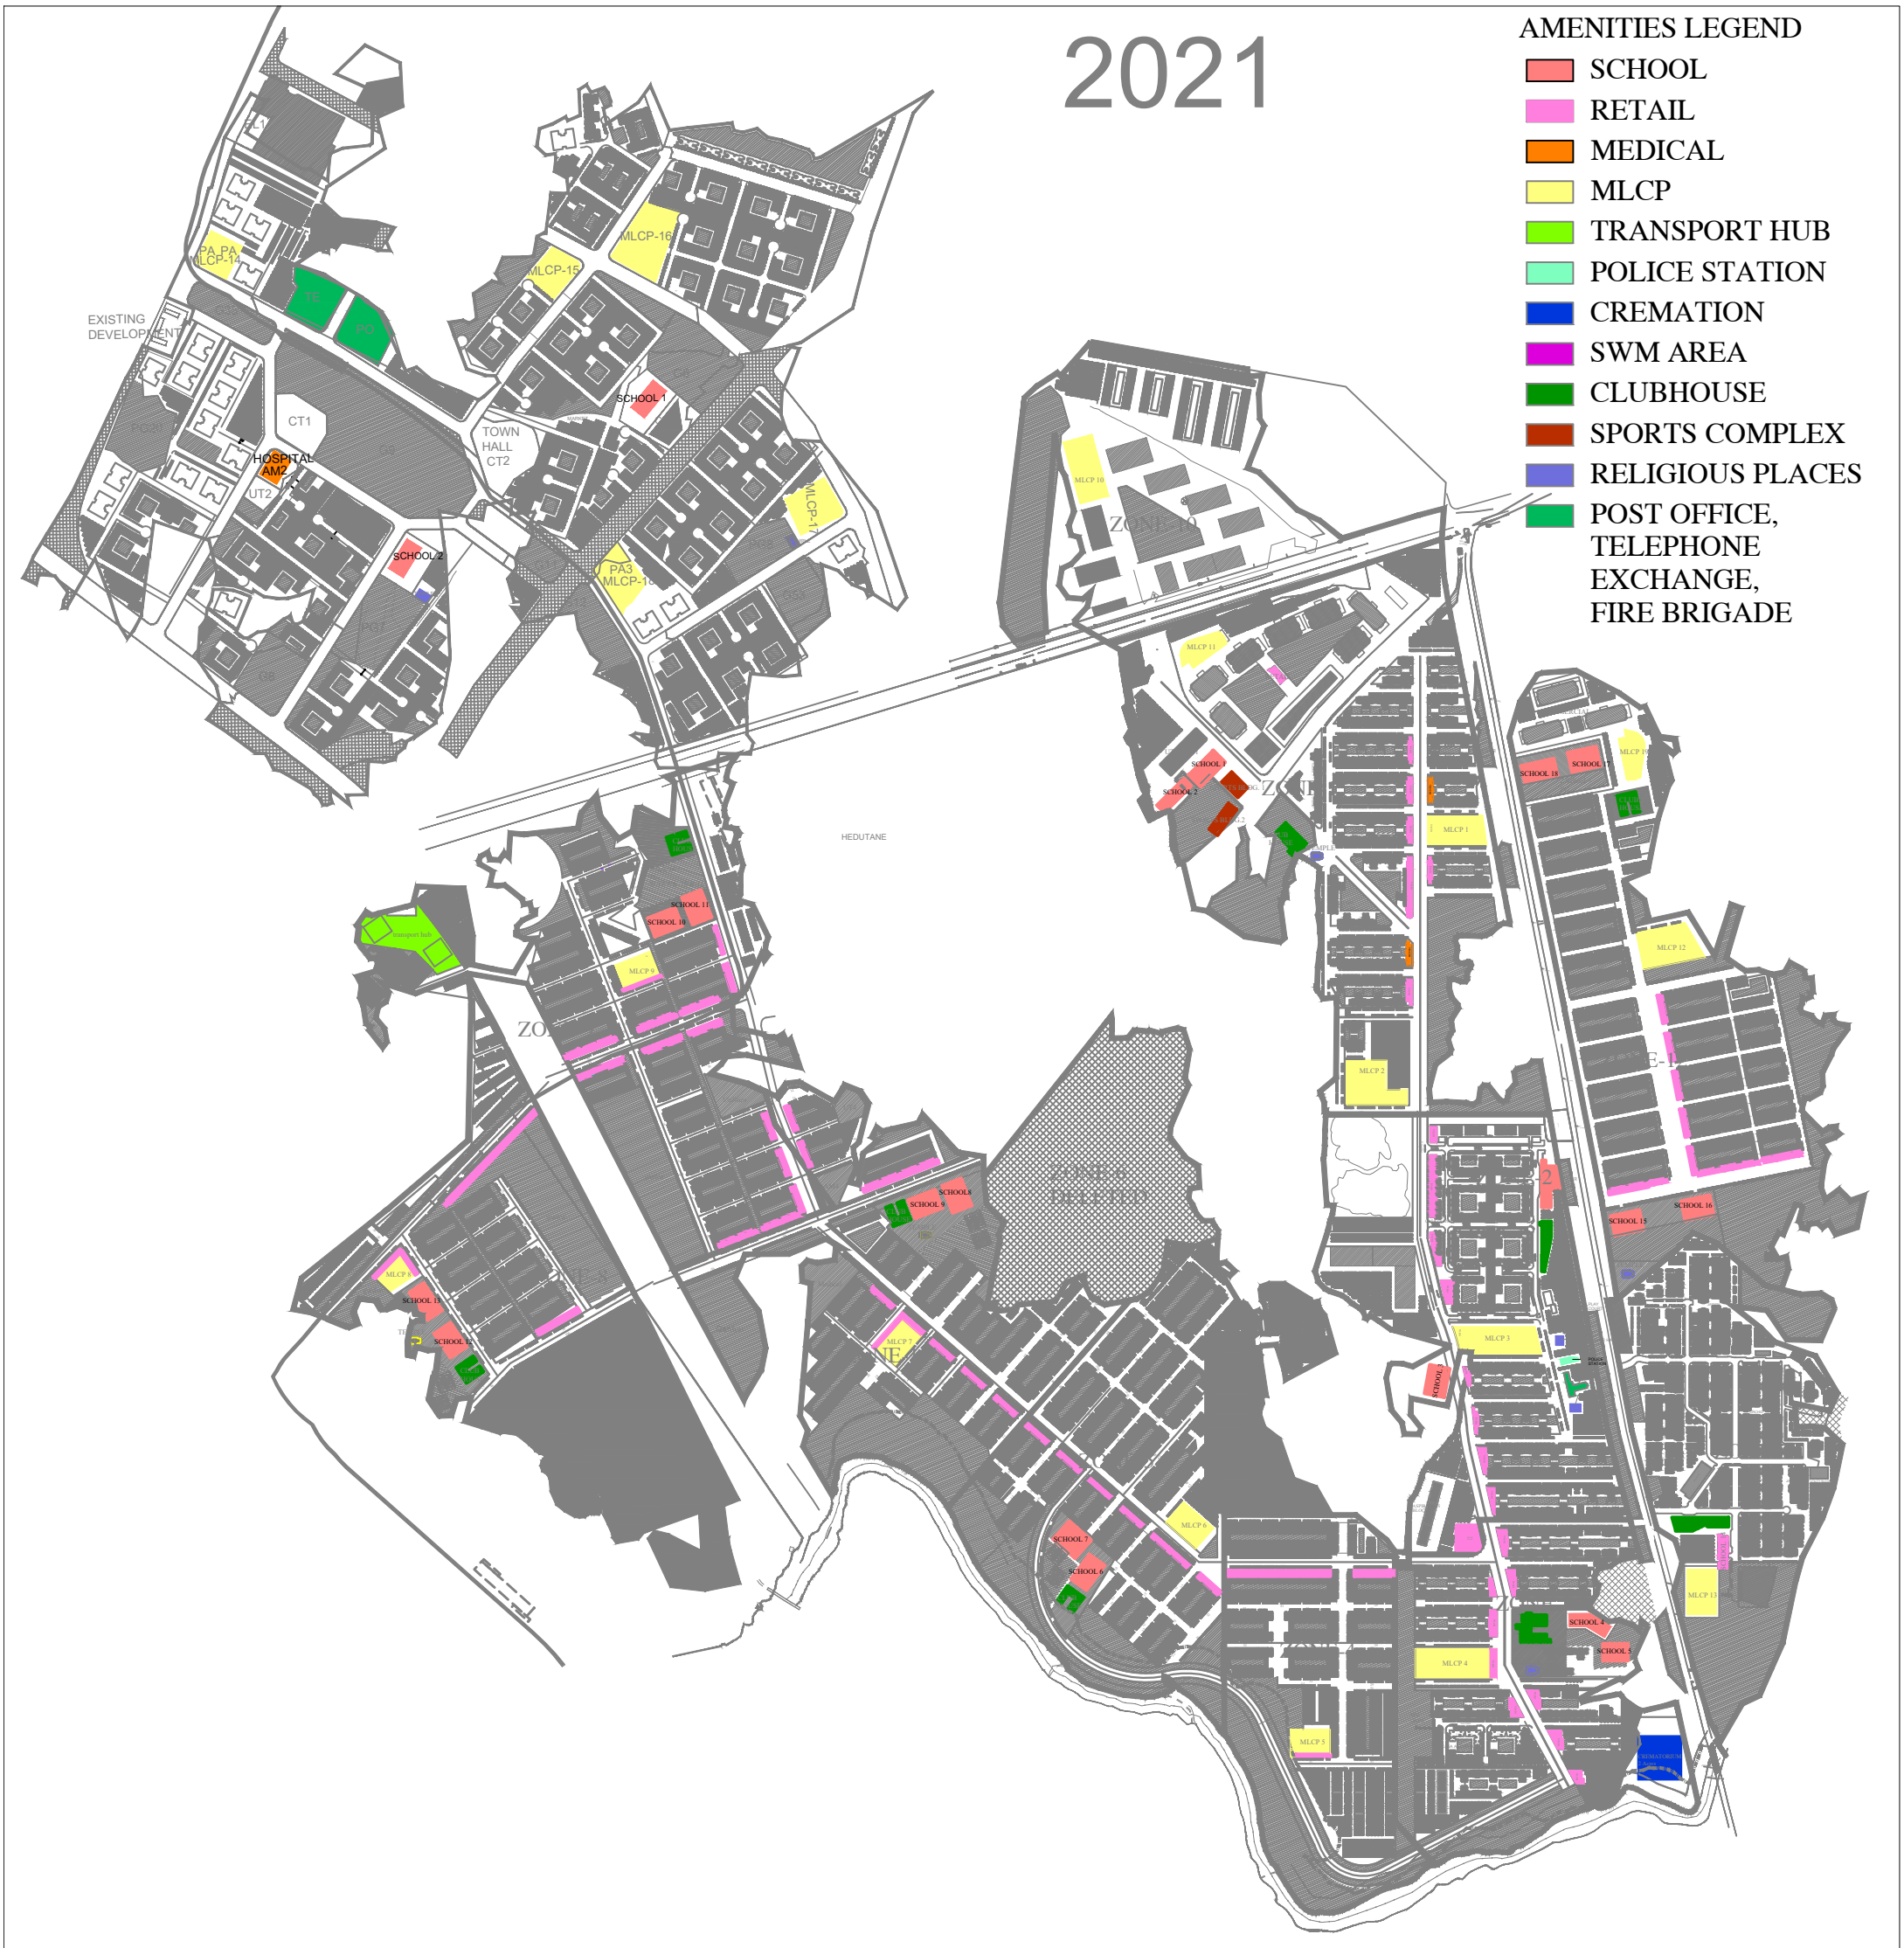

PROJECT : PALAVA	DRAWING TITLE : MASTER LAYOUT PALAVA	SCALE : 1:1500
		DATE : 28-04-2021
LODHA DWELLERS PVT LTD.		