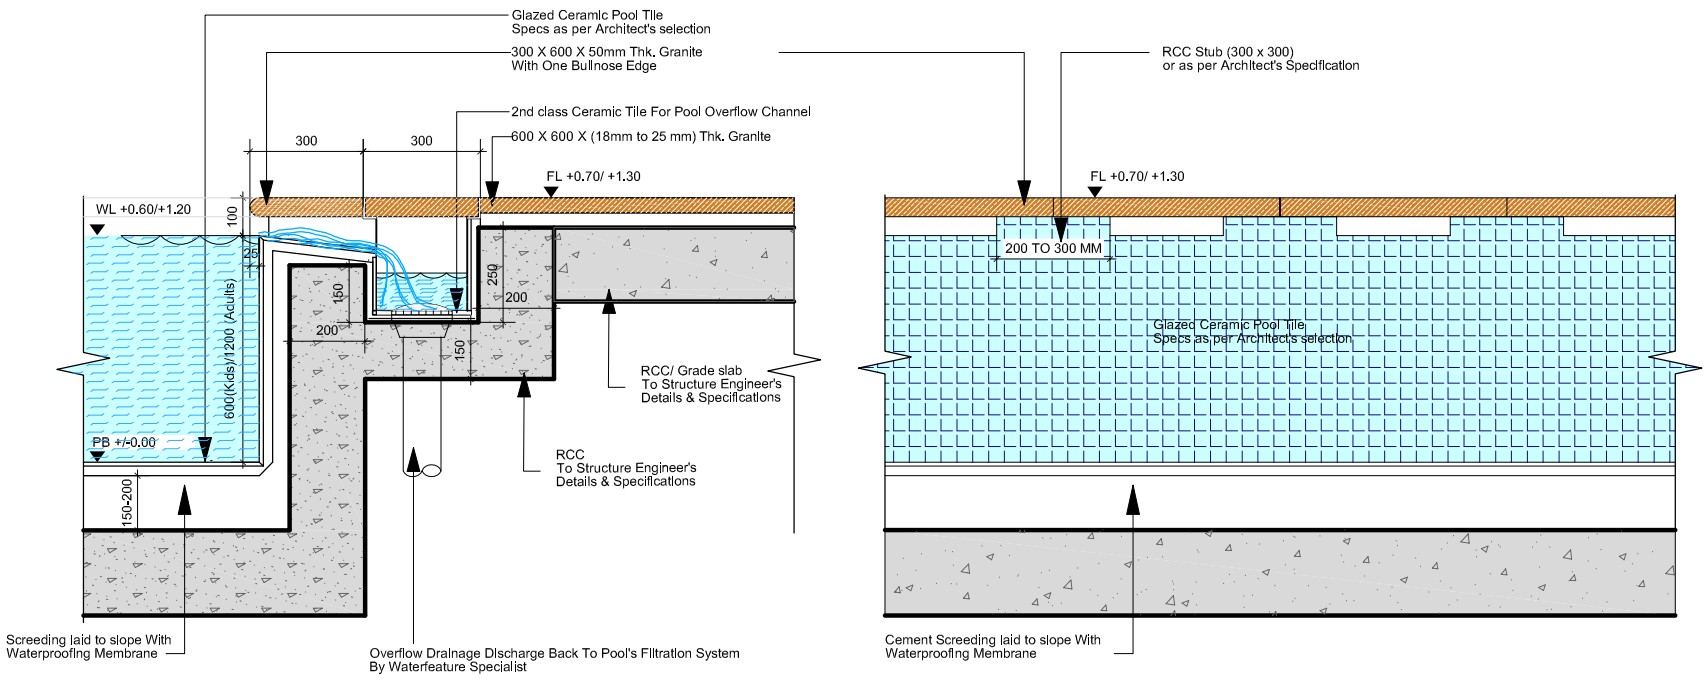


SECTION
POOL OVERFLOW DETAIL 1 (GRANITE EDGE)

PART ELEVATION FROM INSIDE POOL