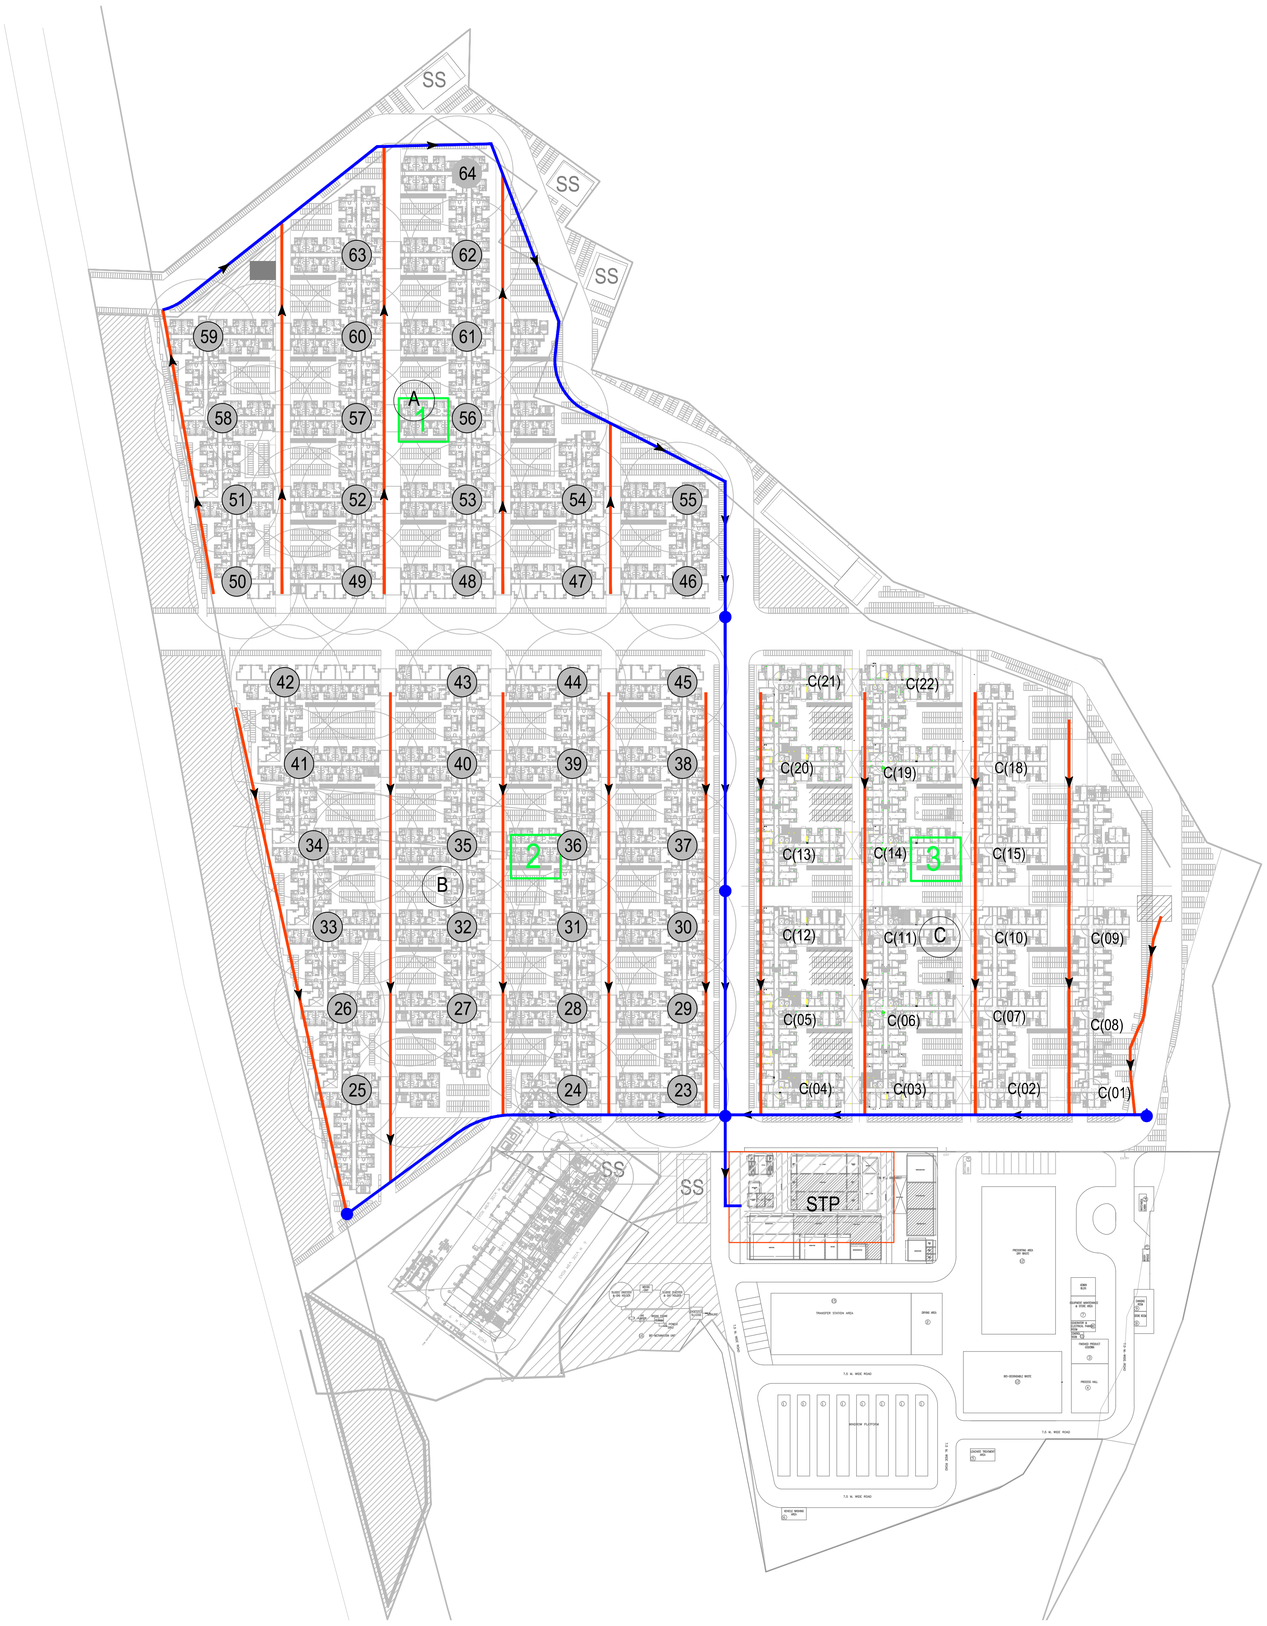


LEGEND :-

- 1 — SEWAGE ZONE NUMBER
- SEWAGE ZONE
- SEWER TRUNK LINE
- INTERNAL SEWER LINE (MEP SCOPE)
- NODES
- STP
- FLOW DIRECTION
- C(01) — BUILDING NOS.
- 23 — BUILDING NOS.

DRAFT CONCEPT

REV.	DATE	DESCRIPTION	SIGN.
00	29.12.15		

CLIENT :-
PALAVA DWELLERS PRIVATE LIMITED.

CONSULTANTS:-
AECOM INDIA Pvt.Ltd.
9th Floor,Infinity Tower C DLF Cyber City,DLF Phase II
Gurgaon 122002 Haryana, India

PROJECT TITLE :-
INFRASTRUCTURE DESIGN CONSULTANCY SERVICES FOR THE LODHA SOCIAL HOUSING, PALLAVA

DRAWING TITLE
SEWER LINE NETWORK

DRAWING NUMBER
ACM-LODHA10-CP-SEW-01

REV
0

DES. BY	N.G.	SHEET NO.	1 OF 1
DRN. BY	P.S.	SHEET SIZE	A1
CHKD. BY	N.G.	SCALE	1:1000
APPD. BY	-	DIMENSION	Millimeter

N W E S