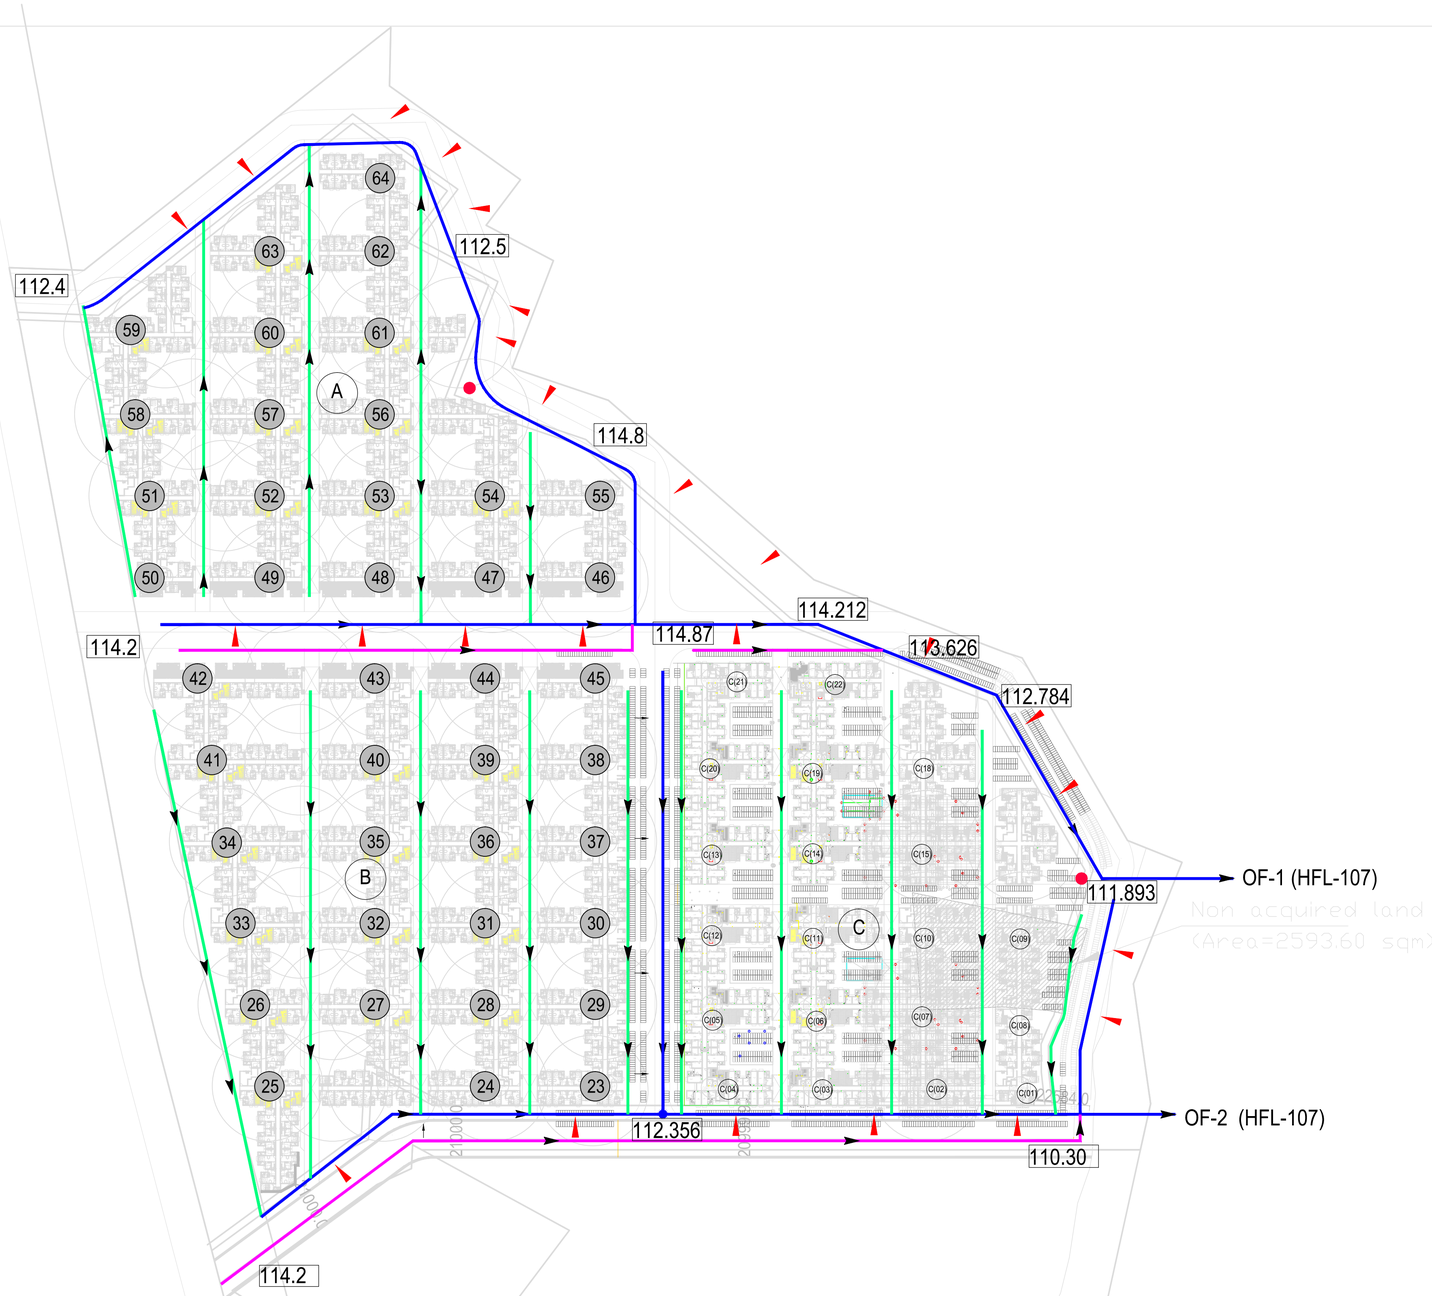


LEGEND :-

- STROM WATER MAIN DRAIN
- INTERNAL STROM WATER DRAIN (MEP SCOPE)
- CATCH DRAIN
- 114.8 EXISTING LEVELS AS PER MASTER PLAN
- ROAD SLOPE TO DRAIN
- C(01) BUILDING NOS.
- 23 BUILDING NOS.
- OF-1 OUT FALL

DRAFT CONCEPT

REV.	DATE	DESCRIPTION	SIGN.
00	29.12.15		

CLIENT :-

PALAVA DWELLERS PRIVATE LIMITED.

CONSULTANTS:-

AECOM INDIA Pvt.Ltd.
9th Floor,Infinity Tower C DLF Cyber City,DLF Phase II
Gurgaon 122002 Haryana, India

PROJECT TITLE :-

INFRASTRUCTURE DESIGN CONSULTANCY SERVICES FOR THE LODHA SOCIAL HOUSING, PALLAVA

DRAWING TITLE

STORM WATER DRAINAGE NETWORK

DRAWING NUMBER: ACM-LODHA10-CP-SWD-01

REV: 0

DES. BY	N.G.	SHEET NO.	1 OF 1
DRN. BY	P.S.	SHEET SIZE	A1
CHKD. BY	N.G.	SCALE	1:1200
APPD. BY	-	DIMENSION	Millimeter