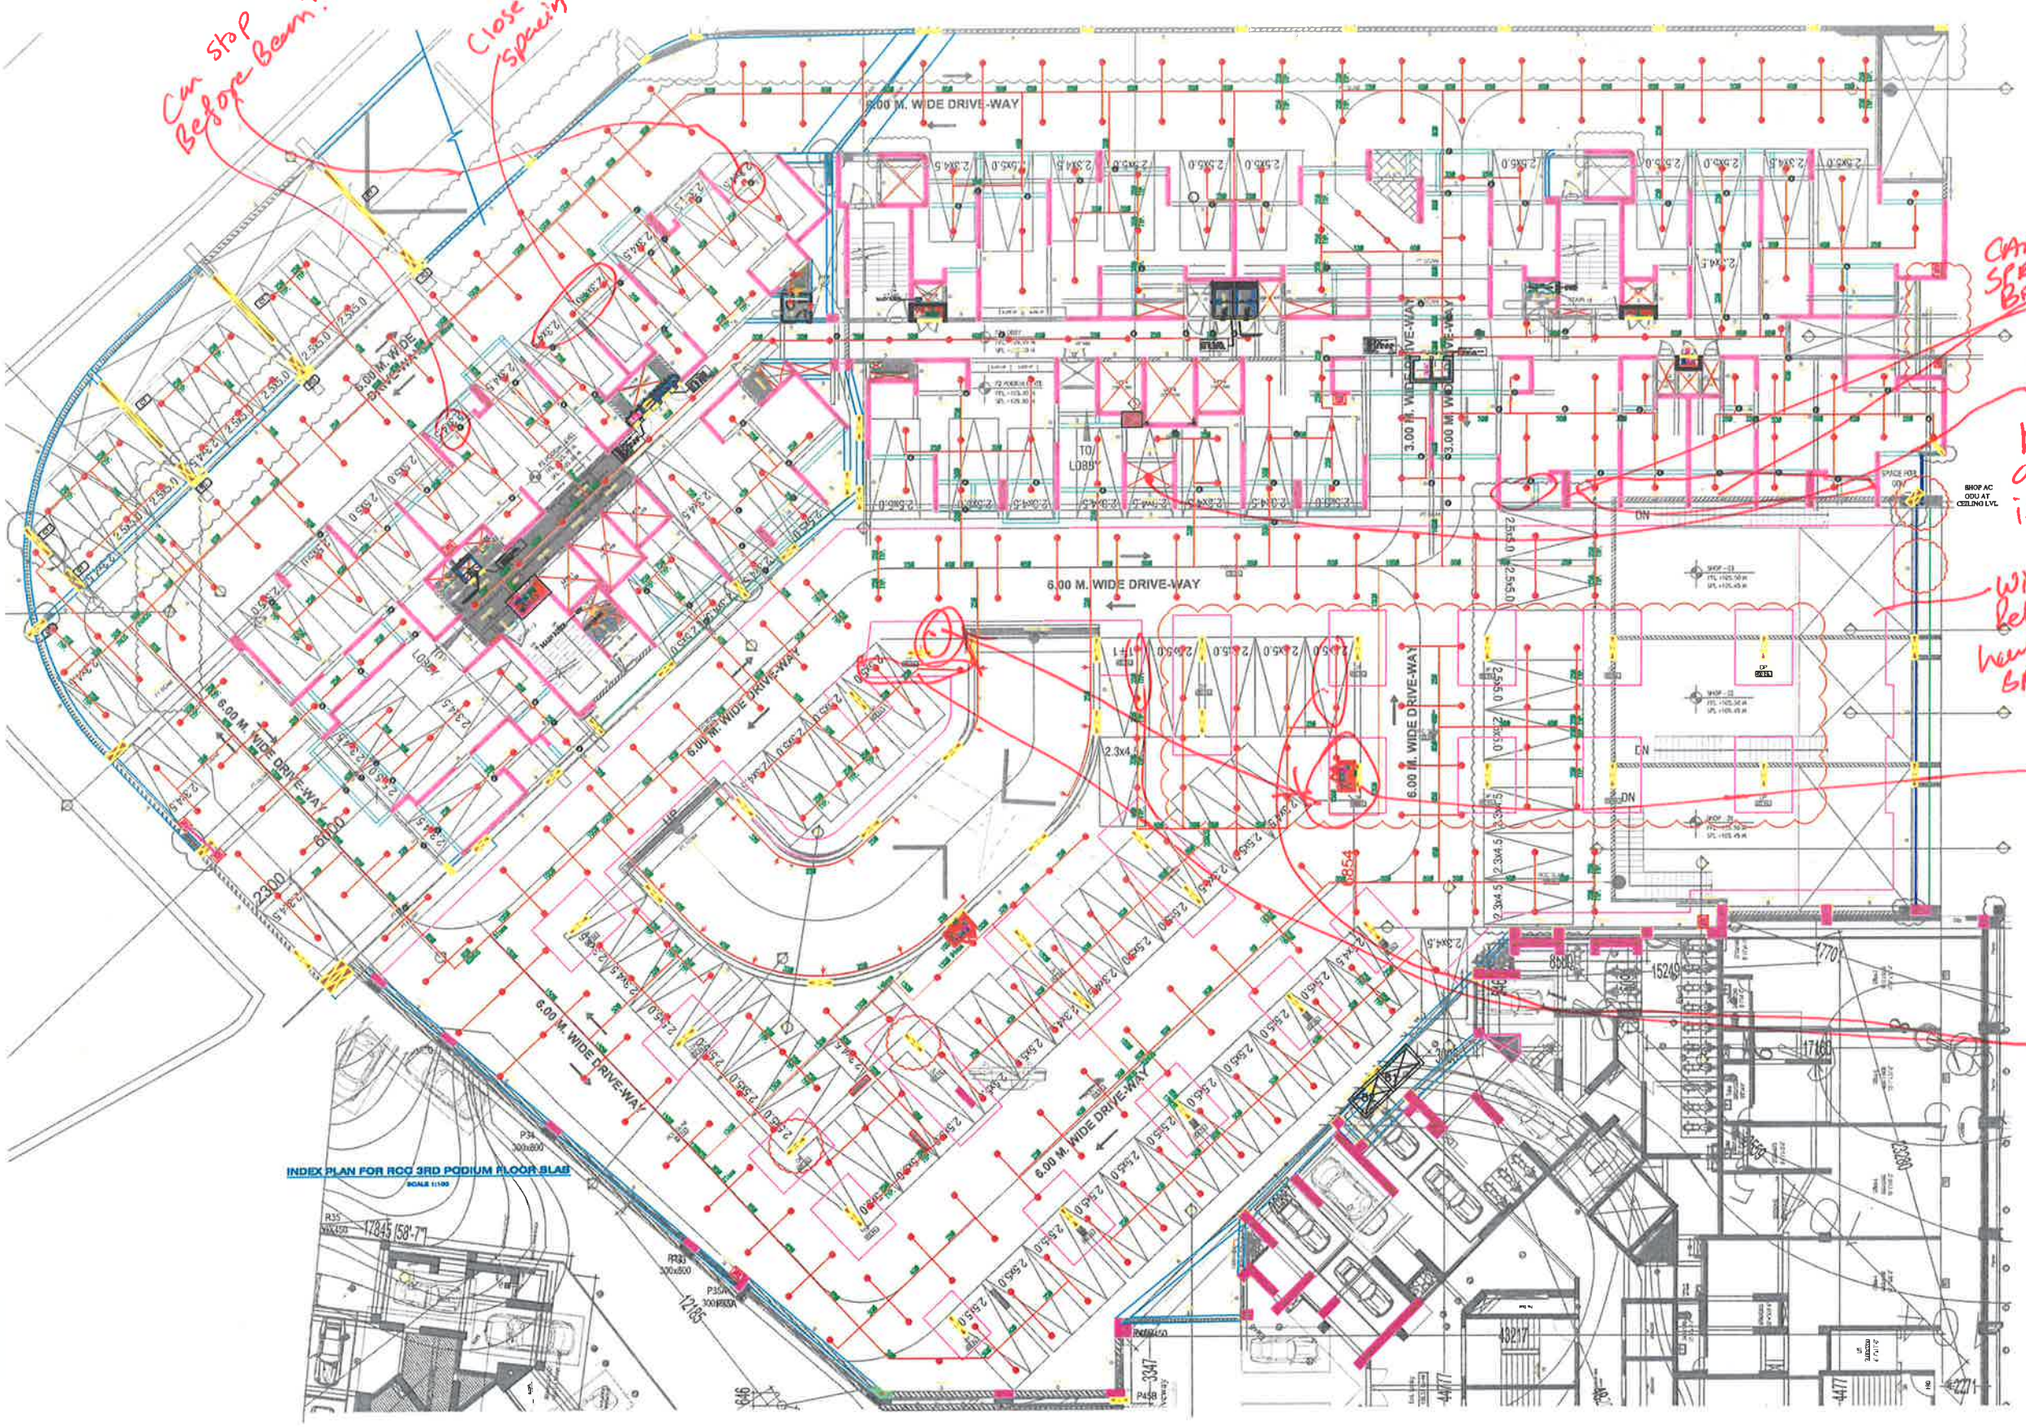


NORTH

KEY PLAN

GENERAL NOTES

1. ALL DIMENSIONS ARE IN MM UNLESS OTHERWISE SPECIFIED.
2. THIS DRAWING IS PRINTED AS PER PAPER SIZE ON A PARTICULAR SCALE, AS MENTIONED IN THE TITLE BLOCK. HOWEVER FOR CLARITY SOME COMPONENTS SHOWN ARE SYMBOLIC AND MAY NOT BE TO SCALE.
3. ALL INVERT LEVELS ARE SHOWN IN MM WITH REFERENCE TO FINISH FLOOR LEVEL.
4. DRAWING TO BE READ IN CONJUNCTION WITH RESPECTED ARCHITECTURE AND STRUCTURE LAYOUT

DRAWING REFERENCE

THIS DRAWING IS PREPARED BASED ON
ARCH. DRAWING RECEIVED ON DT. - ARCH-DT
STRUCTURAL DRAWING RECEIVED ON DT. - STRU-DT

CLIENT

STRUCTURAL
KAPADIA ASSOCIATES
architecture urban design

ARCHITECT

NO OF PRINTS	REVISION NO	DATE	ISSUED TO

PRINTED

NO	DATE	DESCRIPTION	BY

REVISIONS

SERVICES CONSULTANT

Pankaj Dharkar & Associates
MEP Consultants

REGD OFFICE:
506-VENUS AMADEUS, NEAR JODHPUR CROSS ROAD, SATELLITE, AHMEDABAD-380015
TELE: 91-79-29096161, 91-9099045096, 91-9099045073
E-MAIL: ahmedabadpda@gmail.com

MUMBAI OFFICE:
302, TRADE AVENUE, 3rd FLOOR, 260 SUREN ROAD, OFF GURUNANAK PETROL PUMP, ANDHERI (EAST), MUMBAI-400 093
TELE: 91-22-26837283 / 43
E-MAIL: mumbaipda@gmail.com

STAMP & SIGNATURE


SUBMITTED FOR:

SCHEMATIC STAGE	DESIGN DEVELOPMENT	GOOD FOR CONSTRUCTION
☑	☐	☐

PROJECT NAME
LODHA _ACME OZONE
THANE

TITLE
PODIUM-2
FFTG LAYOUT

DATE: 22.09.2022	DRG. No. FFTG-LA-P2-FL-01	REVISION NO. 00
SCALE: 1:150	DRAWN: NARENDRA CHECKED: MANDAR	SHEET 00

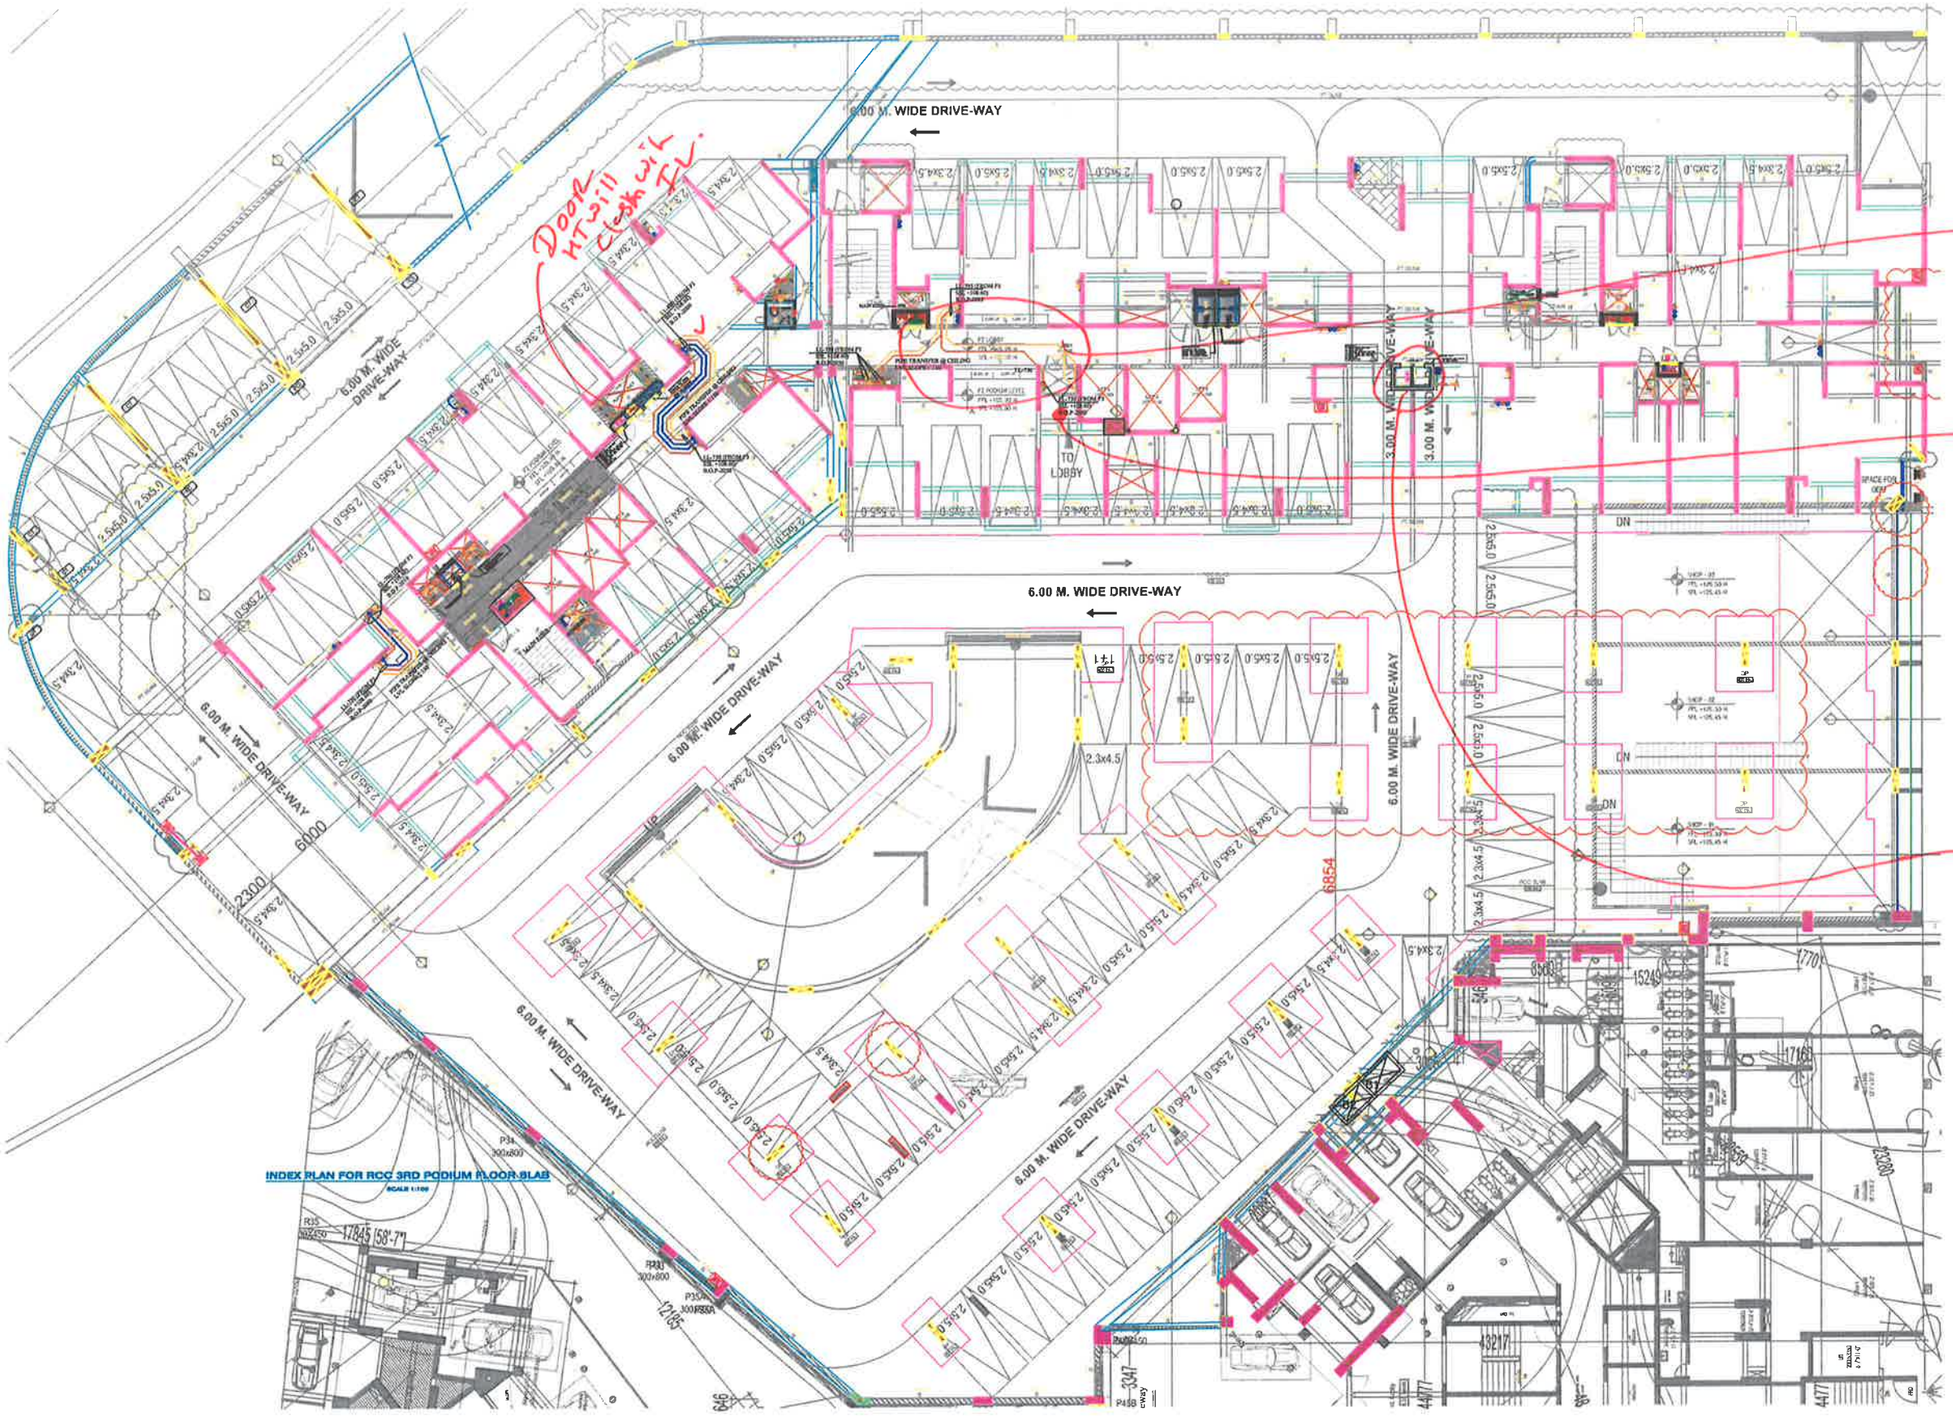

NORTH

KEY PLAN

GENERAL NOTES

1. ALL DIMENSIONS ARE IN MM UNLESS OTHERWISE SPECIFIED
2. THIS DRAWING IS PRINTED AS PER PAPER SIZE ON A PARTICULAR SCALE, AS MENTIONED IN THE TITLE BLOCK. HOWEVER FOR CLARITY SOME COMPONENTS SHOWN ARE SYMBOLIC AND MAY NOT BE TO SCALE
3. ALL INVERT LEVELS ARE SHOWN IN MM WITH REFERENCE TO FINISH FLOOR LEVEL
4. DRAWING TO BE READ IN CONJUNCTION WITH RESPECTED ARCHITECTURE AND STRUCTURE LAYOUT.

DRAWING REFERENCE

THIS DRAWING IS PREPARED BASED ON
ARCH. DRAWING RECEIVED ON DT. - ARCH-DT
STRUCTURAL DRAWING RECEIVED ON DT - STRU-DT

CLIENT

STRUCTURAL

KAPADIA ASSOCIATES

ARCHITECT

NO OF PRINTS	REV NO/ DO	DATE	ISSUED TO

PRINTED

NO	DATE	DESCRIPTION	BY

REVISIONS

SERVICES CONSULTANT

Pankaj Dharkar & Associates
M E P Consultants

REGD OFFICE:
506-VENUS AMADEUS, NEAR JODHPUR CROSS ROAD,
SATELLITE: AHMEDABAD-380015
TELE: 91-79-29096161, 91-9099045096, 91-9099045079
E-MAIL: ahmedabadpda@gmail.com

MUMBAI OFFICE:
302, TRADE AVENUE, 3rd FLOOR, 260 SUREN ROAD,
OFF GURUNANAK PETROL PUMP, ANDHERI (EAST),
MUMBAI-400 093
TELE: 91-22-26837283 / 49
E-MAIL: mumbaipda@gmail.com

STAMP & SIGNATURE

SUBMITTED FOR:

SCHEMATIC STAGE	DESIGN DEVELOPMENT	GOO FOR CONS
☑	☐	☐

PROJECT NAME

LODHA _ACME OZONE
THANE

TITLE

PODIUM-2
PHE LAYOUT
CEILING LEVEL

DATE:	DRG. No.	REVISION NO.
22.09.2022	PHE-LA-P2-FL-01	00
SCALE: 1:150	DRAWN: NARENDRA	SHEET 00
	CHECKED: MANDAR	