
FLIP DOOR SWINGS.

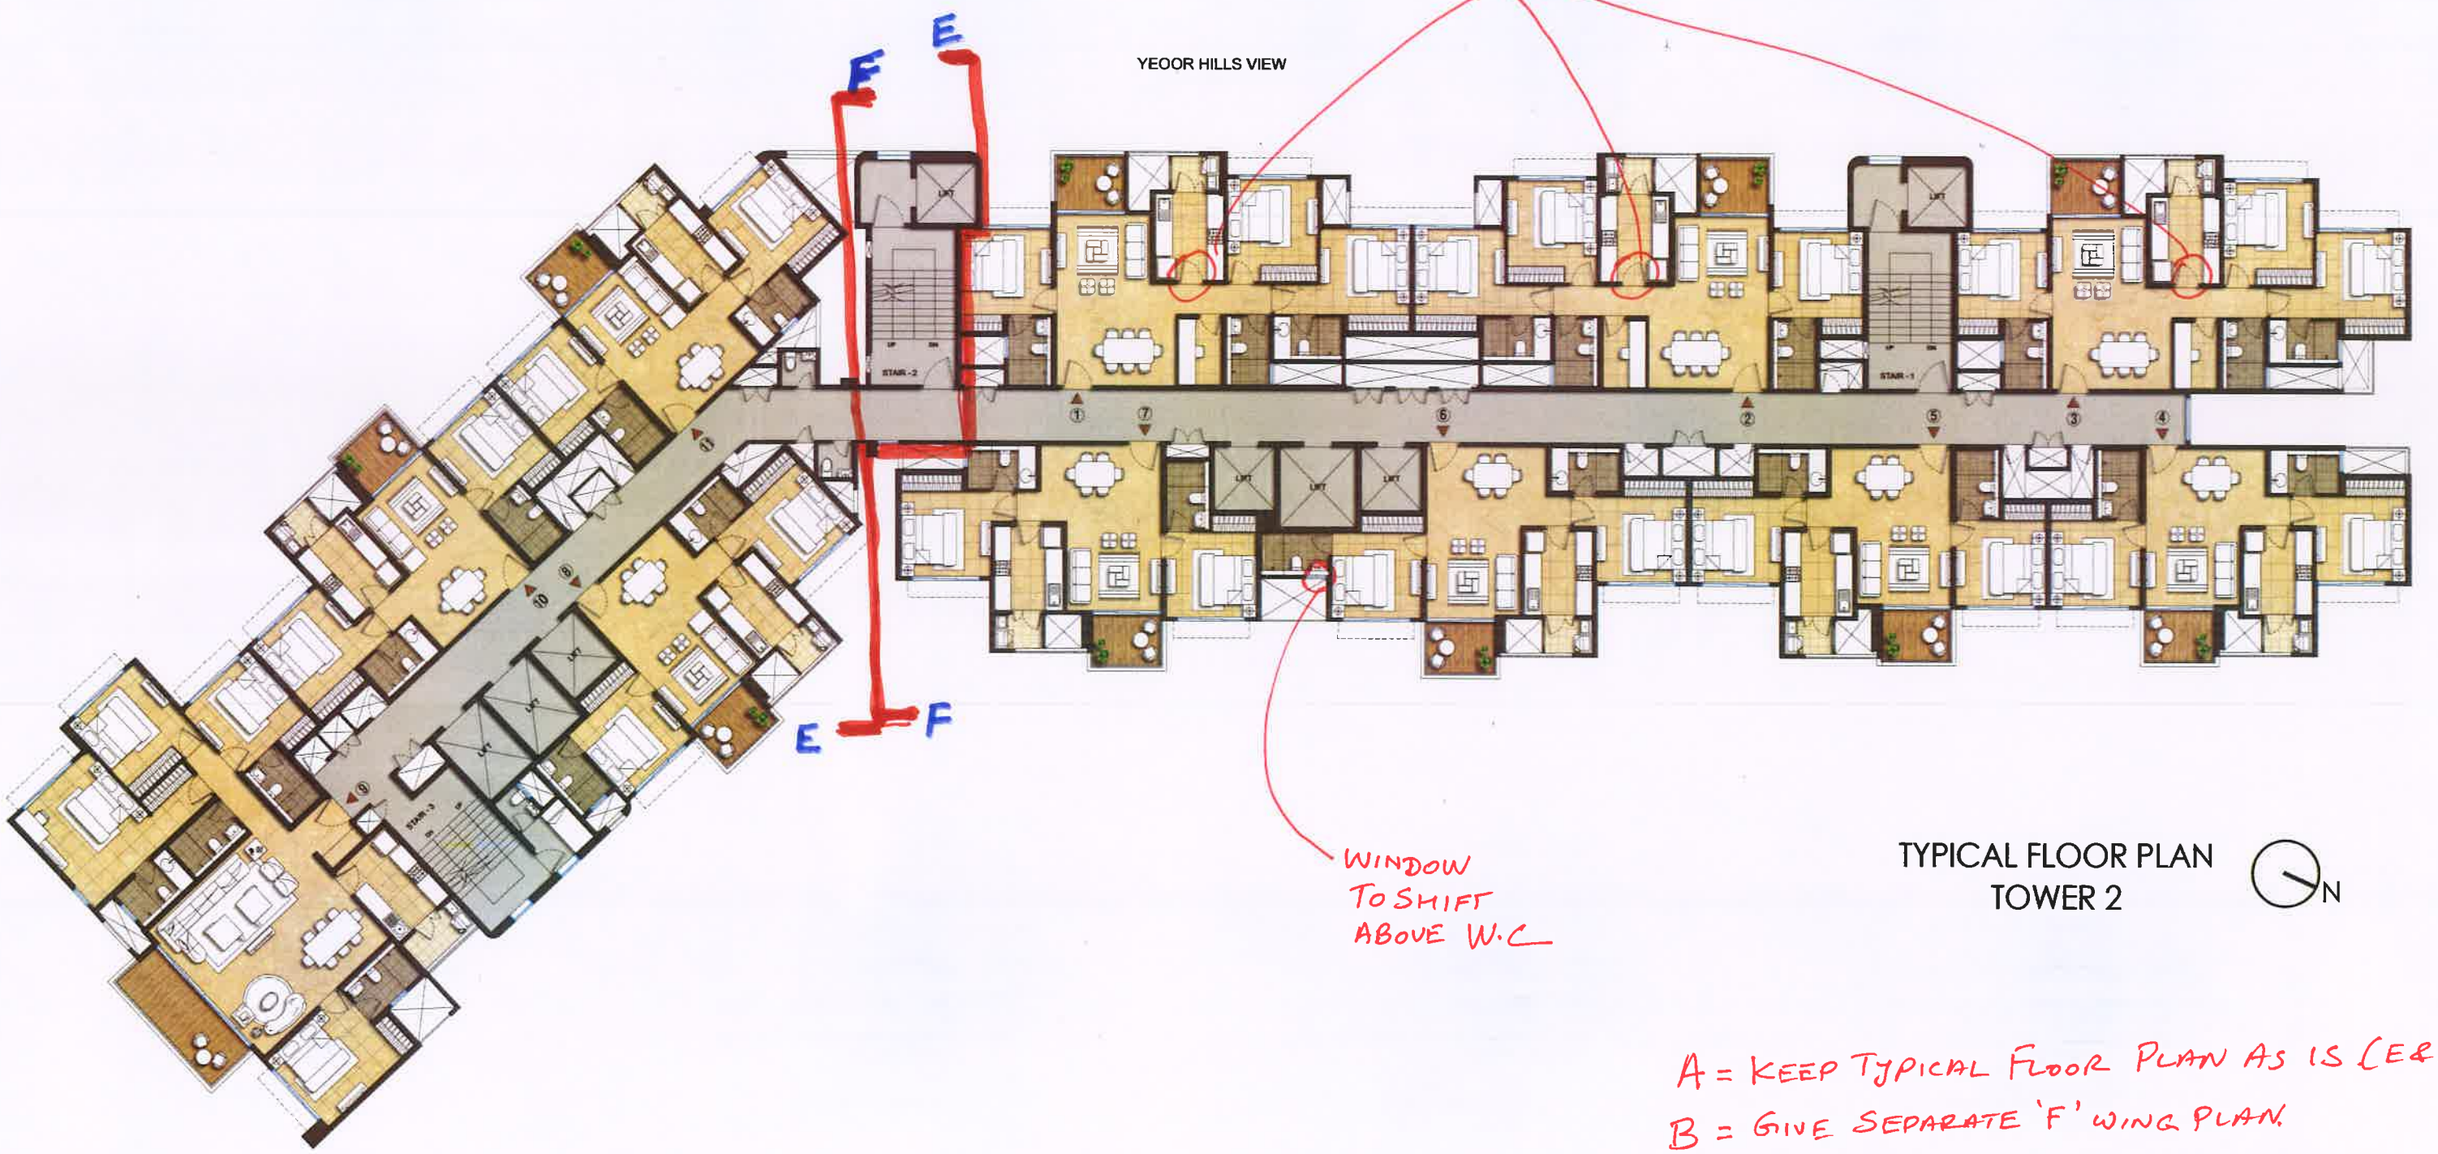

TYPICAL FLOOR PLAN
TOWER 2

N

A = KEEP TYPICAL FLOOR PLAN AS IS (E&F)

B = GIVE SEPARATE 'F' WING PLAN.

C = GIVE SEPARATE 'E' WING PLAN.

(CHANGE TITLES FOR EVERY CONDITION).