
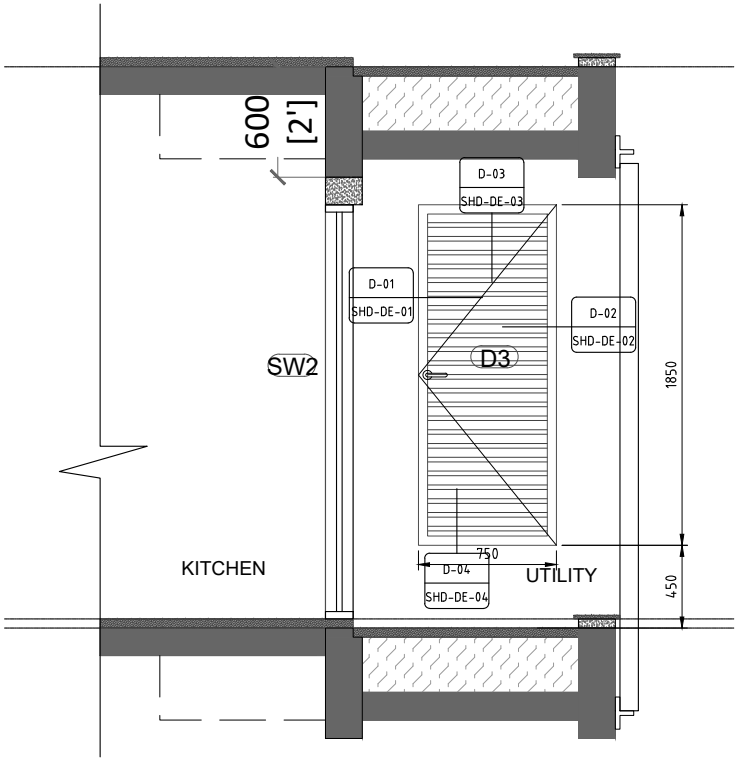


Partial Elevation-D3 Louvered Door @ Kitchen Utiity

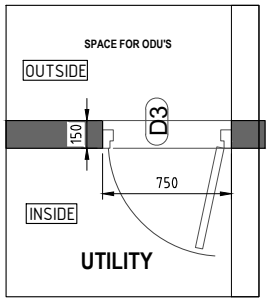

Plan of D3 door

Note:The information contained with the drawing is copy right and remains the property of lodha group at all times.Information may not be reproduced or used for purposes other than design co-ordination without prior written consent from lodha group. These drawings are to be read in conjunction with the architects and others consultants drawings and the specification. The drawings indicates mandatory geometry and a detailed solution,the contractor will be responsible for design of these elements bidders to submit value engineered alternative proposal along with technical proposal to the specification & design.

LODHA
BUILDING A BETTER LIFE
RESIDENCES | OFFICES | RETAIL | IT CAMPUSES | SEZs
Lodha Excelus, Apollo Mills Compound, N M Joshi Marg, Mahalaxmi, Mumbai 400011
t +91.22.23024400 * f +91.22.23000693 * www.lodhagroup.com

Rev	Date	Description

Architects :

Structural Consultants :


Project Name :
LODHA -ACME OZONE
THANE

Title
Louvered Door - D3
Partial Elevation, Plan And Section

Scale (A3)	Drawing No.		
1 : 30	LG-LD-PE-02		
Drawn	Checked	Approved	Rev.
SS	KRS	NK	R0

D-01 Door Side Jamb Detail

SHD-DE-01

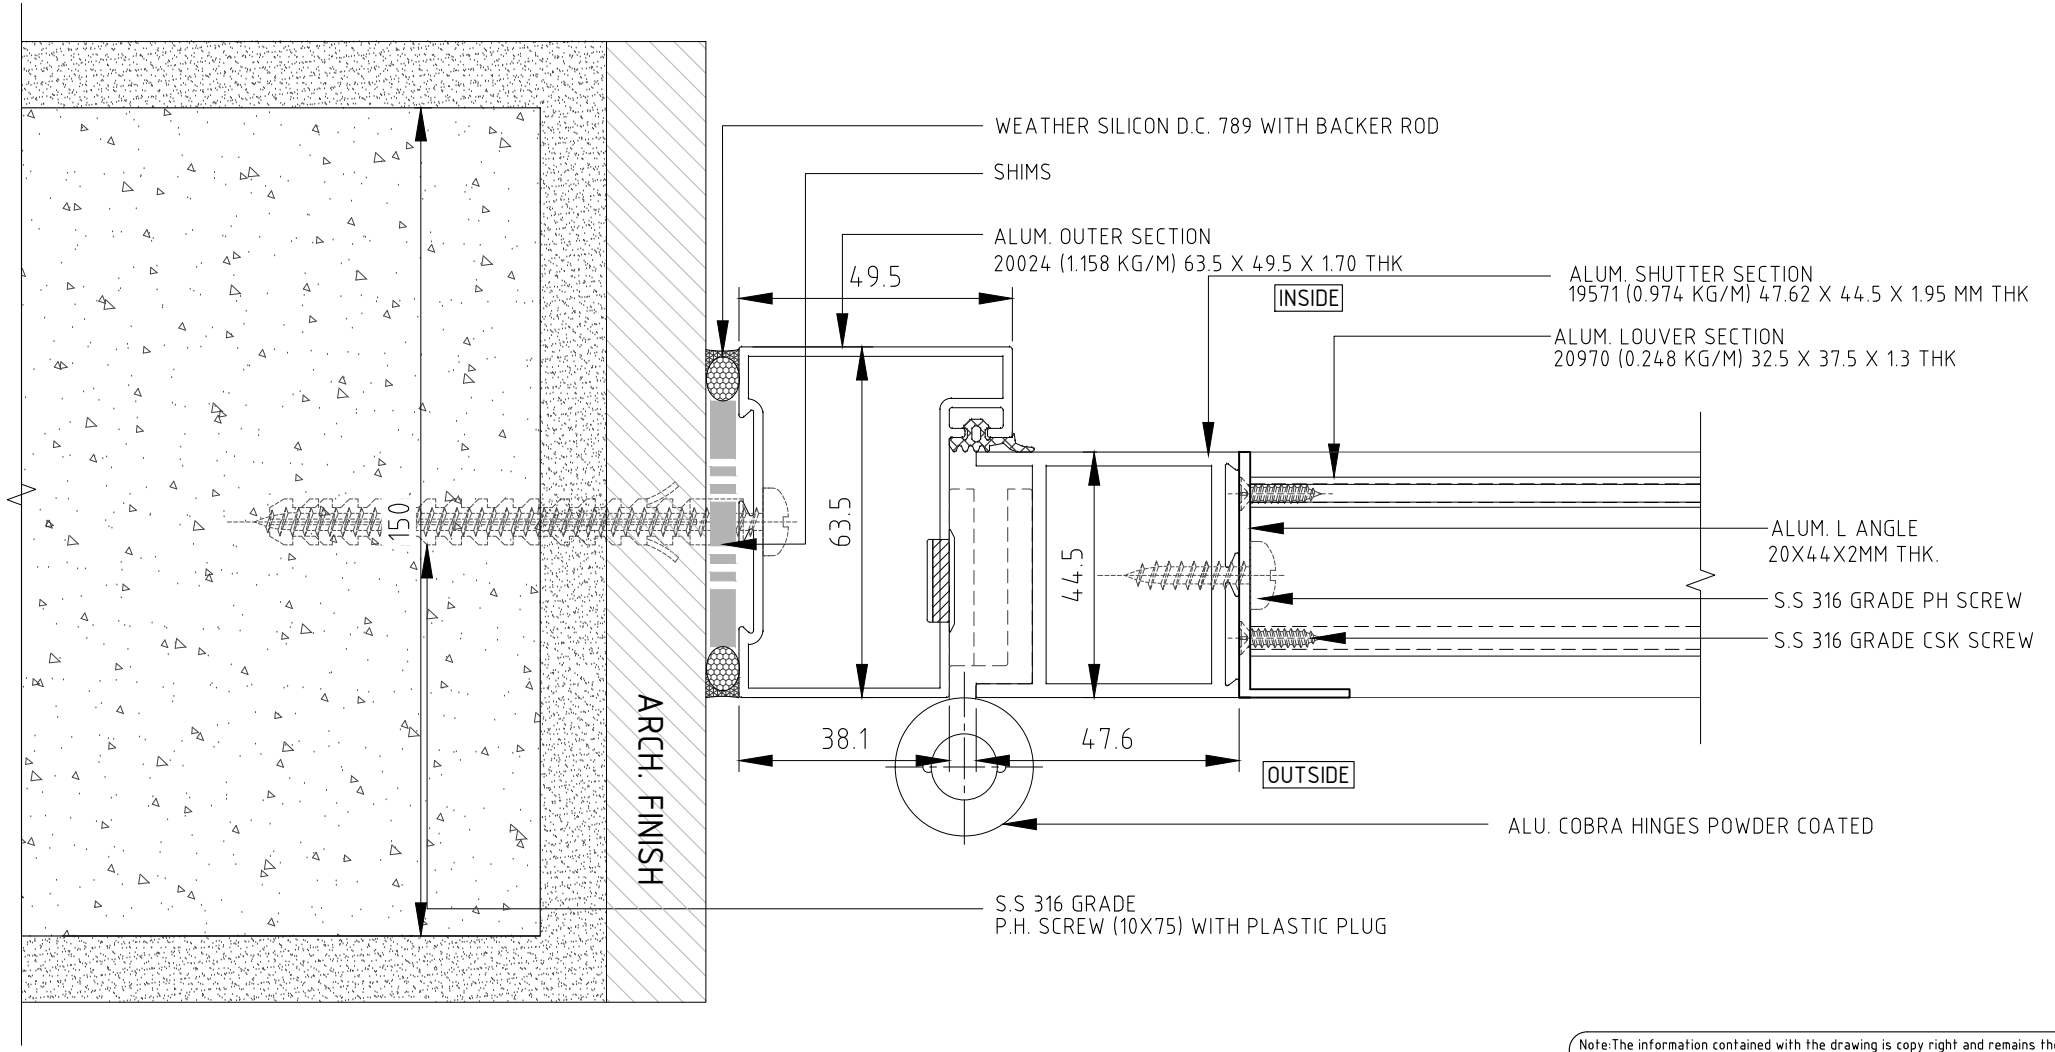

Note:The information contained with the drawing is copy right and remains the property of lodha group at all times.Information may not be reproduced or used for purposes other than design co-ordination without prior written consent from lodha group. These drawings are to be read in conjunction with the architects and others consultants drawings and the specification. The drawings indicates mandatory geometry and a detailed solution,the contractor will be responsible for design of these elements bidders to submit value engineered alternative proposal along with technical proposal to the specification & design.

LODHA
BUILDING A BETTER LIFE
RESIDENCES | OFFICES | RETAIL | IT CAMPUSES | SEZs
Lodha Excelus, Apollo Mills Compound, N M Joshi Marg, Mahalaxmi, Mumbai 400011
t +91.22.23024400 * f +91.22.23000693 * www.lodhagroup.com

Rev	Date	Description
00	07-12-2016	Tender Drawings

Architects :

Structural Consultants :


Project Name :
LODHA -ACME OZONE
THANE

Title: Louvered Door DETAIL;-01

Scale (A3)	Drawing No.		
1 : 1	L-SHD-DE-01		
Drawn	Checked	Approved	Rev.
SS	KRS	NK	R0

D-02 Openable Panel Detail

SHD-DE-02

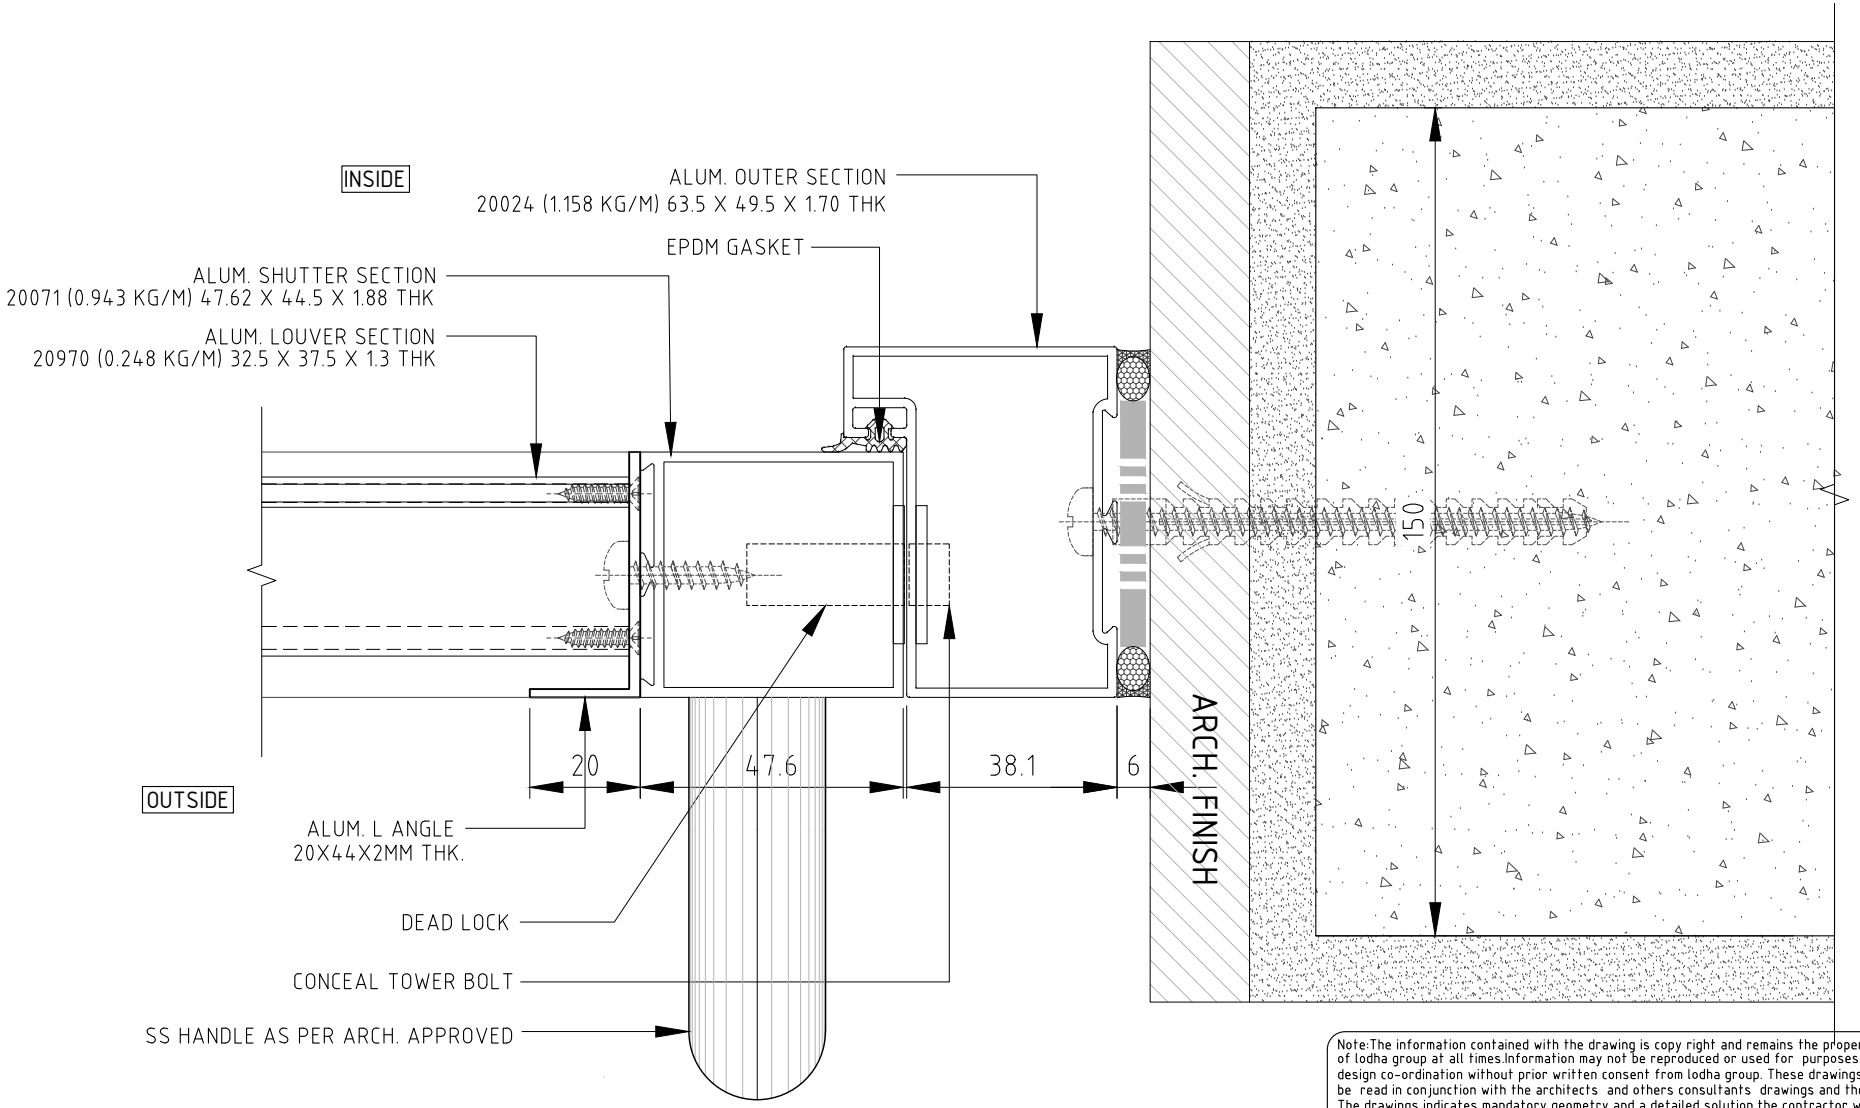

Note:The information contained with the drawing is copy right and remains the property of lodha group at all times.Information may not be reproduced or used for purposes other than design co-ordination without prior written consent from lodha group. These drawings are to be read in conjunction with the architects and others consultants drawings and the specification. The drawings indicates mandatory geometry and a detailed solution,the contractor will be responsible for design of these elements bidders to submit value engineered alternative proposal along with technical proposal to the specification & design.

LODHA
BUILDING A BETTER LIFE

RESIDENCES | OFFICES | RETAIL | IT CAMPUSES | SEZs

Lodha Excelus, Apollo Mills Compound, N M Joshi Marg, Mahalaxmi, Mumbai 400011
t +91.22.23024400 * f +91.22.23000693 * www.lodhagroup.com

Rev	Date	Description
00	07-12-2016	Tender Drawings


Architects :

Structural Consultants :

Project Name :
LODHA -ACME OZONE
THANE

Title
Louvered Door
DETAIL;-02

Scale (A3)	Drawing No.		
1 : 1	L-SHD-DE-02		
Drawn	Checked	Approved	Rev.
SS	KRS	NK	R0

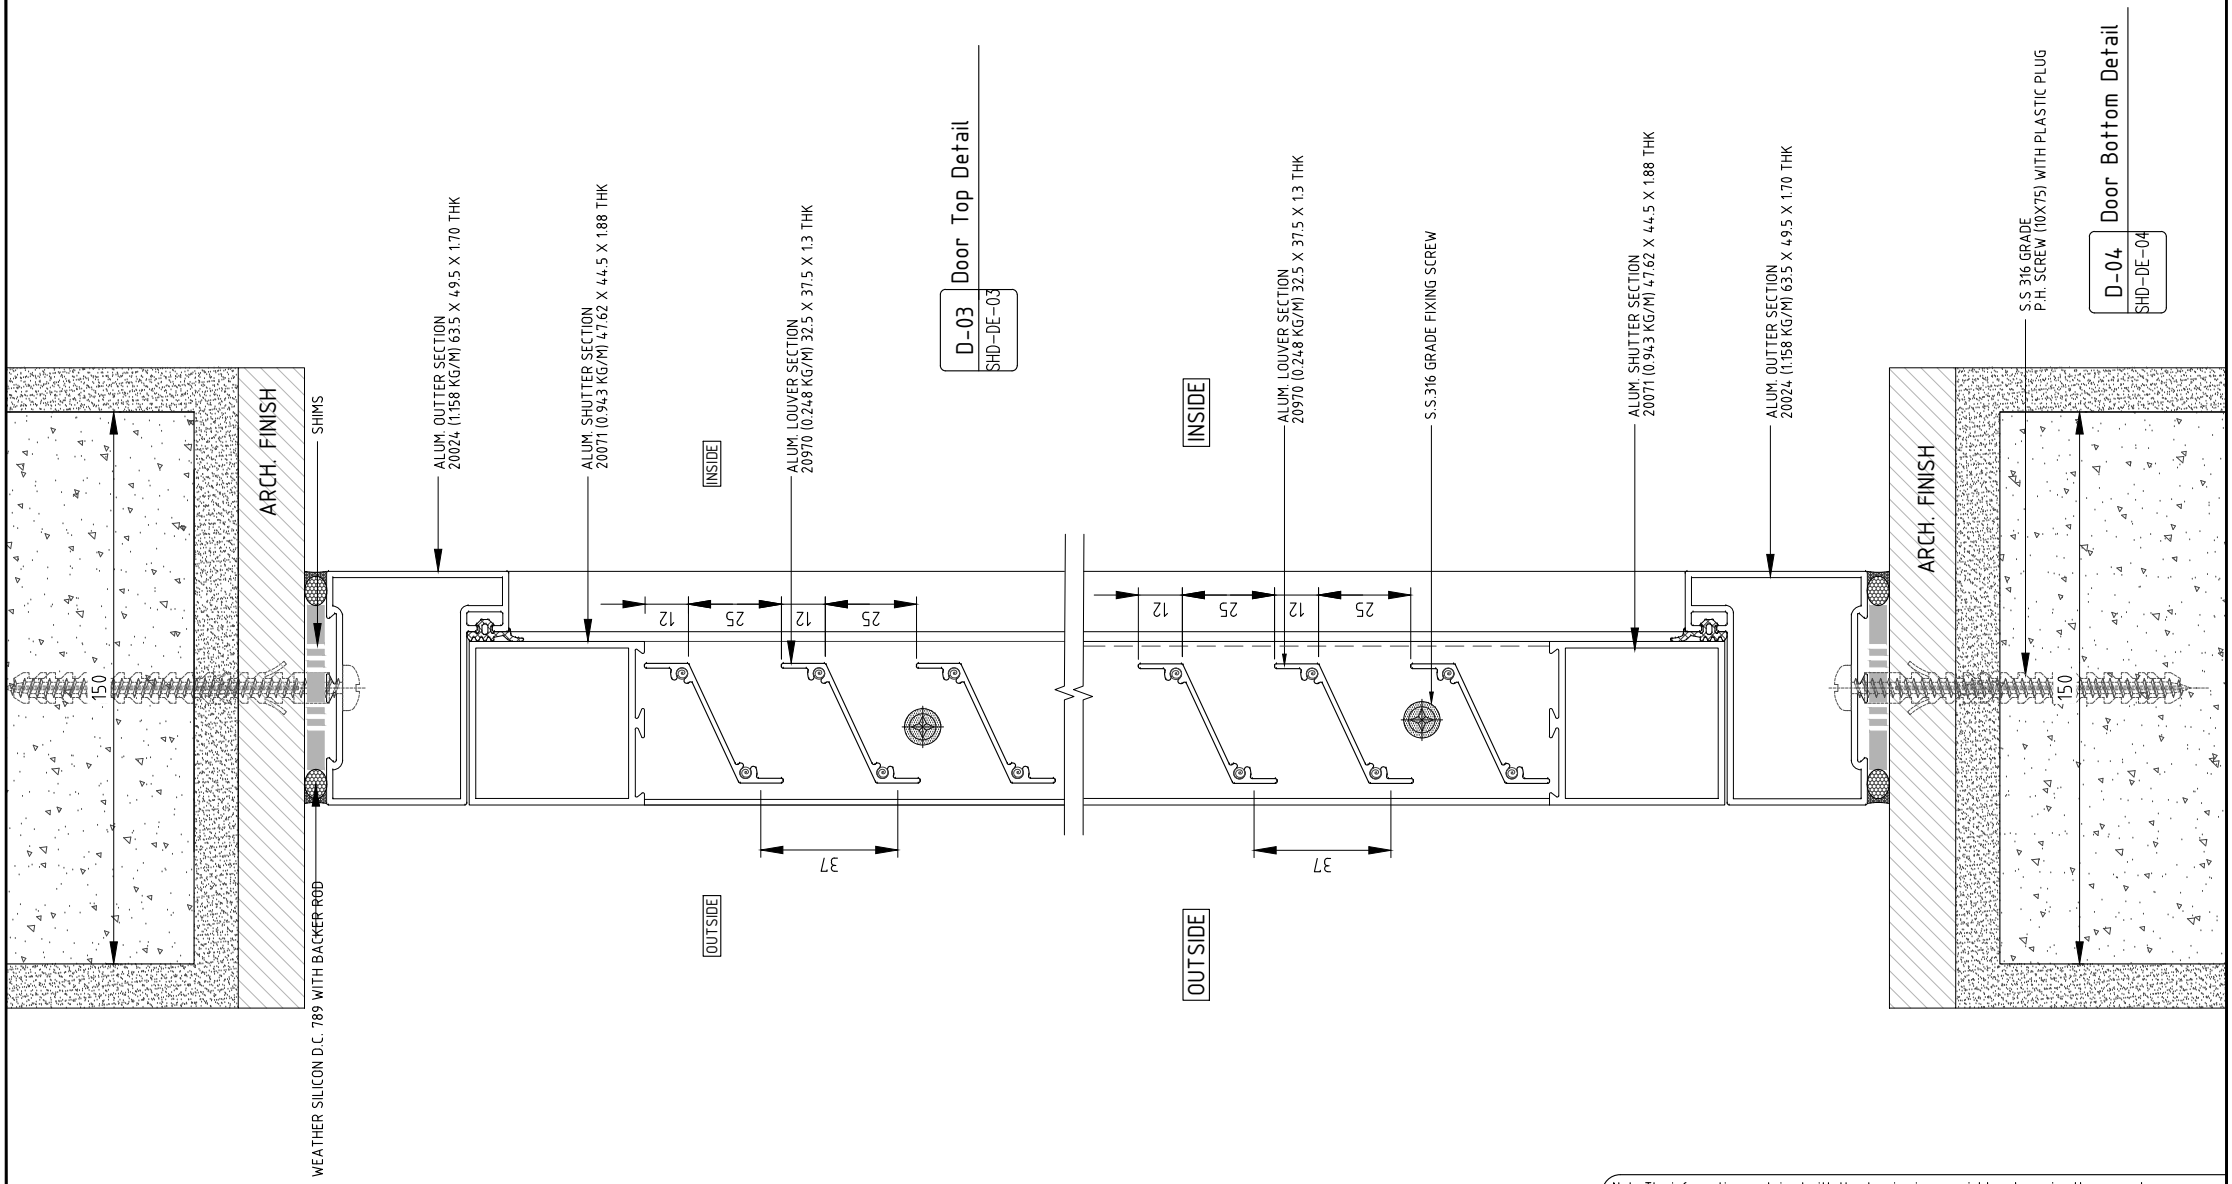

Note:The information contained with the drawing is copy right and remains the property of lodha group at all times.Information may not be reproduced or used for purposes other than design co-ordination without prior written consent from lodha group. These drawings are to be read in conjunction with the architects and others consultants drawings and the specification. The drawings indicates mandatory geometry and a detailed solution,the contractor will be responsible for design of these elements bidders to submit value engineered alternative proposal along with technical proposal to the specification & design.

LODHA
BUILDING A BETTER LIFE
RESIDENCES | OFFICES | RETAIL | IT CAMPUSES | SEZs
Lodha Excelus, Apollo Mills Compound, N M Joshi Marg, Mahalaxmi, Mumbai 400011
t +91.22.23024400 * f +91.22.23000693 * www.lodhagroup.com

Rev	Date	Description
00	07-12-2016	Tender Drawings

Architects :

Structural Consultants :

Project Name :
LODHA -ACME OZONE
THANE

Title
Louvered Door
DETAIL;-04

Scale (A3)	Drawing No.		
1 : 1	L-SHD-DE-04		
Drawn	Checked	Approved	Rev.
SS	KRS	NK	R0