

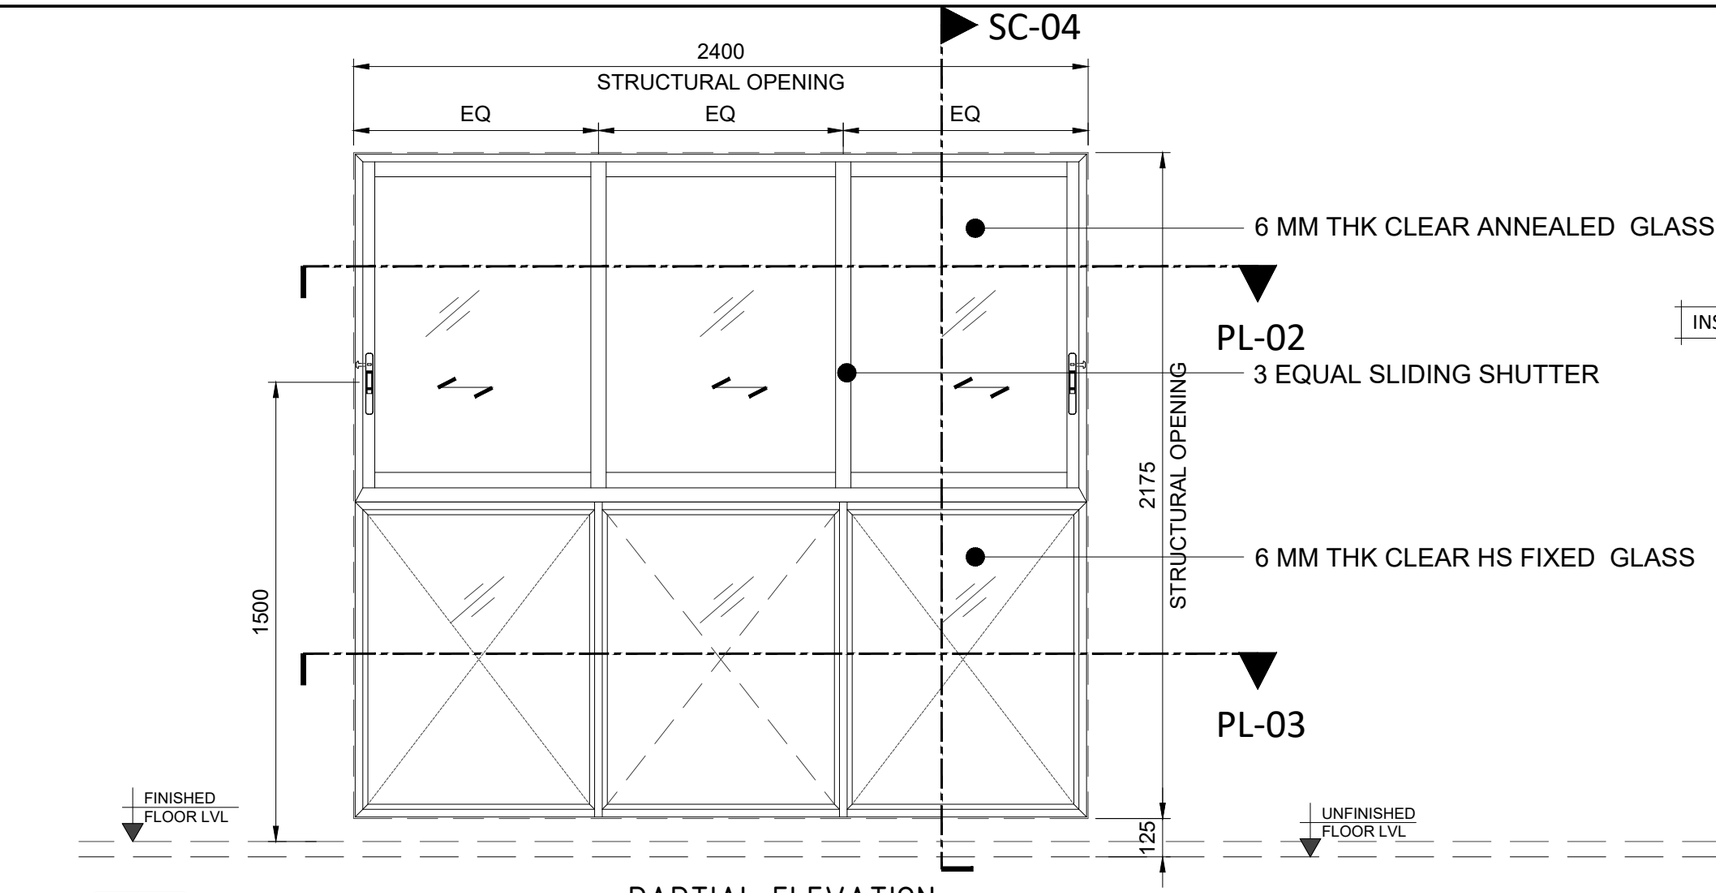



PARTIAL ELEVATION

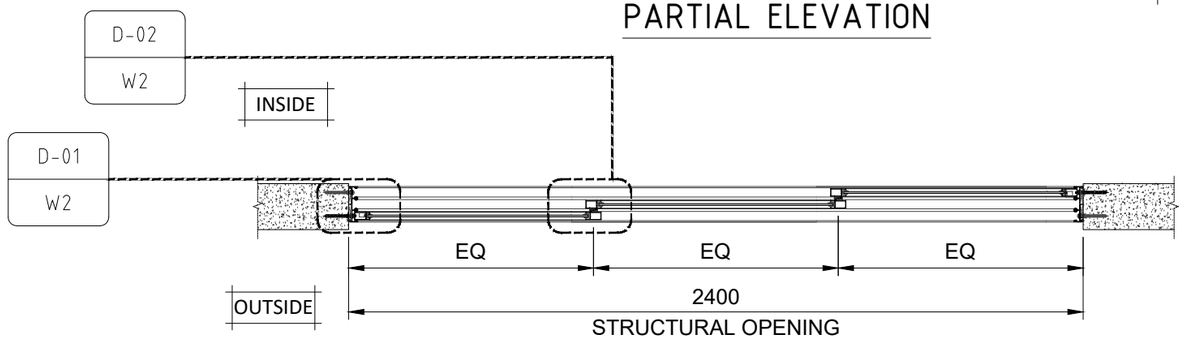

PARTIAL PLAN-02

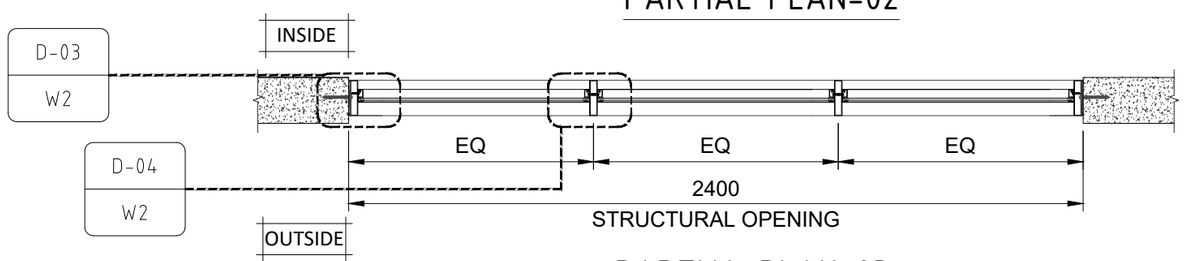

PARTIAL PLAN-03

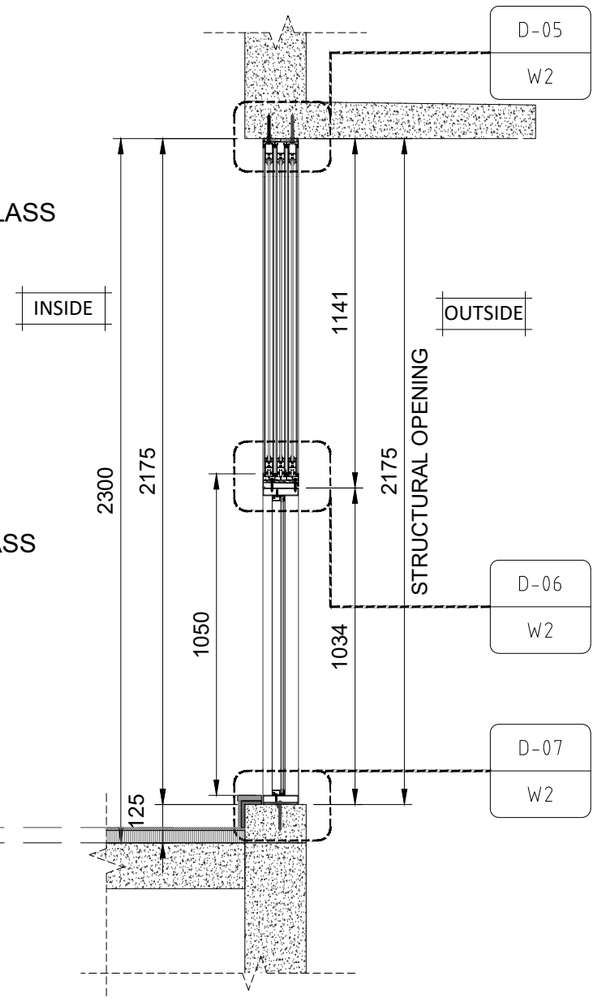

PARTIAL SECTION-04

25 SERIES JINDAL OR APPROVED EQUIVALENT 3 TRACK 3 SHUTTER SLIDING WINDOW WITH BOTTOM FIX PANEL					
UNIT TYPE	LOCATION	WIDTH	HEIGHT	UNFINISHED SILL HT	UNFINISHED LINTEL HT
W02	M. BEDROOM	2400	2175	125	2300
W03	BEDROOM-02	2400	2175	125	2300

LODHA
BUILDING A BETTER LIFE

RESIDENCES | OFFICES | RETAIL | IT CAMPUSES | SEZs

Lodha Excelus, Apollo Mills Compound, N M Joshi Marg, Mahalaxmi, Mumbai 400011
t +91.22.23024400 * f +91.22.23000693 * www.lodhagroup.com

Rev	Date	Description
R0	11-05-2022	SHOW FLAT DRAWING


Architects :
KAPADIA ASSOCIATES PVT.LTD.
112-114 PENINSULA CENTRE
Dr, S.S RAO ROAD,
PAREL (E),MUMBAI 400012
TEL : 91 (22) 56602838
email: kapadiaassociates.com

Structural Consultants :

Project Name :
LODHA- ACME OZONE
THANE

Title
SLIDING WINDOW WITH BOTTOM FIX
PARTAIL ELEVATION , PLAN & SECTION

Scale (A3)	Drawing No.		
1:20	LD-SW-W02 & W03		
Drawn	Checked	Approved	Rev.
SS	KS	CP	R0

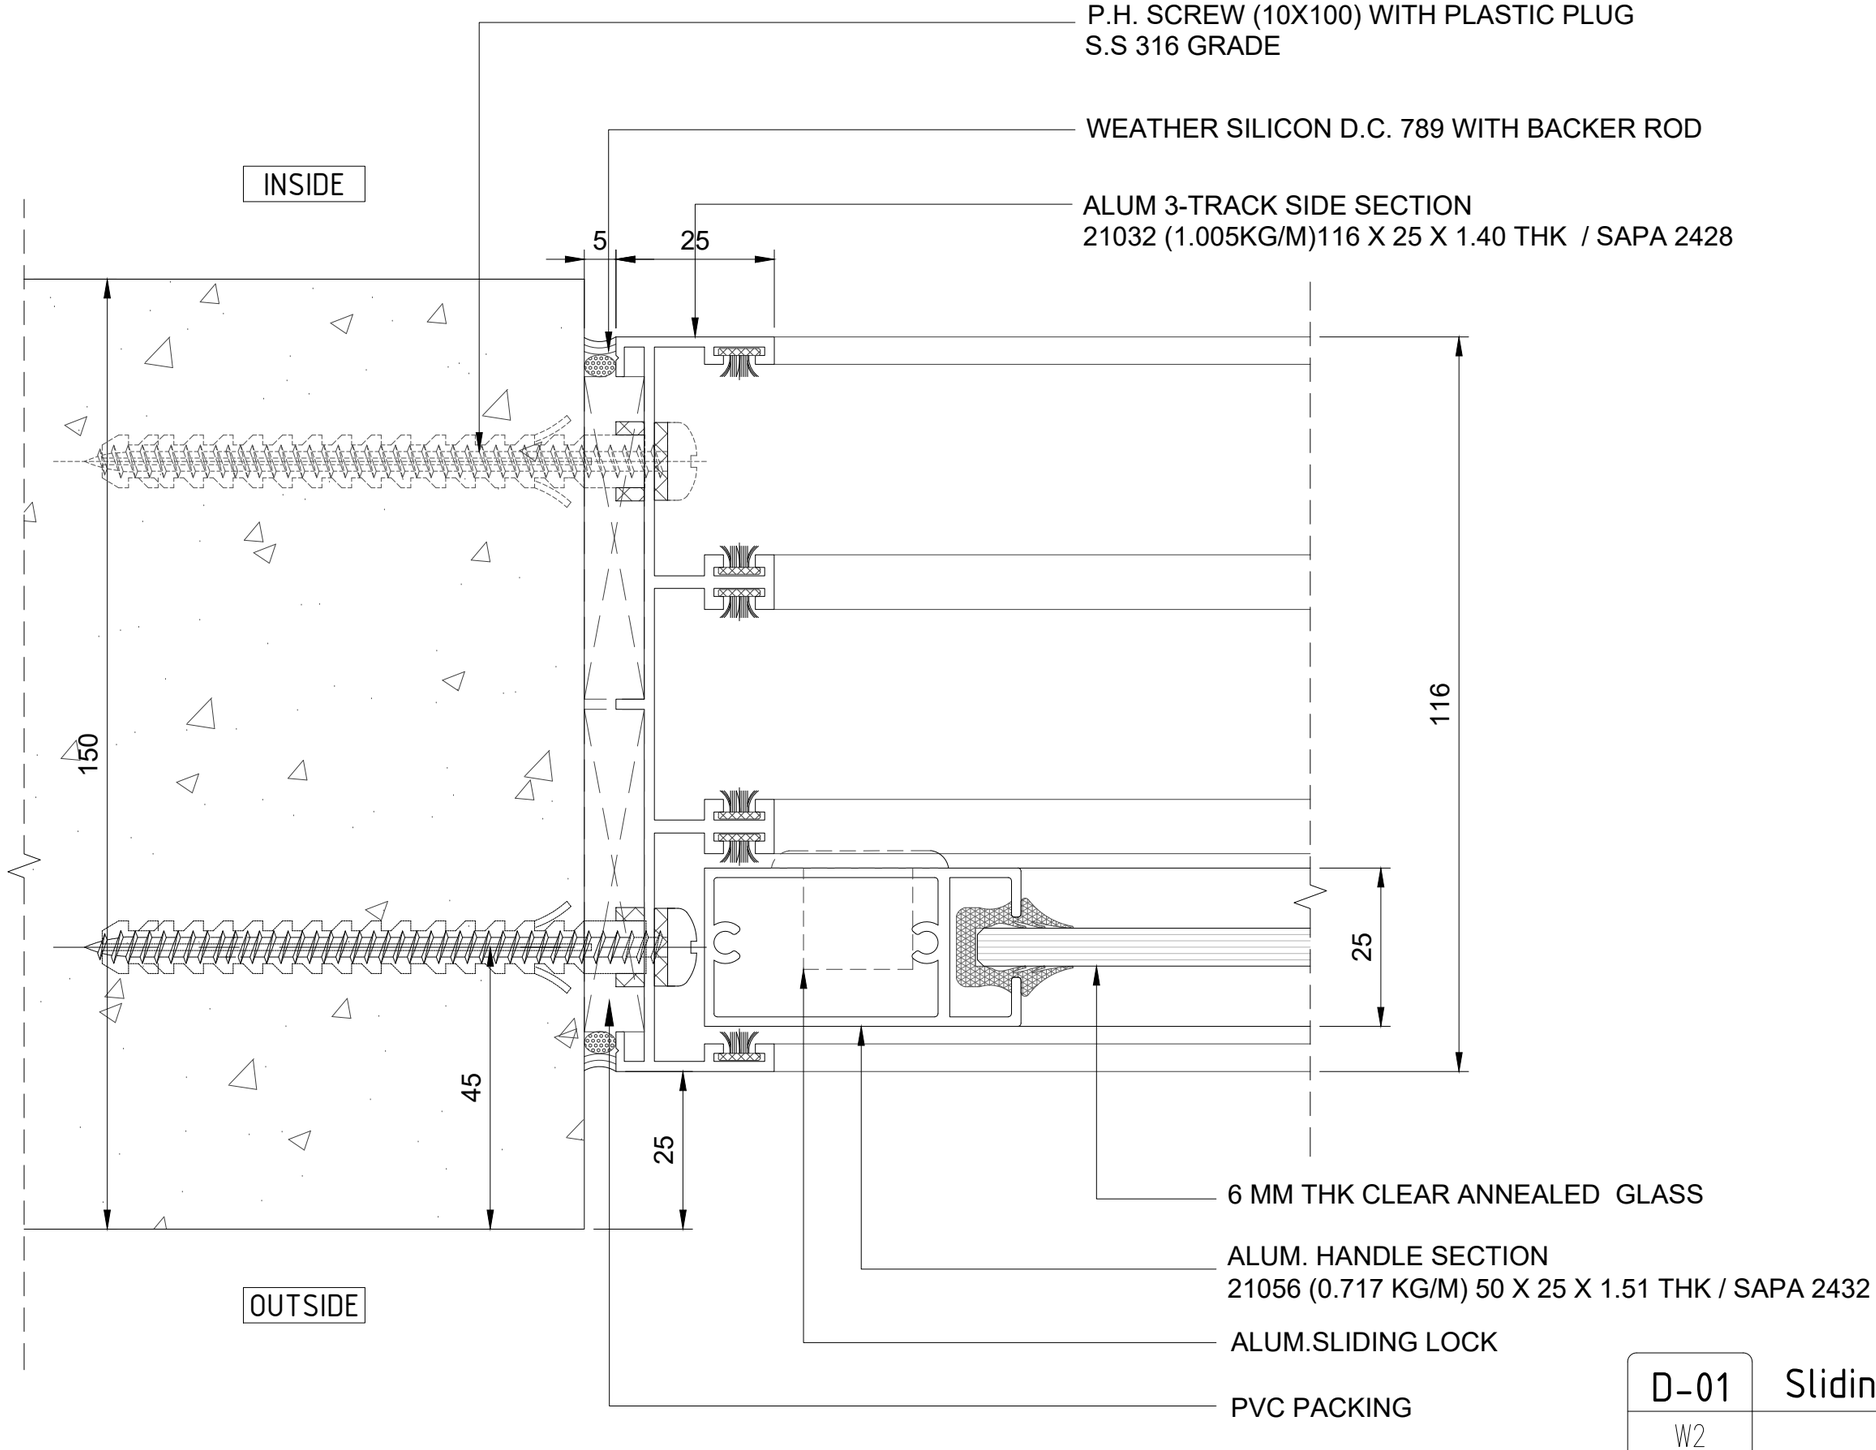

D-01
W2

Sliding Window Horizontal Detail

LODHA
BUILDING A BETTER LIFE

RESIDENCES | OFFICES | RETAIL | IT CAMPUSES | SEZs

Lodha Excelus, Apollo Mills Compound, N M Joshi Marg, Mahalaxmi, Mumbai 400011
t +91.22.23024400 * f +91.22.23000693 * www.lodhagroup.com

Rev	Date	Description
R0	11-05-2022	SHOW FLAT DRAWING

Architects :
KAPADIA ASSOCIATES PVT.LTD.
112-114 PENINSULA CENTRE
Dr, S.S RAO ROAD,
PAREL (E),MUMBAI 400012
TEL : 91 (22) 56602838
email: kapadiaassociates.com


Structural Consultants :

Project Name :
LODHA- ACME OZONE
THANE

Title
SLIDING WINDOW WITH BOTTOM FIX DETAILS

Scale (A3)	Drawing No.		
1:1	LD-SW-D01		
Drawn	Checked	Approved	Rev.
SS	KS	CP	R0

INSIDE

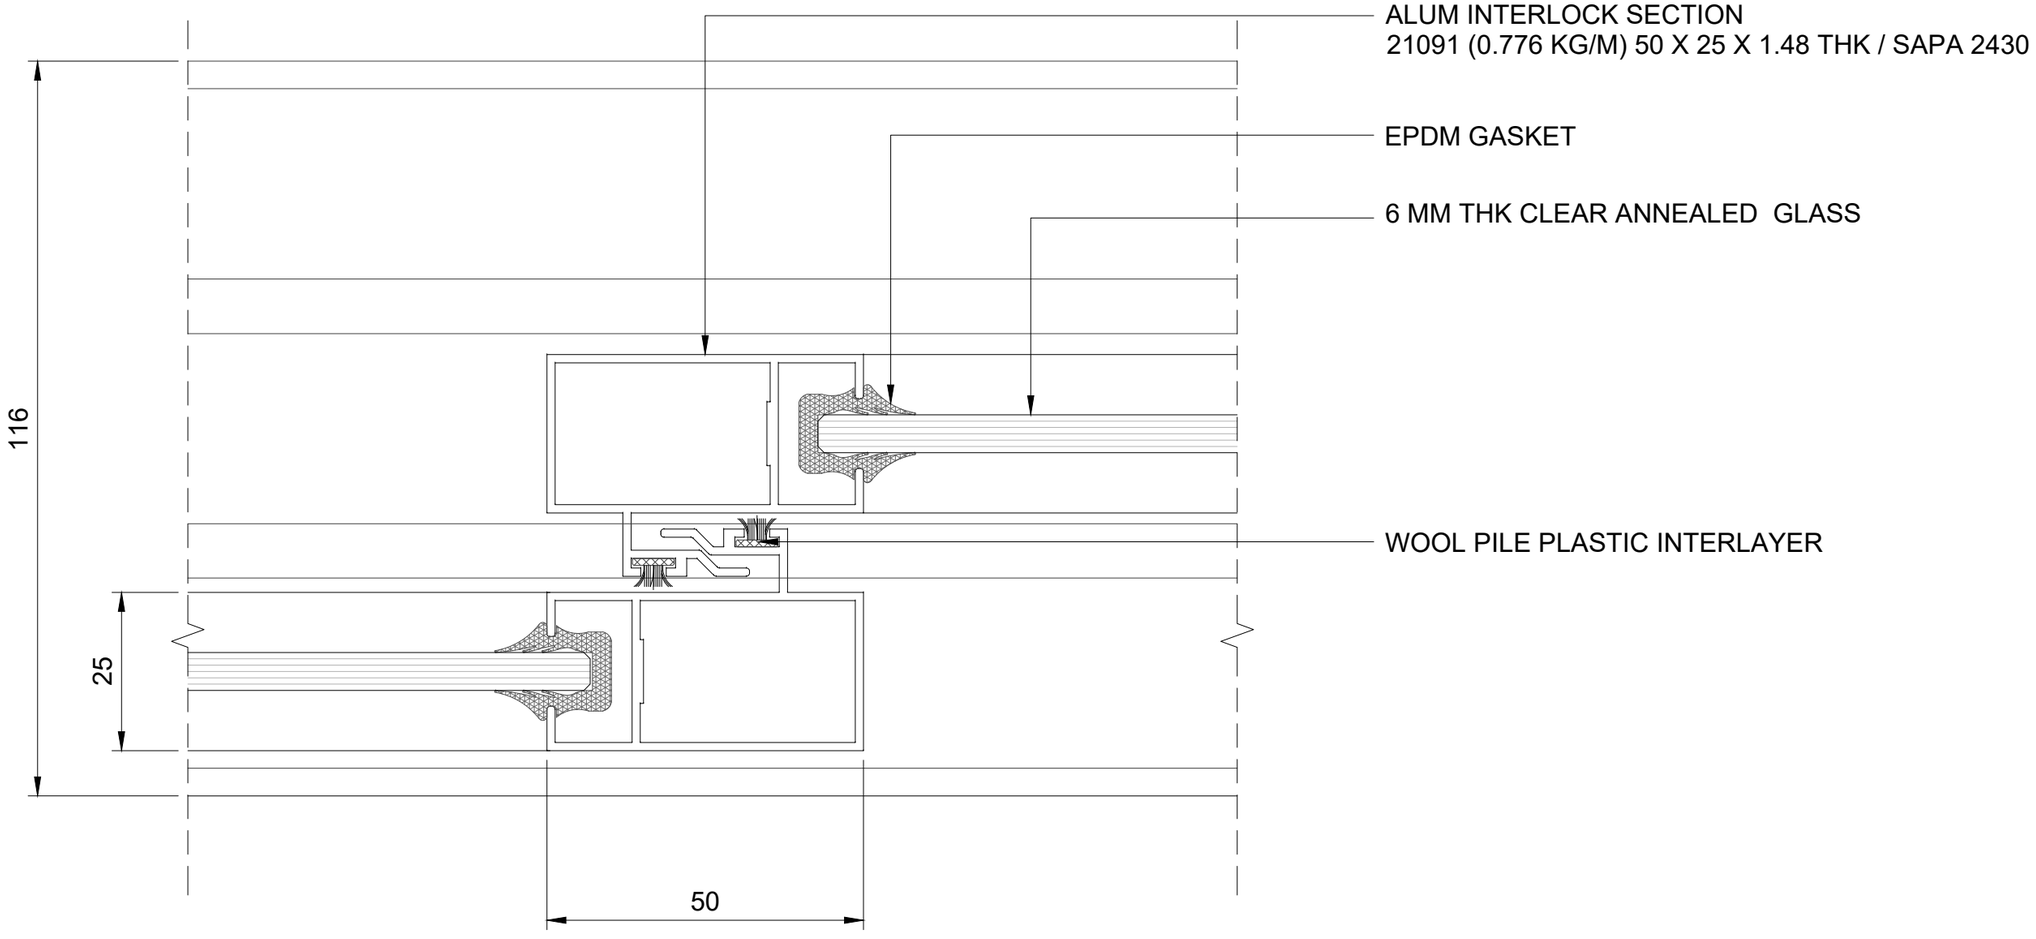

OUTSIDE

D-02
W2

Sliding Window Interlock Detail

LODHA
BUILDING A BETTER LIFE

RESIDENCES | OFFICES | RETAIL | IT CAMPUSES | SEZs

Lodha Excelus, Apollo Mills Compound, N M Joshi Marg, Mahalaxmi, Mumbai 400011
t +91.22.23024400 * f +91.22.23000693 * www.lodhagroup.com

Rev	Date	Description
R0	11-05-2022	SHOW FLAT DRAWING


Architects :
KAPADIA ASSOCIATES PVT.LTD.
112-114 PENINSULA CENTRE
Dr, S.S RAO ROAD,
PAREL (E),MUMBAI 400012
TEL : 91 (22) 56602838
email: kapadiaassociates.com

Structural Consultants :

Project Name :
LODHA- ACME OZONE
THANE

Title
SLIDING WINDOW WITH BOTTOM FIX DETAILS

Scale (A3)	Drawing No.		
1:1	LD-SW-D02		
Drawn	Checked	Approved	Rev.
SS	KS	CP	R0

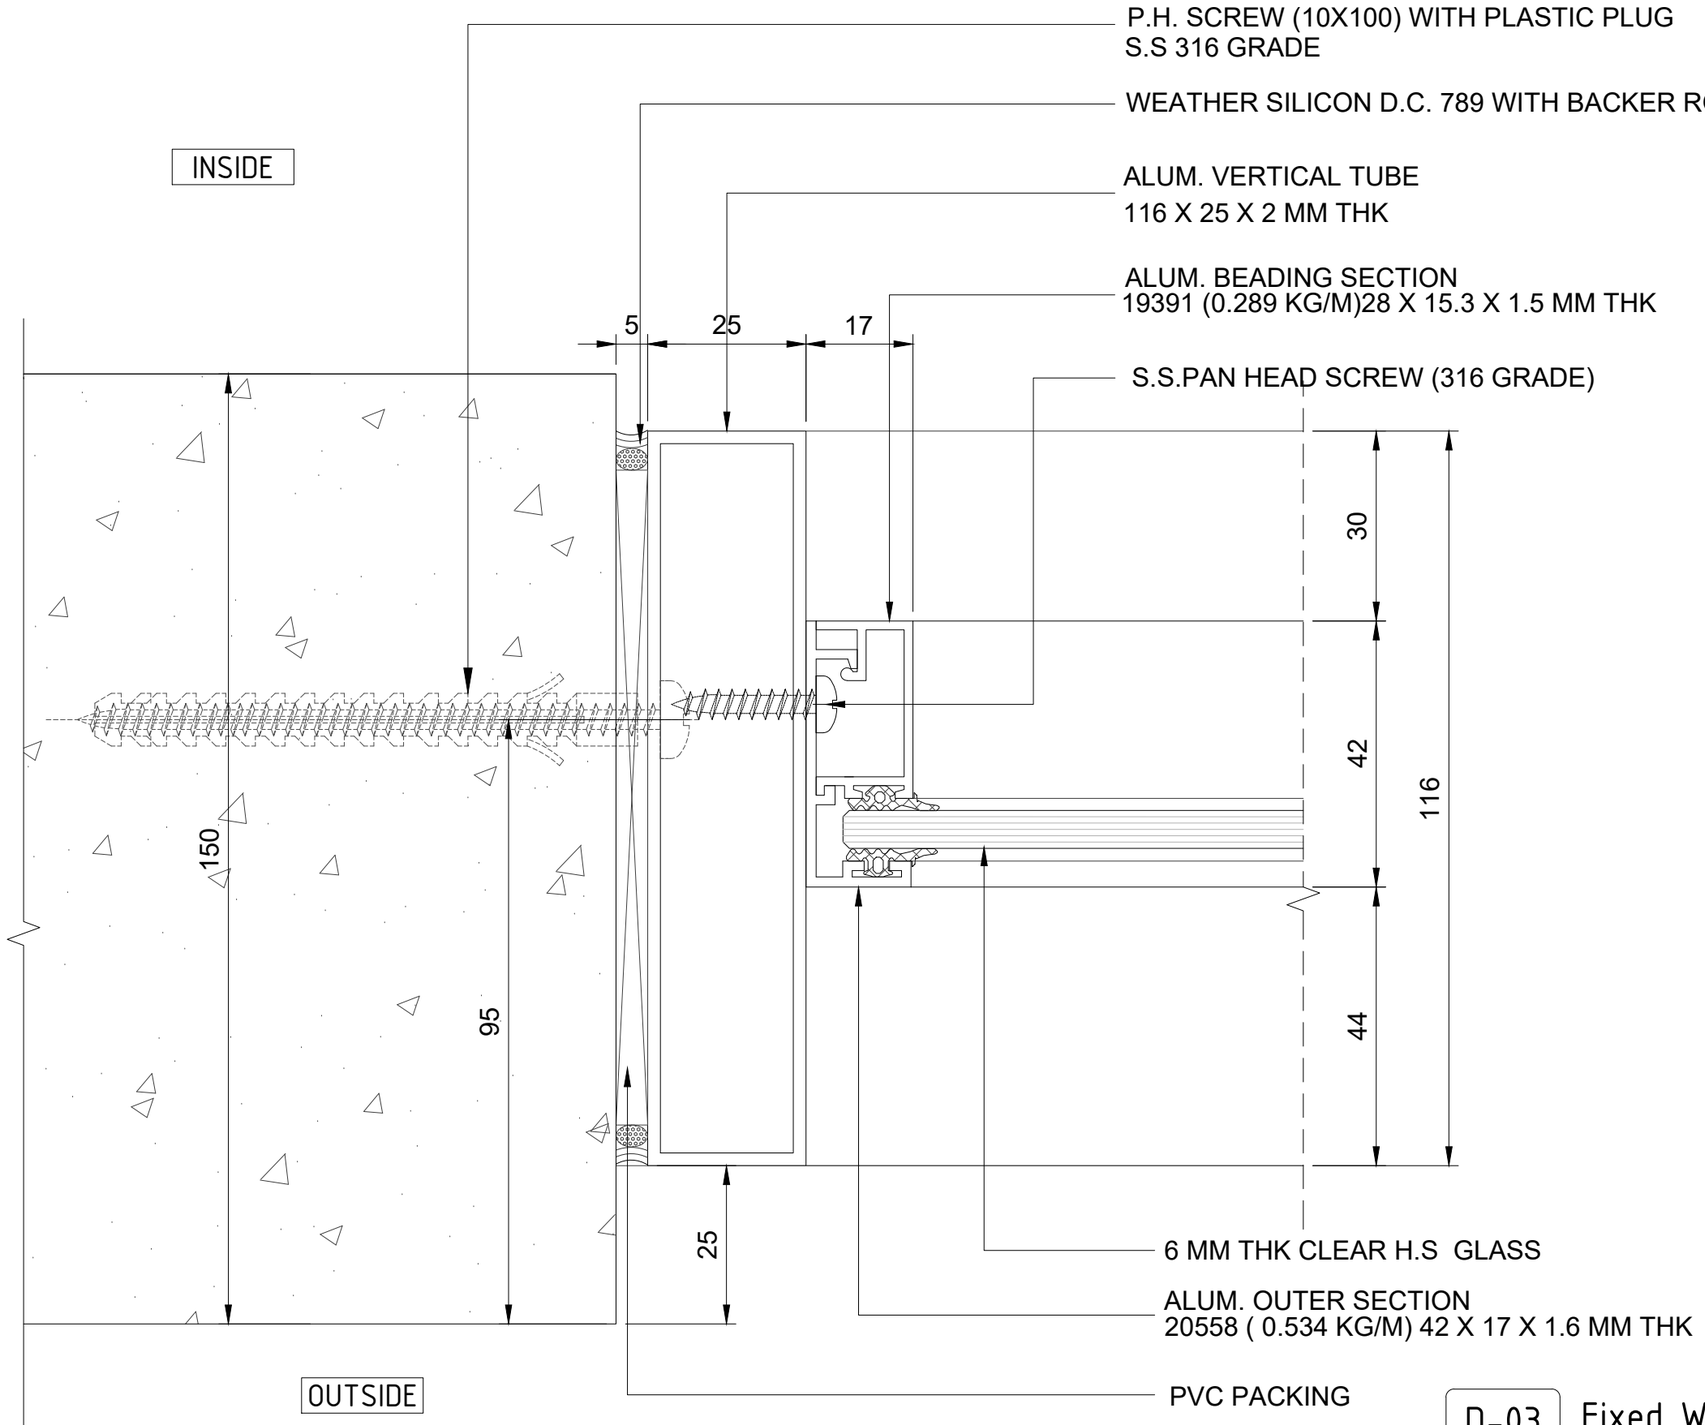

D-03
W2

Fixed Window Horizontal End Detail

LODHA
BUILDING A BETTER LIFE

RESIDENCES | OFFICES | RETAIL | IT CAMPUSES | SEZs

Lodha Excelus, Apollo Mills Compound, N M Joshi Marg, Mahalaxmi, Mumbai 400011
t +91.22.23024400 * f +91.22.23000693 * www.lodhagroup.com

Rev	Date	Description
R0	11-05-2022	SHOW FLAT DRAWING

Architects :

KAPADIA ASSOCIATES PVT.LTD.

112-114 PENINSULA CENTRE
Dr, S.S RAO ROAD,
PAREL (E),MUMBAI 400012
TEL : 91 (22) 56602838
email: kapadiaassociates.com


Structural Consultants :

Project Name :

LODHA- ACME OZONE
THANE

Title
SLIDING WINDOW WITH BOTTOM FIX DETAILS

Scale (A3)	Drawing No.		
1:1	LD-SW-D03		
Drawn	Checked	Approved	Rev.
SS	KS	CP	R0

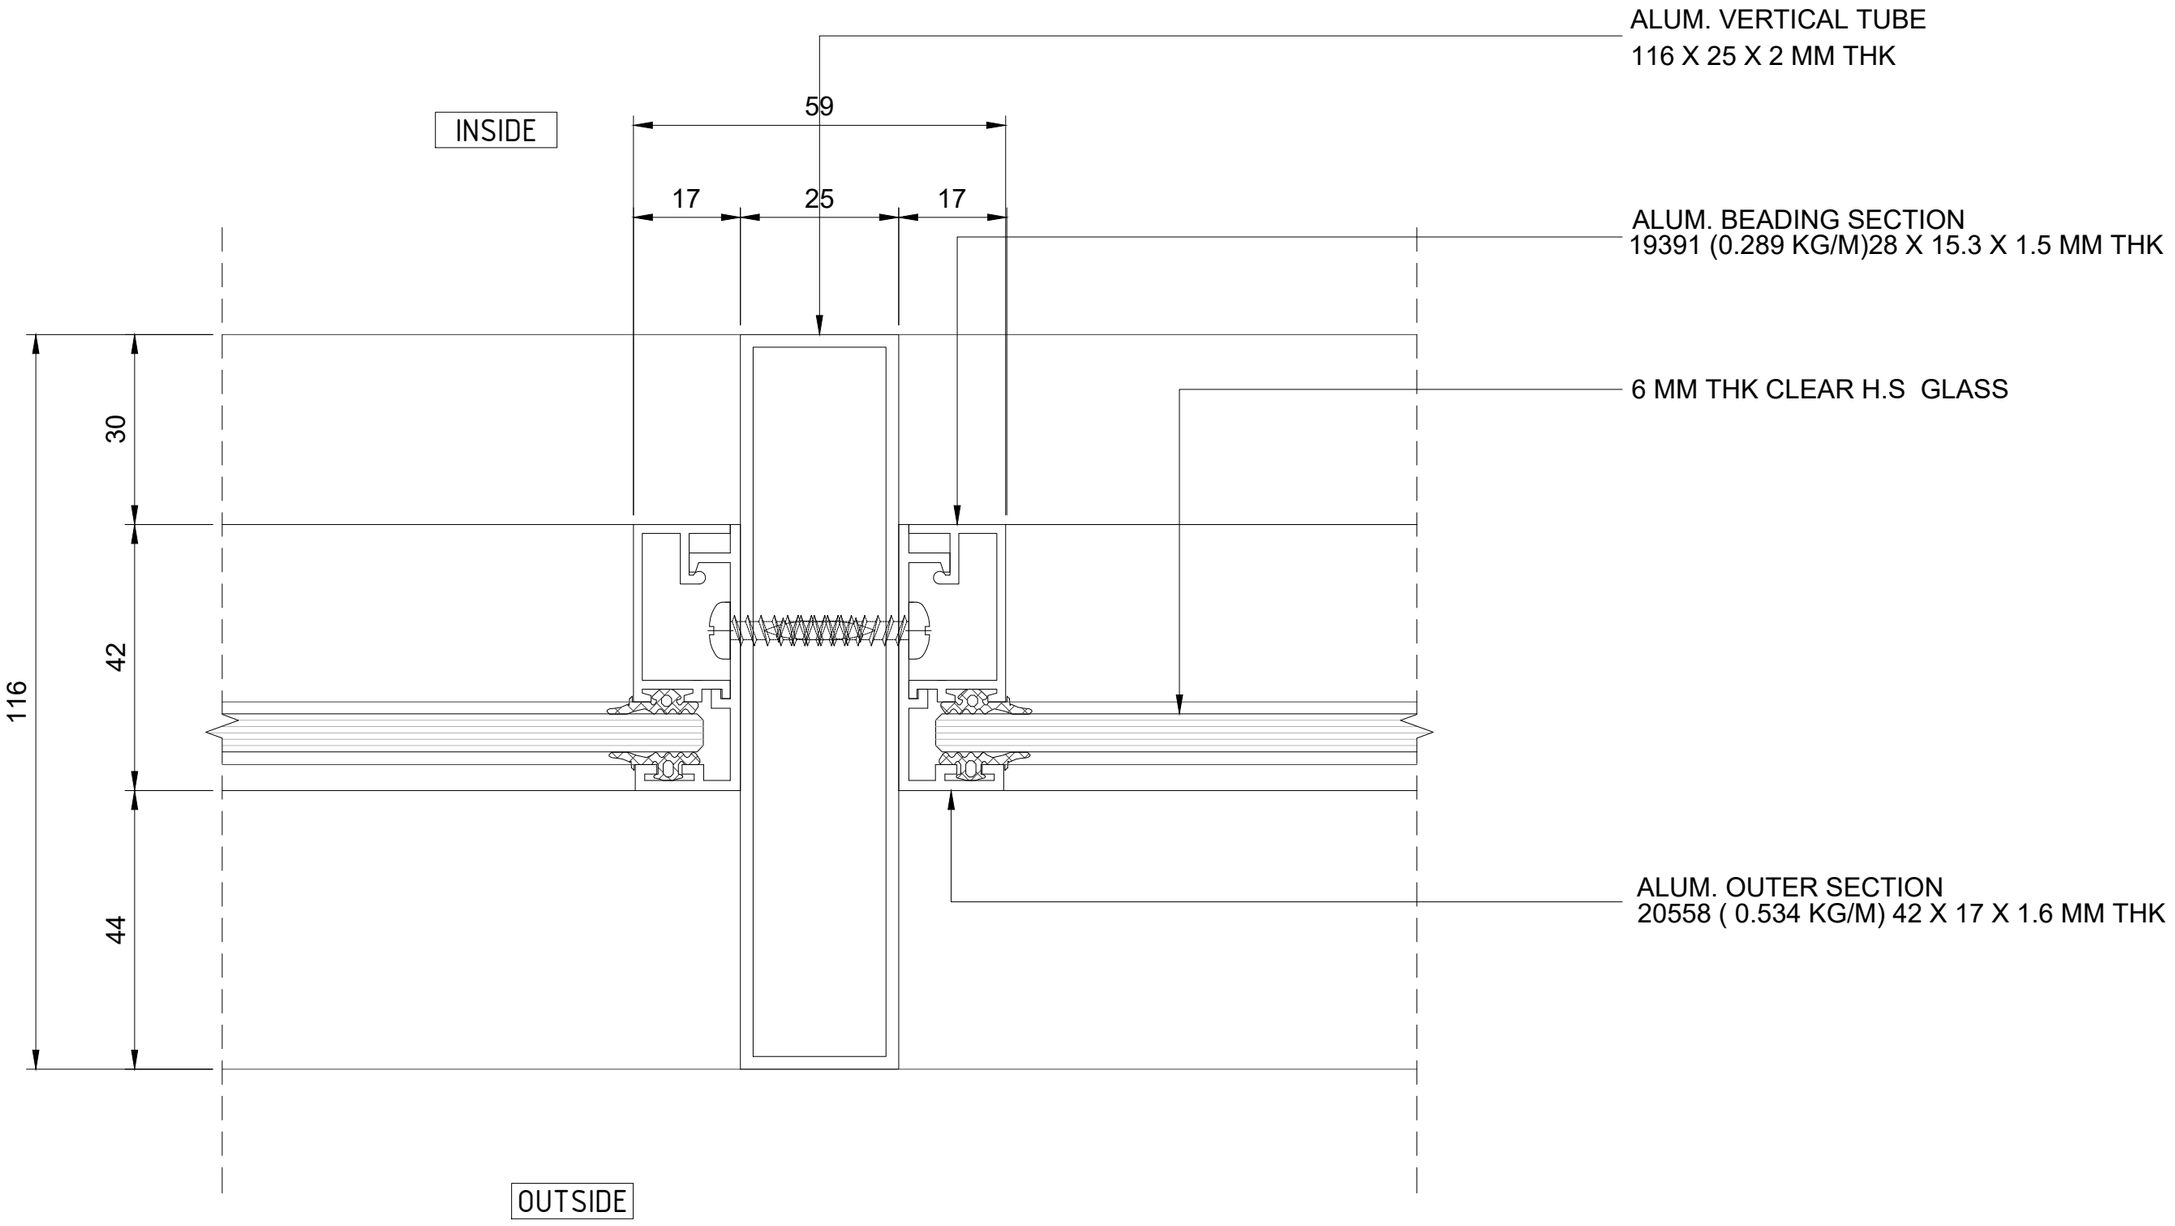

D-04
W2

Fixed Window Intermediate Detail

LODHA
BUILDING A BETTER LIFE

RESIDENCES | OFFICES | RETAIL | IT CAMPUSES | SEZs

Lodha Excelus, Apollo Mills Compound, N M Joshi Marg, Mahalaxmi, Mumbai 400011
t +91.22.23024400 * f +91.22.23000693 * www.lodhagroup.com

Rev	Date	Description
R0	11-05-2022	SHOW FLAT DRAWING


Architects :
KAPADIA ASSOCIATES PVT.LTD.
112-114 PENINSULA CENTRE
Dr, S.S RAO ROAD,
PAREL (E),MUMBAI 400012
TEL : 91 (22) 56602838
email: kapadiaassociates.com

Structural Consultants :

Project Name :
LODHA- ACME OZONE
THANE

Title
SLIDING WINDOW WITH BOTTOM FIX DETAILS

Scale (A3)	Drawing No.		
1:1	LD-SW-D04		
Drawn	Checked	Approved	Rev.
SS	KS	CP	R0

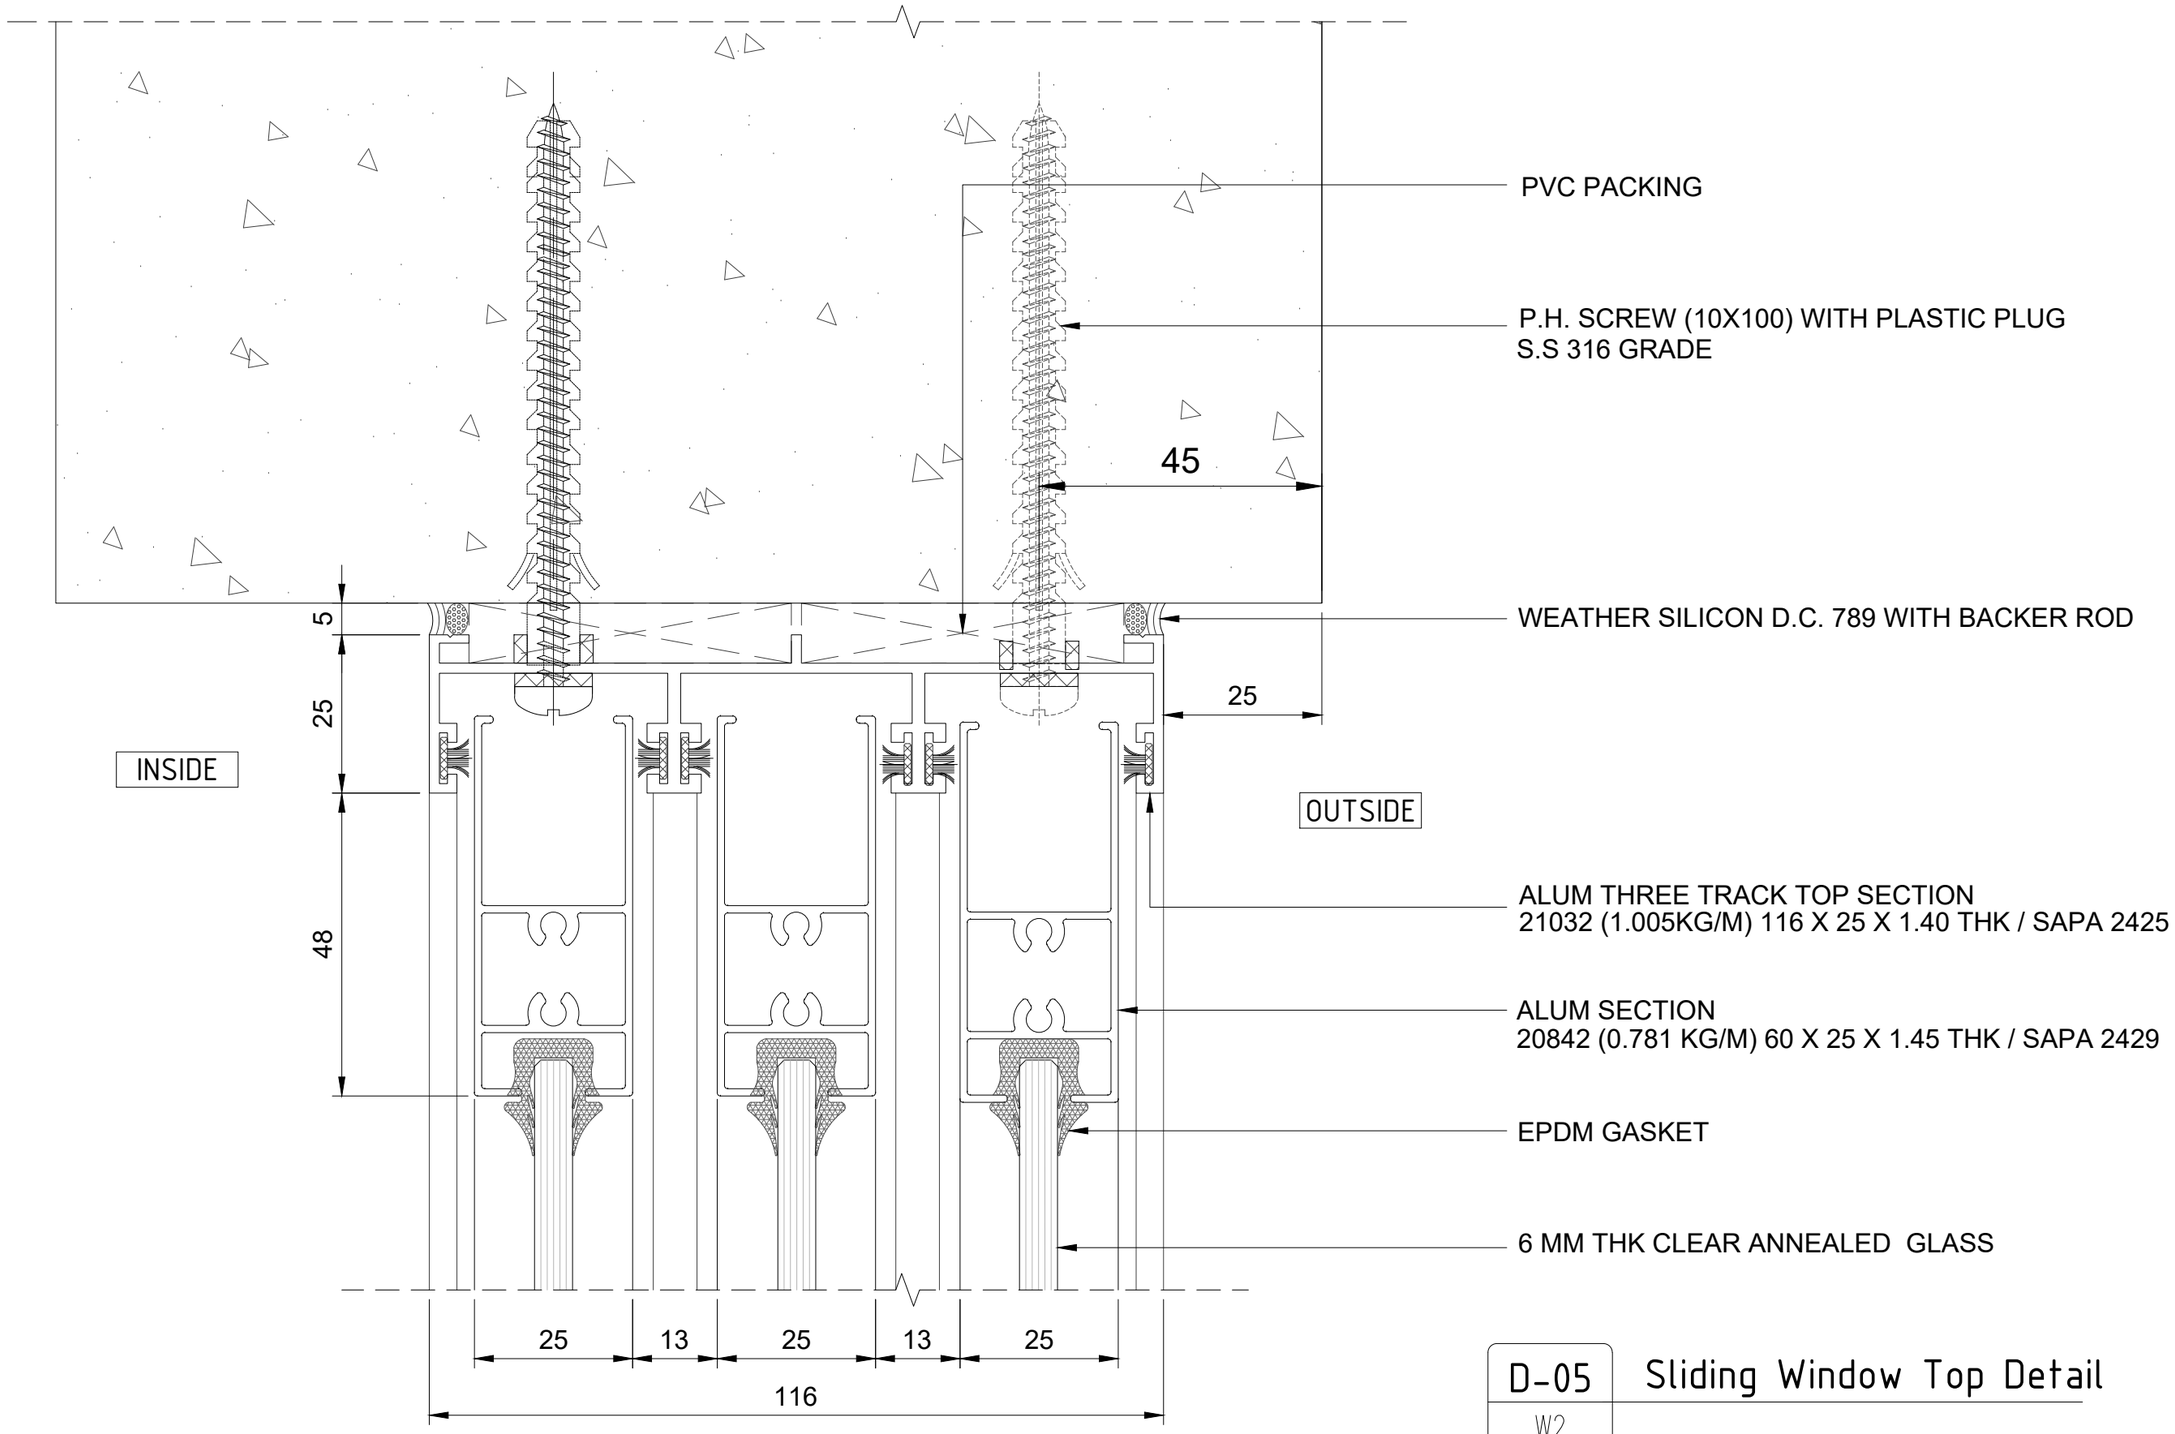

D-05
W2

Sliding Window Top Detail

LODHA
BUILDING A BETTER LIFE

RESIDENCES | OFFICES | RETAIL | IT CAMPUSES | SEZs

Lodha Excelus, Apollo Mills Compound, N M Joshi Marg, Mahalaxmi, Mumbai 400011
t +91.22.23024400 * f +91.22.23000693 * www.lodhagroup.com

Rev	Date	Description
R0	11-05-2022	SHOW FLAT DRAWING


Architects :
KAPADIA ASSOCIATES PVT.LTD.
112-114 PENINSULA CENTRE
Dr, S.S RAO ROAD,
PAREL (E),MUMBAI 400012
TEL : 91 (22) 56602838
email: kapadiaassociates.com

Structural Consultants :

Project Name :
LODHA- ACME OZONE
THANE

Title
SLIDING WINDOW WITH BOTTOM FIX DETAILS

Scale (A3)	Drawing No.		
1:1	LD-SW-D05		
Drawn	Checked	Approved	Rev.
SS	KS	CP	R0

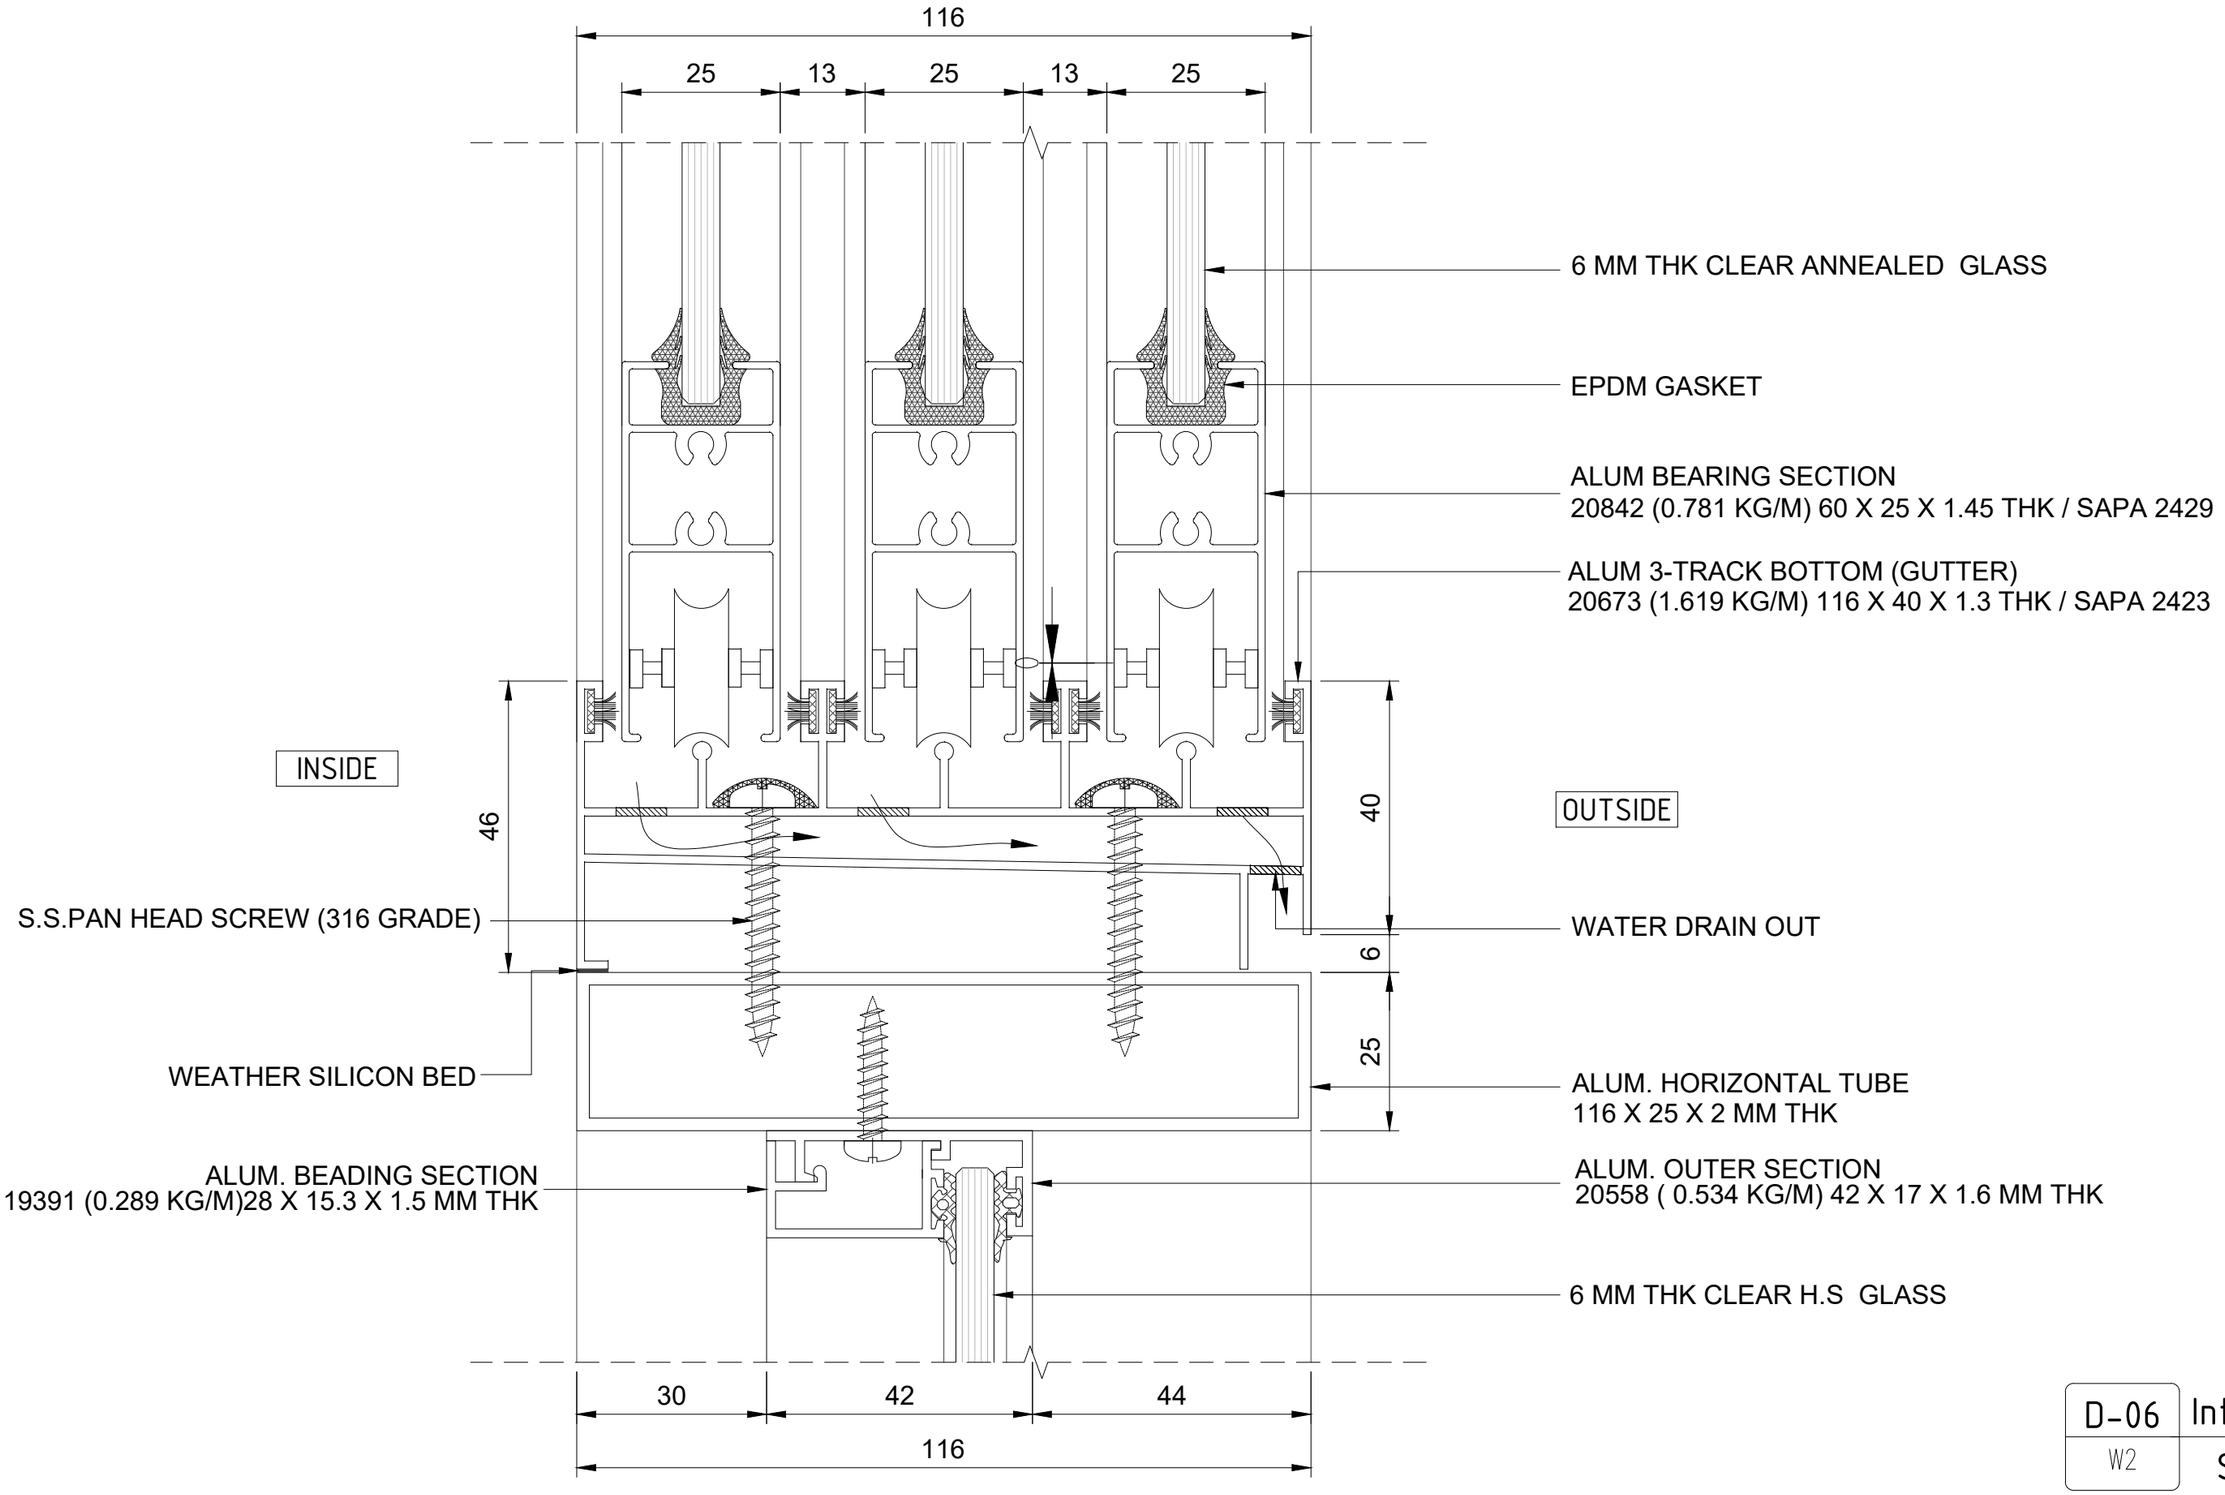

D-06 Intermediate Detail

W2 Sliding Window

LODHA

BUILDING A BETTER LIFE

RESIDENCES | OFFICES | RETAIL | IT CAMPUSES | SEZs

Lodha Excelus, Apollo Mills Compound, N M Joshi Marg, Mahalaxmi, Mumbai 400011

t +91.22.23024400 * f +91.22.23000693 * www.lodhagroup.com

Rev	Date	Description
R0	11-05-2022	SHOW FLAT DRAWING

Architects :

KAPADIA ASSOCIATES PVT.LTD.

112-114 PENINSULA CENTRE
Dr, S.S RAO ROAD,
PAREL (E),MUMBAI 400012
TEL : 91 (22) 56602838
email: kapadiaassociates.com


Structural Consultants :

Project Name :

LODHA- ACME OZONE
THANE

Title: SLIDING WINDOW WITH BOTTOM FIX DETAILS

Scale (A3)	Drawing No.		
1:1	LD-SW-D06		
Drawn	Checked	Approved	Rev.
SS	KS	CP	R0

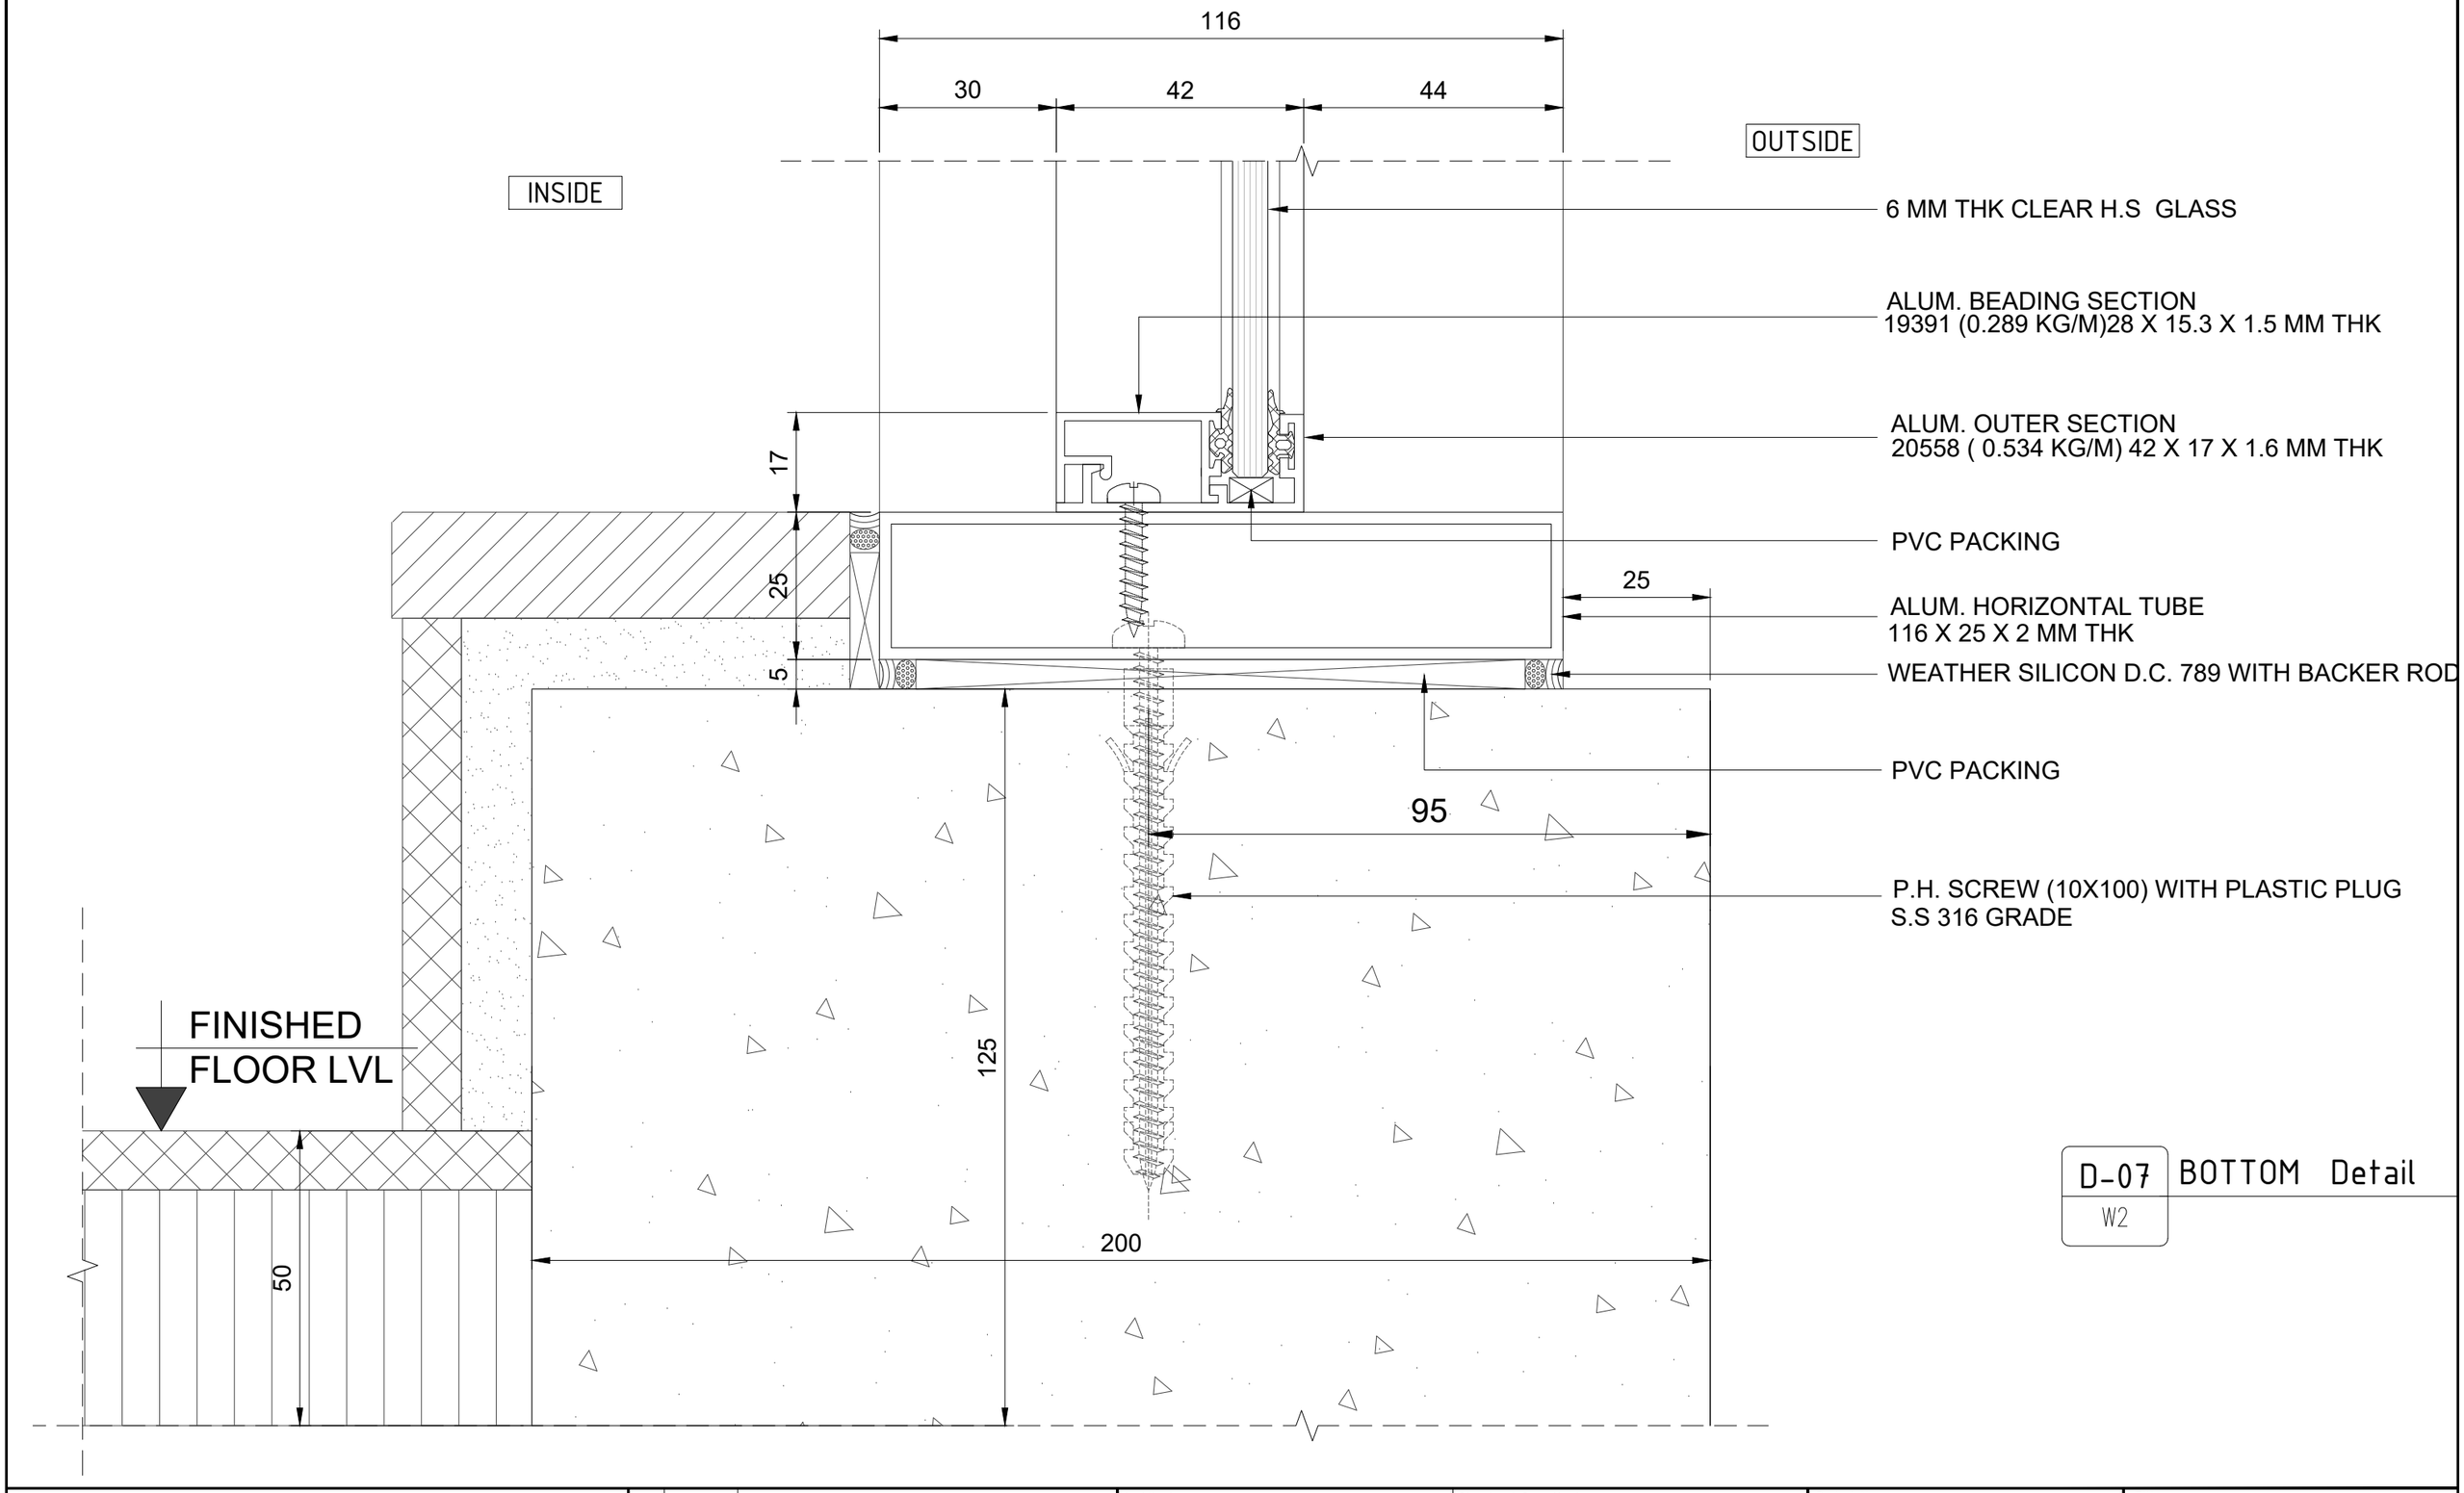

D-07 BOTTOM Detail

W2

LODHA

BUILDING A BETTER LIFE

RESIDENCES | OFFICES | RETAIL | IT CAMPUSES | SEZs

Lodha Excelus, Apollo Mills Compound, N M Joshi Marg, Mahalaxmi, Mumbai 400011

t +91.22.23024400 * f +91.22.23000693 * www.lodhagroup.com

Rev	Date	Description
R0	11-05-2022	SHOW FLAT DRAWING

Architects :

KAPADIA ASSOCIATES PVT.LTD.

112-114 PENINSULA CENTRE
Dr, S.S RAO ROAD,
PAREL (E),MUMBAI 400012
TEL : 91 (22) 56602838
email: kapadiaassociates.com

Structural Consultants :

Project Name :

LODHA- ACME OZONE
THANE

Title: SLIDING WINDOW WITH BOTTOM FIX DETAILS

Scale (A3)	Drawing No.		
1:1	LD-SW-D07		
Drawn	Checked	Approved	Rev.
SS	KS	CP	R0