
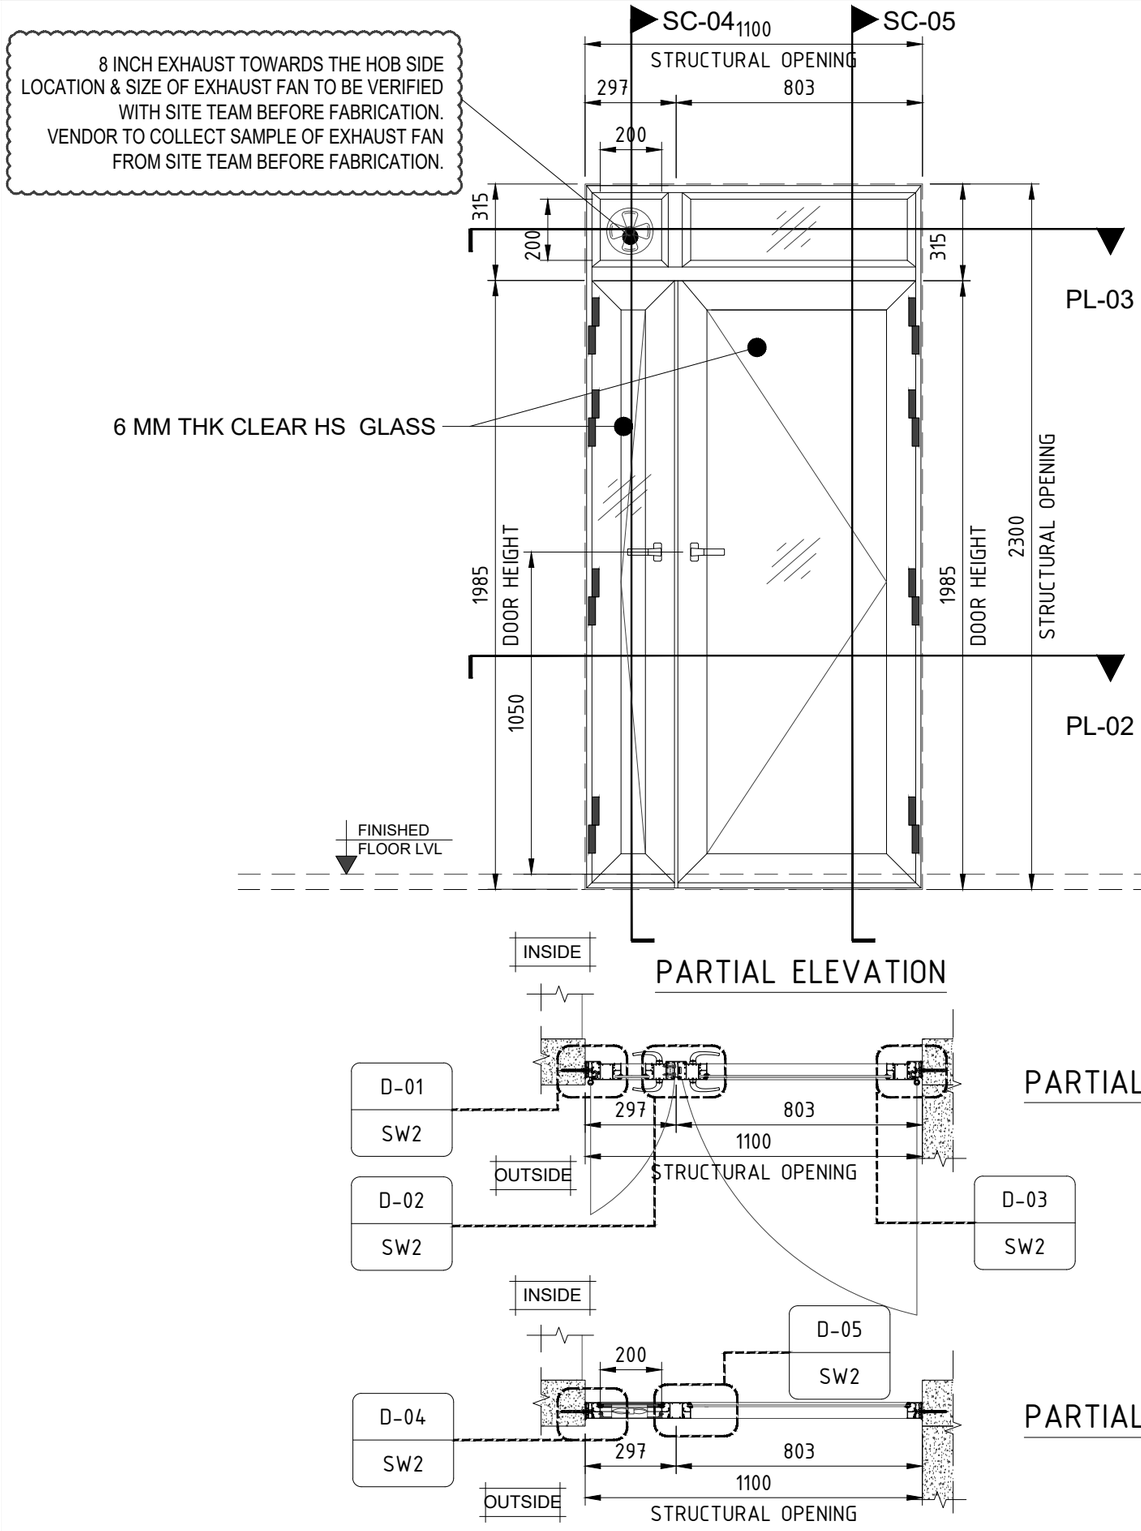


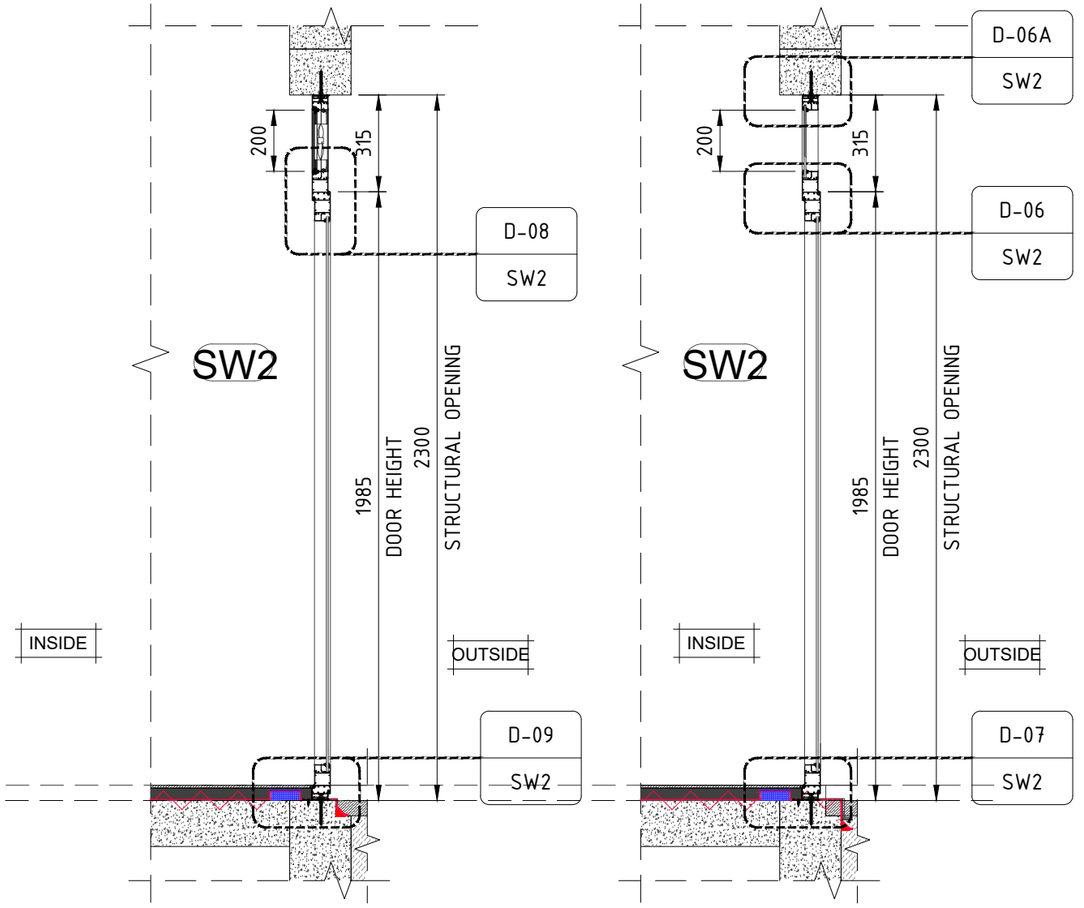

CASEMENT DOOR WITH TOP FIX & EXHAUST FAN

52MM GEETA SERIES DOOR SECTIONS OR APPROVED EQUIVALENT.					
UNIT TYPE	LOCATION	WIDTH	HEIGHT	UNFINISHED SILL HT	UNFINISHED LINTEL HT
SW-02	KITCHEN/UTILITY	1100	2300	-	2300

LODHA
BUILDING A BETTER LIFE

RESIDENCES | OFFICES | RETAIL | IT CAMPUSES | SEZs

Lodha Excelus, Apollo Mills Compound, N M Joshi Marg, Mahalaxmi, Mumbai 400011
t +91.22.23024400 * f +91.22.23000693 * www.lodhagroup.com

Rev	Date	Description
R1	24/05/2022	SHOW FLAT DRAWING
R0	11/05/2022	SHOW FLAT DRAWING


Architects :
KAPADIA ASSOCIATES PVT.LTD.
112-114 PENINSULA CENTRE
Dr, S.S RAO ROAD,
PAREL (E),MUMBAI 400012
TEL : 91 (22) 56602838
email: kapadiaassociates.com

Structural Consultants :

Project Name :
LODHA- ACME OZONE
THANE

Title
PARTAIL ELEV,PLAN & SECTION

Scale (A3)	Drawing No.		
1:20	LG-UD-SW2		
Drawn	Checked	Approved	Rev.
SS	KS	CP	R0

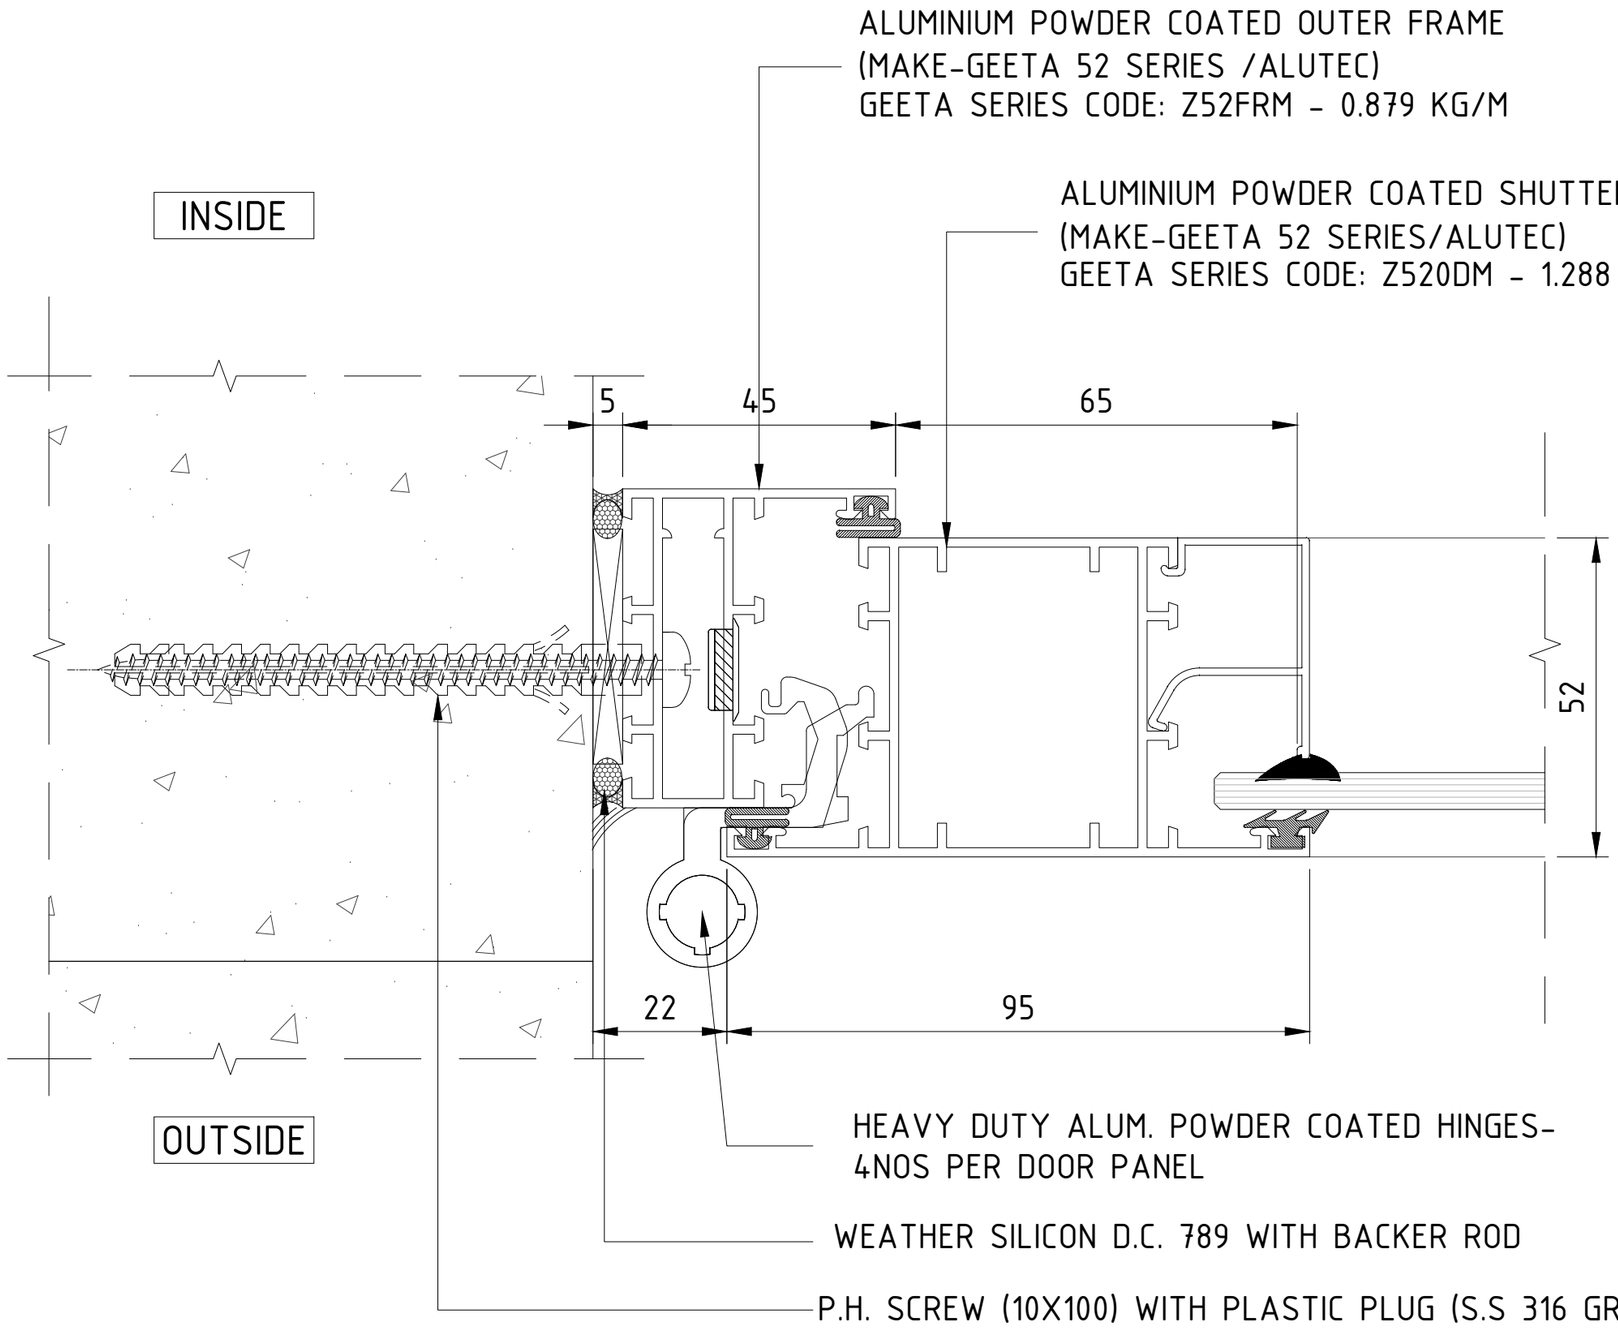

DE-01 SW2 **DOOR CORNER DETAIL**

LODHA
BUILDING A BETTER LIFE

RESIDENCES | OFFICES | RETAIL | IT CAMPUSES | SEZs

Lodha Excelus, Apollo Mills Compound, N M Joshi Marg, Mahalaxmi, Mumbai 400011
t +91.22.23024400 * f +91.22.23000693 * www.lodhagroup.com

Rev	Date	Description
R1	24/05/2022	SHOW FLAT DRAWING
R0	11/05/2022	SHOW FLAT DRAWING

Architects :

KAPADIA ASSOCIATES PVT.LTD.

112-114 PENINSULA CENTRE
Dr, S.S RAO ROAD,
PAREL (E),MUMBAI 400012
TEL : 91 (22) 56602838
email: kapadiaassociates.com


Structural Consultants :

Project Name :


LODHA- ACME OZONE
THANE

Title: DETAILS

Scale (A3)	Drawing No.		
1:1	LG-UD-DE-01		
Drawn	Checked	Approved	Rev.
SS	KS	CP	R0

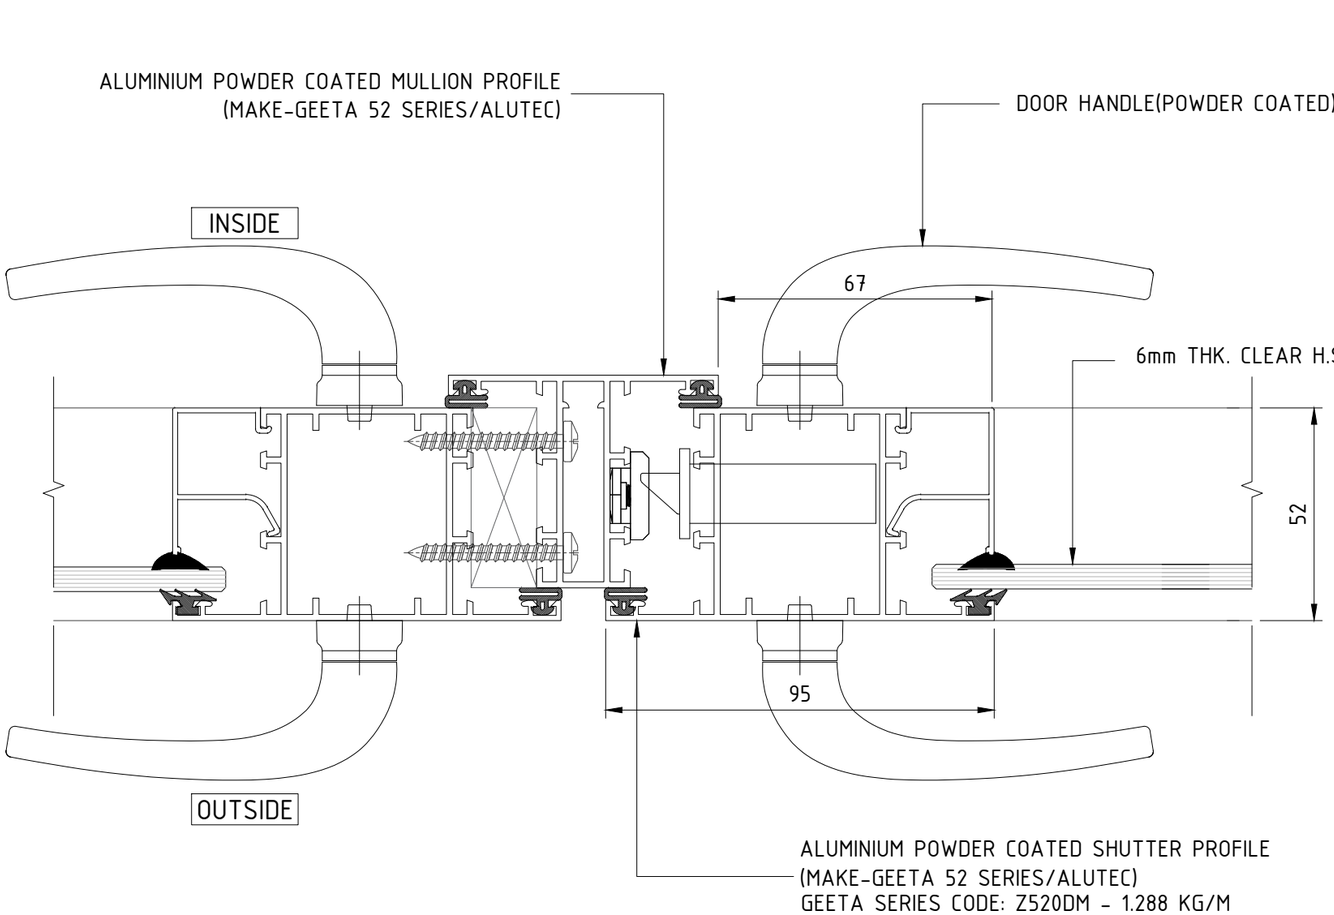

DE-02 SW2 INTERMEDIATE DOOR DETAIL

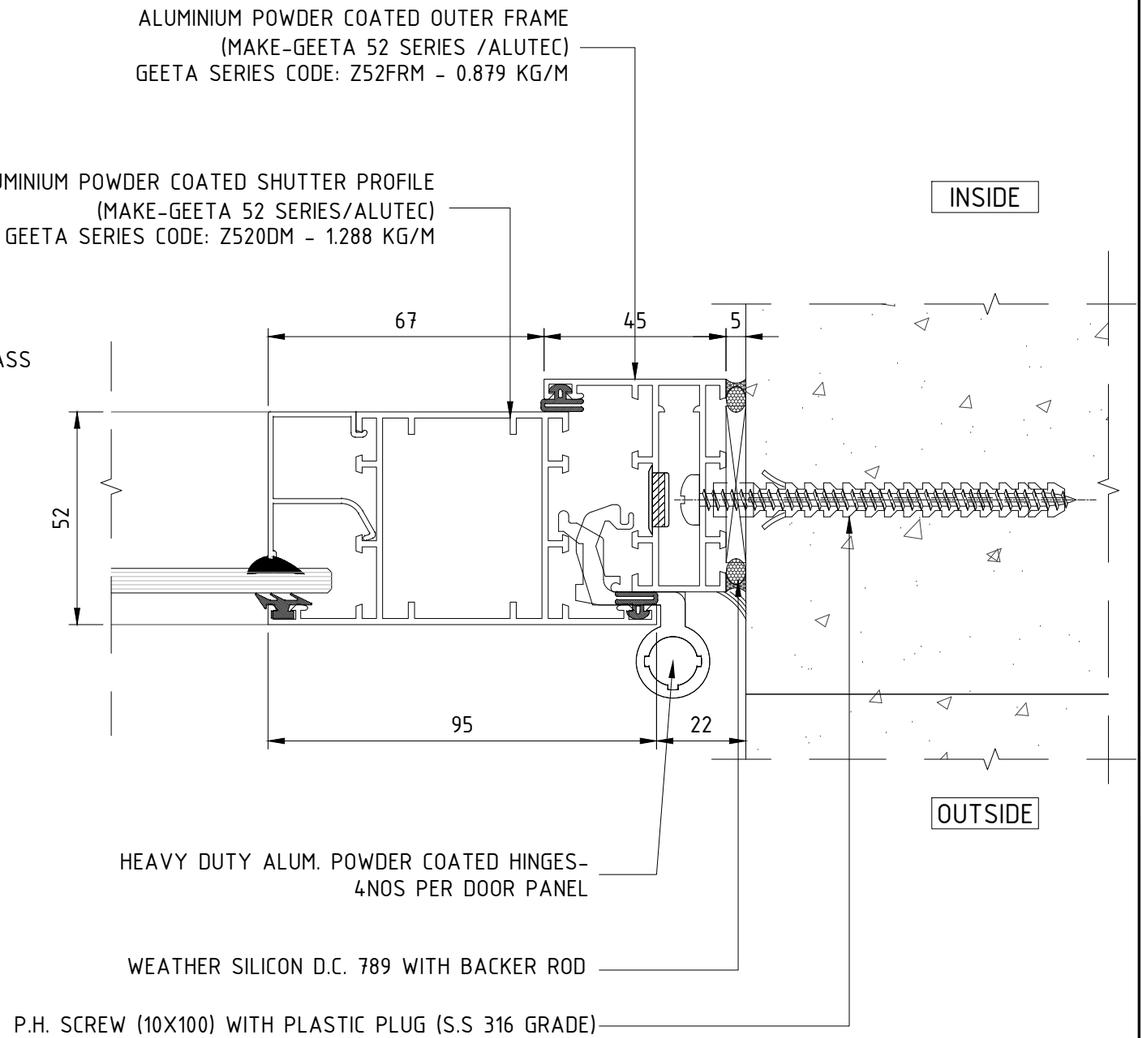

DE-03 SW2 DOOR END DETAIL

LODHA
BUILDING A BETTER LIFE

RESIDENCES | OFFICES | RETAIL | IT CAMPUSES | SEZs

Lodha Excelus, Apollo Mills Compound, N M Joshi Marg, Mahalaxmi, Mumbai 400011
t +91.22.23024400 * f +91.22.23000693 * www.lodhagroup.com

Rev	Date	Description
R1	24/05/2022	SHOW FLAT DRAWING
R0	11/05/2022	SHOW FLAT DRAWING


Architects :
KAPADIA ASSOCIATES PVT.LTD.
112-114 PENINSULA CENTRE
Dr, S.S RAO ROAD,
PAREL (E),MUMBAI 400012
TEL : 91 (22) 56602838
email: kapadiaassociates.com

Structural Consultants :


Project Name :
LODHA- ACME OZONE
THANE

Title: DETAILS

Scale (A3)	Drawing No.		
1:1.5	LG-UD-DE-02 & 03		
Drawn	Checked	Approved	Rev.
SS	KS	CP	R0

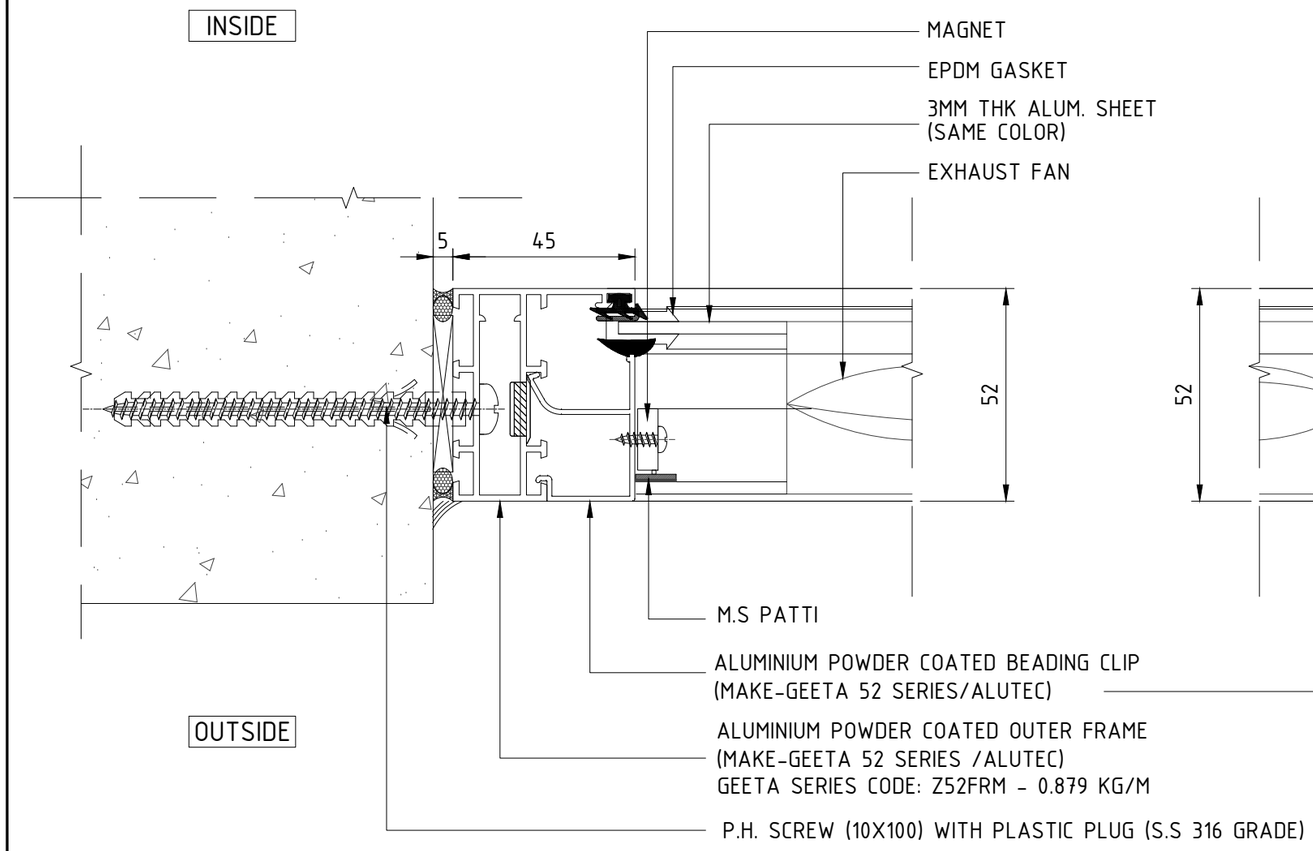

DE-04 SW2 EXHAUST FAN DETAIL

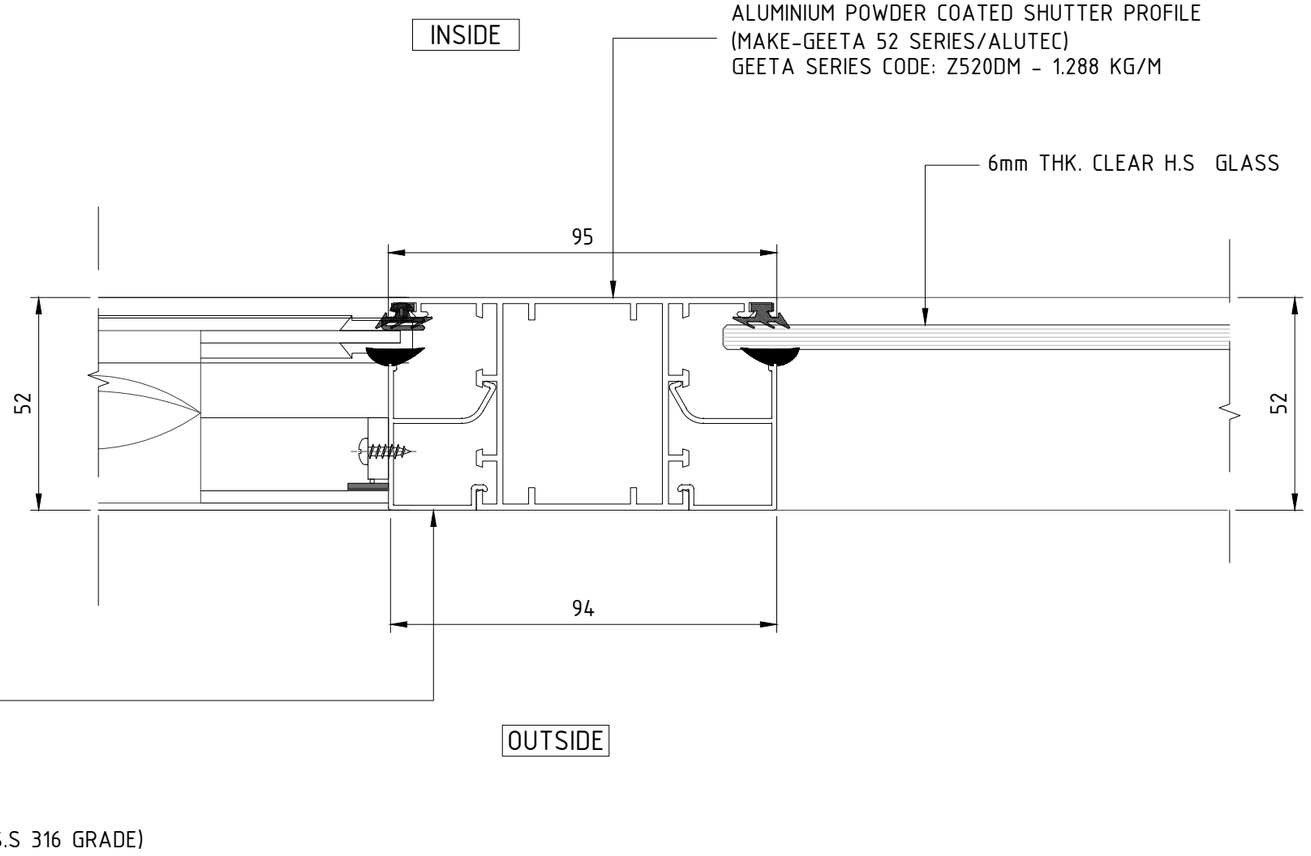

DE-05 SW2 INTERMEDIATE DOOR DETAIL

LODHA
BUILDING A BETTER LIFE

RESIDENCES | OFFICES | RETAIL | IT CAMPUSES | SEZs

Lodha Excelus, Apollo Mills Compound, N M Joshi Marg, Mahalaxmi, Mumbai 400011
t +91.22.23024400 * f +91.22.23000693 * www.lodhagroup.com

Rev	Date	Description
R1	24/05/2022	SHOW FLAT DRAWING
R0	11/05/2022	SHOW FLAT DRAWING


Architects :
KAPADIA ASSOCIATES PVT.LTD.
112-114 PENINSULA CENTRE
Dr, S.S RAO ROAD,
PAREL (E),MUMBAI 400012
TEL : 91 (22) 56602838
email: kapadiaassociates.com

Structural Consultants :

Project Name :
LODHA- ACME OZONE
THANE


Title
DETAILS

Scale (A3)	Drawing No.		
1:1.5	LG-UD-DE-04 & 05		
Drawn	Checked	Approved	Rev.
SS	KS	CP	R0

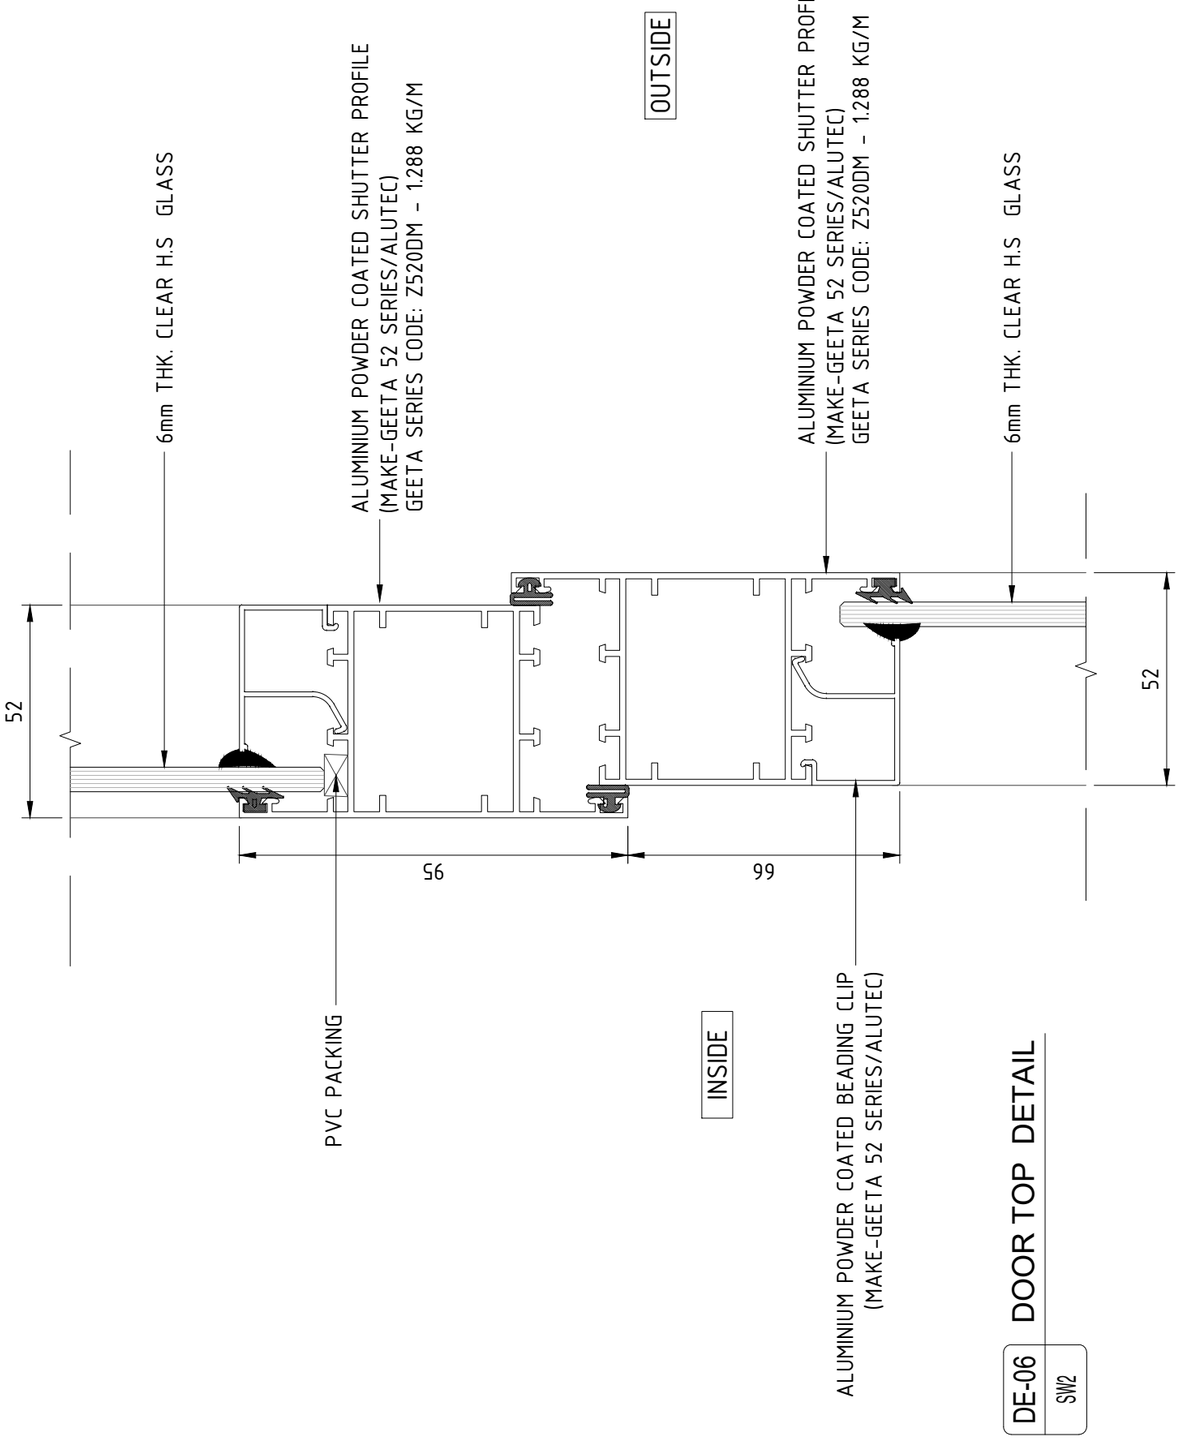

DE-06 DOOR TOP DETAIL

SW2

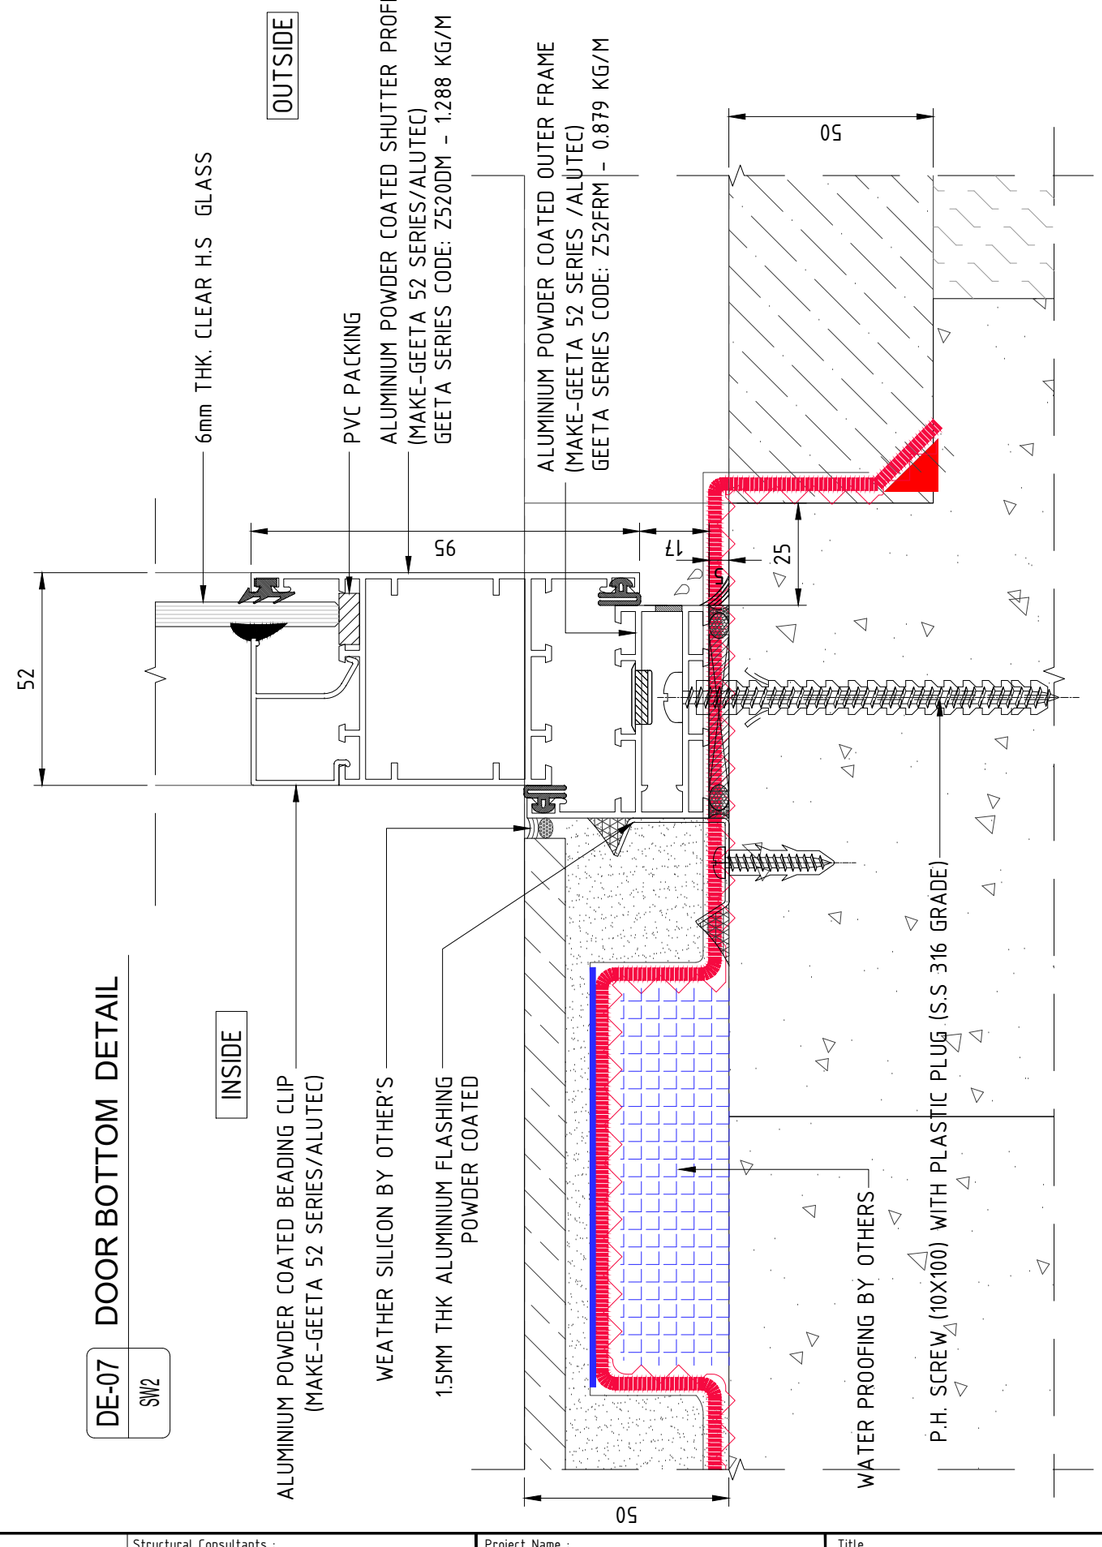

DE-07 DOOR BOTTOM DETAIL

SW2

LODHA

BUILDING A BETTER LIFE

RESIDENCES | OFFICES | RETAIL | IT CAMPUSES | SEZs

Lodha Excelus, Apollo Mills Compound, N M Joshi Marg, Mahalaxmi, Mumbai 400011
t +91.22.23024400 * f +91.22.23000693 * www.lodhagroup.com

Rev	Date	Description
R1	24/05/2022	SHOW FLAT DRAWING
R0	11/05/2022	SHOW FLAT DRAWING

Architects :

KAPADIA ASSOCIATES PVT.LTD.

112-114 PENINSULA CENTRE
Dr, S.S RAO ROAD,
PAREL (E),MUMBAI 400012
TEL : 91 (22) 56602838
email: kapadiaassociates.com


Structural Consultants :

Project Name :

LODHA- ACME OZONE
THANE

Title: DETAILS

Scale (A3)	Drawing No.		
1:1.5	LG-UD-DE-06&07		
Drawn	Checked	Approved	Rev.
SS	KS	CP	R0

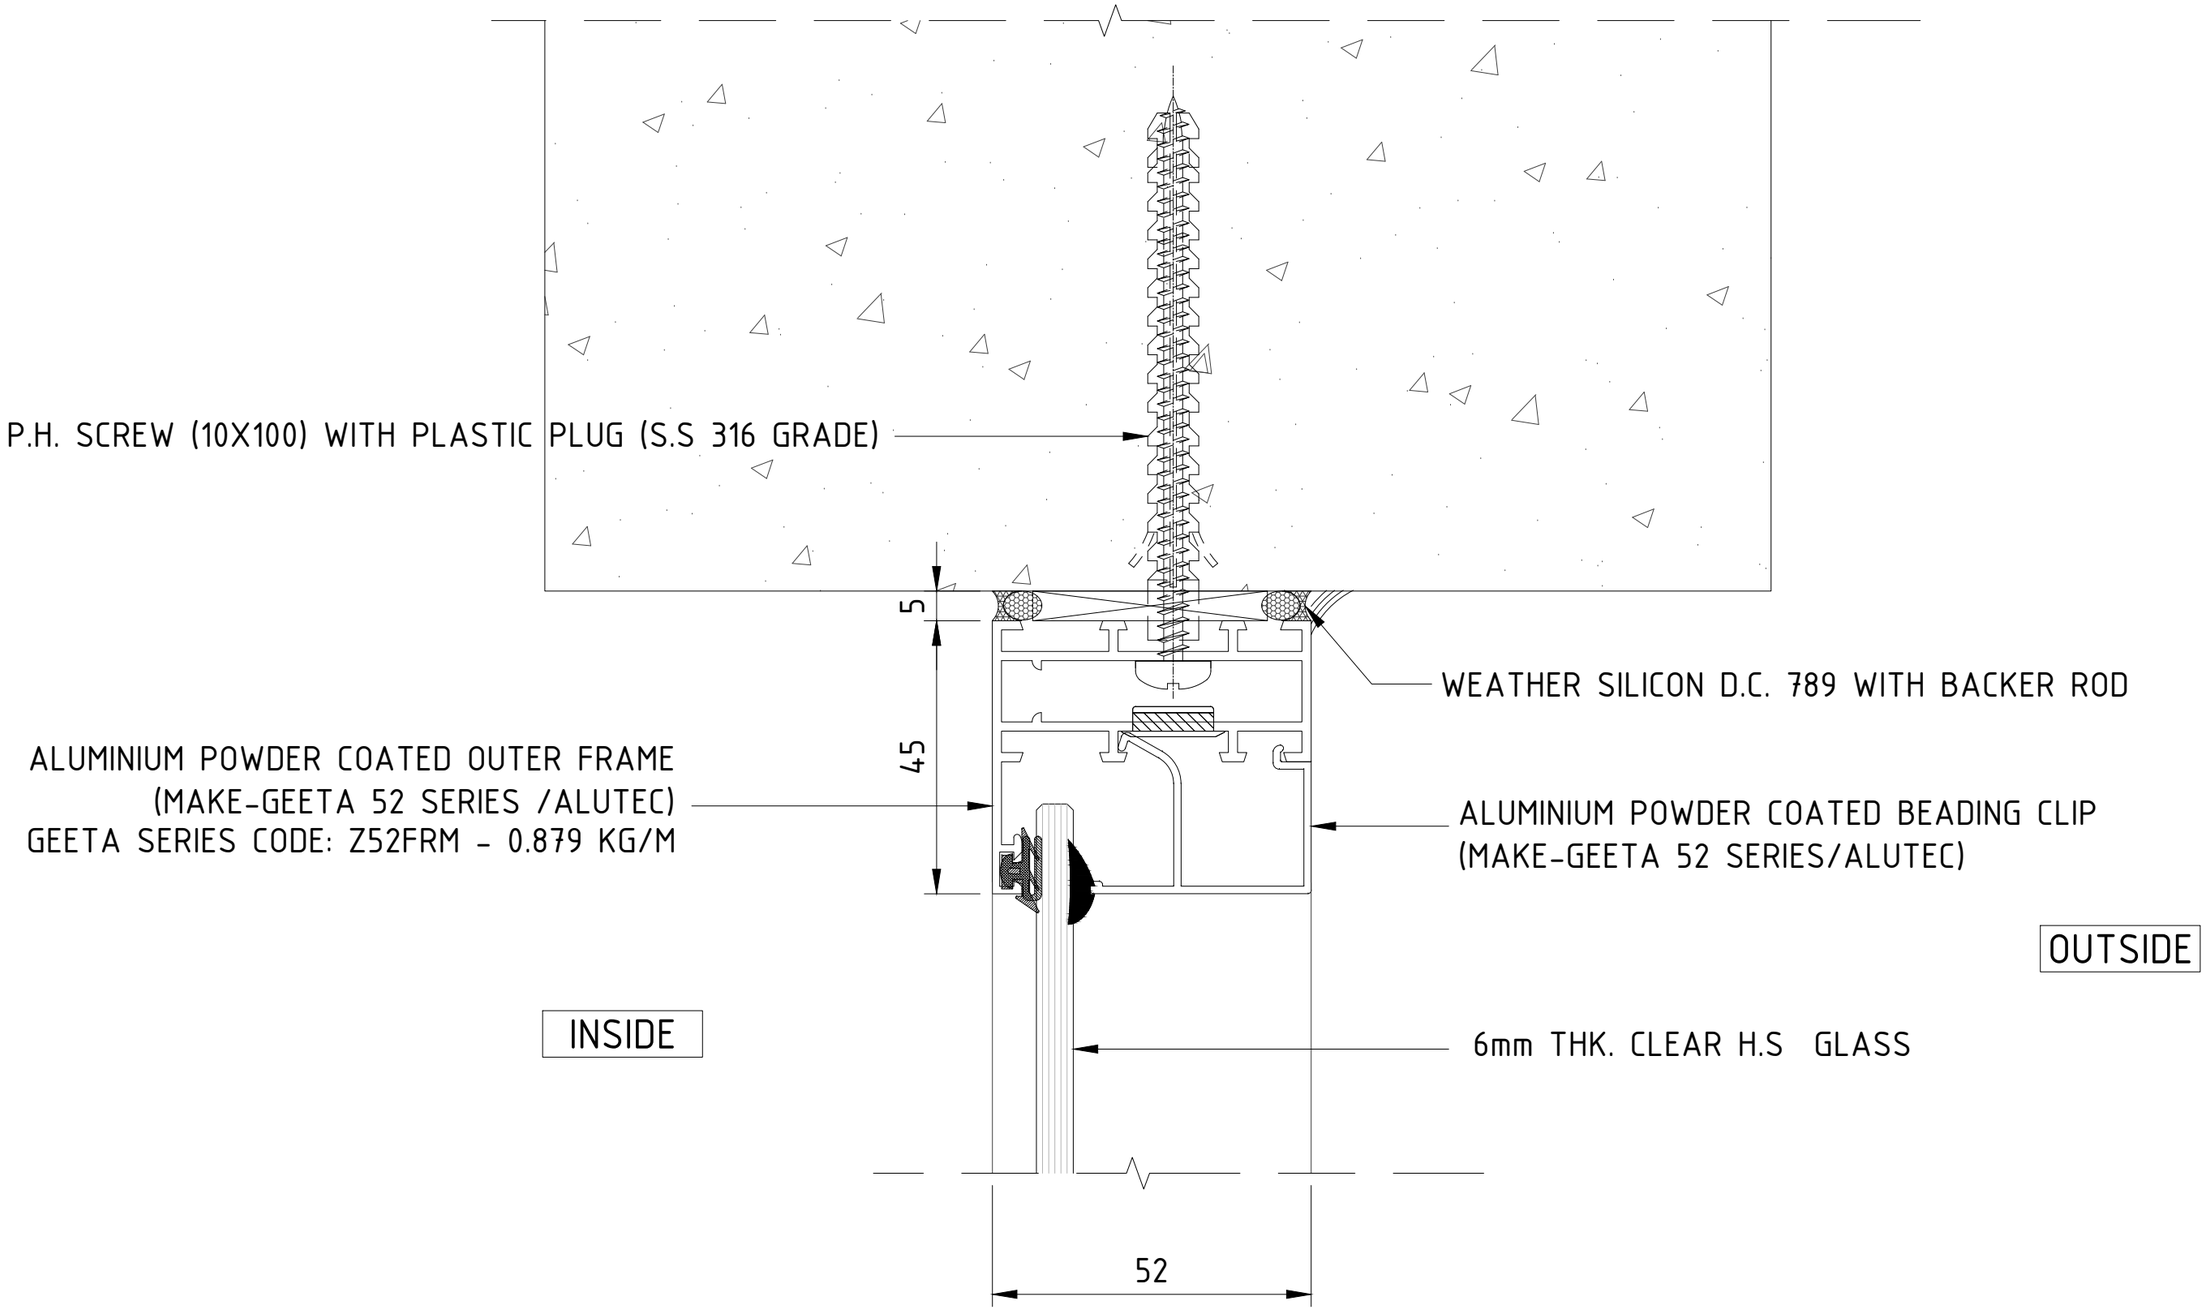

DE-06A DOOR TOP DETAIL

SW2

LODHA

BUILDING A BETTER LIFE

RESIDENCES | OFFICES | RETAIL | IT CAMPUSES | SEZs

Lodha Excelus, Apollo Mills Compound, N M Joshi Marg, Mahalaxmi, Mumbai 400011
t +91.22.23024400 * f +91.22.23000693 * www.lodhagroup.com

Rev	Date	Description
R1	24/05/2022	SHOW FLAT DRAWING
R0	11/05/2022	SHOW FLAT DRAWING

Architects :

KAPADIA ASSOCIATES PVT.LTD.

112-114 PENINSULA CENTRE
Dr, S.S RAO ROAD,
PAREL (E),MUMBAI 400012
TEL : 91 (22) 56602838
email: kapadiaassociates.com


Structural Consultants :

Project Name :


LODHA- ACME OZONE
THANE

Title: DETAILS

Scale (A3)	Drawing No.		
1:1.5	LG-UD-DE-06A		
Drawn	Checked	Approved	Rev.
SS	KS	CP	R0

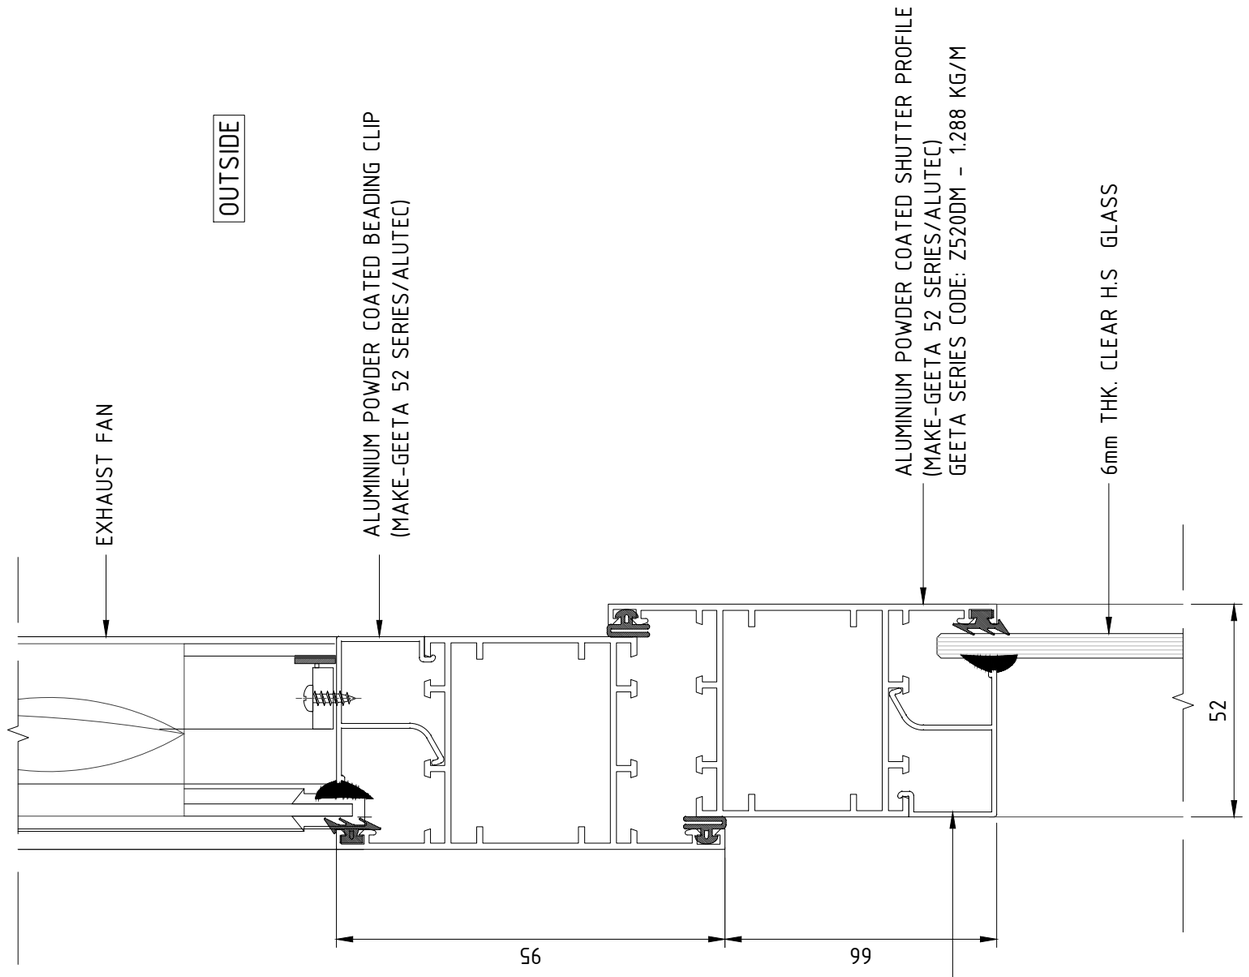

DE-08 DOOR TOP DETAIL SW2

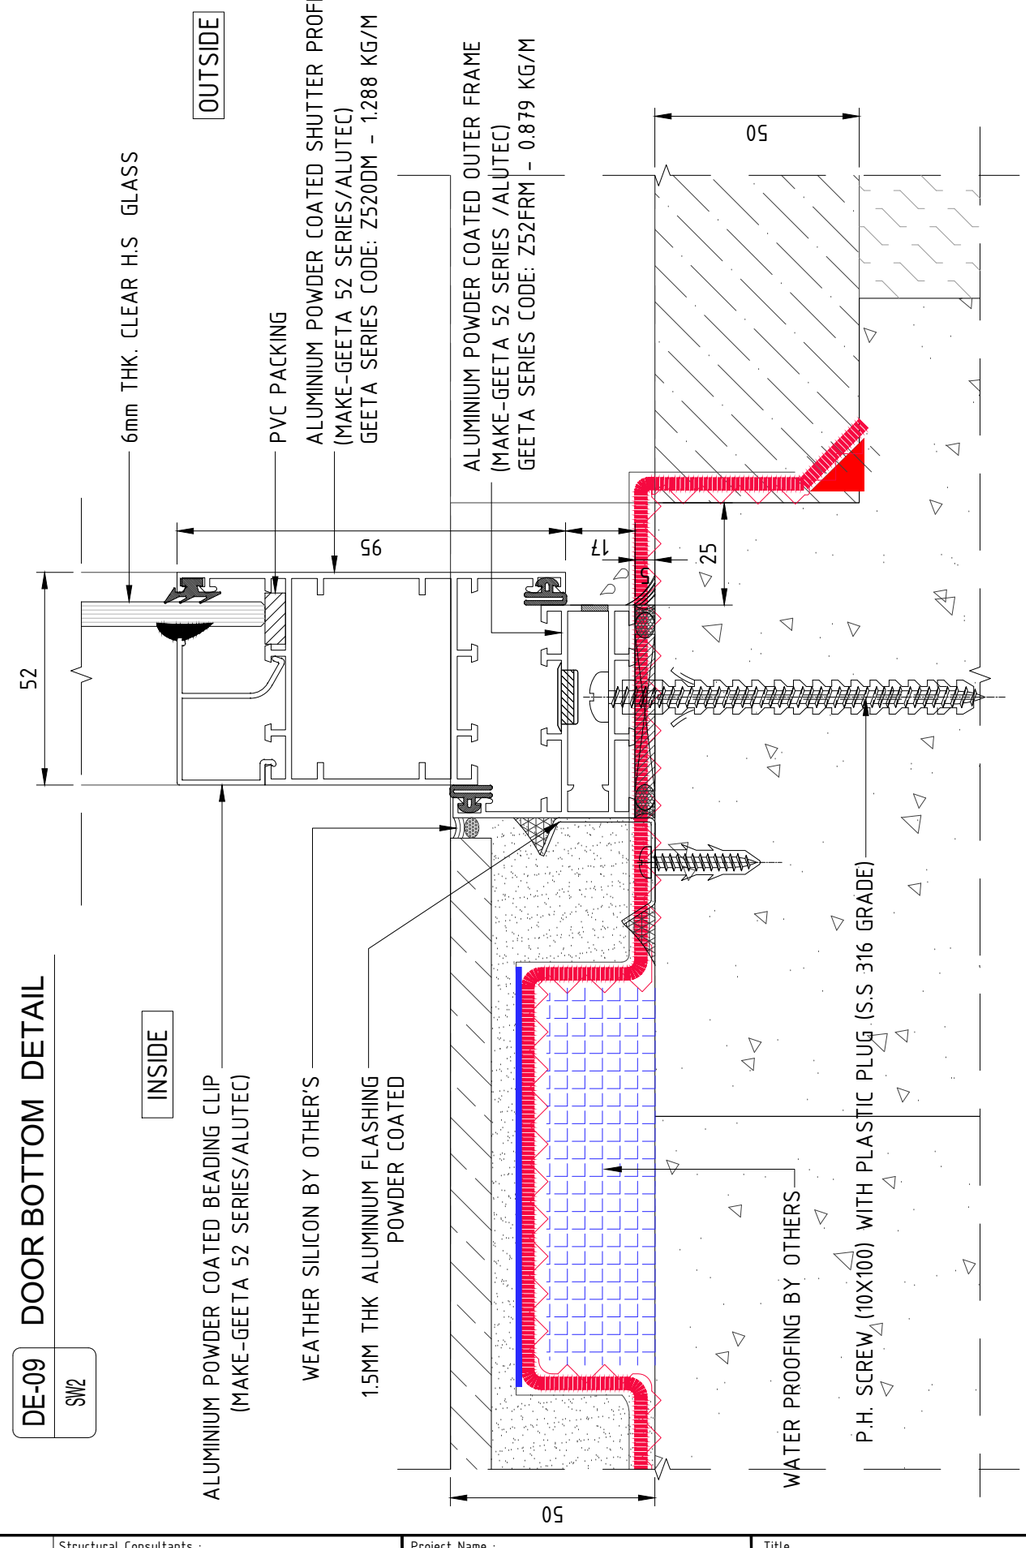

DE-09 DOOR BOTTOM DETAIL SW2

LODHA
BUILDING A BETTER LIFE

RESIDENCES | OFFICES | RETAIL | IT CAMPUSES | SEZs

Lodha Excelus, Apollo Mills Compound, N M Joshi Marg, Mahalaxmi, Mumbai 400011
t +91.22.23024400 * f +91.22.23000693 * www.lodhagroup.com

Rev	Date	Description
R1	24/05/2022	SHOW FLAT DRAWING
R0	11/05/2022	SHOW FLAT DRAWING

Architects :
KAPADIA ASSOCIATES PVT.LTD.
112-114 PENINSULA CENTRE
Dr, S.S RAO ROAD,
PAREL (E),MUMBAI 400012
TEL : 91 (22) 56602838
email: kapadiaassociates.com

Structural Consultants :

Project Name :
LODHA- ACME OZONE
THANE

Title
DETAILS

Scale (A3)	Drawing No.		
1:1.5	LG-UD-DE-08&09		
Drawn	Checked	Approved	Rev.
SS	KS	CP	R0