
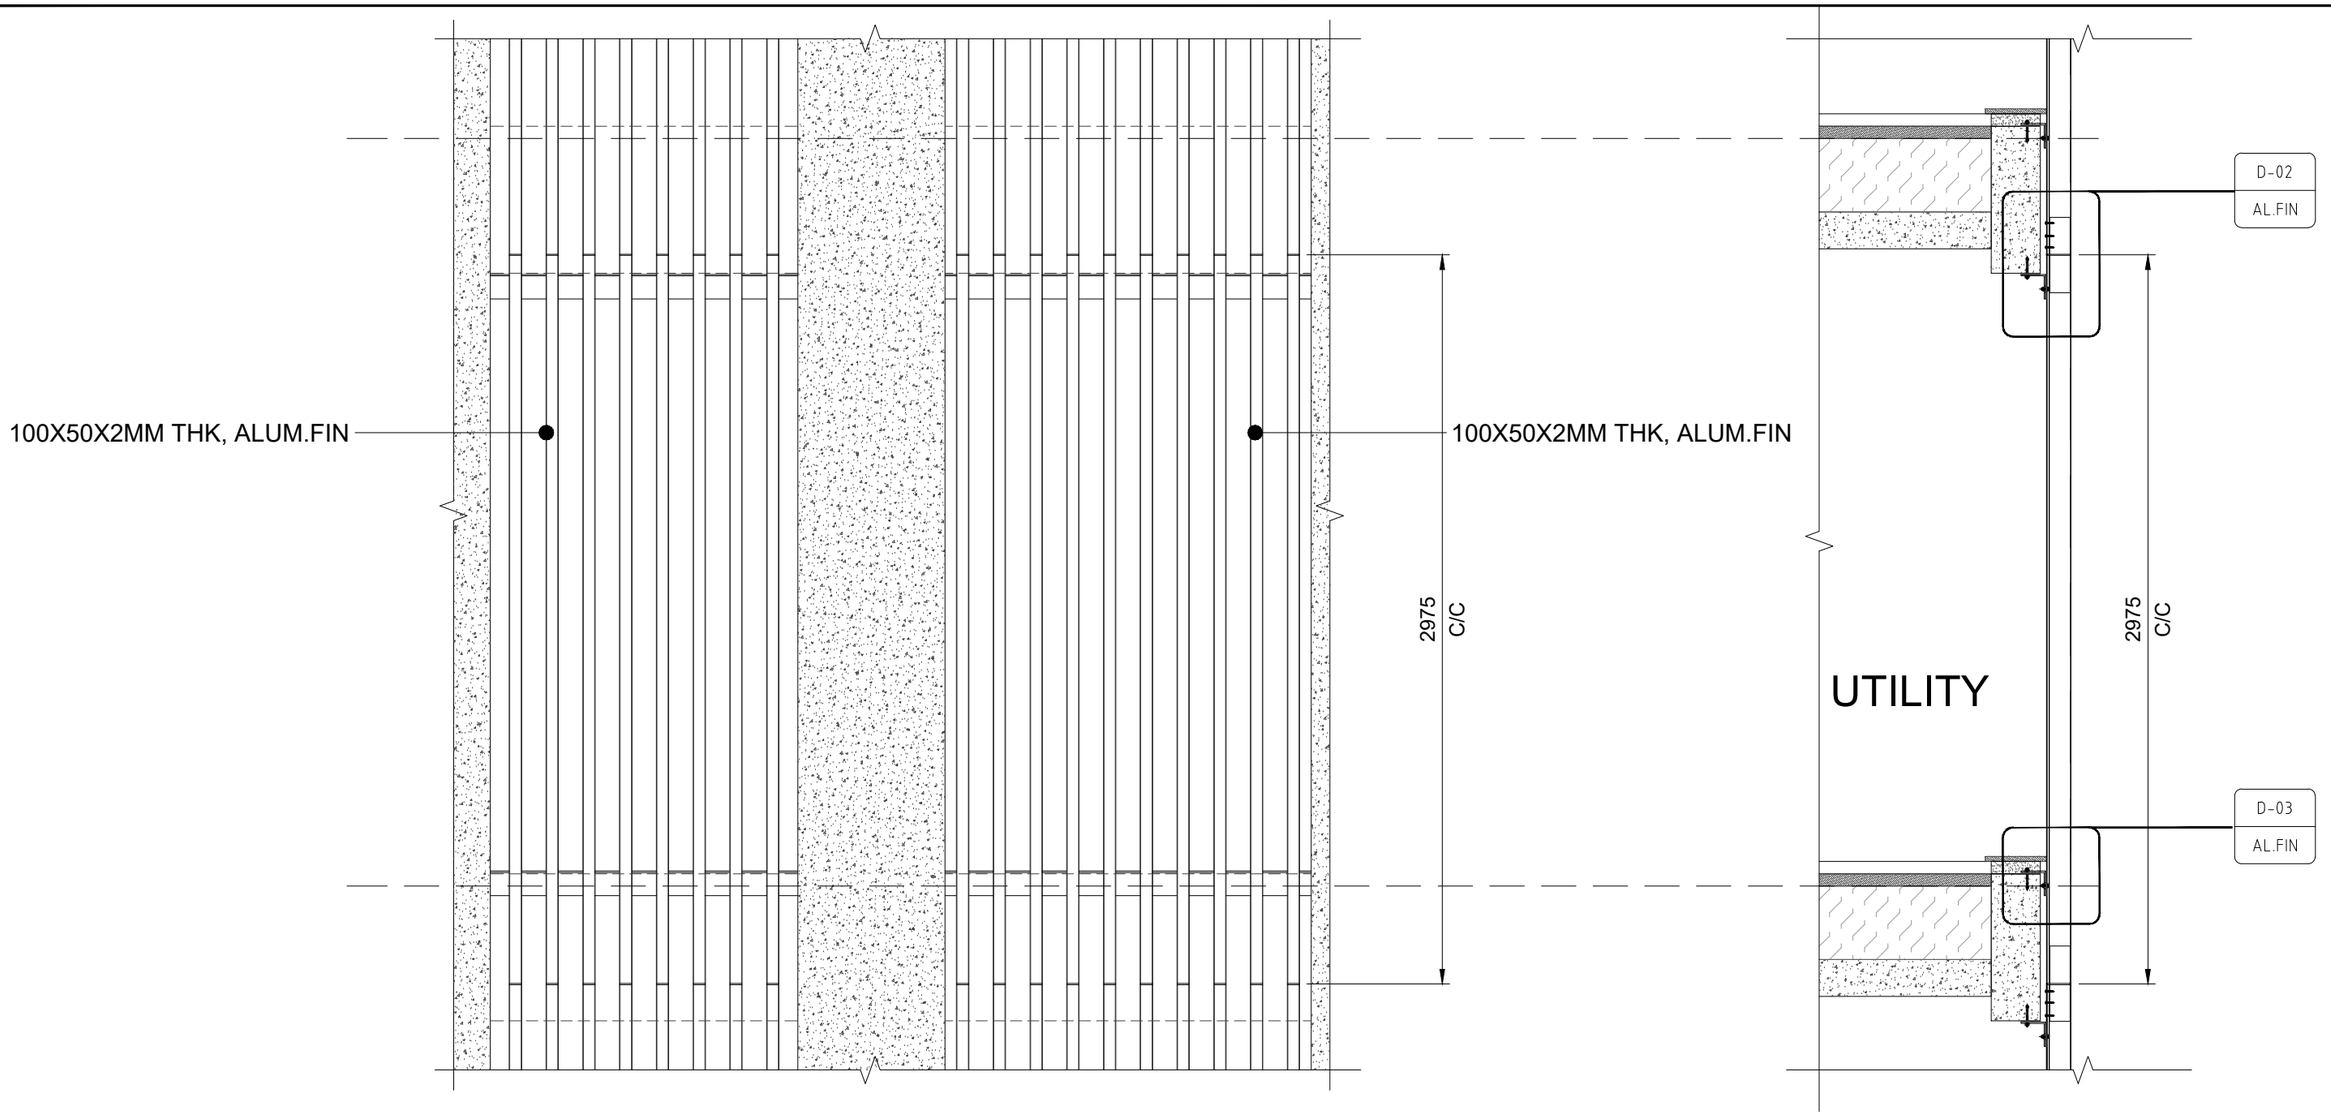


PARTIAL ELEVATION

PARTIAL SECTION

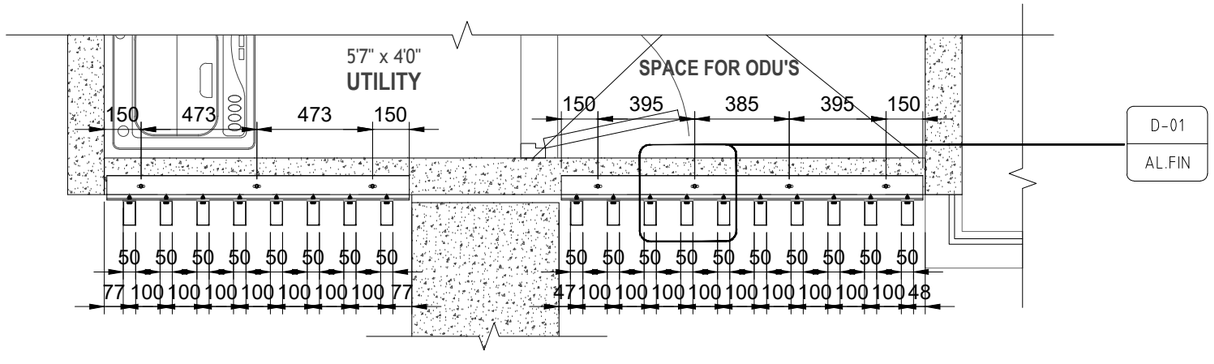

PARTIAL PLAN

LODHA
BUILDING A BETTER LIFE
RESIDENCES | OFFICES | RETAIL | IT CAMPUSES | SEZs
Lodha Excelus, Apollo Mills Compound, N M Joshi Marg, Mahalaxmi, Mumbai 400011
t +91.22.23024400 * f +91.22.23000693 * www.lodhagroup.com

Rev	Date	Description
R0	11-05-2022	SHOW FLAT

Architects :
KAPADIA ASSOCIATES PVT.LTD.
112-114 PENINSULA CENTRE
Dr, S.S RAO ROAD,
PAREL (E),MUMBAI 400012
TEL : 91 (22) 56602838
email: kapadiaassociates.com


Structural Consultants :

Project Name :
LODHA- ACME OZONE
THANE

Title
ALUM.FIN
PARTIAL ELEVATION ,PLAN & SECTION

Scale (A3)	Drawing No.		
1:25	LW-AL-FIN-01		
Drawn	Checked	Approved	Rev.
SS	KP	CP	R0

INSIDE

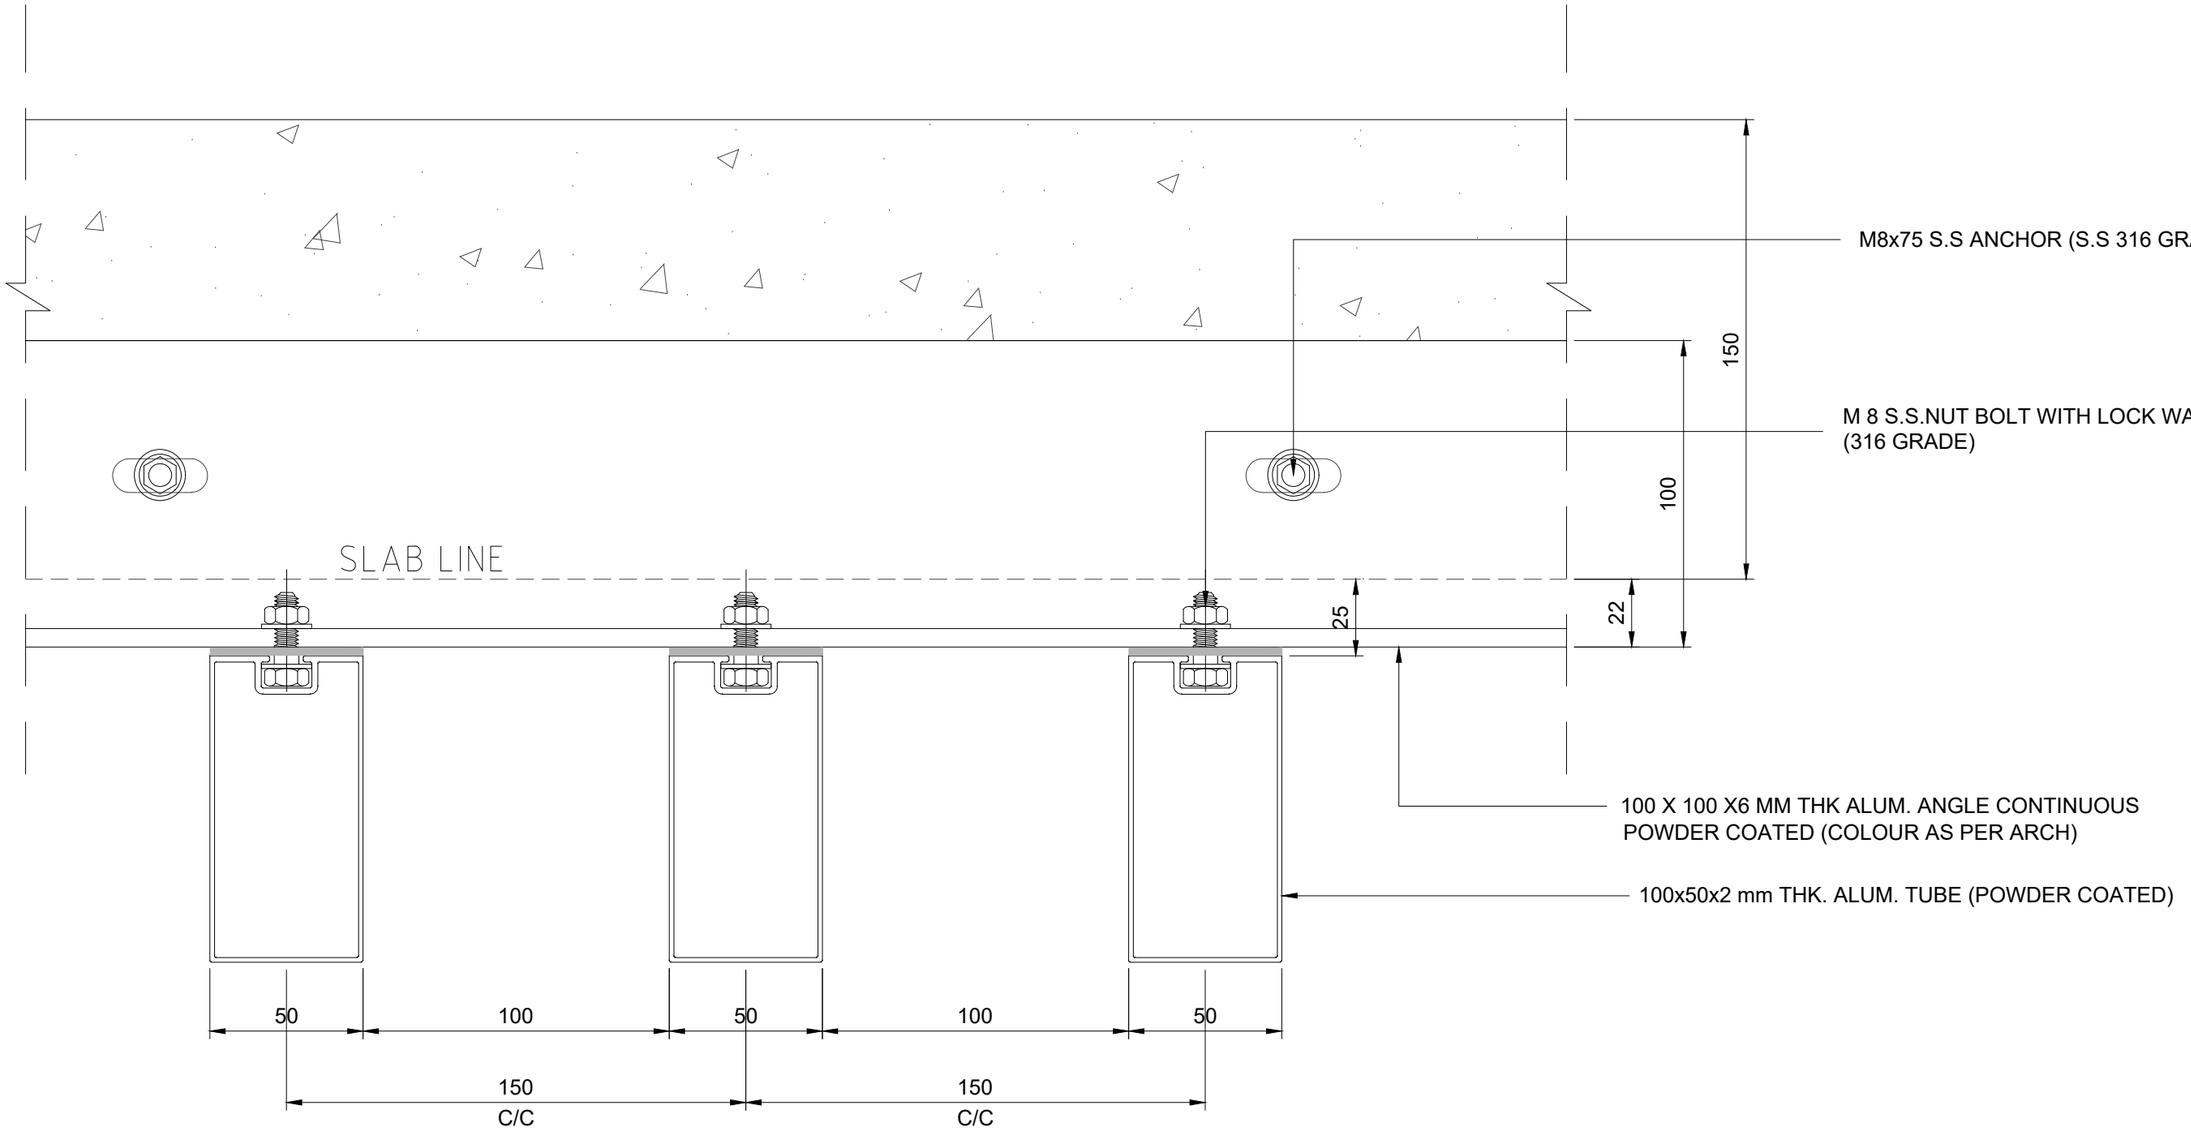

OUTSIDE

D-01
AL.FIN

ALUN.FIN DETAIL

LODHA
BUILDING A BETTER LIFE

RESIDENCES | OFFICES | RETAIL | IT CAMPUSES | SEZs

Lodha Excelus, Apollo Mills Compound, N M Joshi Marg, Mahalaxmi, Mumbai 400011
t +91.22.23024400 * f +91.22.23000693 * www.lodhagroup.com

Rev	Date	Description
R0	11-05-2022	SHOW FLAT

Architects :

KAPADIA ASSOCIATES PVT.LTD.
112-114 PENINSULA CENTRE
Dr, S.S RAO ROAD,
PAREL (E),MUMBAI 400012
TEL : 91 (22) 56602838
email: kapadiaassociates.com


Structural Consultants :

Project Name :

LODHA- ACME OZONE
THANE

Title: DETAILS

Scale (A3)	Drawing No.		
1:2	LW-AL-FIN-DT-01		
Drawn	Checked	Approved	Rev.
SS	KP	CP	R0

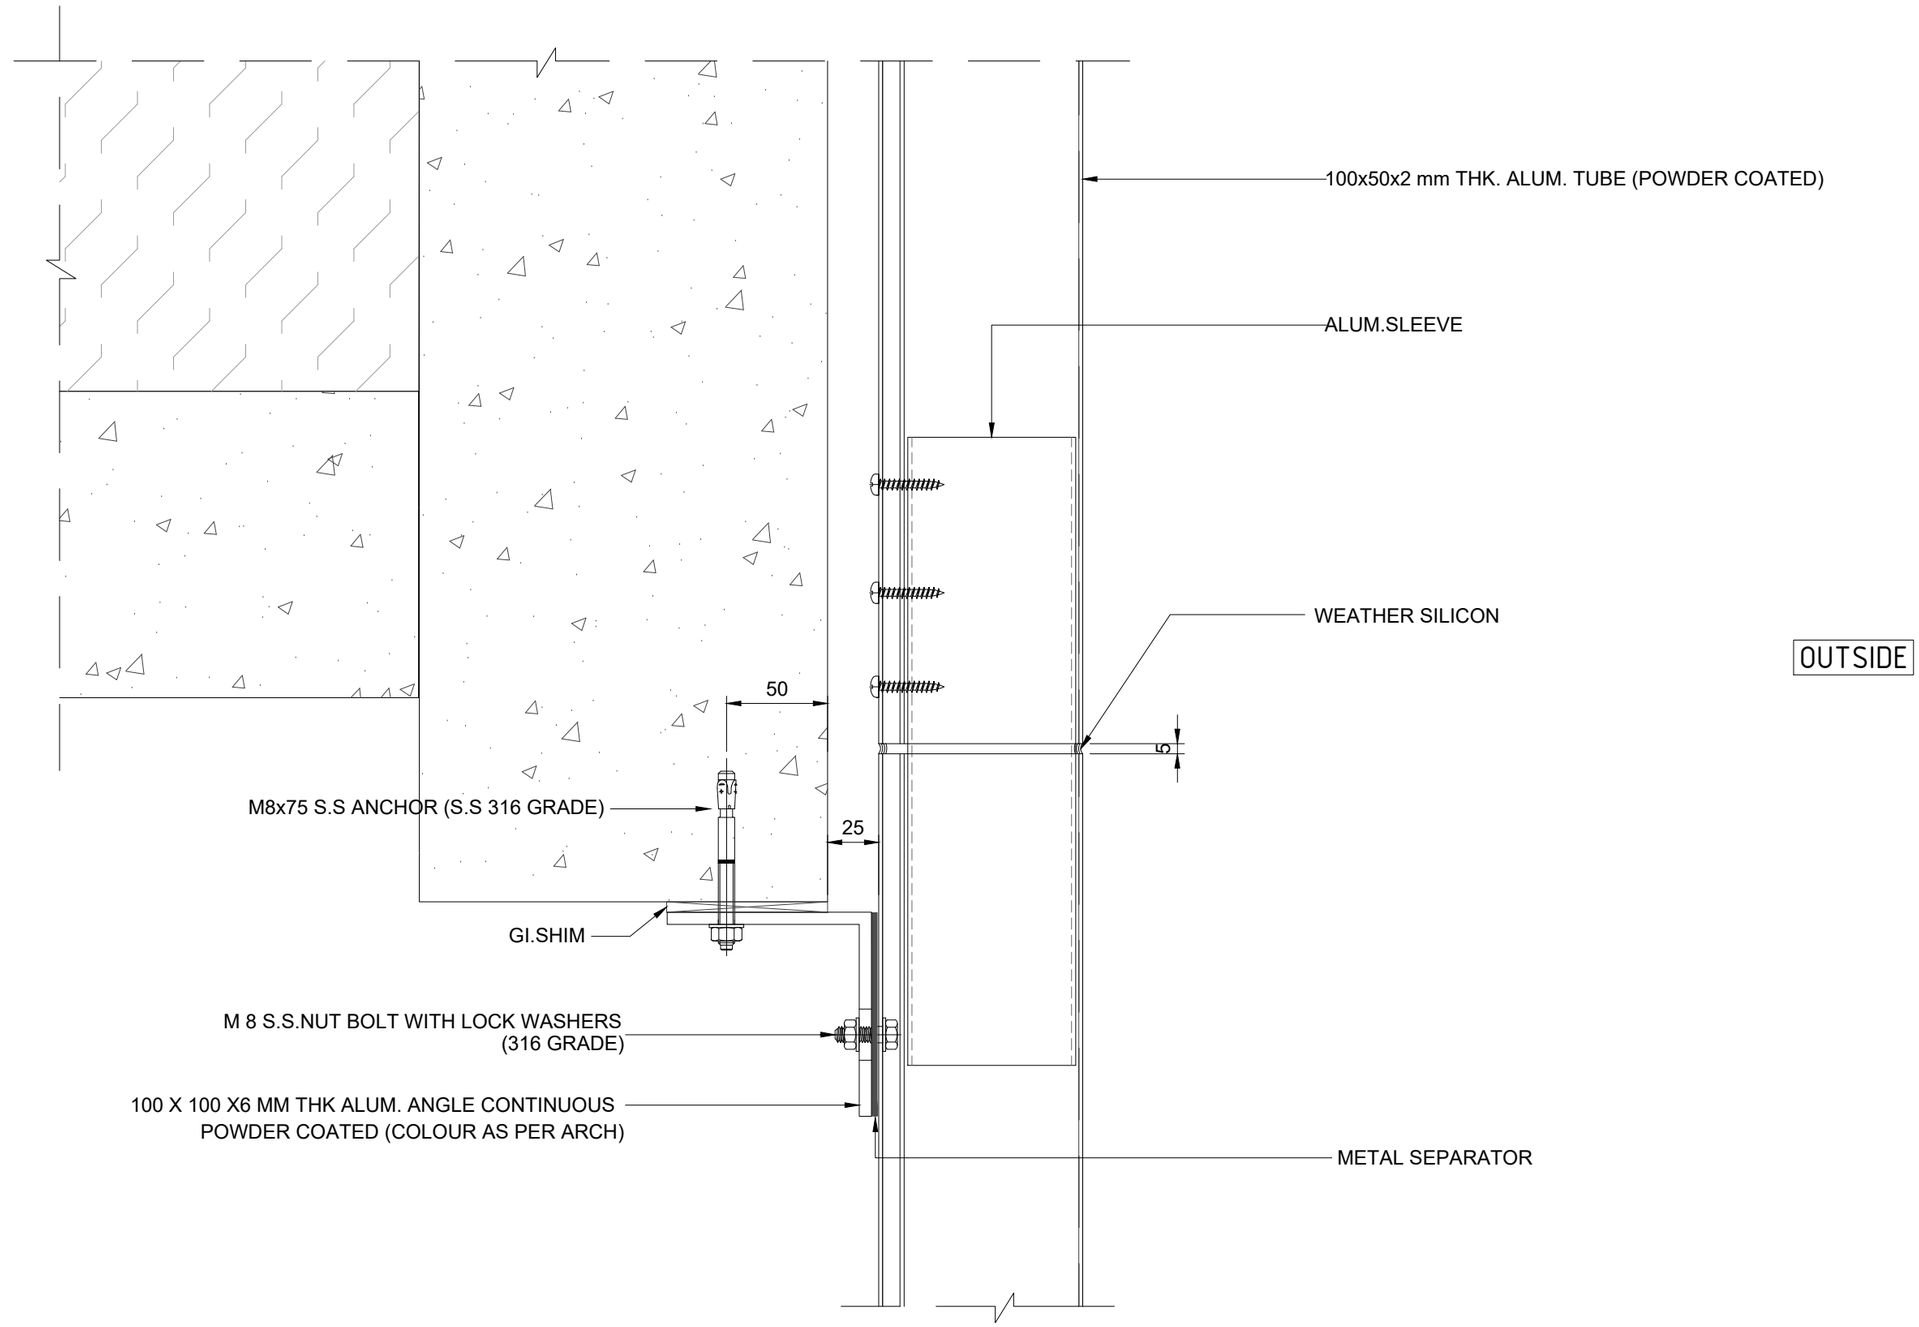

D-02
AL.FIN

ALUN.FIN DETAIL

LODHA
BUILDING A BETTER LIFE

RESIDENCES | OFFICES | RETAIL | IT CAMPUSES | SEZs

Lodha Excelus, Apollo Mills Compound, N M Joshi Marg, Mahalaxmi, Mumbai 400011
t +91.22.23024400 * f +91.22.23000693 * www.lodhagroup.com

Rev	Date	Description
R0	11-05-2022	SHOW FLAT

Architects :

KAPADIA ASSOCIATES PVT.LTD.
112-114 PENINSULA CENTRE
Dr, S.S RAO ROAD,
PAREL (E),MUMBAI 400012
TEL : 91 (22) 56602838
email: kapadiaassociates.com


Structural Consultants :

Project Name :

LODHA- ACME OZONE
THANE

Title: DETAILS

Scale (A3)	Drawing No.		
1:3	LW-AL-FIN-DT-02		
Drawn	Checked	Approved	Rev.
SS	KP	CP	R0

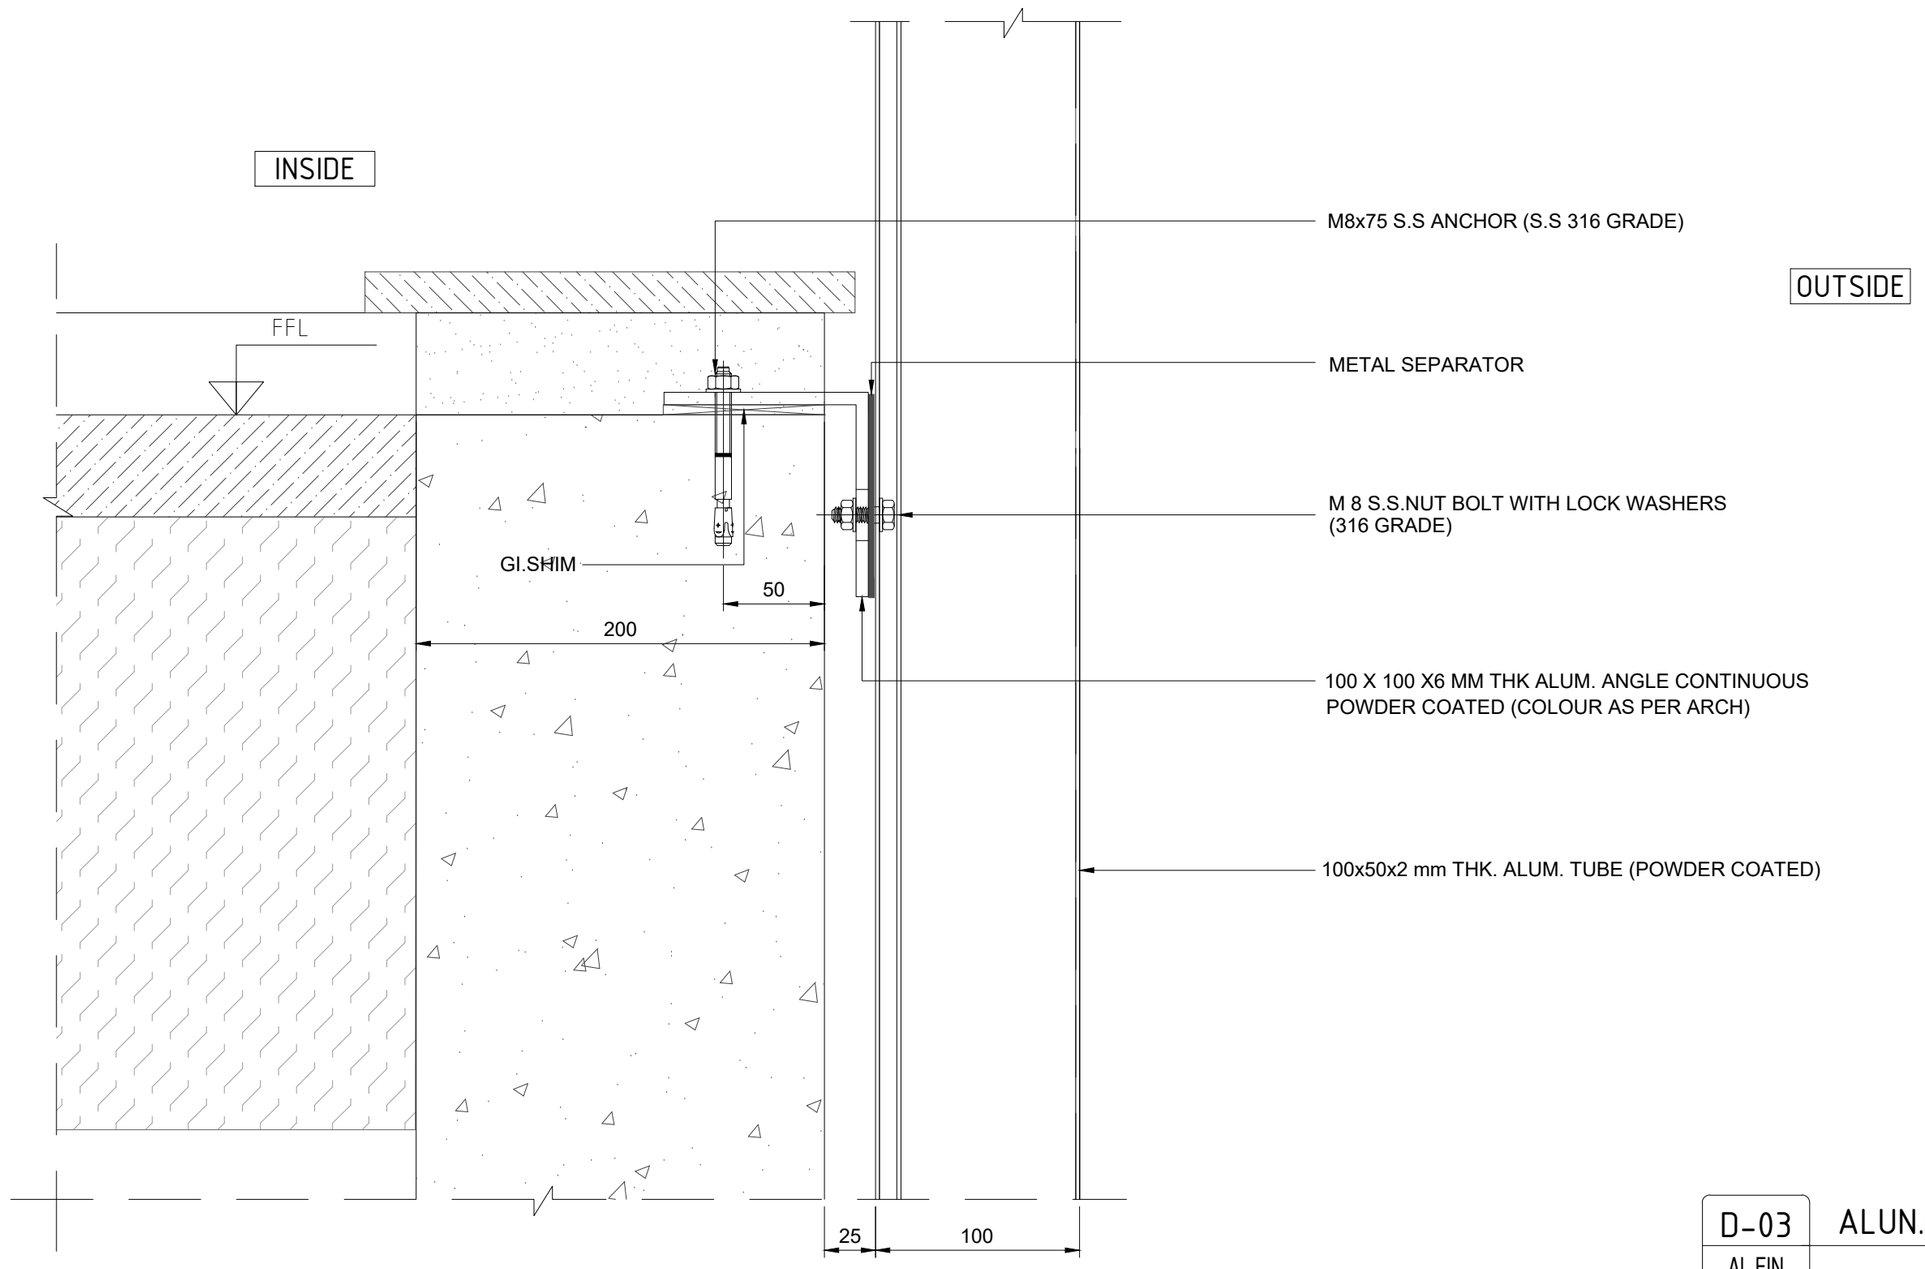

D-03
AL.FIN

ALUN.FIN DETAIL

LODHA
BUILDING A BETTER LIFE

RESIDENCES | OFFICES | RETAIL | IT CAMPUSES | SEZs

Lodha Excelus, Apollo Mills Compound, N M Joshi Marg, Mahalaxmi, Mumbai 400011
t +91.22.23024400 * f +91.22.23000693 * www.lodhagroup.com

Rev	Date	Description
R0	11-05-2022	SHOW FLAT

Architects :
KAPADIA ASSOCIATES PVT.LTD.
112-114 PENINSULA CENTRE
Dr. S.S RAO ROAD,
PAREL (E),MUMBAI 400012
TEL : 91 (22) 56602838
email: kapadiaassociates.com

Structural Consultants :

Project Name :
LODHA- ACME OZONE
THANE

Title
DETAILS

Scale (A3)	Drawing No.		
1:3	LW-AL-FIN-DT-02		
Drawn	Checked	Approved	Rev.
SS	KP	CP	R0