

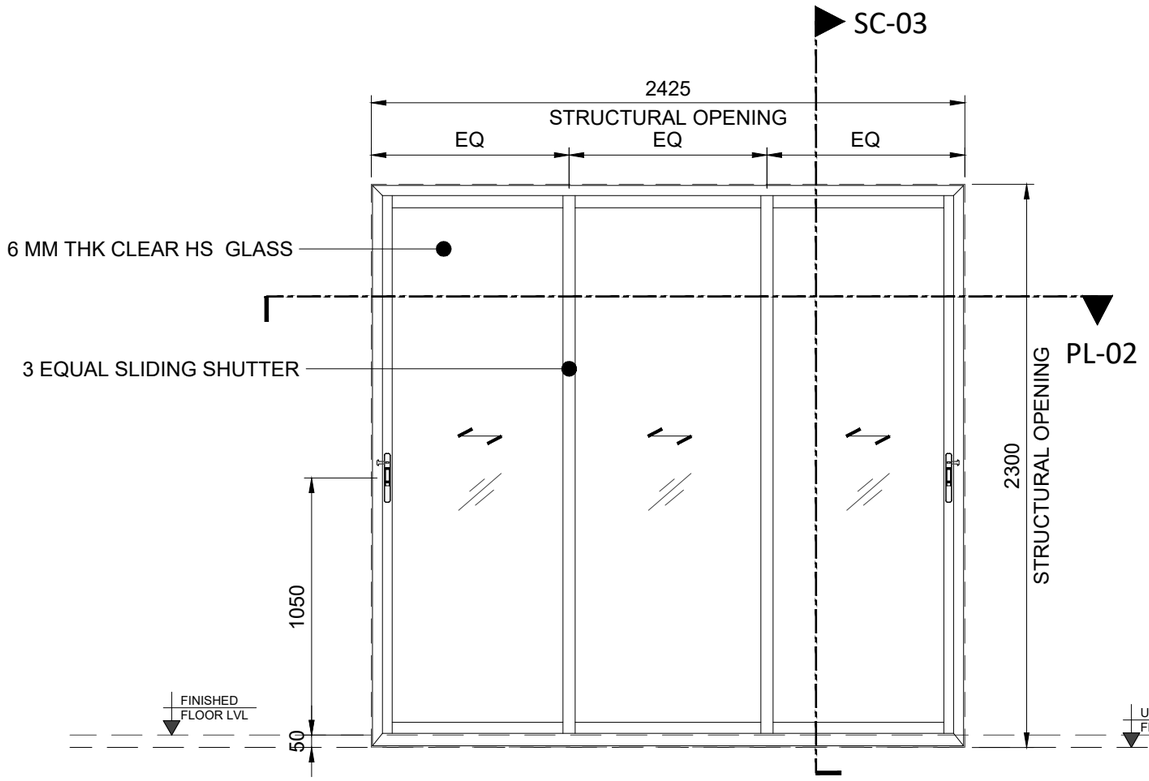


PARTIAL ELEVATION

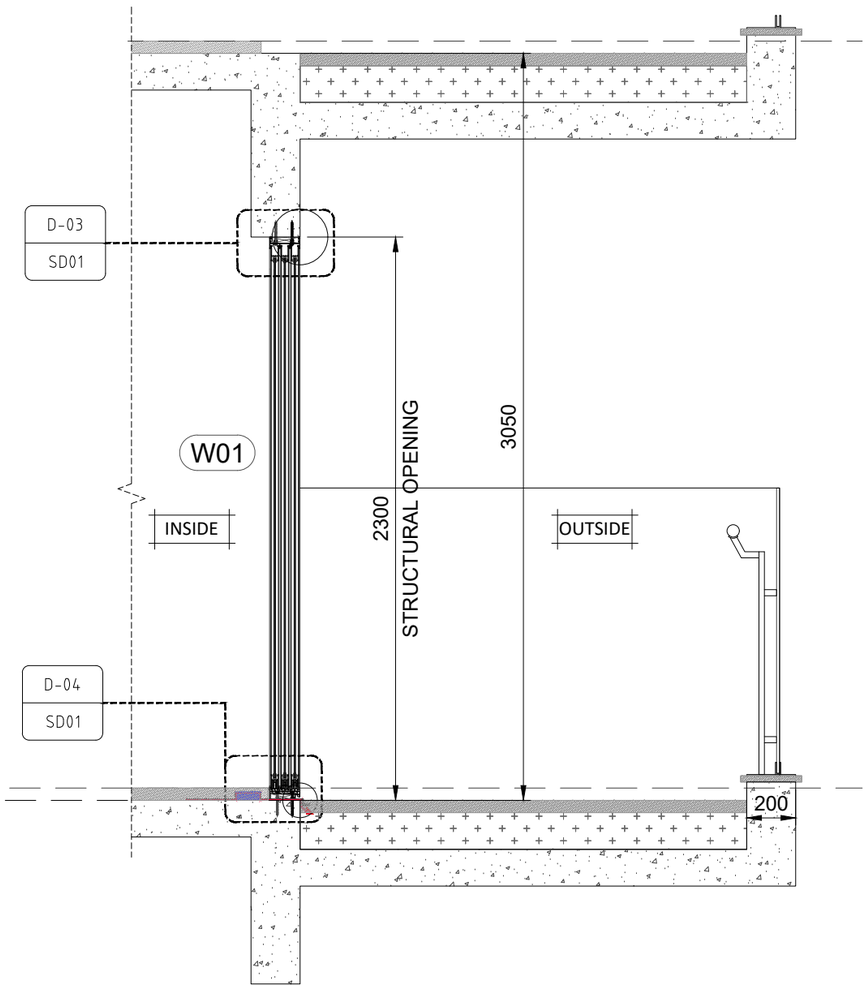

PARTIAL SECTION-03

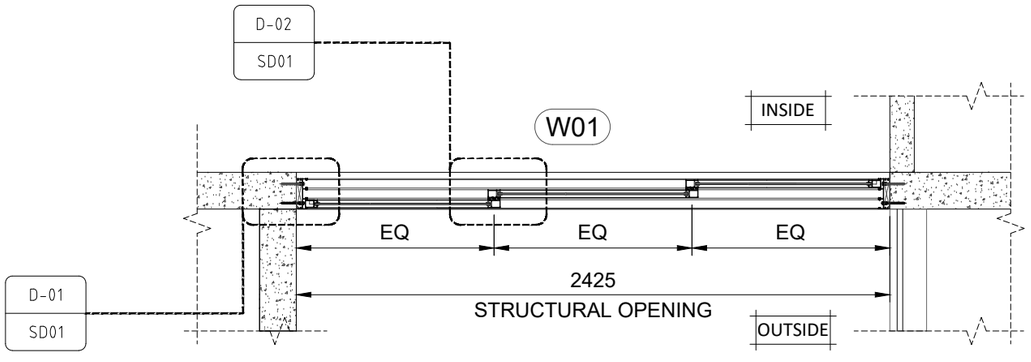

PARTIAL PLAN-02

30 SERIES JINDAL OR APPROVED EQUIVALENT 3 TRACK 3 SHUTTER SLIDING DOOR					
UNIT TYPE	LOCATION	WIDTH	HEIGHT	UNFINISHED SILL HT	UNFINISHED LINTEL HT
W01	TYP.LIVING ROOM/2BHK	2425	2300	0	2300

LODHA
BUILDING A BETTER LIFE

RESIDENCES | OFFICES | RETAIL | IT CAMPUSES | SEZs

Lodha Excelus, Apollo Mills Compound, N M Joshi Marg, Mahalaxmi, Mumbai 400011
t +91.22.23024400 * f +91.22.23000693 * www.lodhagroup.com

Rev	Date	Description
R0	11/05/2022	TENDER DRAWING

Architects :
KAPADIA ASSOCIATES PVT.LTD.
112-114 PENINSULA CENTRE
Dr, S.S RAO ROAD,
PAREL (E),MUMBAI 400012
TEL : 91 (22) 56602838
email: kapadiaassociates.com

Structural Consultants :


Project Name :
LODHA- ACME OZONE
THANE

Title
SLIDING DOOR
PARTAIL ELEVATION , PLAN & SECTION

Scale (A3)	Drawing No.		
1:25	LW-PE-W01		
Drawn	Checked	Approved	Rev.
SS	KS	CP	R0

D-01 Sliding Door Horizontal Detail

SD01

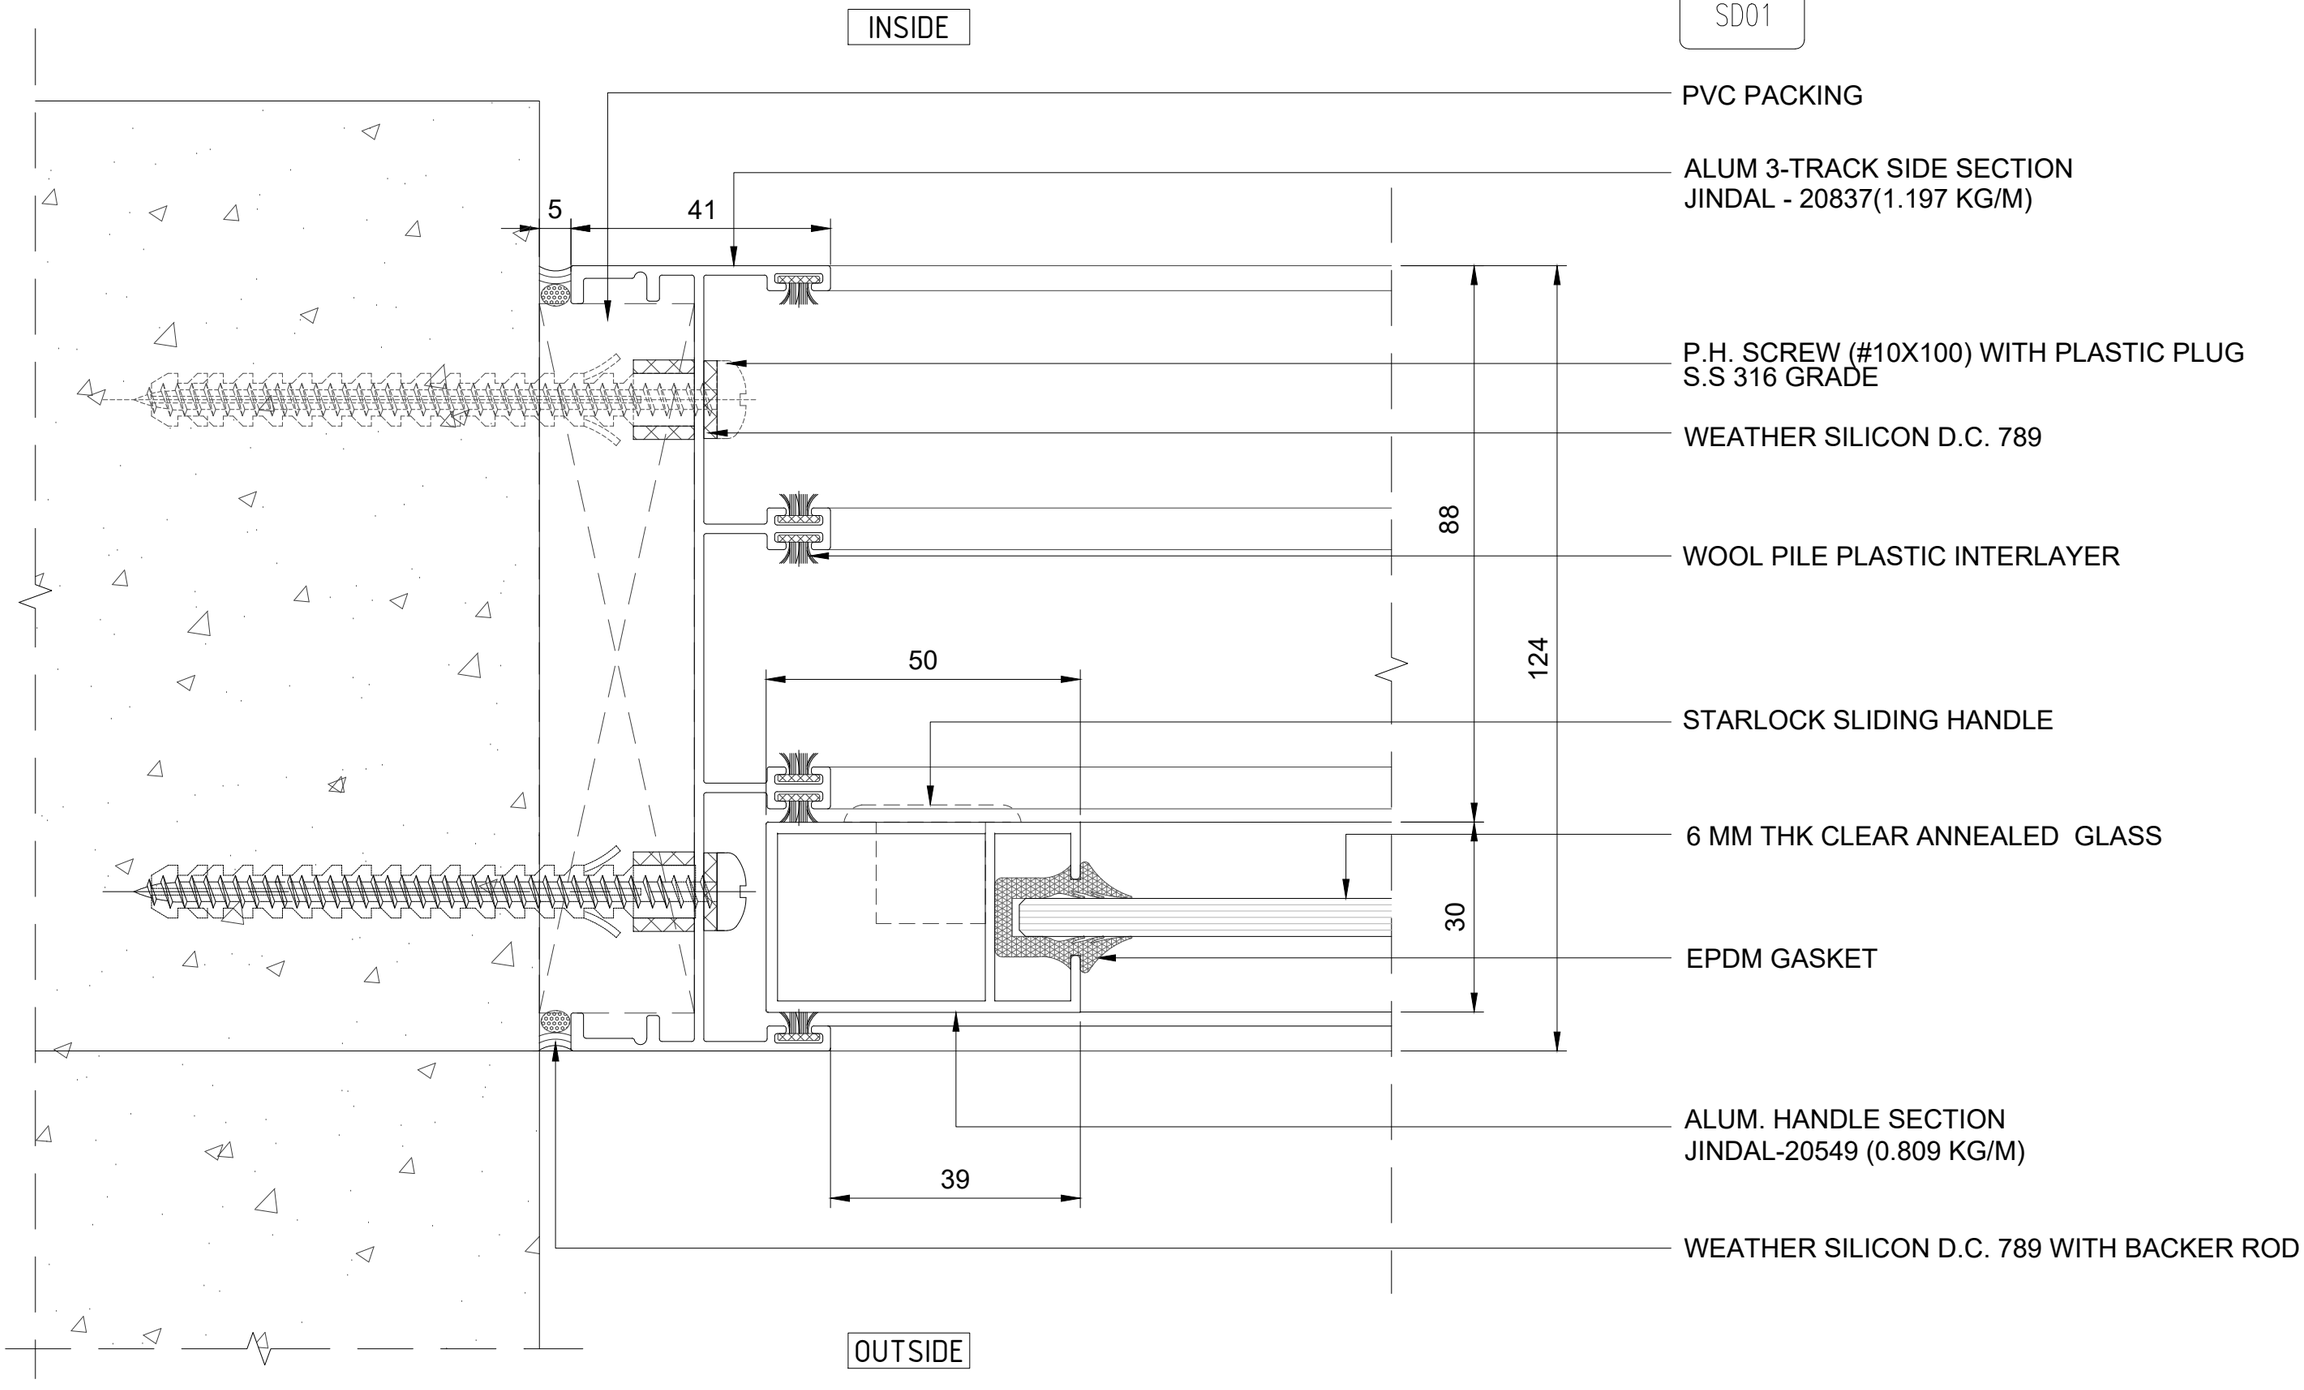

LODHA

BUILDING A BETTER LIFE

RESIDENCES | OFFICES | RETAIL | IT CAMPUSES | SEZs

Lodha Excelus, Apollo Mills Compound, N M Joshi Marg, Mahalaxmi, Mumbai 400011

t +91.22.23024400 * f +91.22.23000693 * www.lodhagroup.com

Rev	Date	Description
R0	11/05/2022	TENDER DRAWING

Architects :

KAPADIA ASSOCIATES PVT.LTD.

112-114 PENINSULA CENTRE
Dr, S.S RAO ROAD,
PAREL (E),MUMBAI 400012
TEL : 91 (22) 56602838
email: kapadiaassociates.com

Structural Consultants :

Project Name :


LODHA- ACME OZONE
THANE

Title: SLIDING DOOR DETAIL'S

Scale (A3)	Drawing No.		
1:1	LW-SD-D01		
Drawn	Checked	Approved	Rev.
SS	KS	CP	R0

D-02 | SD01

Sliding Door Interlock Detail

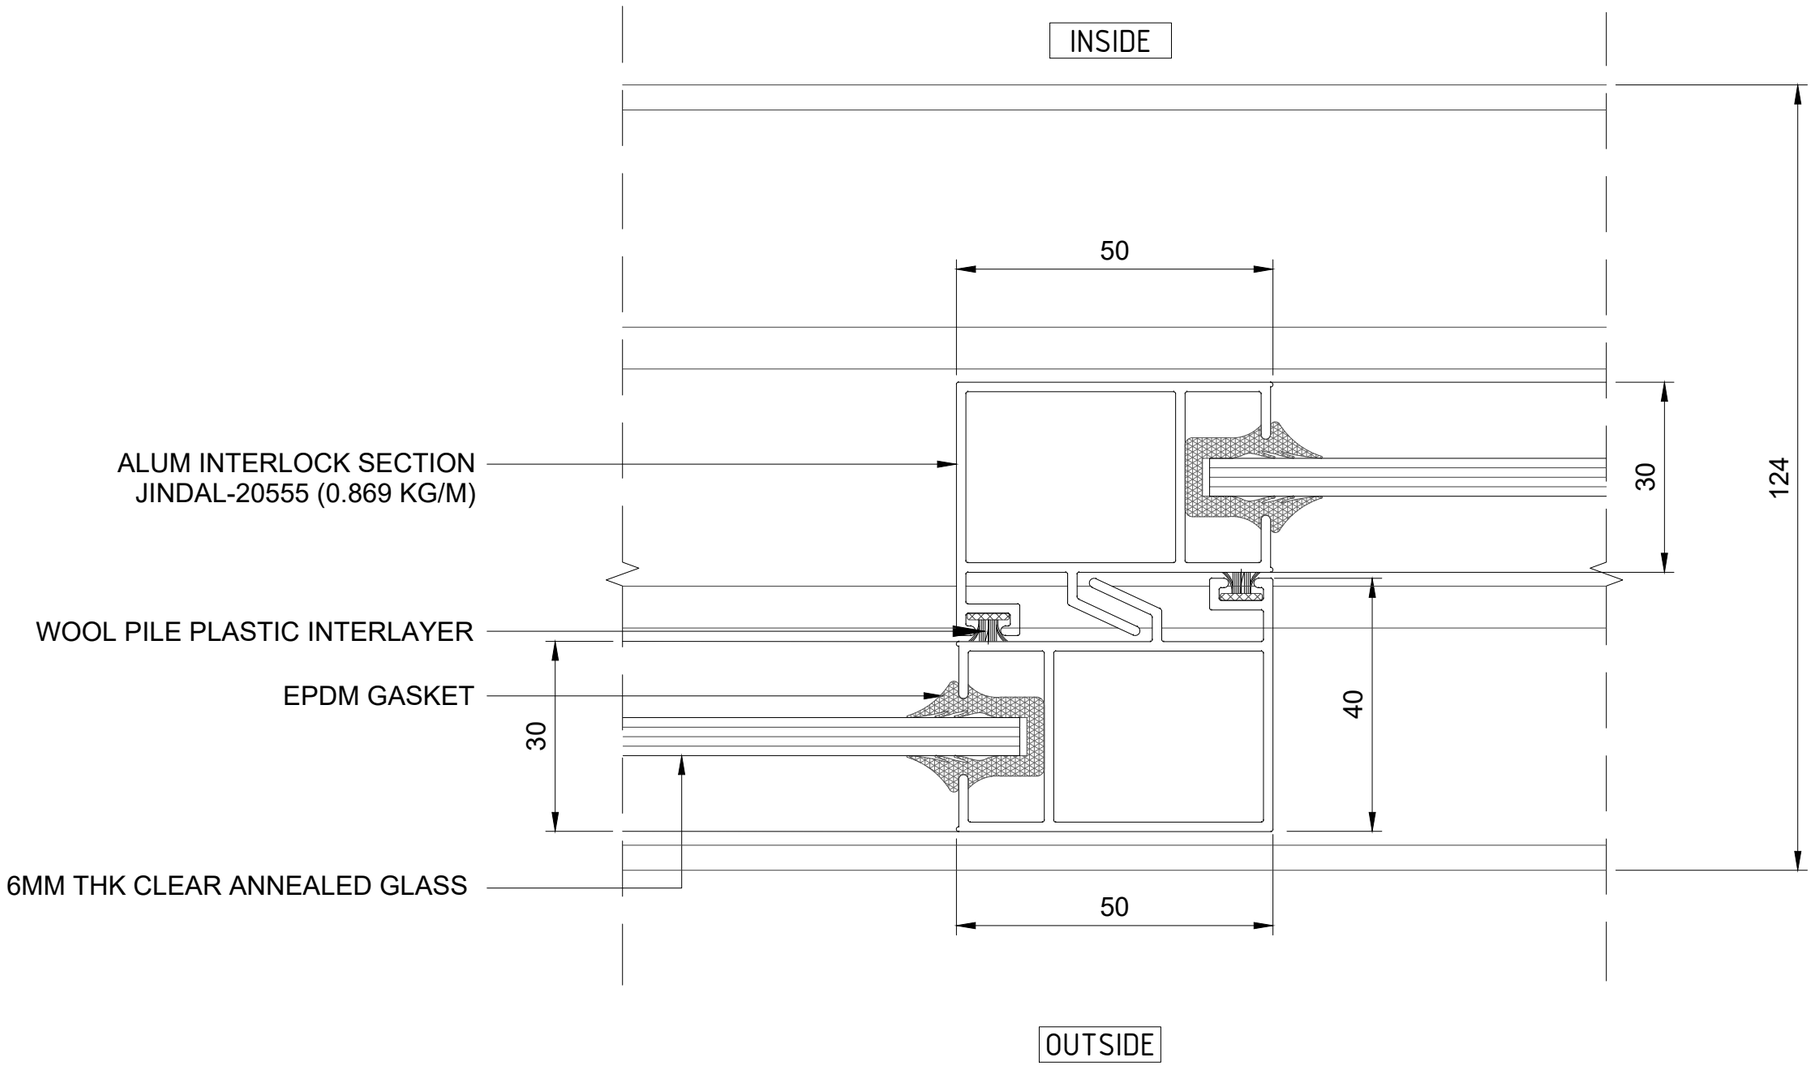

LODHA
BUILDING A BETTER LIFE

RESIDENCES | OFFICES | RETAIL | IT CAMPUSES | SEZs

Lodha Excelus, Apollo Mills Compound, N M Joshi Marg, Mahalaxmi, Mumbai 400011
t +91.22.23024400 * f +91.22.23000693 * www.lodhagroup.com

Rev	Date	Description
R0	11/05/2022	TENDER DRAWING

Architects :
KAPADIA ASSOCIATES PVT.LTD.
112-114 PENINSULA CENTRE
Dr, S.S RAO ROAD,
PAREL (E),MUMBAI 400012
TEL : 91 (22) 56602838
email: kapadiaassociates.com

Structural Consultants :


Project Name :
LODHA- ACME OZONE
THANE

Title: SLIDING DOOR DETAIL'S

Scale (A3)	Drawing No.		
1:1	LW-SD-D02		
Drawn	Checked	Approved	Rev.
SS	KS	CP	R0

D-03 SD01

Sliding Door Top Detail

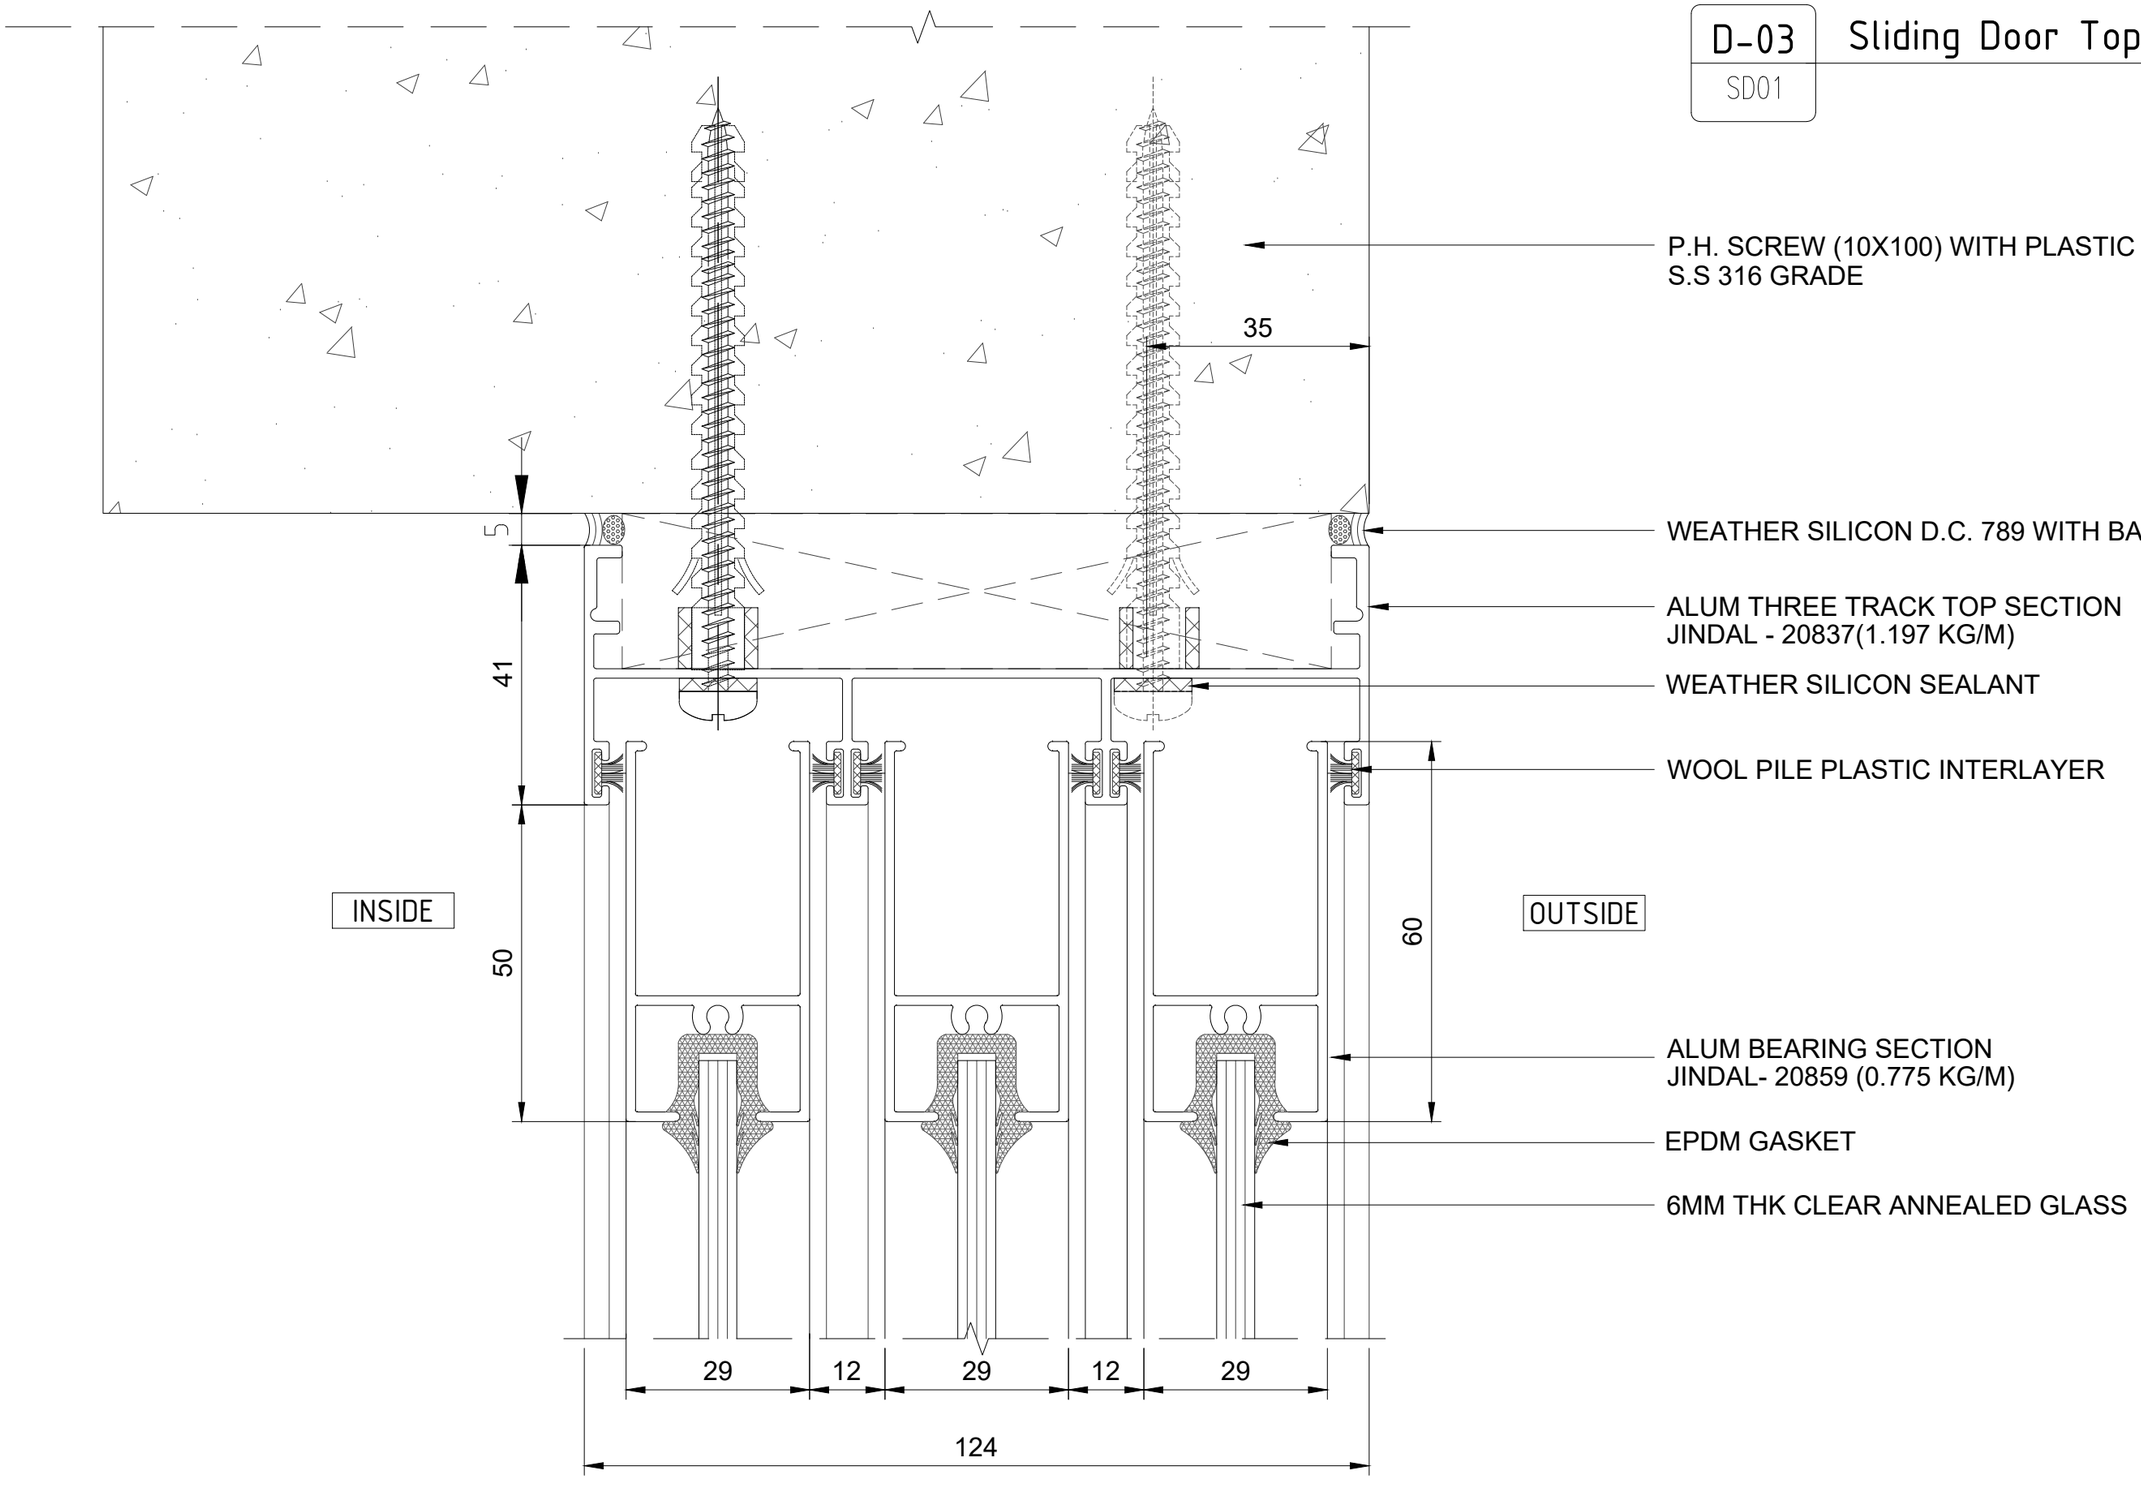

LODHA

BUILDING A BETTER LIFE

RESIDENCES | OFFICES | RETAIL | IT CAMPUSES | SEZs

Lodha Excelus, Apollo Mills Compound, N M Joshi Marg, Mahalaxmi, Mumbai 400011

t +91.22.23024400 * f +91.22.23000693 * www.lodhagroup.com

Rev	Date	Description
R0	11/05/2022	TENDER DRAWING

Architects :

KAPADIA ASSOCIATES PVT.LTD.

112-114 PENINSULA CENTRE
Dr, S.S RAO ROAD,
PAREL (E),MUMBAI 400012
TEL : 91 (22) 56602838
email: kapadiaassociates.com


Structural Consultants :

Project Name :

LODHA- ACME OZONE
THANE

Title: SLIDING DOOR DETAIL'S

Scale (A3)	Drawing No.		
1:1	LW-SD-D03		
Drawn	Checked	Approved	Rev.
SS	KS	CP	R0

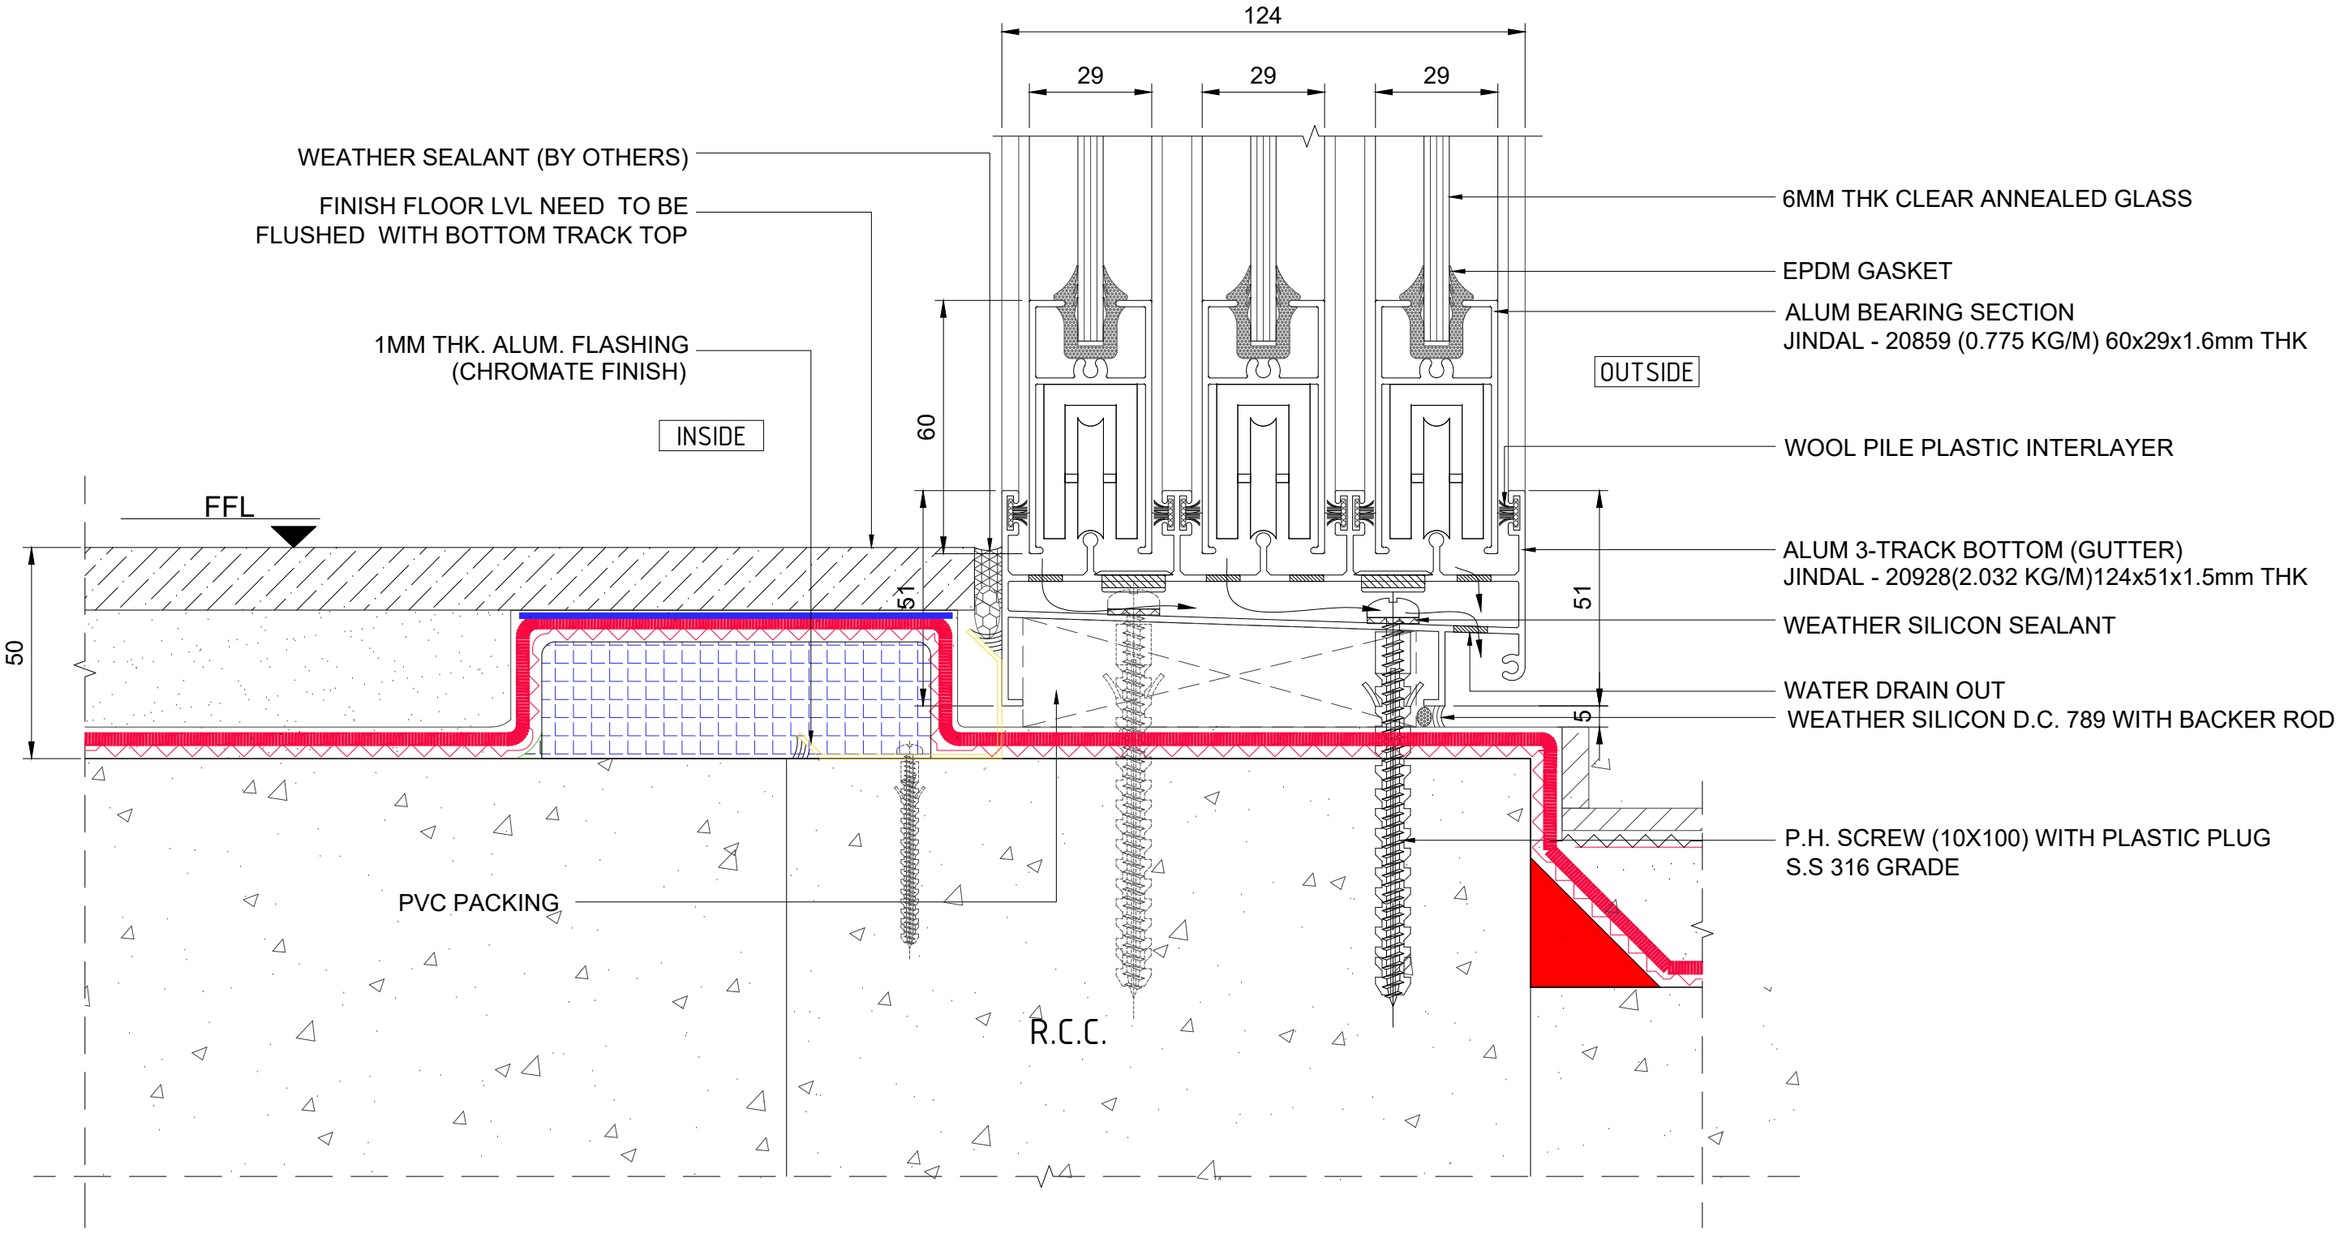

D-04 Sliding Door Bottom Detail

SD01

LODHA

BUILDING A BETTER LIFE

RESIDENCES | OFFICES | RETAIL | IT CAMPUSES | SEZs

Lodha Excelus, Apollo Mills Compound, N M Joshi Marg, Mahalaxmi, Mumbai 400011

t +91.22.23024400 * f +91.22.23000693 * www.lodhagroup.com

Rev	Date	Description
R0	11/05/2022	TENDER DRAWING

Architects :

KAPADIA ASSOCIATES PVT.LTD.

112-114 PENINSULA CENTRE
Dr, S.S RAO ROAD,
PAREL (E),MUMBAI 400012
TEL : 91 (22) 56602838
email: kapadiaassociates.com

Structural Consultants :

Project Name :

LODHA- ACME OZONE
THANE

Title: SLIDING DOOR DETAIL'S

Scale (A3)	Drawing No.		
1:1	LW-SD-D04		
Drawn	Checked	Approved	Rev.
SS	KS	CP	R0