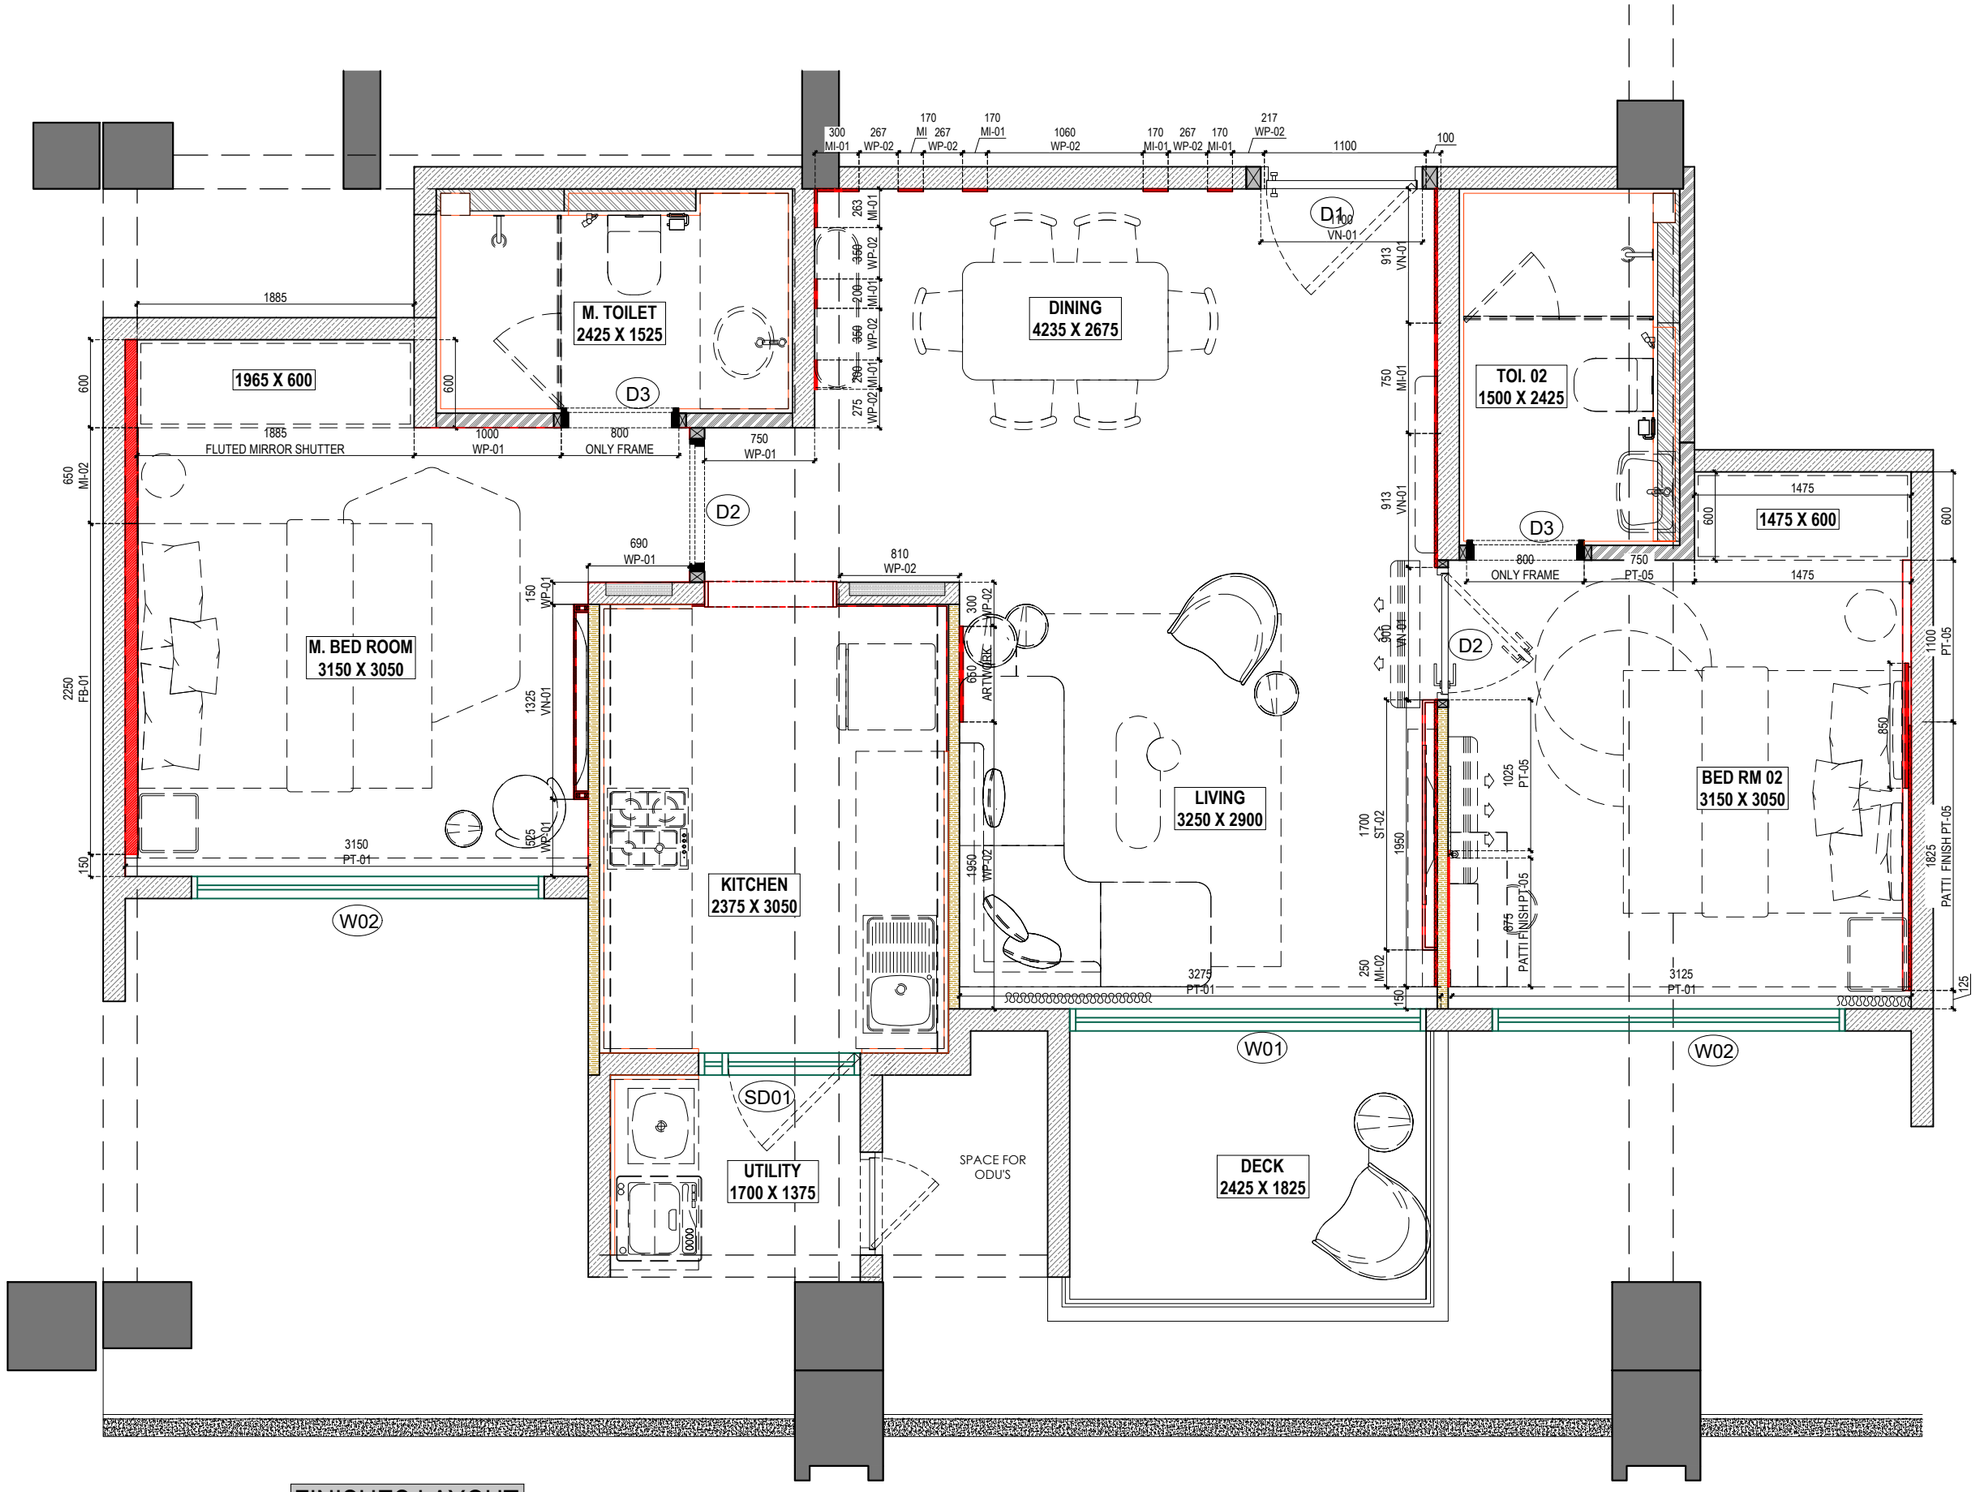


FINISHES LAYOUT
SCALE- 1:30

MATERIAL SCHEDULE:

MATERIAL CODE:	DESCRIPTION:	TYPE:
WALL FINISHES		
VN-01	GREENLAM -GRAPHITE OAK 9558	VENEER
FG-01	FLUTED GLASS	GLASS
WP-01	WALLPAPER	MB WALLPAPER
WP-02	WALLPAPER	LIVING WALLPAPER
WP-03	WALLPAPER	BED-2 WALLPAPER
FB-01	FABRIC PANELING	WALLPAPER
MI-01	BEVELED EDGE CLEAR MIRROR	MIRROR
MI-02	CLEAR MIRROR	MIRROR
PT-01	WALL & CEILING @ 2700	PAINT
PT-02	WALL & CEILING @ 2630	PAINT
PT-03	MB PATTI FINISH WALL PAINT FINISH	PAINT
PT-01A	LIVING MDF PU PAINT	PAINT
PT-04	BED 2 - WALLS, BEAD HEAD PANELING PAINT	PAINT
PT-05	CEILING @ 2575 & 2200	PAINT

GENERAL NOTES:

1 : All dimensions are in millimeters and levels in meters unless otherwise specified .

2 : Do not scale the drawing; follow written dimensions.

3 : Any discrepancies should be brought to the notice of the Architect prior to execution of job / procuring materials at site.

4 : This drawing is the property of **LODHA GROUP** and should not be reproduced, copied, handed over to a third party or used for any purpose other than for which it has been issued.

5 : This drawing is to be read in conjunction with all relevant structural & services drawings.

REVISION INDEX:		
REV. NO.:	DATE:	

REVISION INDEX:		
REV. NO.:	DATE:	

NORTH

PROJECT NAME: ACME OZONE SHOW FLAT

DRAWING STAGE.: VFC DRAWING

DRAWING NO:	REVISION NO:	SCALE:
L-ID-AO-SF-LP_103	R0	1:30
DATE:	DRAWN:	CHECKED:
11-05-2022	AA	VD

DRAWING TITLE: ACME OZONE SHOW FLAT
ACME OZONE SHOW FLAT
FINISHES LAYOUT

LODHA
Lodha Excelus
8th floor
N M Joshi Marg
Mahalaxmi
Mumbai 400 011, India
T: +91 22 23034400