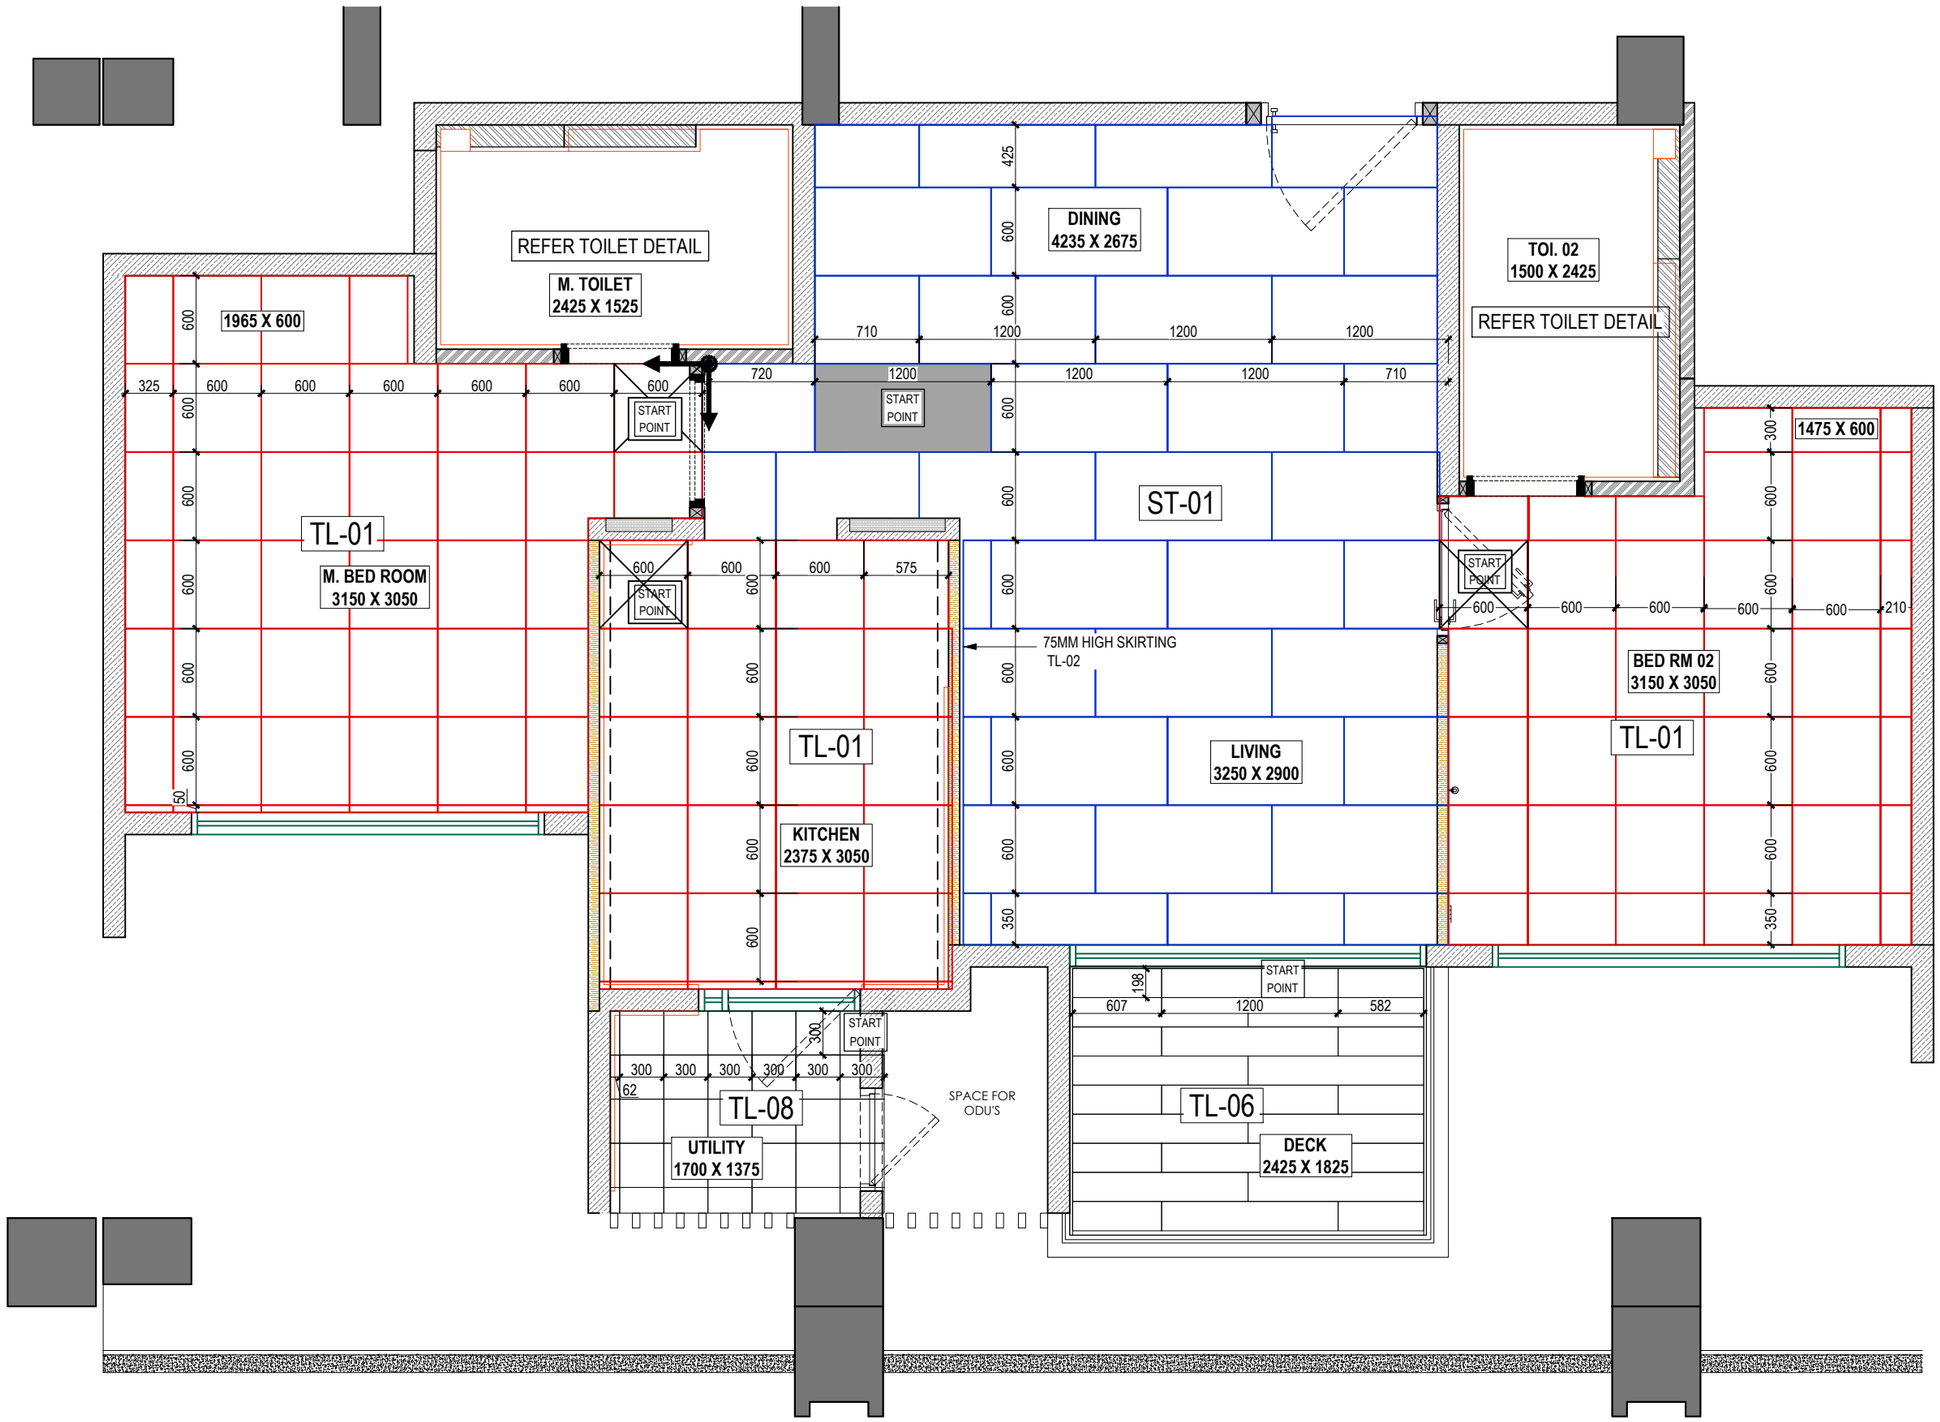


FLOORING LAYOUT
SCALE- 1:30

MATERIAL SCHEDULE:

SR NO:	MATERIAL CODE:	LOCATION	DESCRIPTION:
	STONES & TILES		
01	ST-01	LIVING/DINING FLOORING	BOTTOCHINO
02	ST-02	TV WALL-LIVING	VOLAKAS WHITE
03	ST-03	LEDGE WALL TOP, TOILET WINDOW JAMB ALL FOUR SIDES, REST ALL WINDOW ONLY BOTTOM, MAIN DOOR THRESHOLD	AGL-AMAZONA 15MM THK. SYNTHETIC STONE
04	ST-04	KITCHEN COUNTER, DECK SKIRTING	BLACK GRANITE
04	TL-01	BEDROOMS & KITCHEN	OCEAN WHITE-600X600 FORTUNE
03	TL-02	MASTER TOILET FLOOR +1 DADO	ARMANI BEIGE-600X600 FORTUNE
04	TL-03	MASTER TOILET DADO 3 DADO	1154 L-600X300 FORTUNE
05	TL-04	BED 2 TOILET FLOOR + 1 DADO	VOLCANO BEIGE-600X600 FORTUNE
06	TL-05	BED 2 TOILET DADO +3 DADO	1154-D -600X300 FORTUNE
07	TL-06	DECK FLOORING	HDR AMERICAN OAK 198X1200 RAK
08	TL-07	KITCHEN DADO	SAMARA H103 300X600 SOMANY
09	TL-08	UTILITY FLOORING	OPUS BEIGE- 300X300 GRIFINE
10	TL-09	UTILITY DADO	WHITE POLISH- 300X450 FORTUNE

GENERAL NOTES:

1 : All dimensions are in millimeters and levels in meters unless otherwise specified .
2 : Do not scale the drawing; follow written dimensions.
3 : Any discrepancies should be brought to the notice of the Architect prior to execution of job / procuring materials at site.
4 : This drawing is the property of **LODHA GROUP** and should not be reproduced, copied, handed over to a third party or used for any purpose other than for which it has been issued.
5 : This drawing is to be read in conjunction with all relevant structural & services drawings.

REVISION INDEX:

REV. NO.:	DATE:

REVISION INDEX:

REV. NO.:	DATE:

NORTH

PROJECT NAME: ACME OZONE SHOW FLAT

DRAWING STAGE.: VFC DRAWING

DRAWING NO:	REVISION NO:	SCALE:
L-ID-AO-SF-LP_104	R0	1:30
DATE:	DRAWN:	CHECKED:
11-05-2022	AA	VD

DRAWING TITLE: ACME OZONE SHOW FLAT
ACME OZONE SHOW FLAT
FLOORING LAYOUT

LODHA
Lodha Excelus
8th floor
N M Joshi Marg
Mahalaxmi
Mumbai 400 011, India
T: +91 22 23034400