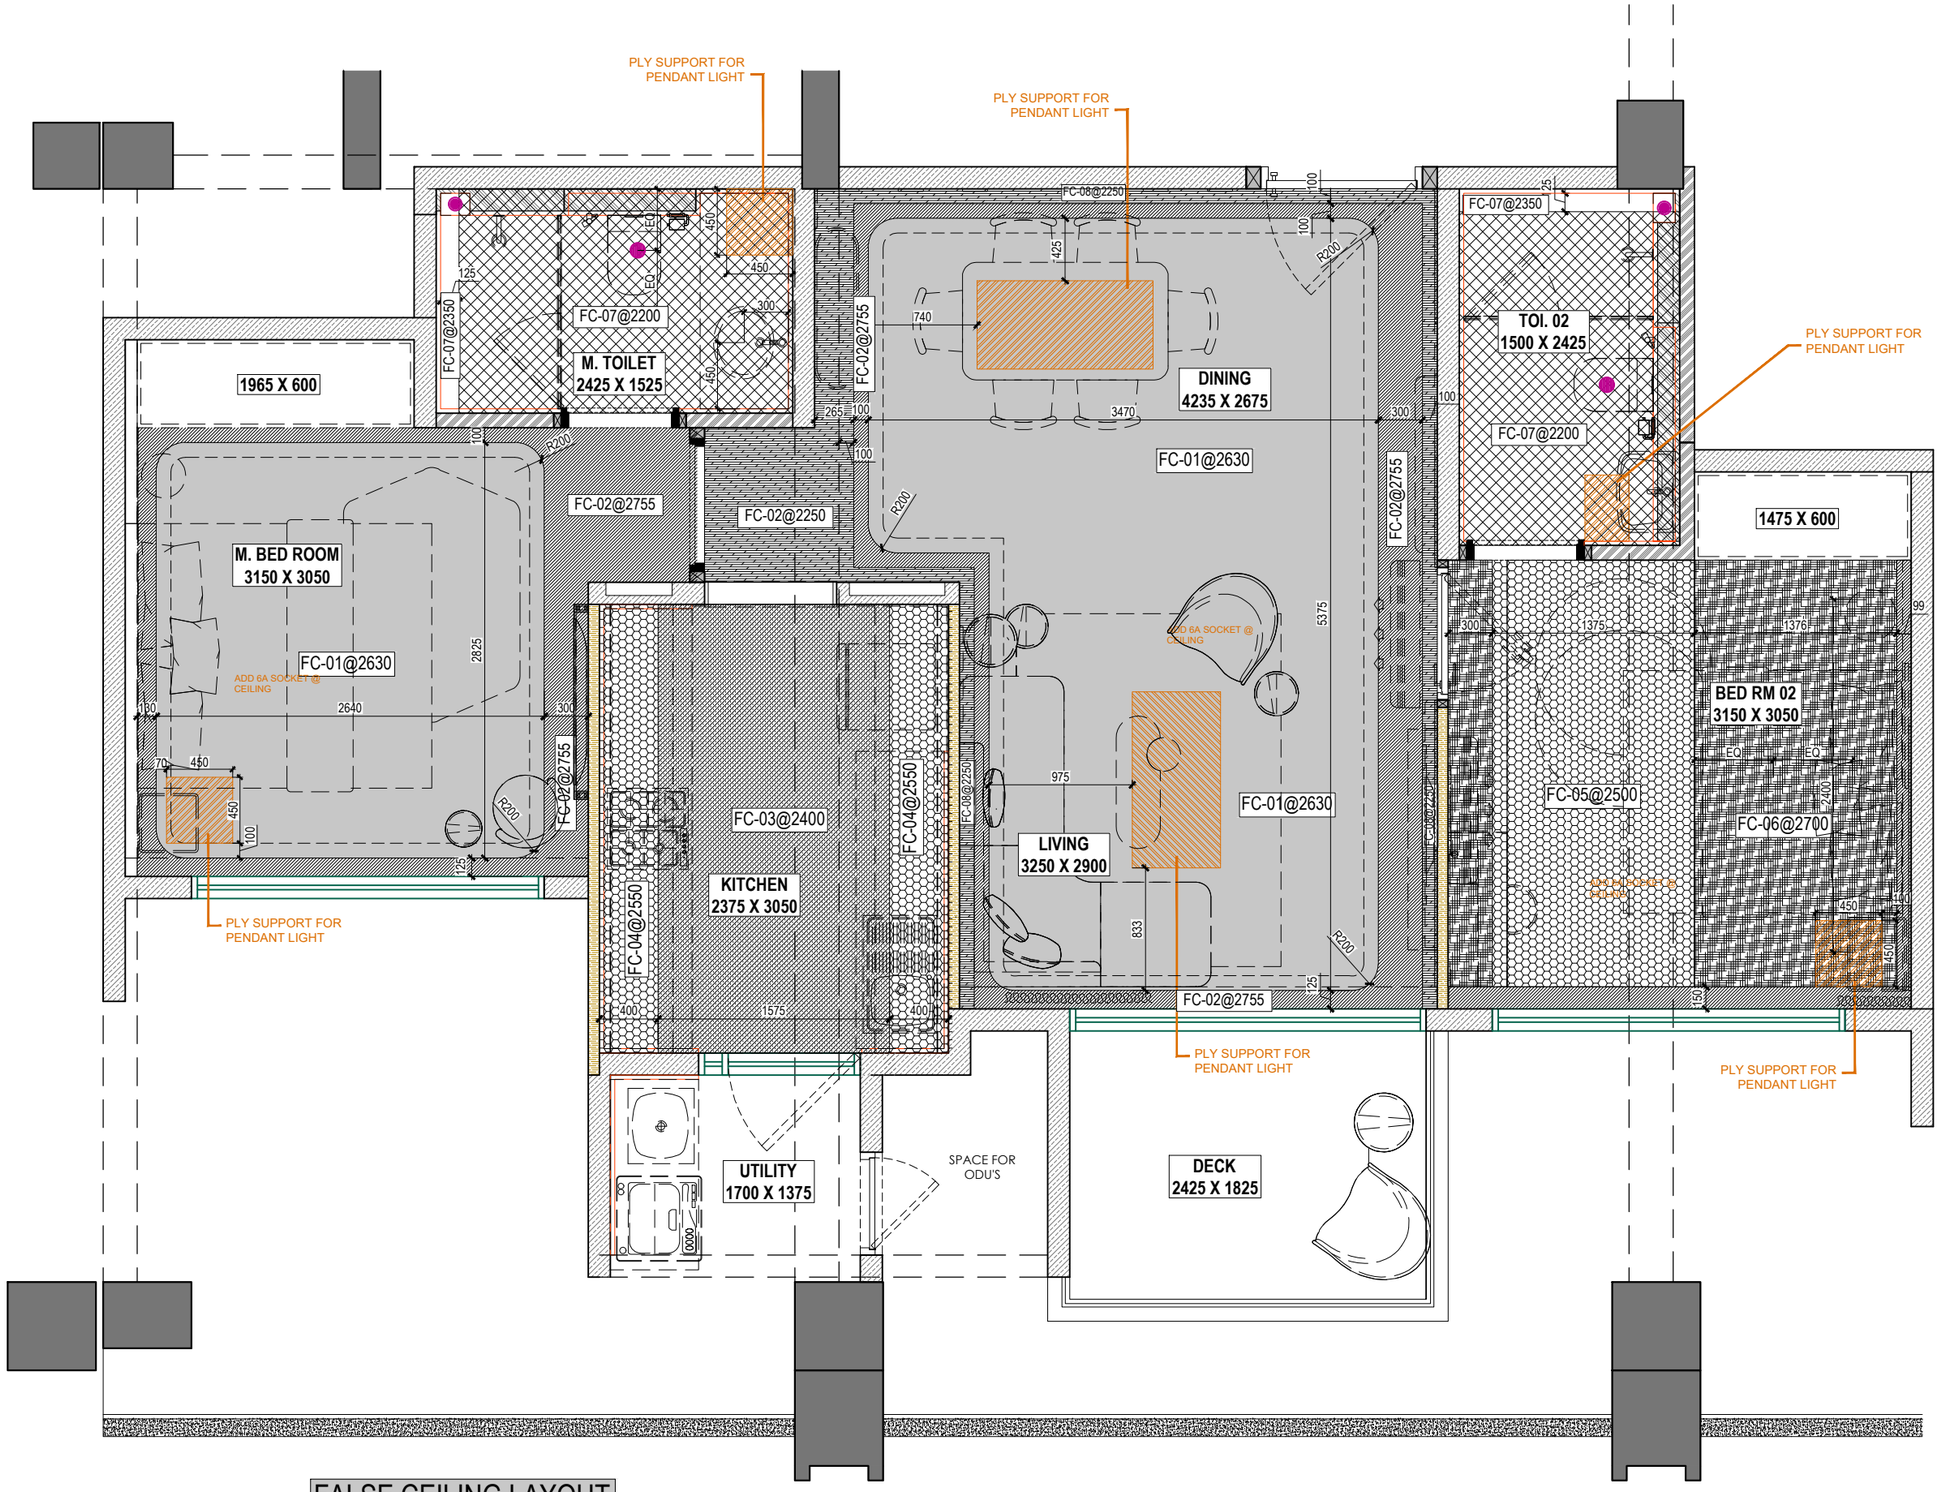


FALSE CEILING LAYOUT
SCALE- 1:30

RCP LEVELS

FC-01
FC HT.: 2630MM FROM FFL
FC MATERIAL: GYPSUM IN PAINT

FC-02
FC HT.: 2755MM FROM FFL
FC MATERIAL: GYPSUM IN PAINT

FC-03
FC HT.: 2400MM FROM FFL
FC MATERIAL: GYPSUM IN PAINT

FC-04
FC HT.: 2550MM FROM FFL
FC MATERIAL: GYPSUM IN PAINT

FC-06
FC HT.: 2700MM FROM FFL
FC MATERIAL: GYPSUM IN PAINT

FC-07
FC HT.: 2250MM FROM FFL
FC MATERIAL: CALCIUM SILICATE IN PAINT

FC-08 - GYPSUM BOXING FOR MEP
FC HT.: 2250MM FROM FFL
FC MATERIAL: GYPSUM IN PAINT

GENERAL NOTES:

1 : All dimensions are in millimeters and levels in meters unless otherwise specified .
2 : Do not scale the drawing; follow written dimensions.
3 : Any discrepancies should be brought to the notice of the Architect prior to execution of job / procuring materials at site.
4 : This drawing is the property of **LODHA GROUP** and should not be reproduced, copied, handed over to a third party or used for any purpose other than for which it has been issued.
5 : This drawing is to be read in conjunction with all relevant structural & services drawings.

REVISION INDEX:		
REV. NO.:	DATE:	

REVISION INDEX:		
REV. NO.:	DATE:	

NORTH

PROJECT NAME: ACME OZONE SHOW FLAT

DRAWING STAGE.: VFC DRAWING

DRAWING NO:	REVISION NO:	SCALE:
L-ID-AO-SF-LP_105	R0	1:30
DATE:	DRAWN:	CHECKED:
11-05-2022	AA	VD

DRAWING TITLE: ACME OZONE SHOW FLAT
ACME OZONE SHOW FLAT
FALSE CEILING LAYOUT

LODHA
Lodha Excelus
8th floor
N M Joshi Marg
Mahalaxmi
Mumbai 400 011, India
T: +91 22 23034400