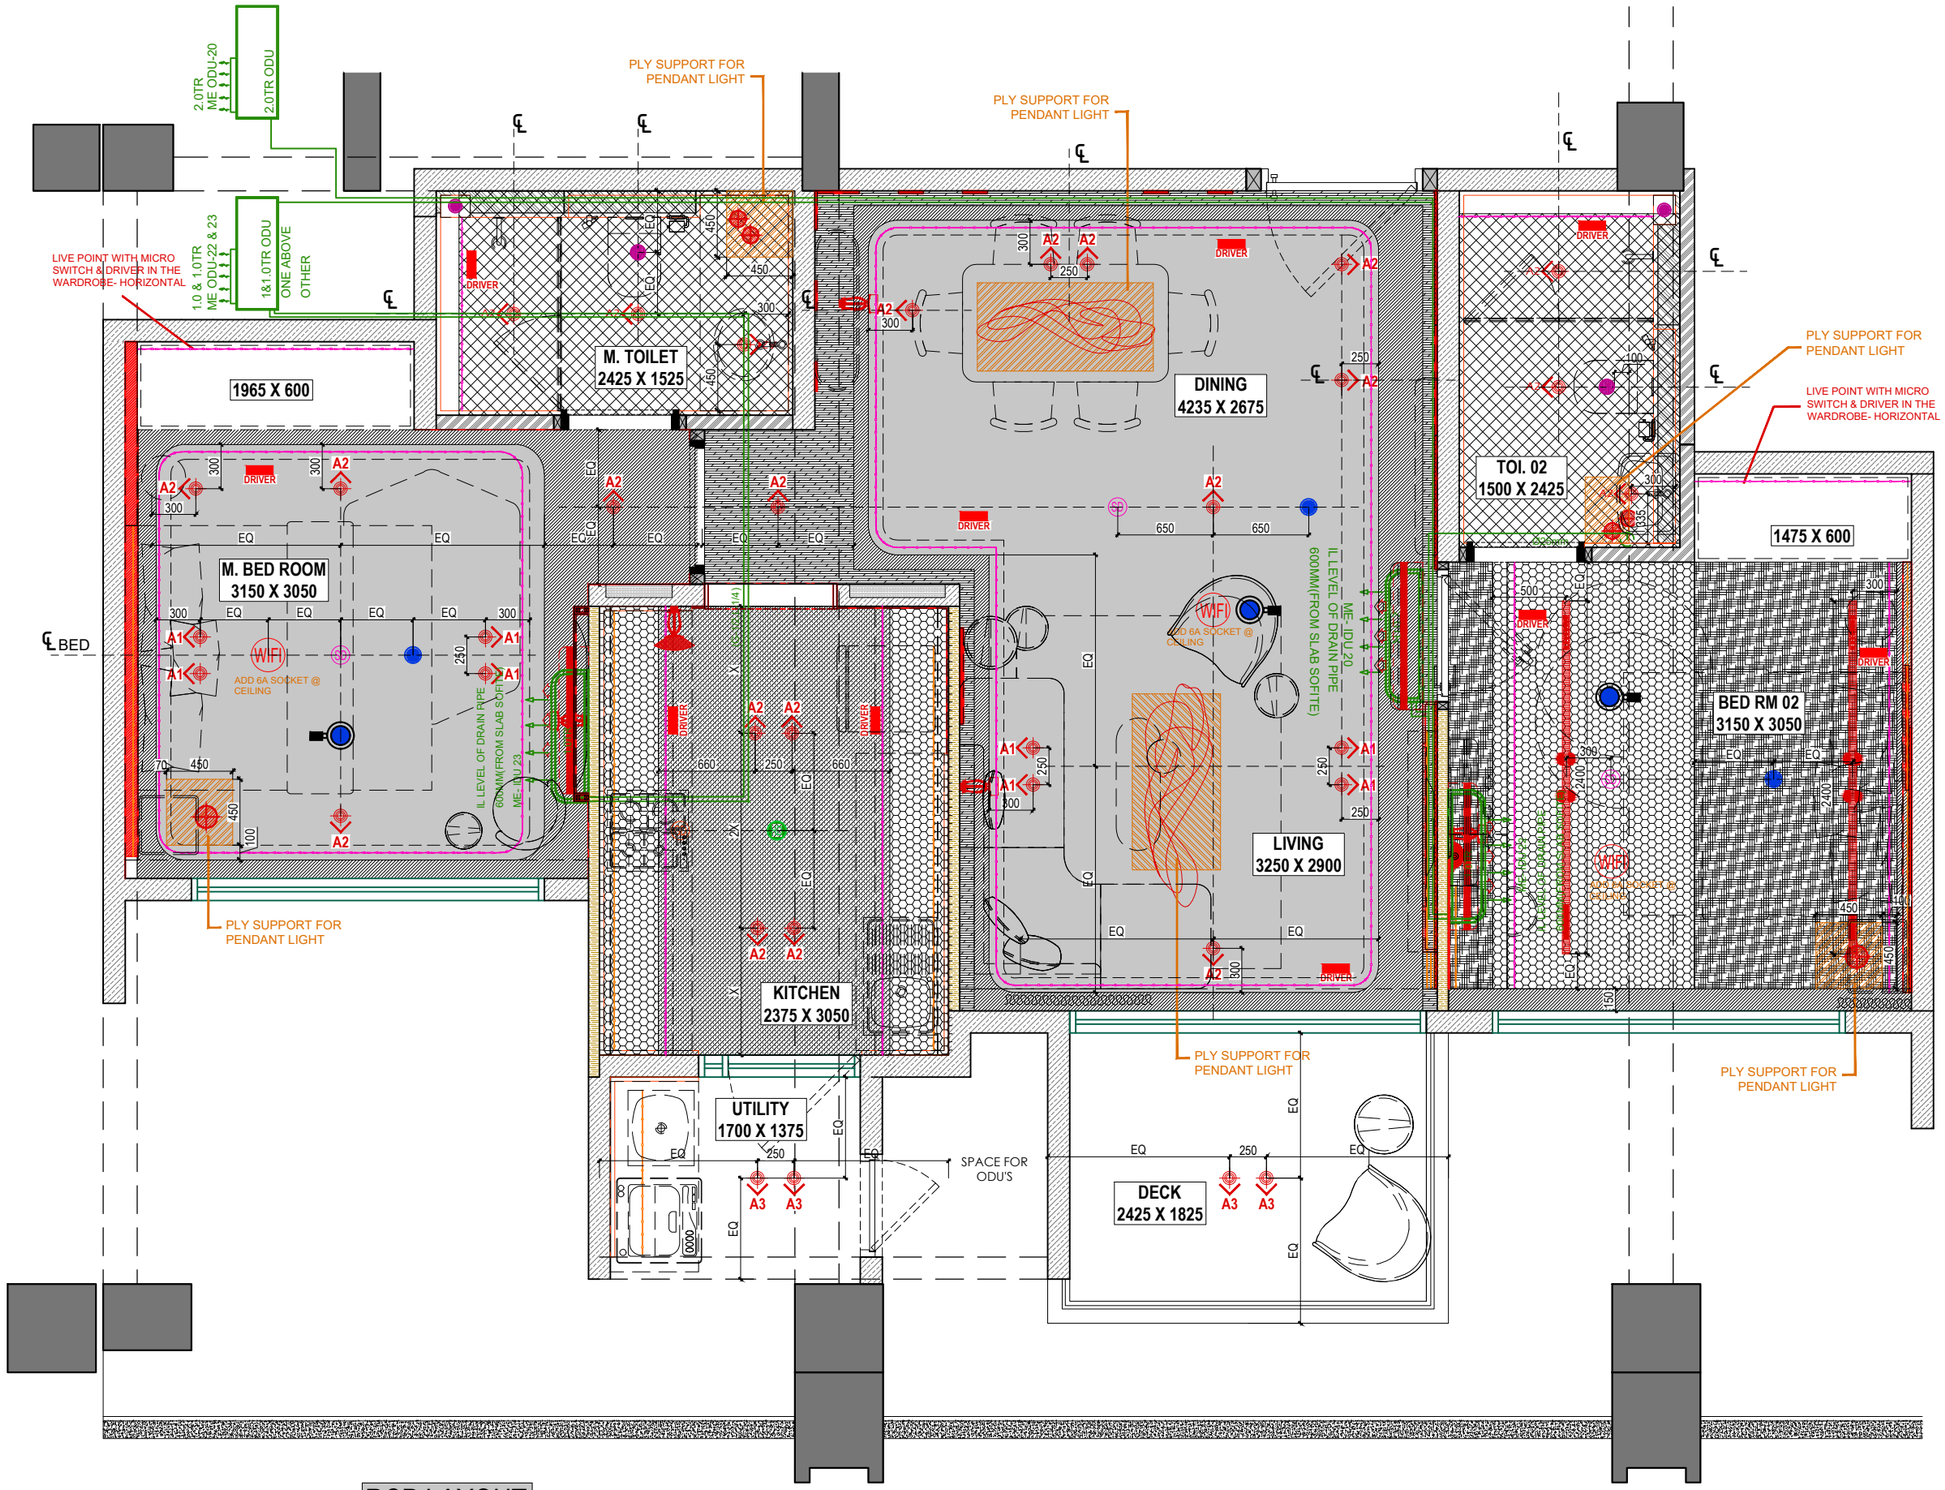


RCP LAYOUT
SCALE- 1:30

CEILING FIXTURE SCHEDULE

SR NO:	SYMBOL:	DESCRIPTION:	REMARKS:	FINISH:	QTY:	LOCATION:
01	A1	ADJUSTABLE SPOT LIGHT - 10 W			8 NOS.	M. BED ROOM, LIVING ROOM
02	A2	CEILING RECESSED ADJUSTABLE LIGHT - 10 W			22 NOS.	M. BED ROOM, KITCHEN,TOILETS, LIVING DINING ROOM
03	A3	SURFACE MOUNTED ADJUSTABLE SPOT LIGHT - 12 W			4 NOS.	UTILITY AND DECK
04		SURFACE MOUNTED SPOT LIGHT - 5 W			2 NOS.	BOTH TOILETS
05		SUSPENDED PENDANT LIGHT WARM WHITE	PLYWOOD SUPPORT FOR PENDANT LIGHT		2 NOS.	1 IN LIVING AND 1 IN DINING
06		CEILING MOUNTED PENDANT LIGHT	PLYWOOD SUPPORT FOR PENDANT LIGHT		2 NOS.	1 IN M.BED ROOM AND 1 IN BED ROOM 02
07		WALL LIGHT			1 NOS.	BED ROOM 02
08		CEILING MOUNTED PENDANT LIGHT	PLYWOOD SUPPORT FOR PENDANT LIGHT		2 NOS.	TOILETS
09	VDP	VIDEO DOOR PHONE			1 NOS.	KITCHEN WALL
10		LINEAR LED STRIP INTEGRATED INTO COVES				ALL AREA
11	MS	MOTION SENSOR				
12		SPEAKER – MUSIC			3 NOS.	M.BED, LIVING & BED 02
13		SPRINKLER – CONCEALED TYPE	PROVIDE DUMMY SPRINKLER			
14		SPRINKLER – SIDE WALL PENDANT	PROVIDE DUMMY SPRINKLER			
15	SD	SMOKE DETECTOR				
16	H	HEAT DETECTOR				
17	IR	TV REMOTE INDICATOR (IR DETECTOR)				
18	STB	TV SET TOP BOX				
19	WF	WI-FI				
20		Mobile Antenna				
21		CCTV Camera				
22	GD	GAS DETECTOR				

NOTE : PROVIDE DUMMY SPRINKLER

GENERAL NOTES:

1 : All dimensions are in millimeters and levels in meters unless otherwise specified .
2 : Do not scale the drawing; follow written dimensions.
3 : Any discrepancies should be brought to the notice of the Architect prior to execution of job / procuring materials at site.
4 : This drawing is the property of **LODHA GROUP** and should not be reproduced, copied, handed over to a third party or used for any purpose other than for which it has been issued.
5 : This drawing is to be read in conjunction with all relevant structural & services drawings.

REVISION INDEX:		
REV. NO.:	DATE:	

REVISION INDEX:		
REV. NO.:	DATE:	

NORTH

PROJECT NAME: ACME OZONE SHOW FLAT

DRAWING STAGE.: VFC DRAWING

DRAWING NO:	REVISION NO:	SCALE:
L-ID-AO-SF-LP_106	R0	1:30
DATE:	DRAWN:	CHECKED:
11-05-2022	AA	VD

DRAWING TITLE: ACME OZONE SHOW FLAT
ACME OZONE SHOW FLAT
RCP LAYOUT

LODHA
Lodha Excelus
8th floor
N M Joshi Marg
Mahalaxmi
Mumbai 400 011, India
T: +91 22 23034400