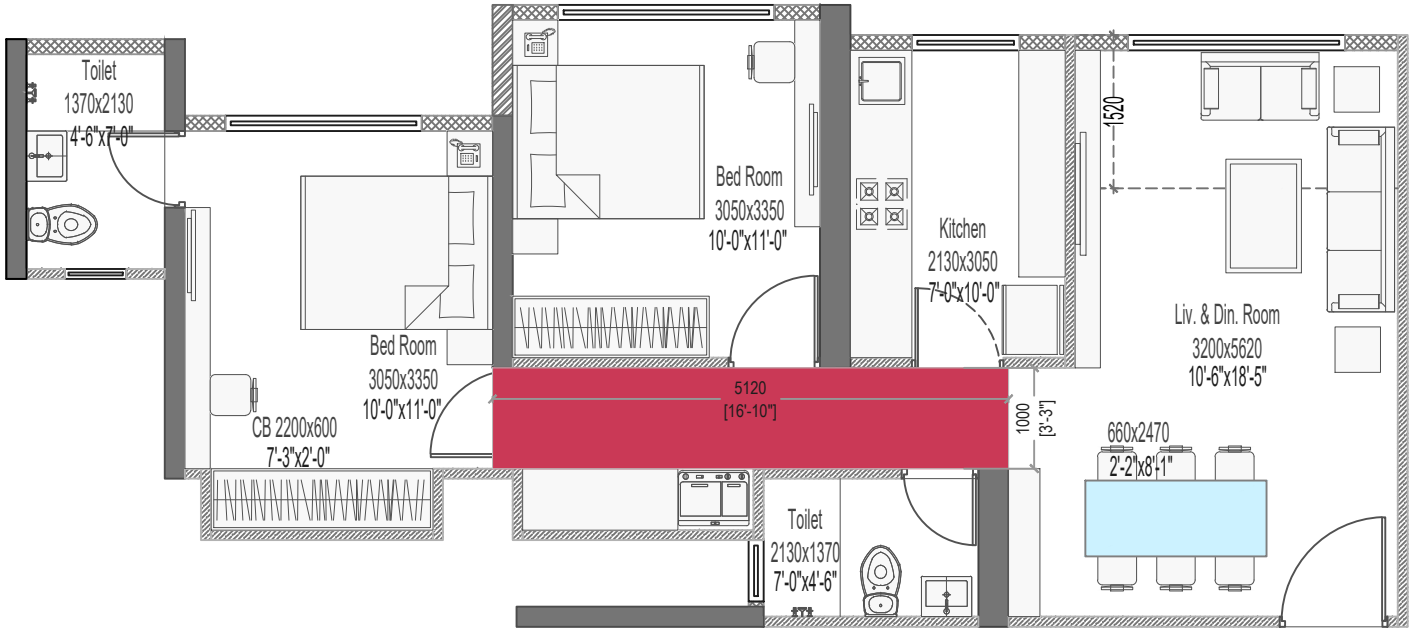


PREVIOUS LAYOUT

1:75