
B1 PARKING		
CAR PARKS ACHIEVED= 130 CARS		
SMALL CAR = 24	BIG CAR = 94	TANDEM SET = 6
PARKING AREA	= 4509.05 SQ.M.	

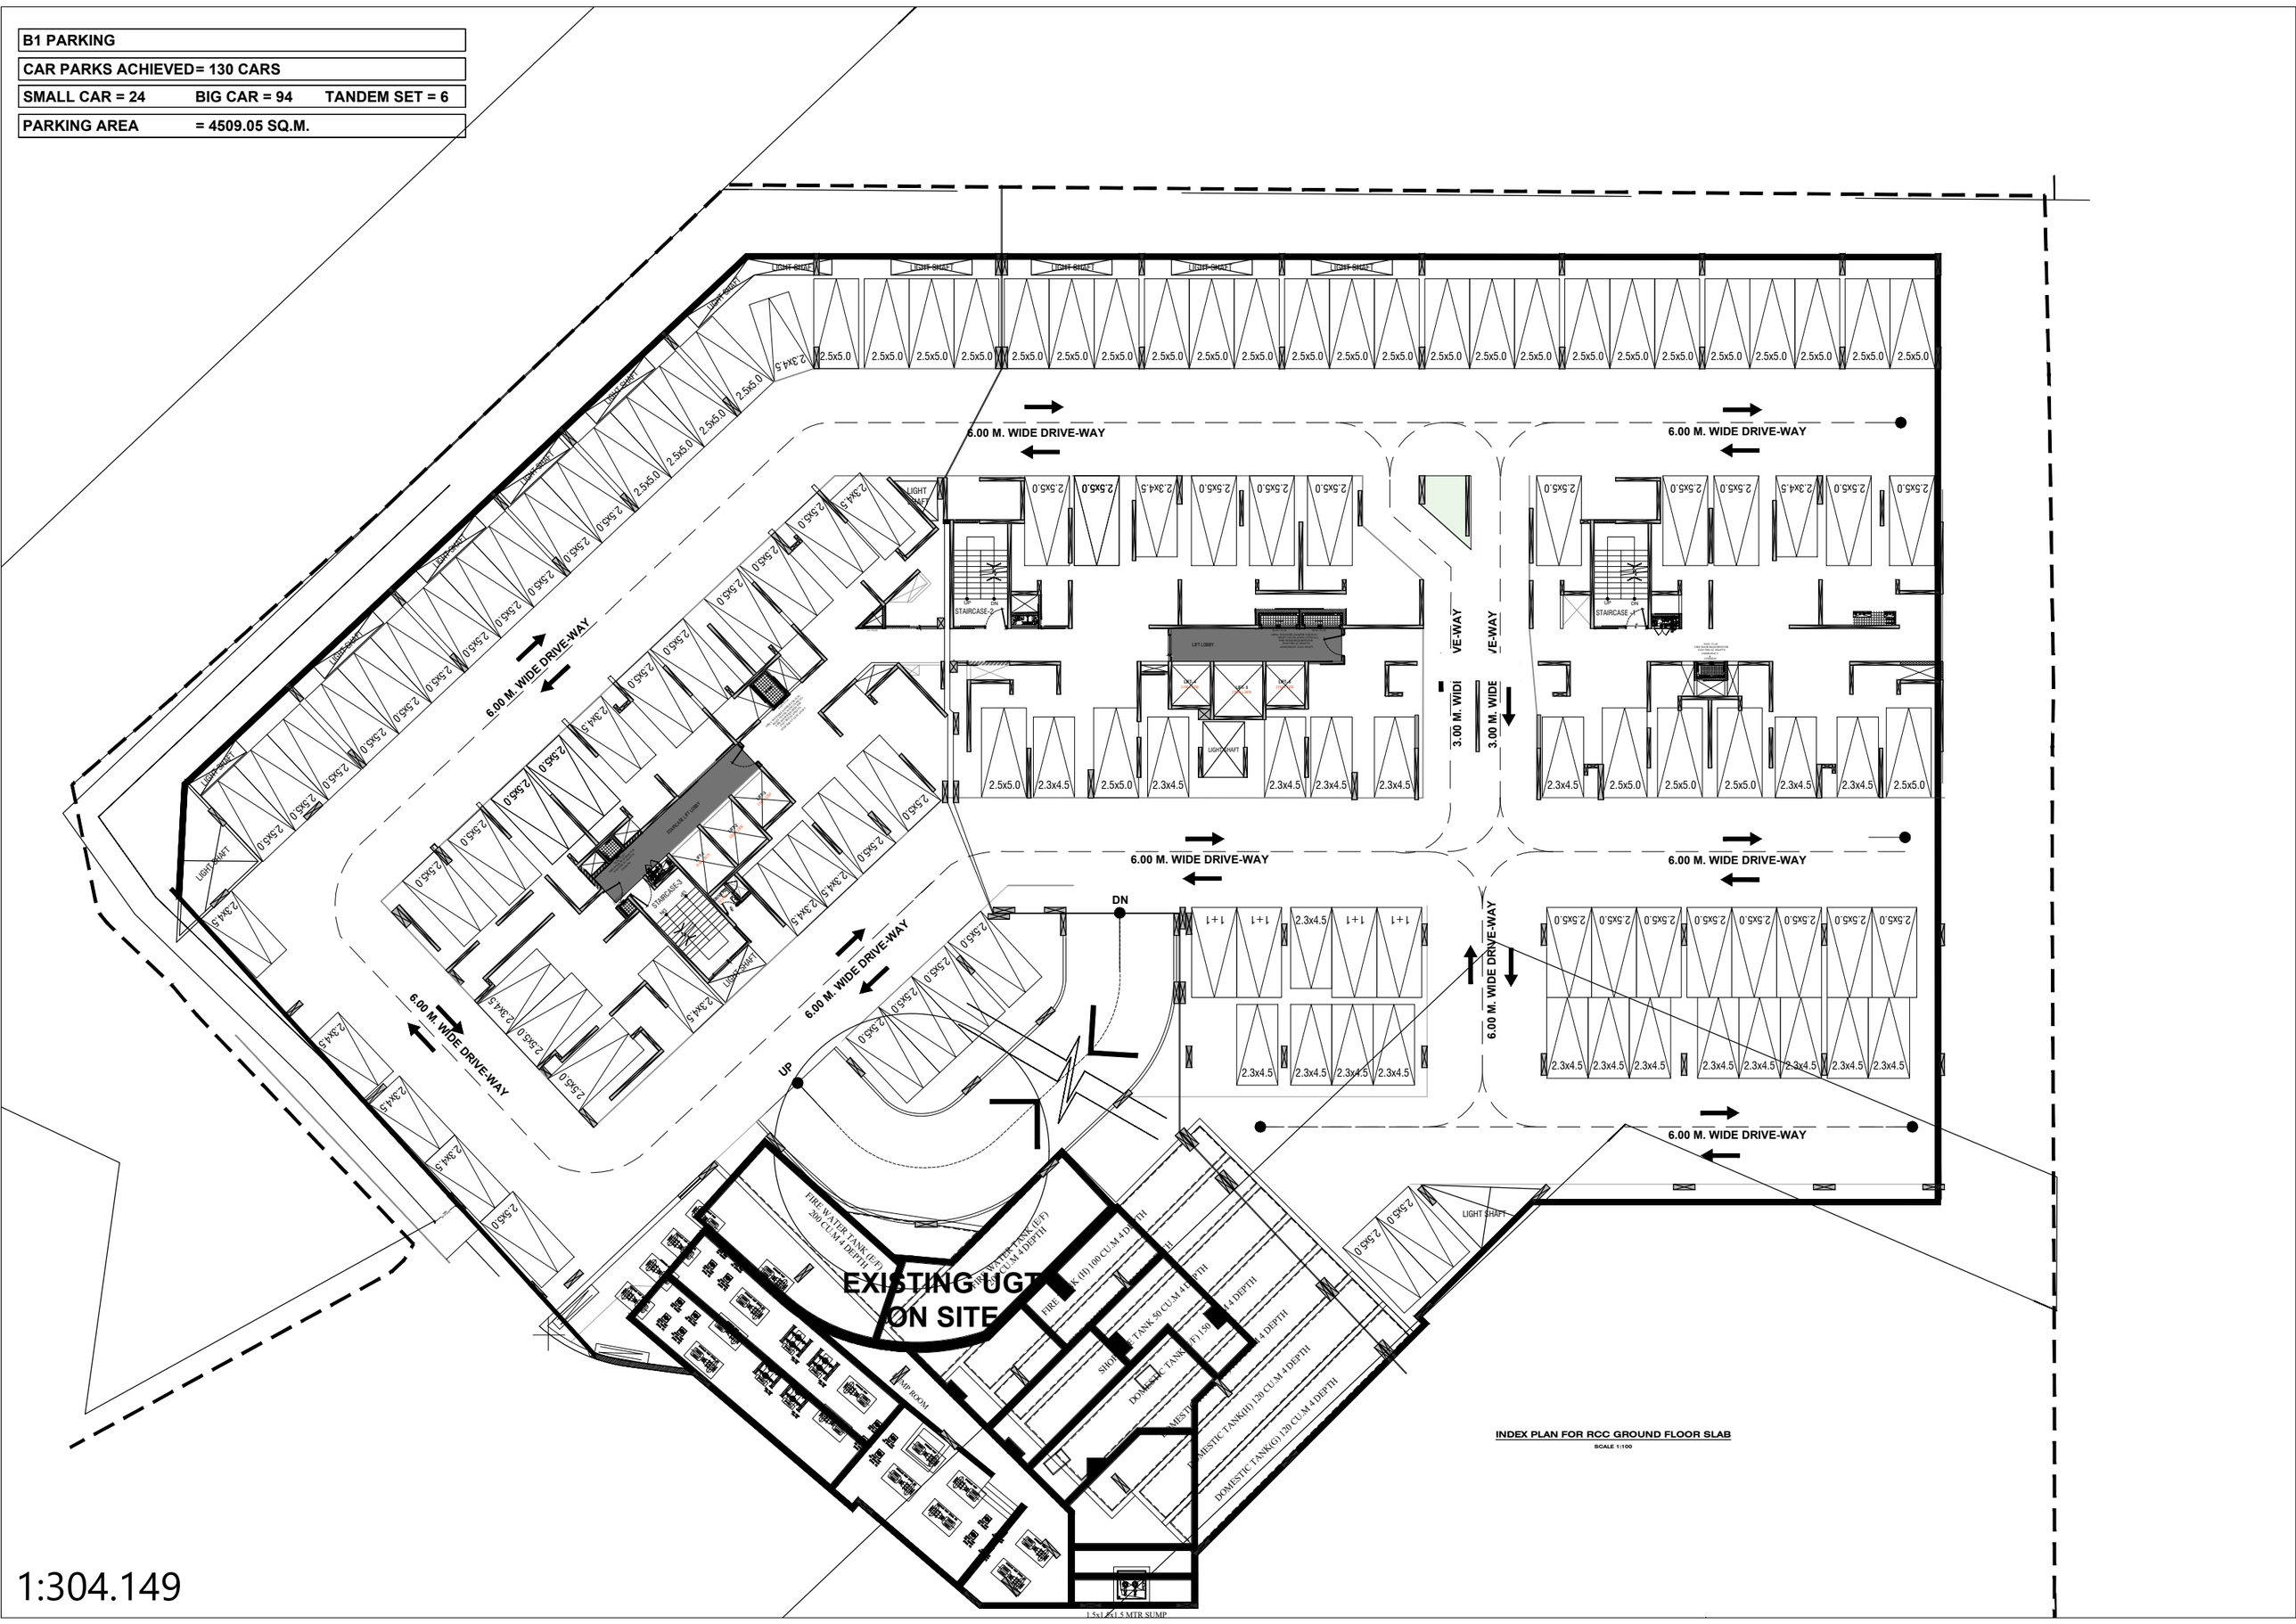

INDEX PLAN FOR RCC GROUND FLOOR SLAB

SCALE 1:100

1:304.149