
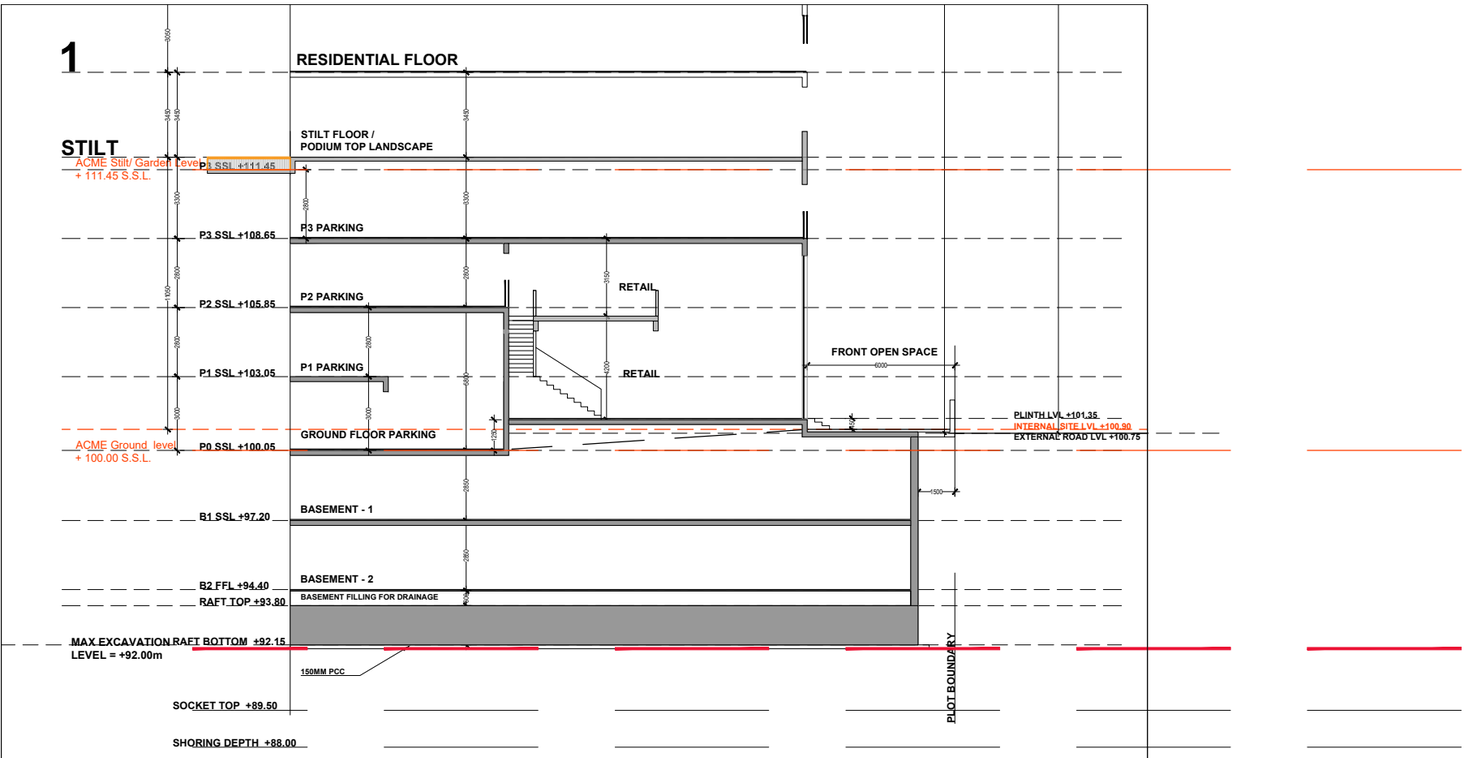



# TOWER SCHEMATIC SECTION

# ACME - PODIUM SECTION

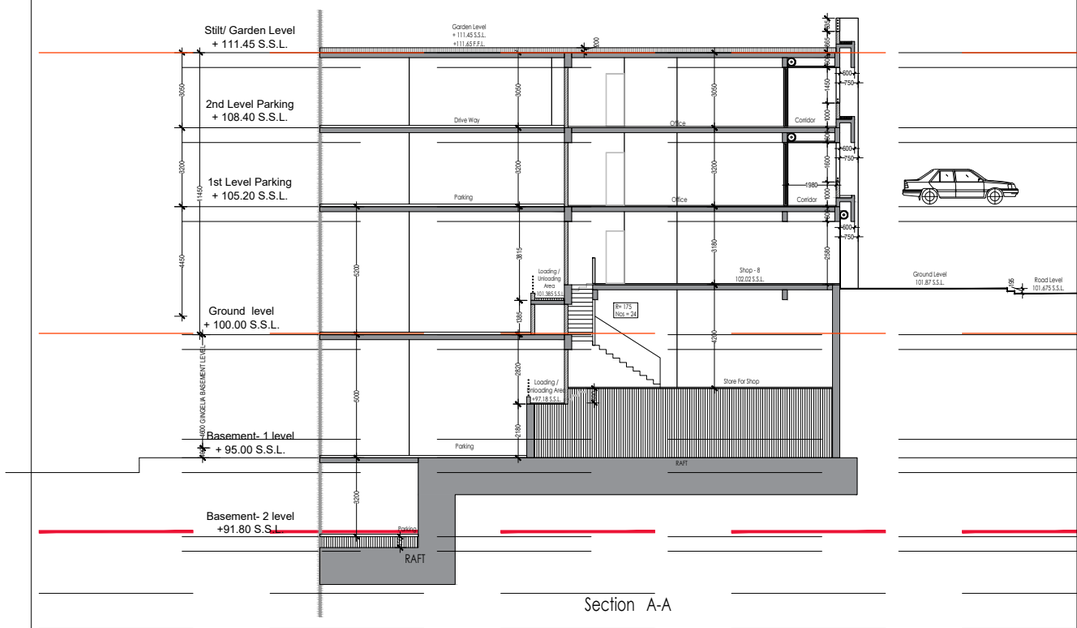


# ACME CURRENT LEVELS

1:249.043