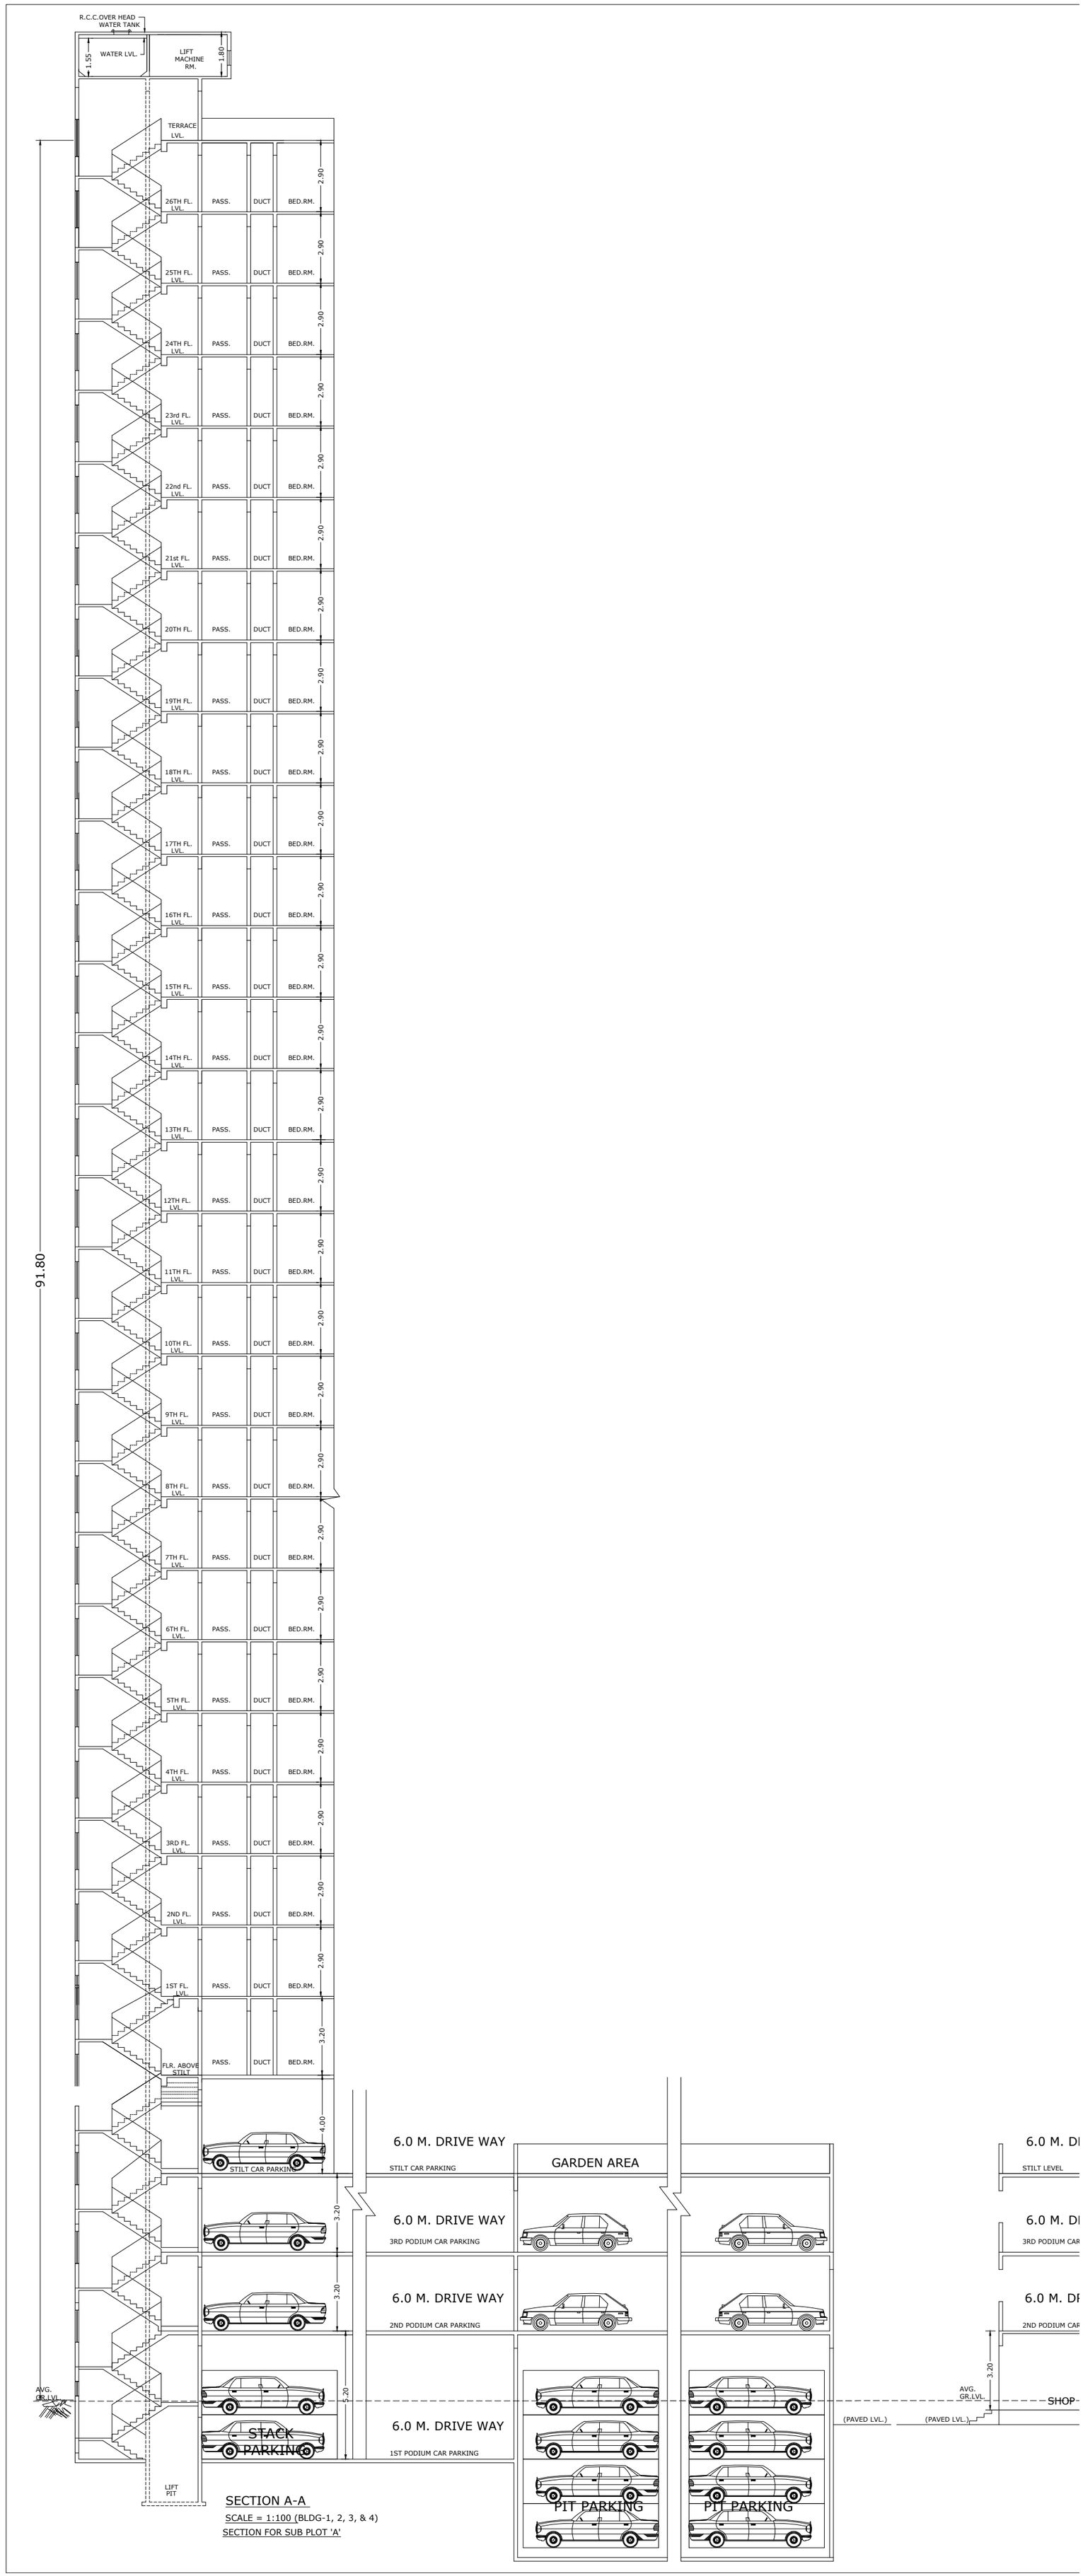

R.C.C.OVER HEAD WATER TANK
WATER LVL.
1.55
LIFT MACHINE RM.
1.80
TERRACE LVL.
26TH FL. LVL.
25TH FL. LVL.
24TH FL. LVL.
23rd FL. LVL.
22nd FL. LVL.
21st FL. LVL.
20TH FL.
19TH FL. LVL.
18TH FL. LVL.
17TH FL. LVL.
16TH FL. LVL.
15TH FL. LVL.
14TH FL. LVL.
13TH FL. LVL.
12TH FL. LVL.
11TH FL. LVL.
10TH FL. LVL.
9TH FL. LVL.
8TH FL. LVL.
7TH FL. LVL.
6TH FL. LVL.
5TH FL. LVL.
4TH FL. LVL.
3RD FL. LVL.
2ND FL. LVL.
1ST FL. LVL.
FLR. ABOVE STILT
PASS.
DUCT
BED.RM.
2.90
3.20
4.00
91.80
STILT CAR PARKING
6.0 M. DRIVE WAY
STILT CAR PARKING
GARDEN AREA
3RD PODIUM CAR PARKING
2ND PODIUM CAR PARKING
1ST PODIUM CAR PARKING
5.20
STACK PARKING
PIT PARKING
LIFT PIT
AVG. GR.LVL.
(PAVED LVL.)
STILT LEVEL
SHOP
SECTION A-A
SCALE = 1:100 (BLDG-1, 2, 3, & 4)
SECTION FOR SUB PLOT 'A'