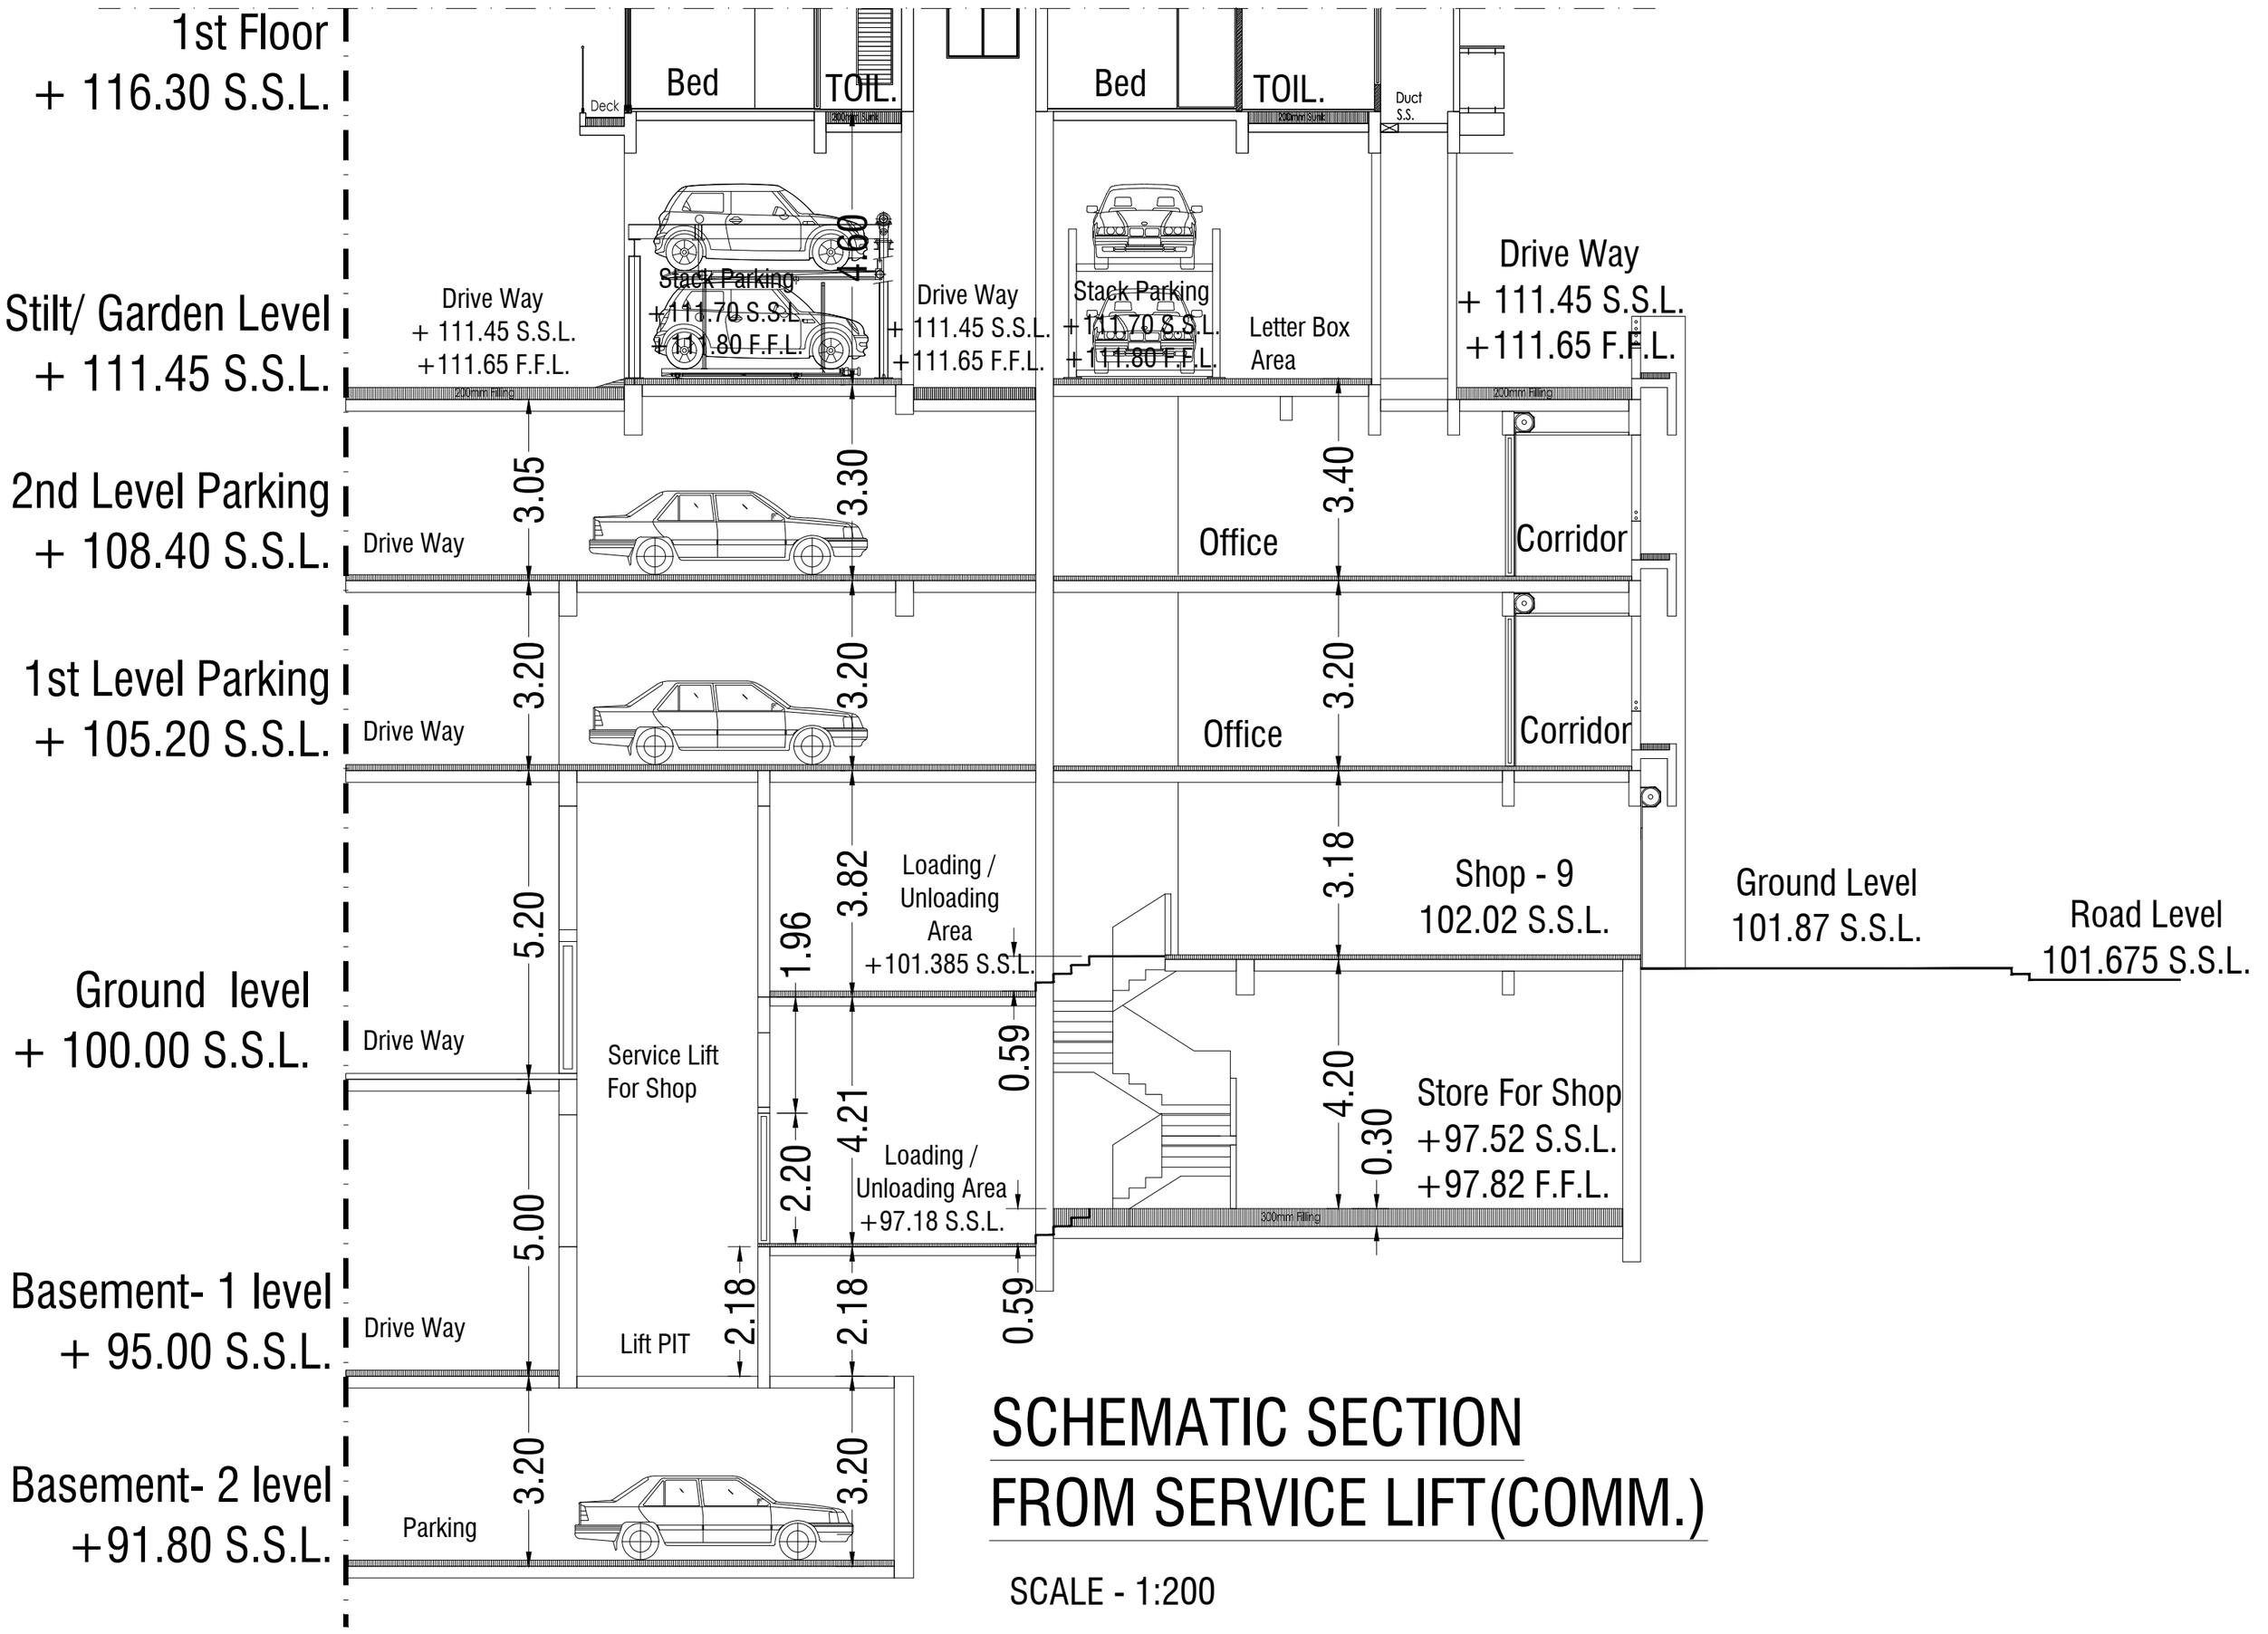


SCHEMATIC SECTION
FROM SERVICE LIFT(COMM.)

SCALE - 1:200