
STORM WATER DRAINAGE LAYOUT

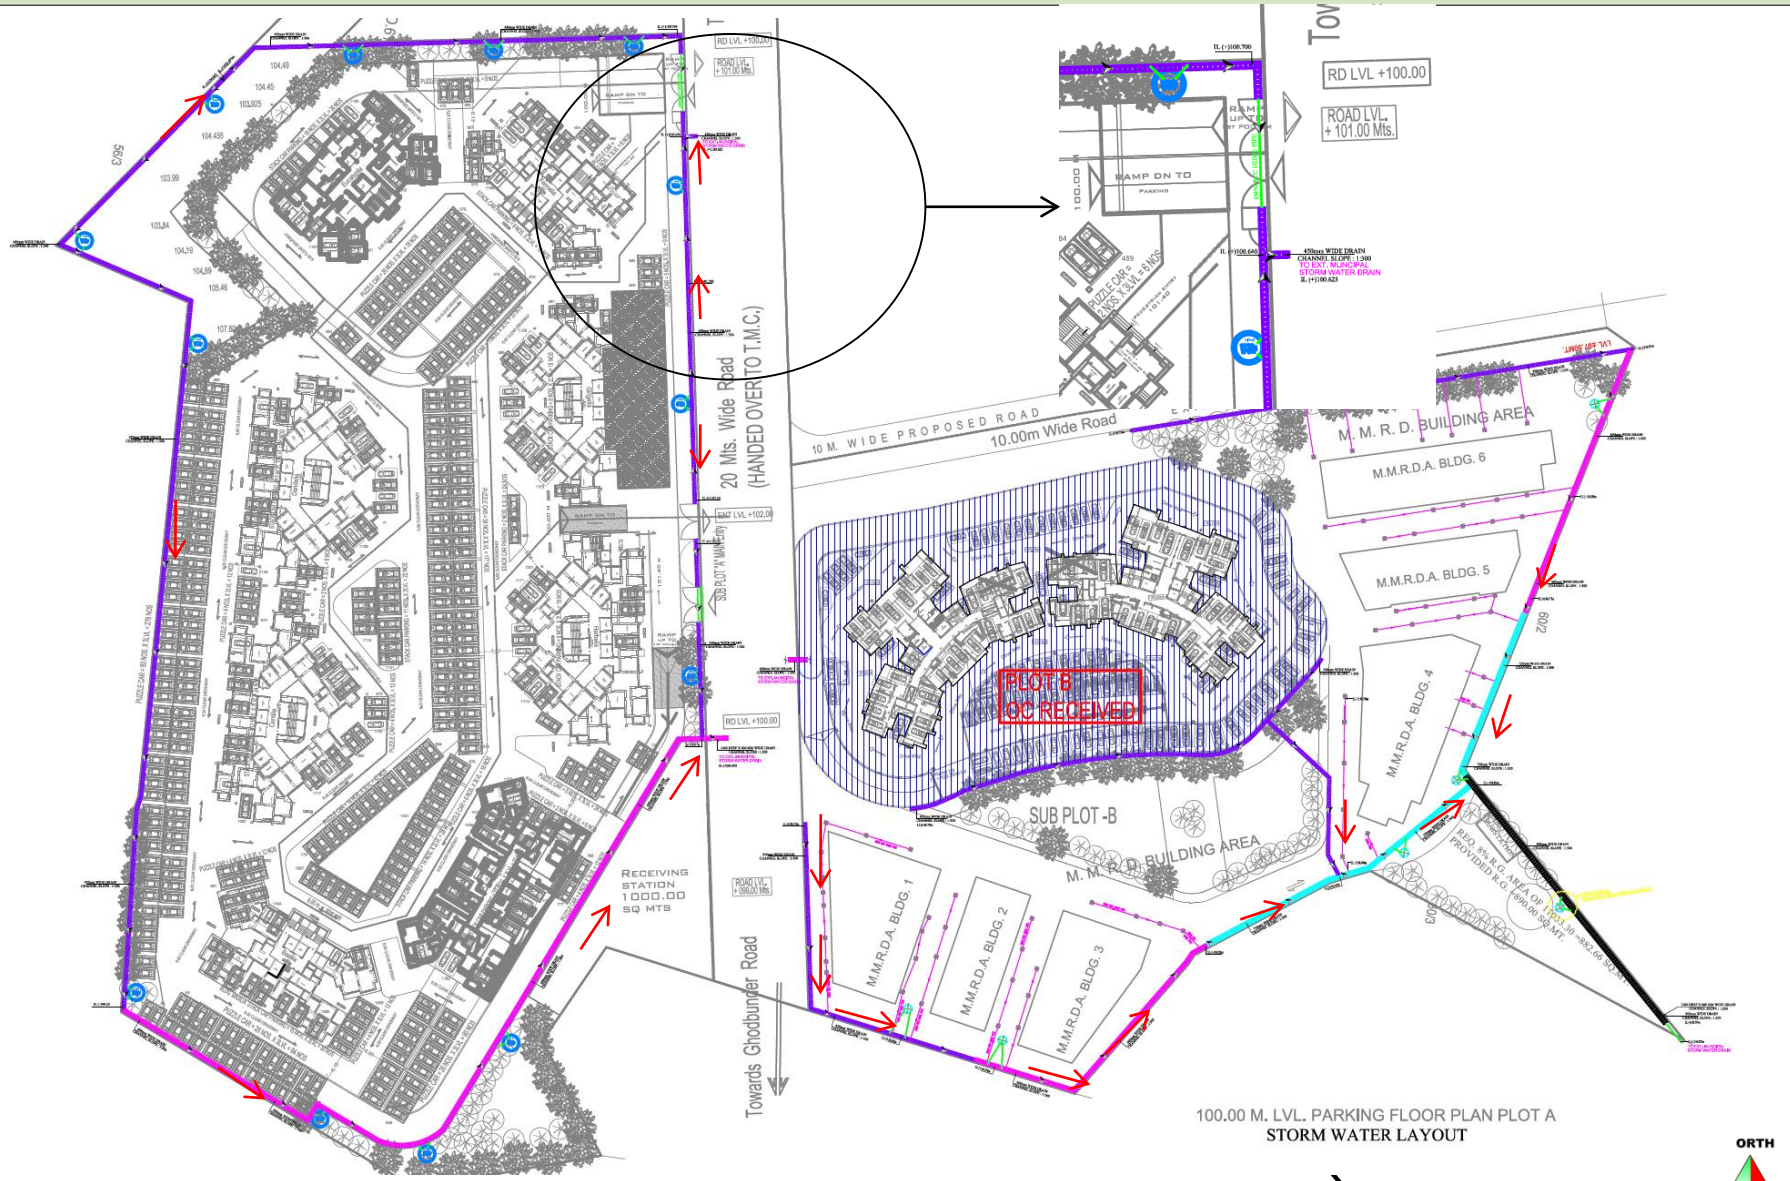

100.00 M. LVL. PARKING FLOOR PLAN PLOT A
STORM WATER LAYOUT

Outfall Points