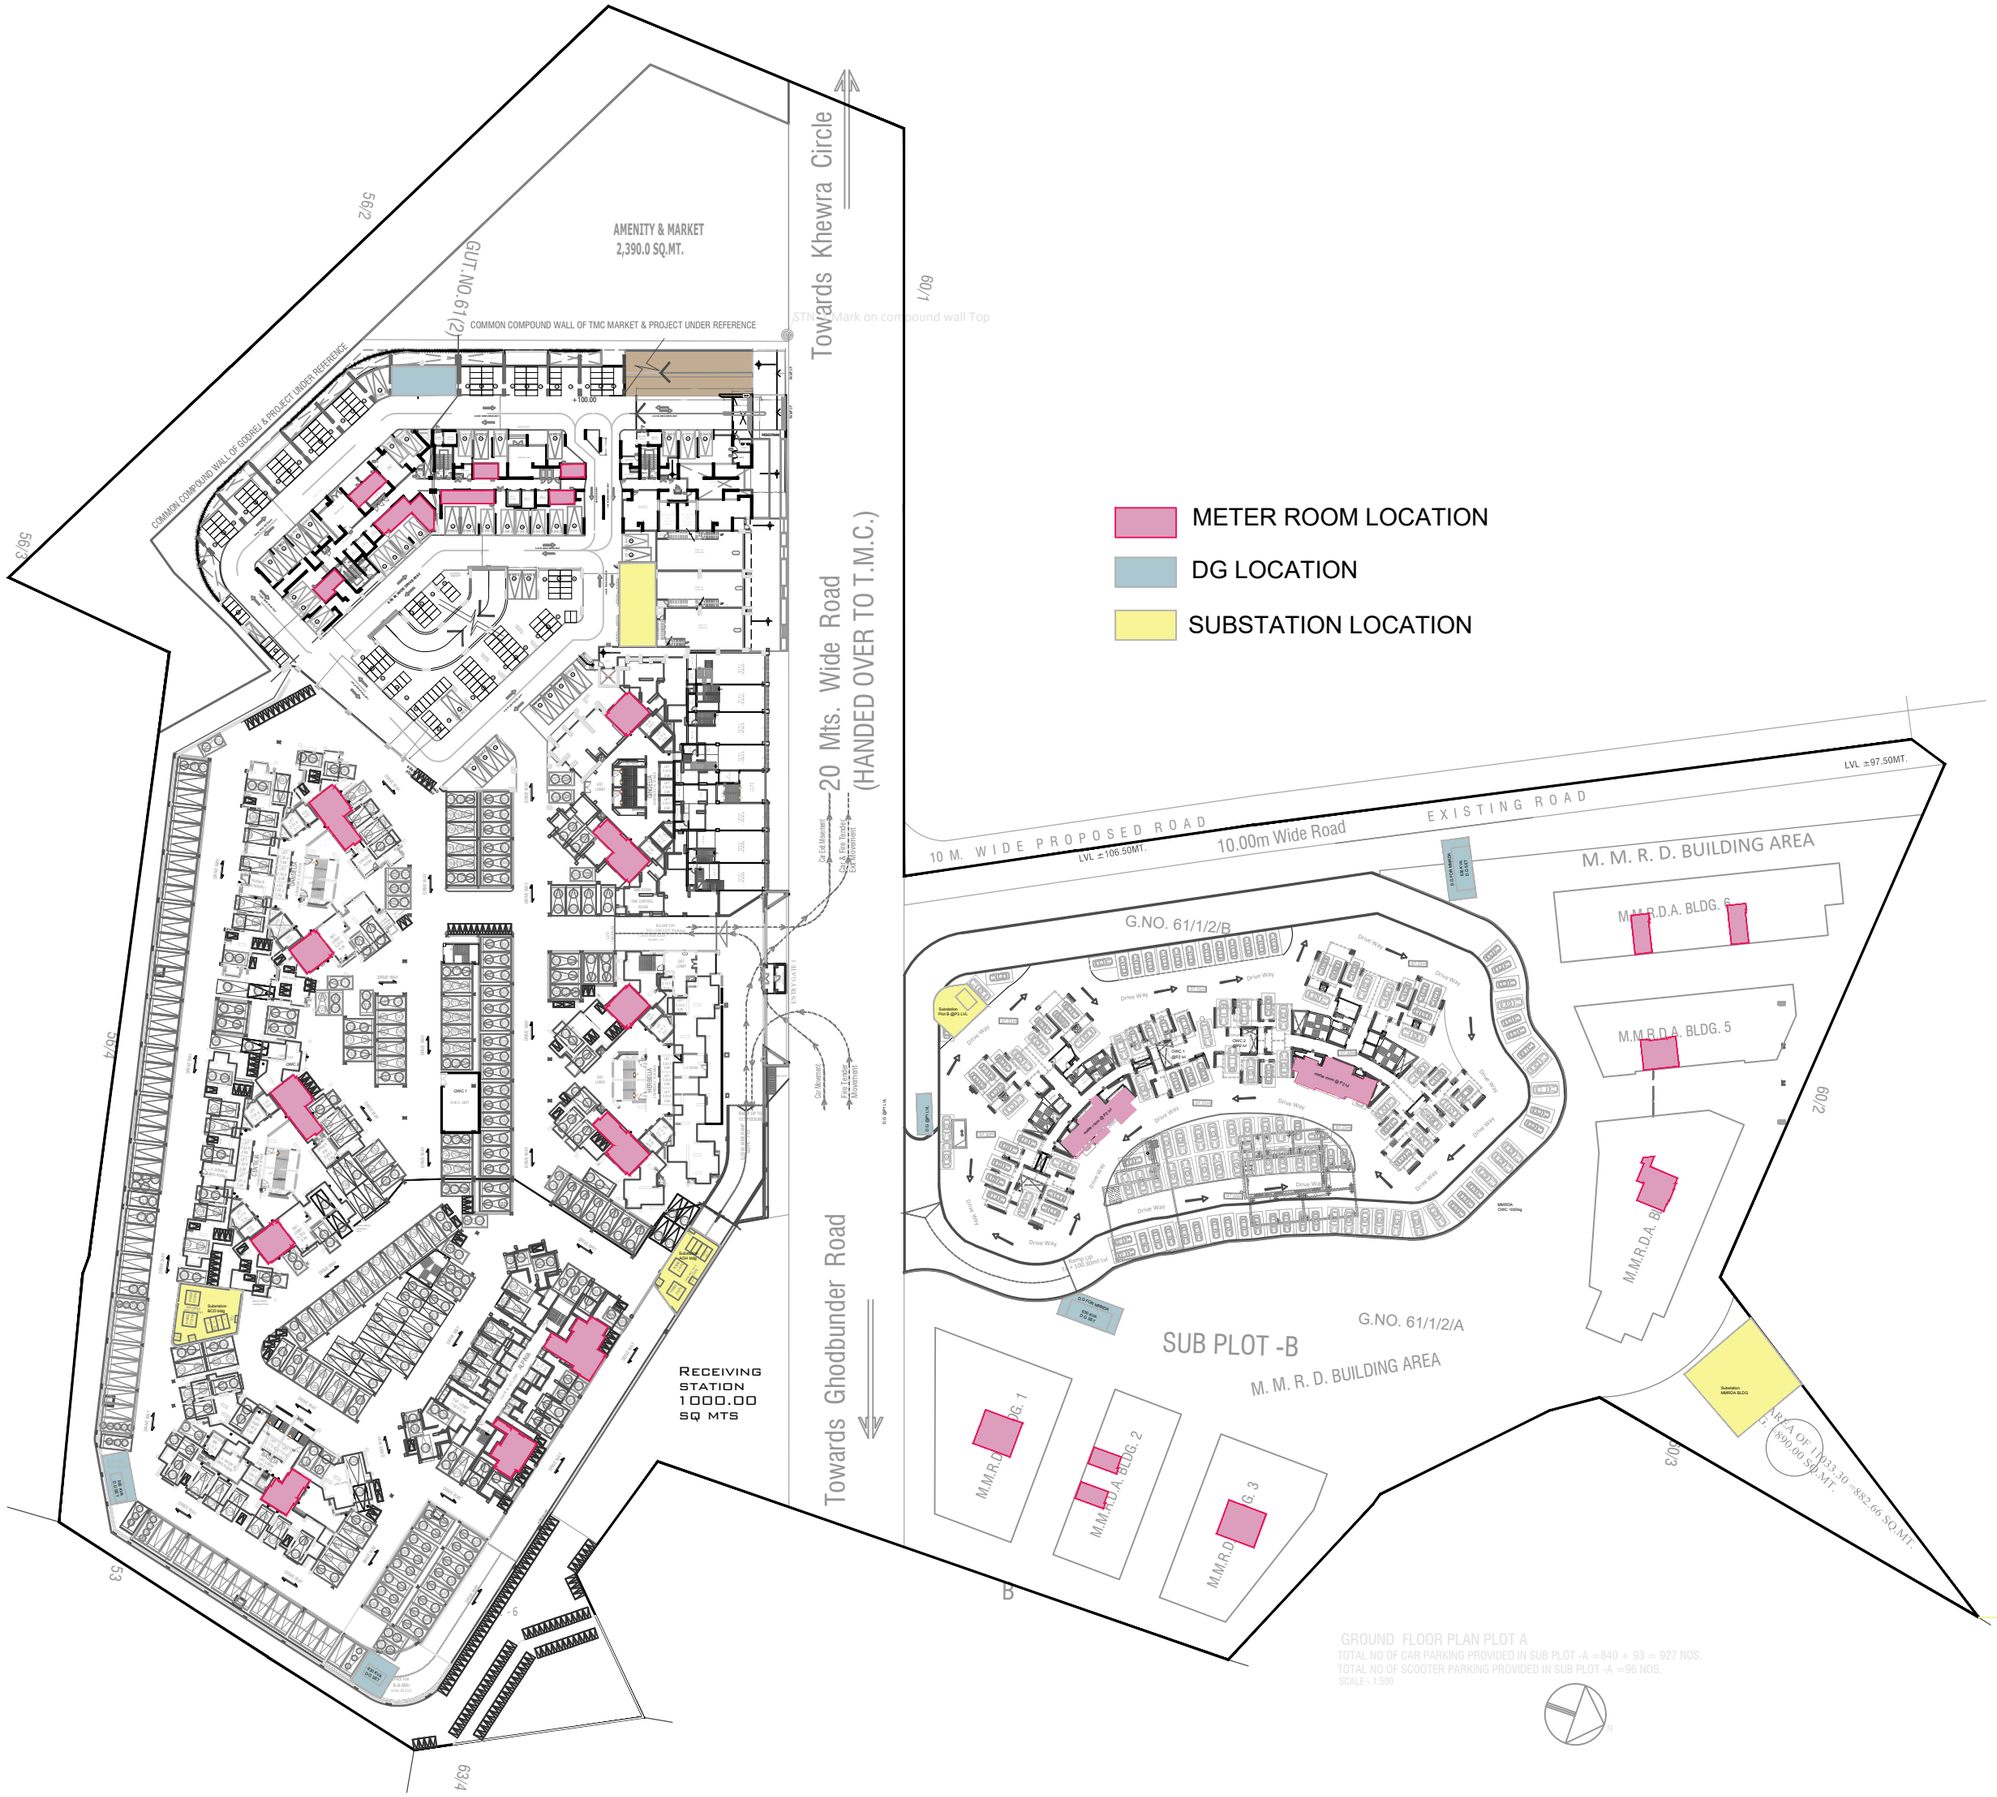

AMENITY & MARKET
2,390.0 SQ.MT.
GUT.NO.61(2)
COMMON COMPOUND WALL OF TMC MARKET & PROJECT UNDER REFERENCE
COMMON COMPOUND WALL OF GODREJ & PROJECT UNDER REFERENCE
56/2
56/3
60/1
60/4
63
63/4
Towards Khewra Circle
20 Mts. Wide Road
(HANDED OVER TO T.M.C.)
Towards Ghodbunder Road
RECEIVING STATION 1000.00 SQ MTS
METER ROOM LOCATION
DG LOCATION
SUBSTATION LOCATION
10 M. WIDE PROPOSED ROAD
LVL ±106.50MT.
10.00m Wide Road
EXISTING ROAD
LVL ±97.50MT.
M. M. R. D. BUILDING AREA
M.M.R.D.A. BLDG. 6
M.M.R.D.A. BLDG. 5
M.M.R.D.A. BLDG. 4
G.NO. 61/1/2/B
G.NO. 61/1/2/A
SUB PLOT -B
M. M. R. D. BUILDING AREA
M.M.R.D.A. BLDG. 1
M.M.R.D.A. BLDG. 2
M.M.R.D.A. BLDG. 3
60/2
60/3
B
AREA OF 1033.30 =882.66 SQ.MT.
890.00 SQ.MT.
GROUND FLOOR PLAN PLOT A
TOTAL NO OF CAR PARKING PROVIDED IN SUB PLOT -A =840 + 93 = 927 NOS.
TOTAL NO OF SCOOTER PARKING PROVIDED IN SUB PLOT -A =96 NOS.
SCALE - 1:500