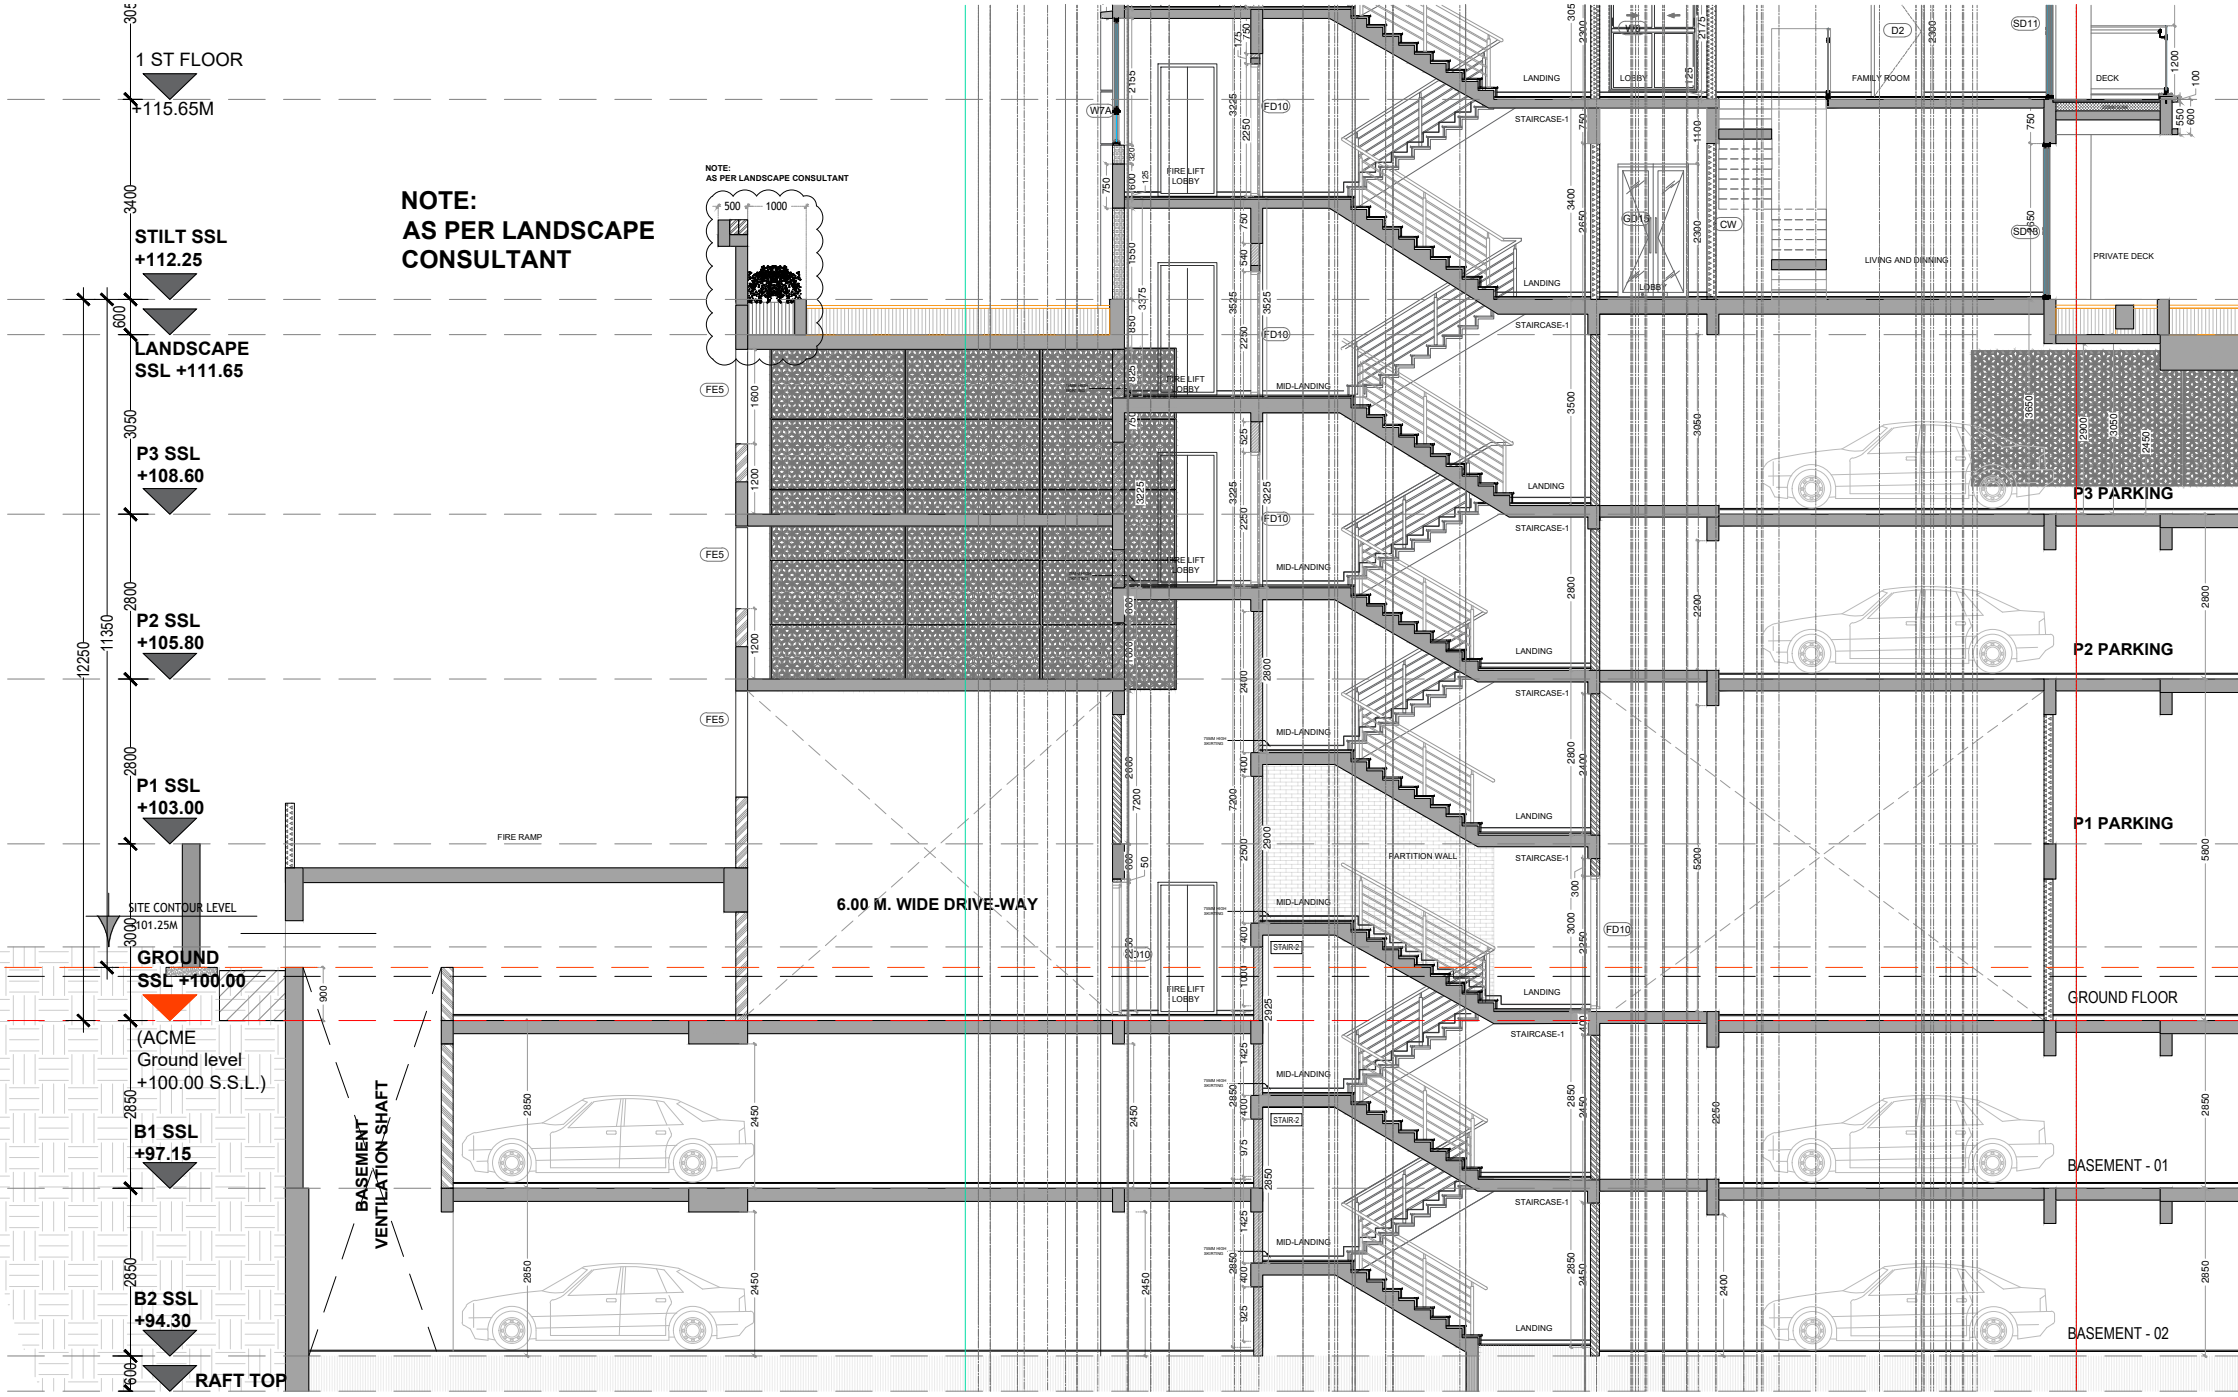

1 ST FLOOR
+115.65M
STILT SSL
+112.25
LANDSCAPE
SSL +111.65
P3 SSL
+108.60
P2 SSL
+105.80
P1 SSL
+103.00
SITE CONTOUR LEVEL
101.25M
GROUND
SSL +100.00
(ACME
Ground level
+100.00 S.S.L.)
B1 SSL
+97.15
B2 SSL
+94.30
RAFT TOP
NOTE:
AS PER LANDSCAPE
CONSULTANT
NOTE:
AS PER LANDSCAPE CONSULTANT
FIRE RAMP
6.00 M. WIDE DRIVE-WAY
BASEMENT
VENTILATION SHAFT
FIRE LIFT
LOBBY
STAIRCASE-1
LANDING
MID-LANDING
PARTITION WALL
LOBBY
FAMILY ROOM
LIVING AND DINNING
DECK
PRIVATE DECK
P3 PARKING
P2 PARKING
P1 PARKING
GROUND FLOOR
BASEMENT - 01
BASEMENT - 02