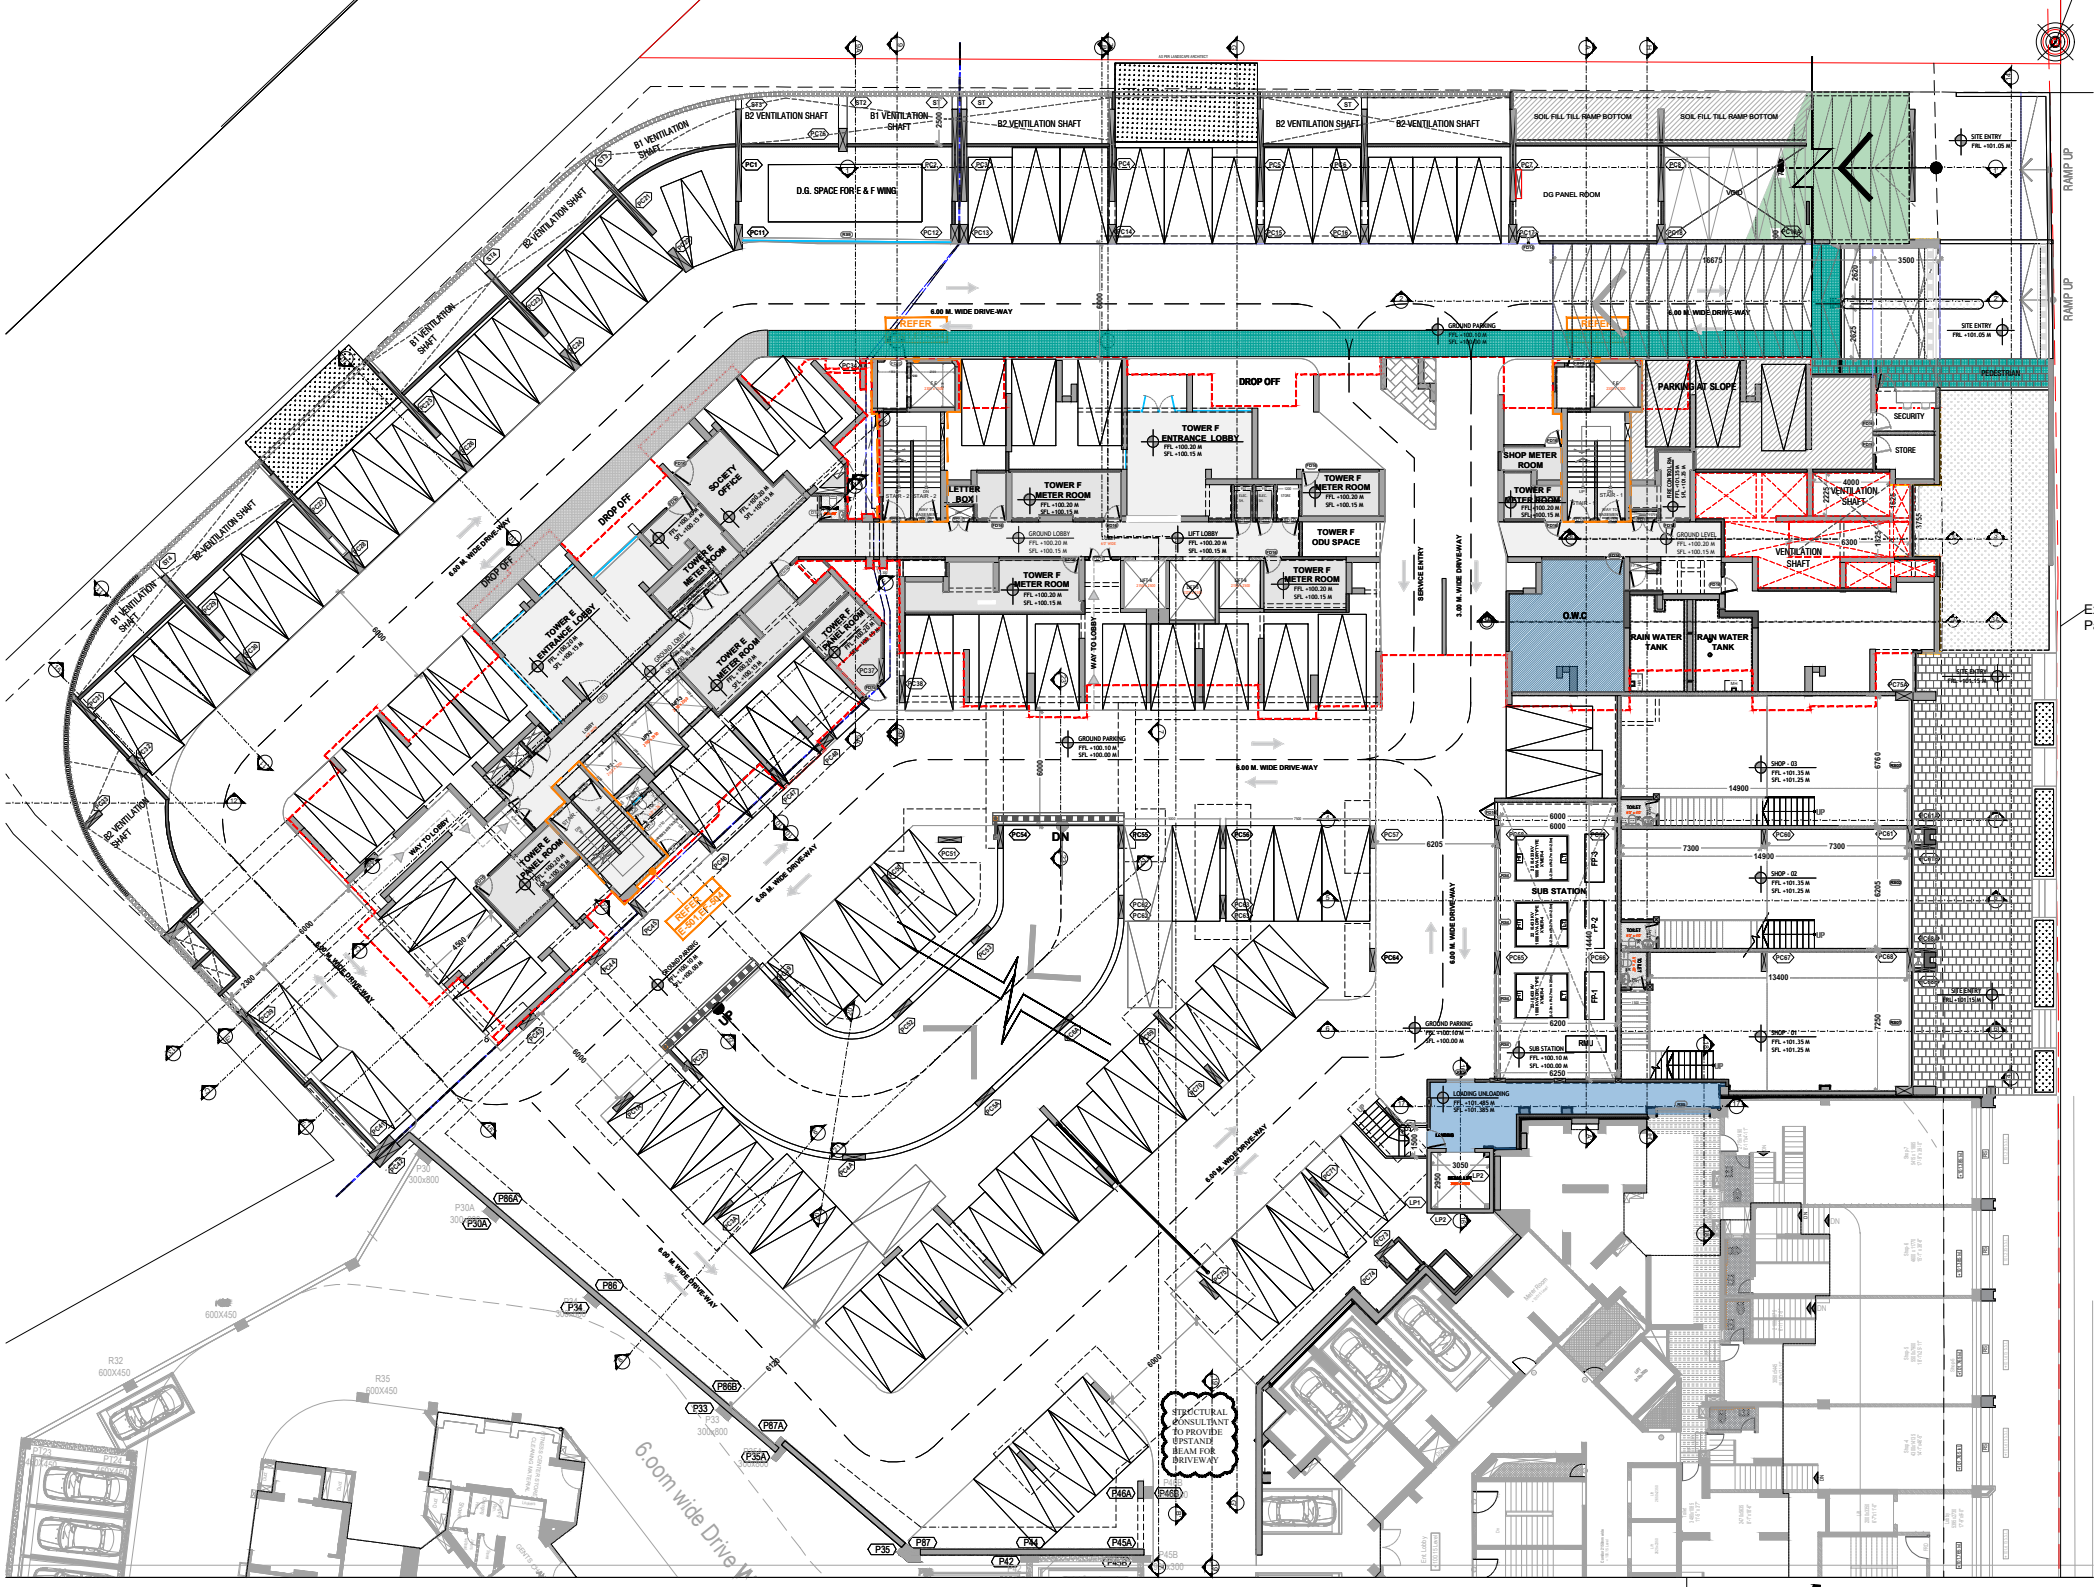

B2 VENTILATION SHAFT
B1 VENTILATION SHAFT
D.G. SPACE FOR E & F WING
DG PANEL ROOM
VDO
SOIL FILL TILL RAMP BOTTOM
SITE ENTRY FRL +101.05 M
RAMP UP
6.00 M. WIDE DRIVE-WAY
REFER
GROUND PARKING FFL +100.10 M SFL +100.00 M
DROP OFF
PARKING AT SLOPE
PEDESTRIAN
SECURITY
STORE
SOCIETY OFFICE
TOWER E ENTRANCE LOBBY
TOWER E METER ROOM
TOWER E PANEL ROOM
TOWER F ENTRANCE LOBBY
TOWER F METER ROOM
LETTER BOX
TOWER F ODU SPACE
SHOP METER ROOM
4000 VENTILATION SHAFT
VENTILATION SHAFT
GROUND LEVEL FFL +100.20 M SFL +100.15 M
LIFT LOBBY FFL +100.30 M SFL +100.15 M
WAY TO LOBBY
SERVICE ENTRY
3.00 M. WIDE DRIVE-WAY
O.W.C
RAIN WATER TANK
SUB STATION
SHOP - 03 FFL +101.35 M SFL +101.25 M
SHOP - 02 FFL +101.35 M SFL +101.25 M
SHOP - 01 FFL +101.35 M SFL +101.25 M
LOADING UNLOADING FFL +101.485 M SFL +101.385 M
RAMP
DN
STRUCTURAL CONSULTANT TO PROVIDE UPSTAND BEAM FOR DRIVEWAY
6.00m wide Drive W