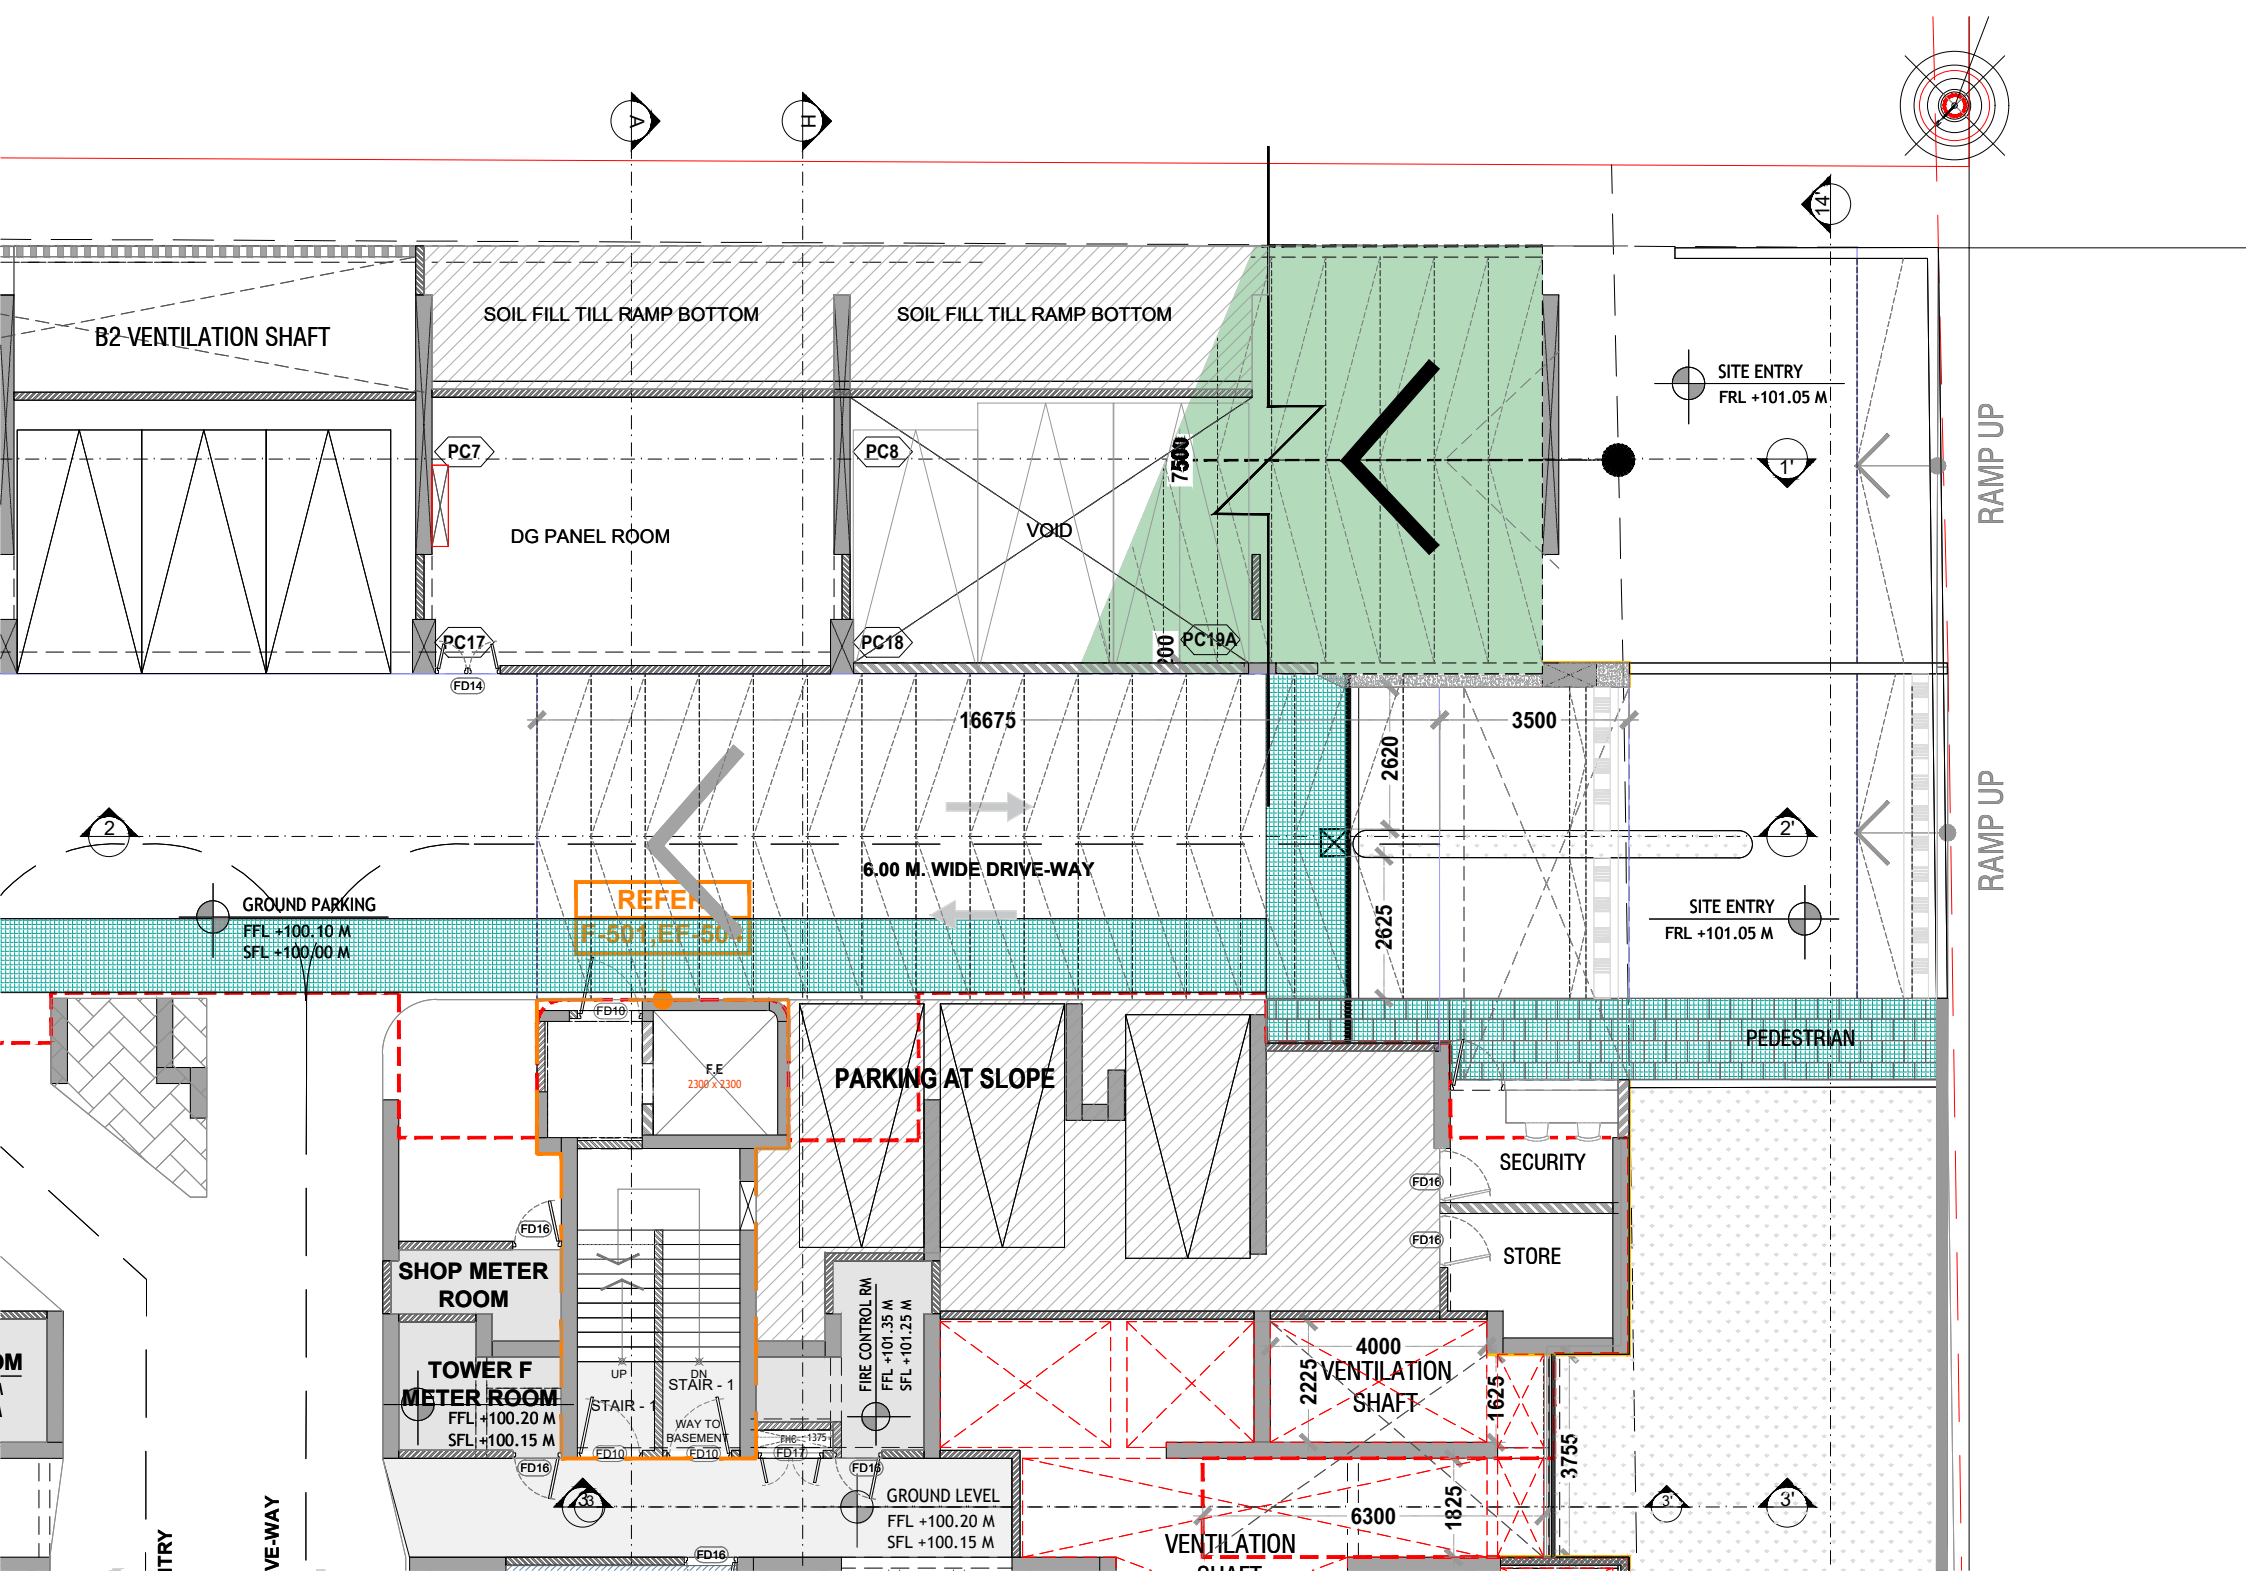

B2 VENTILATION SHAFT
SOIL FILL TILL RAMP BOTTOM
SOIL FILL TILL RAMP BOTTOM
SITE ENTRY
FRL +101.05 M
RAMP UP
PC7
PC8
DG PANEL ROOM
VOID
7500
PC17
PC18
PC19A
200
FD14
16675
3500
2620
2625
6.00 M. WIDE DRIVE-WAY
GROUND PARKING
FFL +100.10 M
SFL +100.00 M
SITE ENTRY
FRL +101.05 M
PEDESTRIAN
PARKING AT SLOPE
F.E
2300 X 2300
SECURITY
STORE
SHOP METER ROOM
TOWER F METER ROOM
FFL +100.20 M
SFL +100.15 M
STAIR - 1
UP
DN
WAY TO BASEMENT
FIRE CONTROL RM
FFL +101.35 M
SFL +101.25 M
4000
VENTILATION SHAFT
2225
1625
3755
1825
6300
GROUND LEVEL
FFL +100.20 M
SFL +100.15 M
VENTILATION