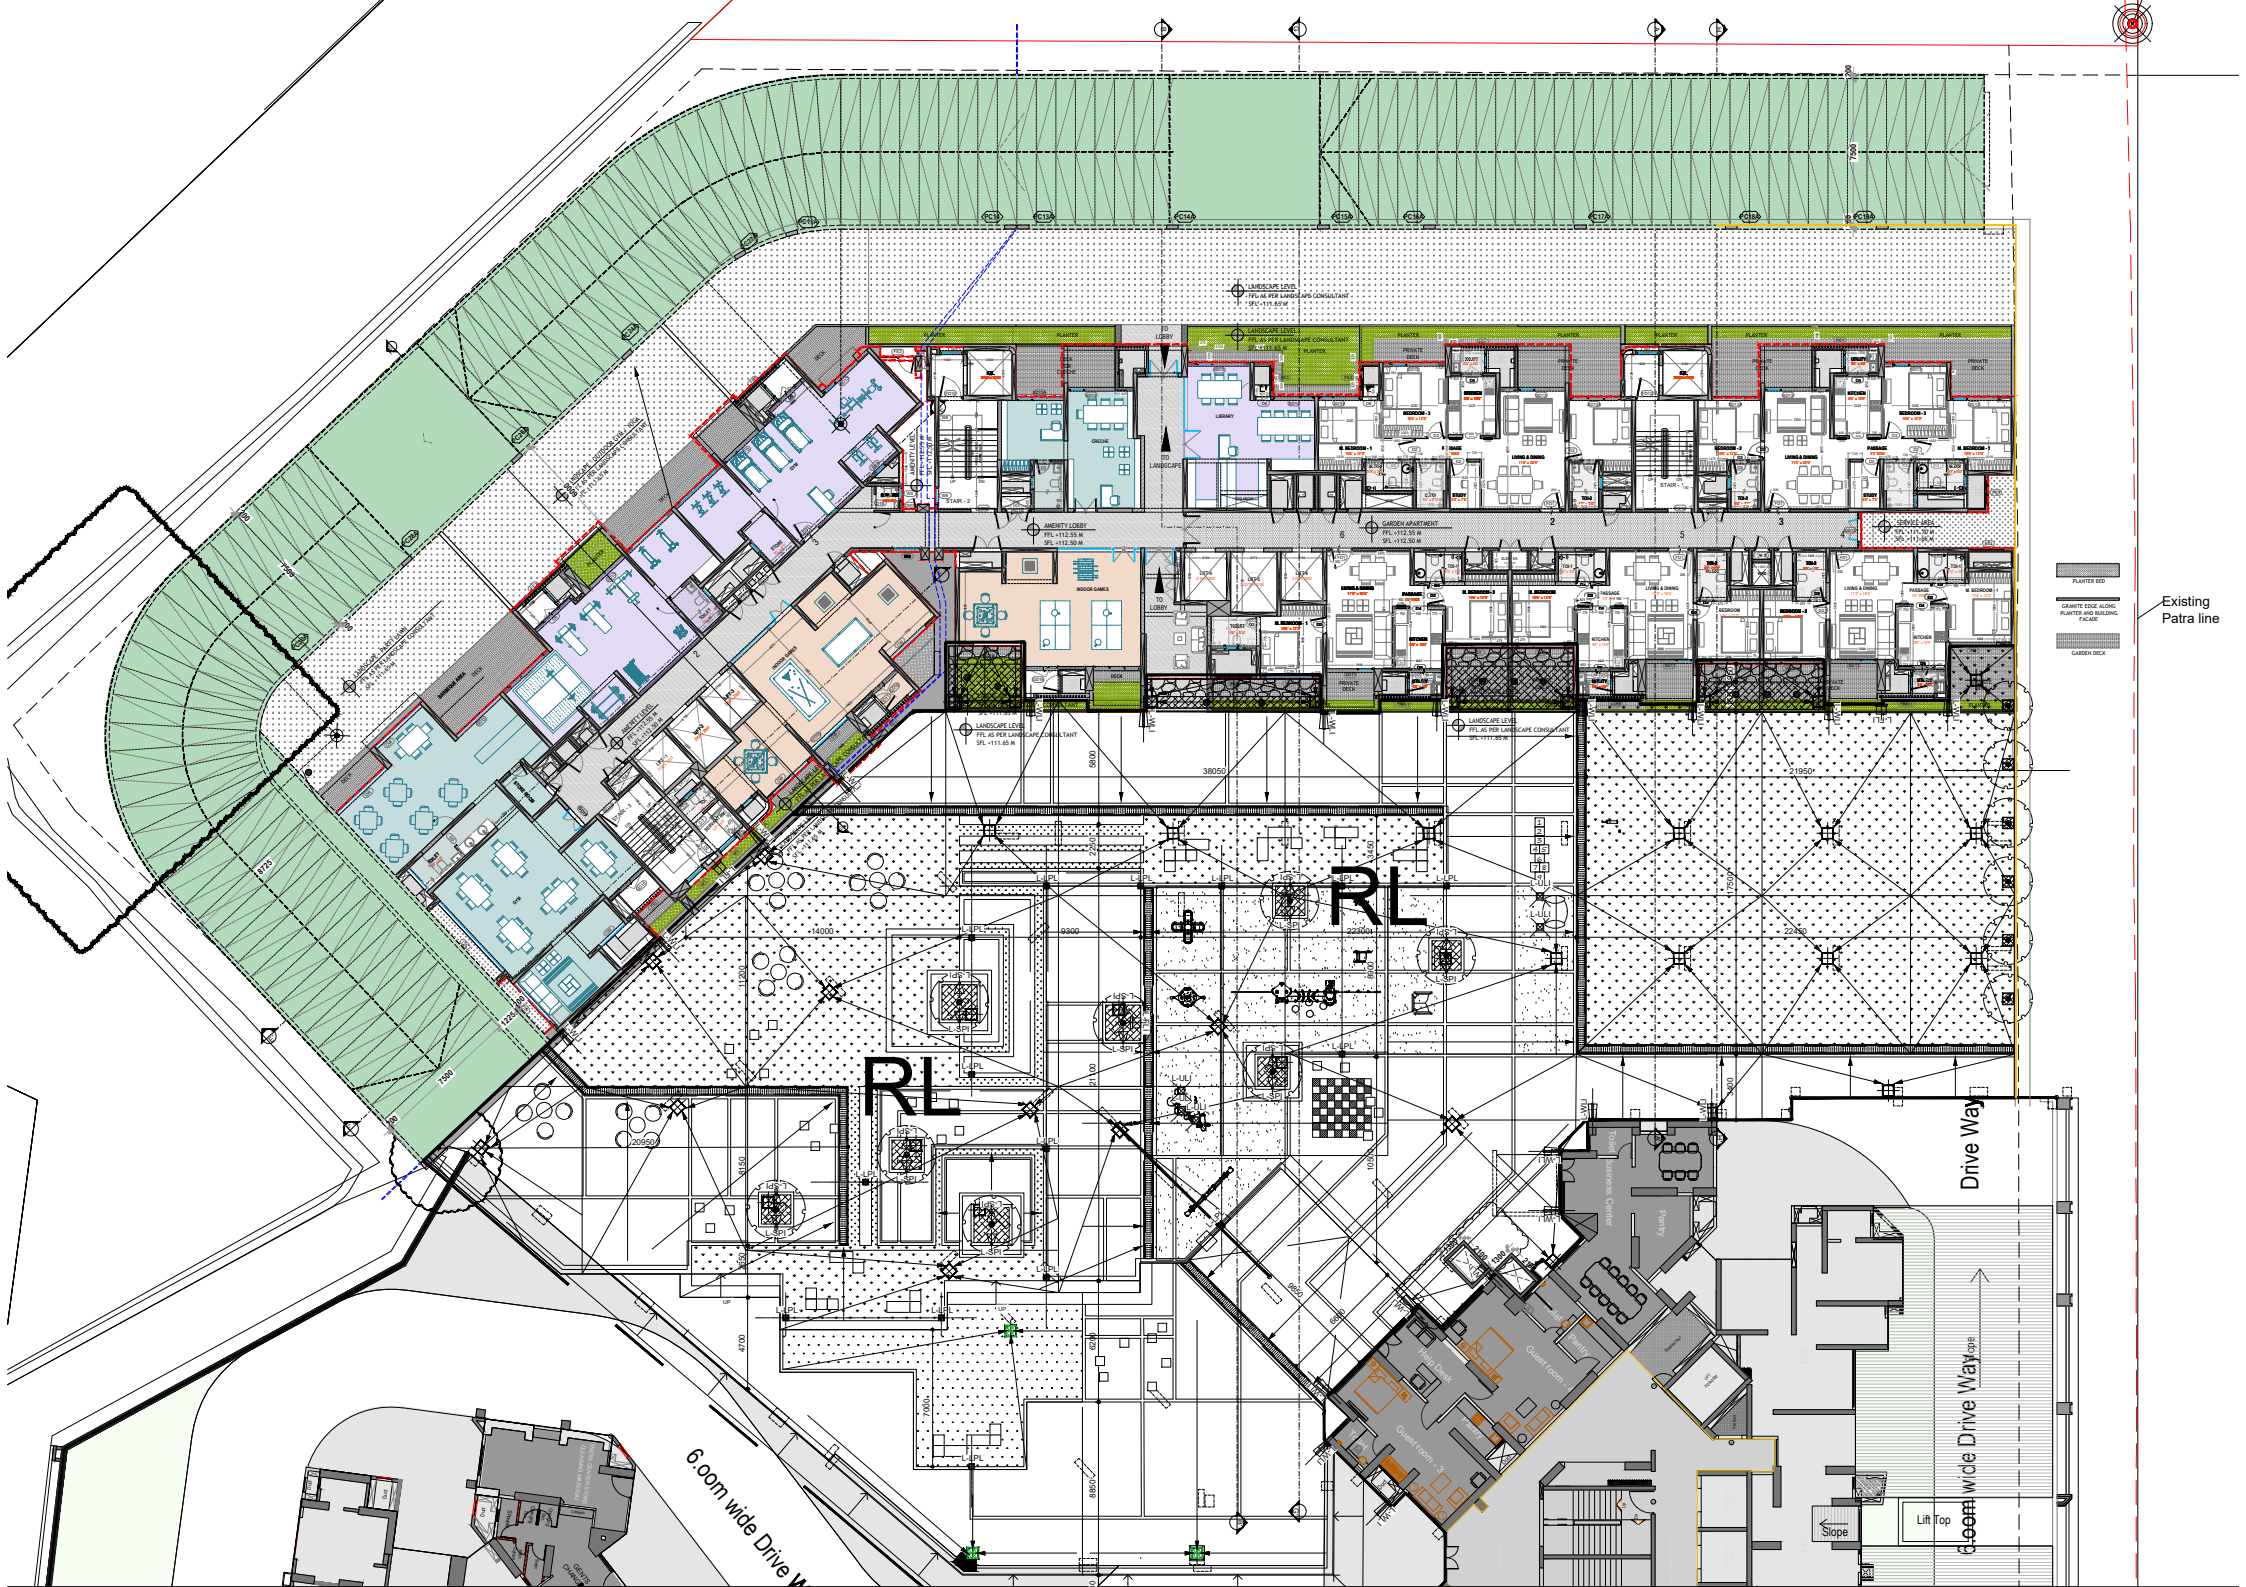

RL
RL
Existing
Patra line
Drive Way
6.00m wide Drive Way
Slope
Lift Top
PLANTER BED
GRANITE EDGE ALONG PLANTER AND BUILDING FACADE
GARDEN DECK