
ANNEXURE -5

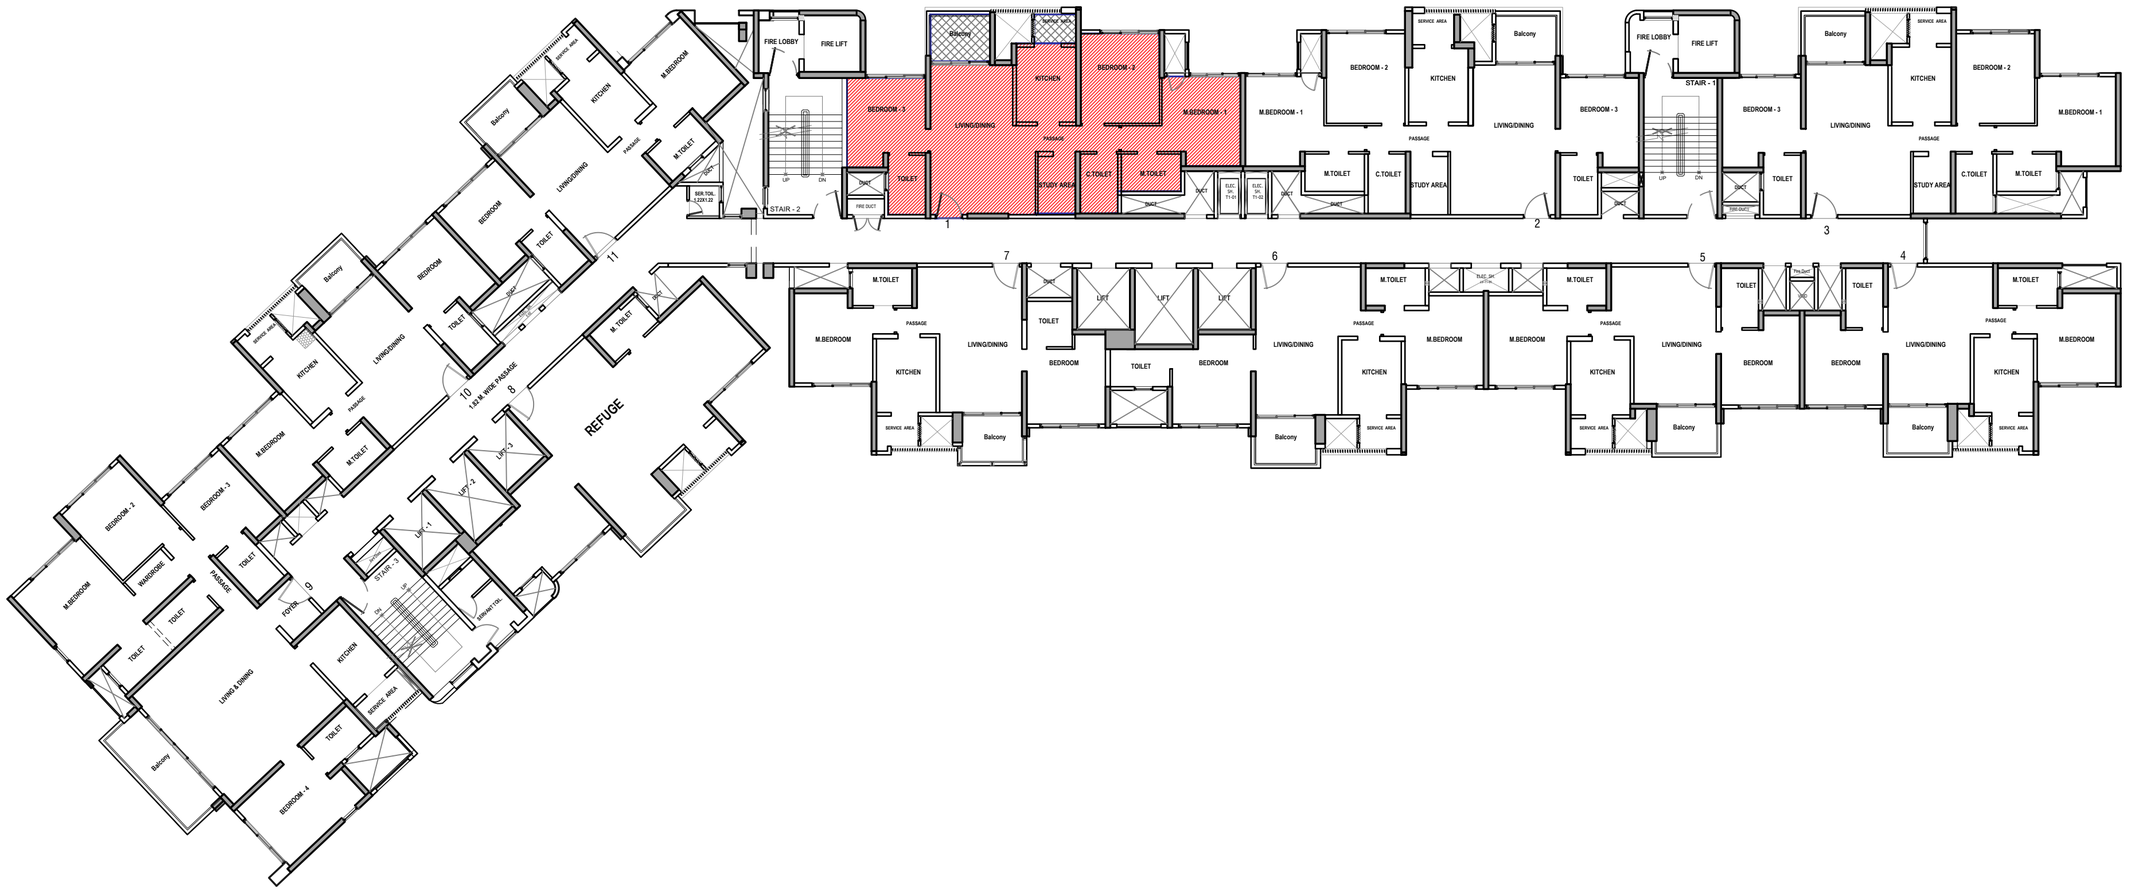

REFUGE FLOOR PLAN - 8TH, 14TH, 19TH, 24TH, 29TH, 34TH floor

NOTE: "PLAN NOT TO SCALE.FOR ACCURATE MEASUREMENTS OF CARPET AREA, PLS FOLLOW POLYLINE METHOD . THE CARPET AREA IS CALCULATED ASSUMING UNFINISHED SURFACES AND ANY FINISHES MAY REDUCE THE PHYSICAL AREA ACCORDINGLY. CARPET AREA MAY VARY BY +/- 3 % ON ACCOUNT OF CONSTRUCTION OR DESIGN TOLERANCE ".

LODHA BELLAVISTA ,THANE	WING- 9	FLOOR _____	FLAT NO. 01

LODHA
BUILDING A BETTER LIFE

DEVELOPERS:
M/S MACROTECH DEVELOPERS LTD
412,Floor -4,17G Vardhaman chambers,
Cawasji Patel road,Horniman circle,
Fort, Mumbai-400001

CARPET AREA
EVBT AREA

NORTH
N

ARCHITECT
KAPADIA ASSOCIATES PVT. LTD
ARCHITECTURE. URBAN DESIGN
OFF. AMBEDKAR ROAD, PAREL EAST, MUMBAI 400 012.
TEL: 91-22-56602838/39 FAX: 91-22-56602844
email: kapl@hathway.com