
ANNEXURE -5

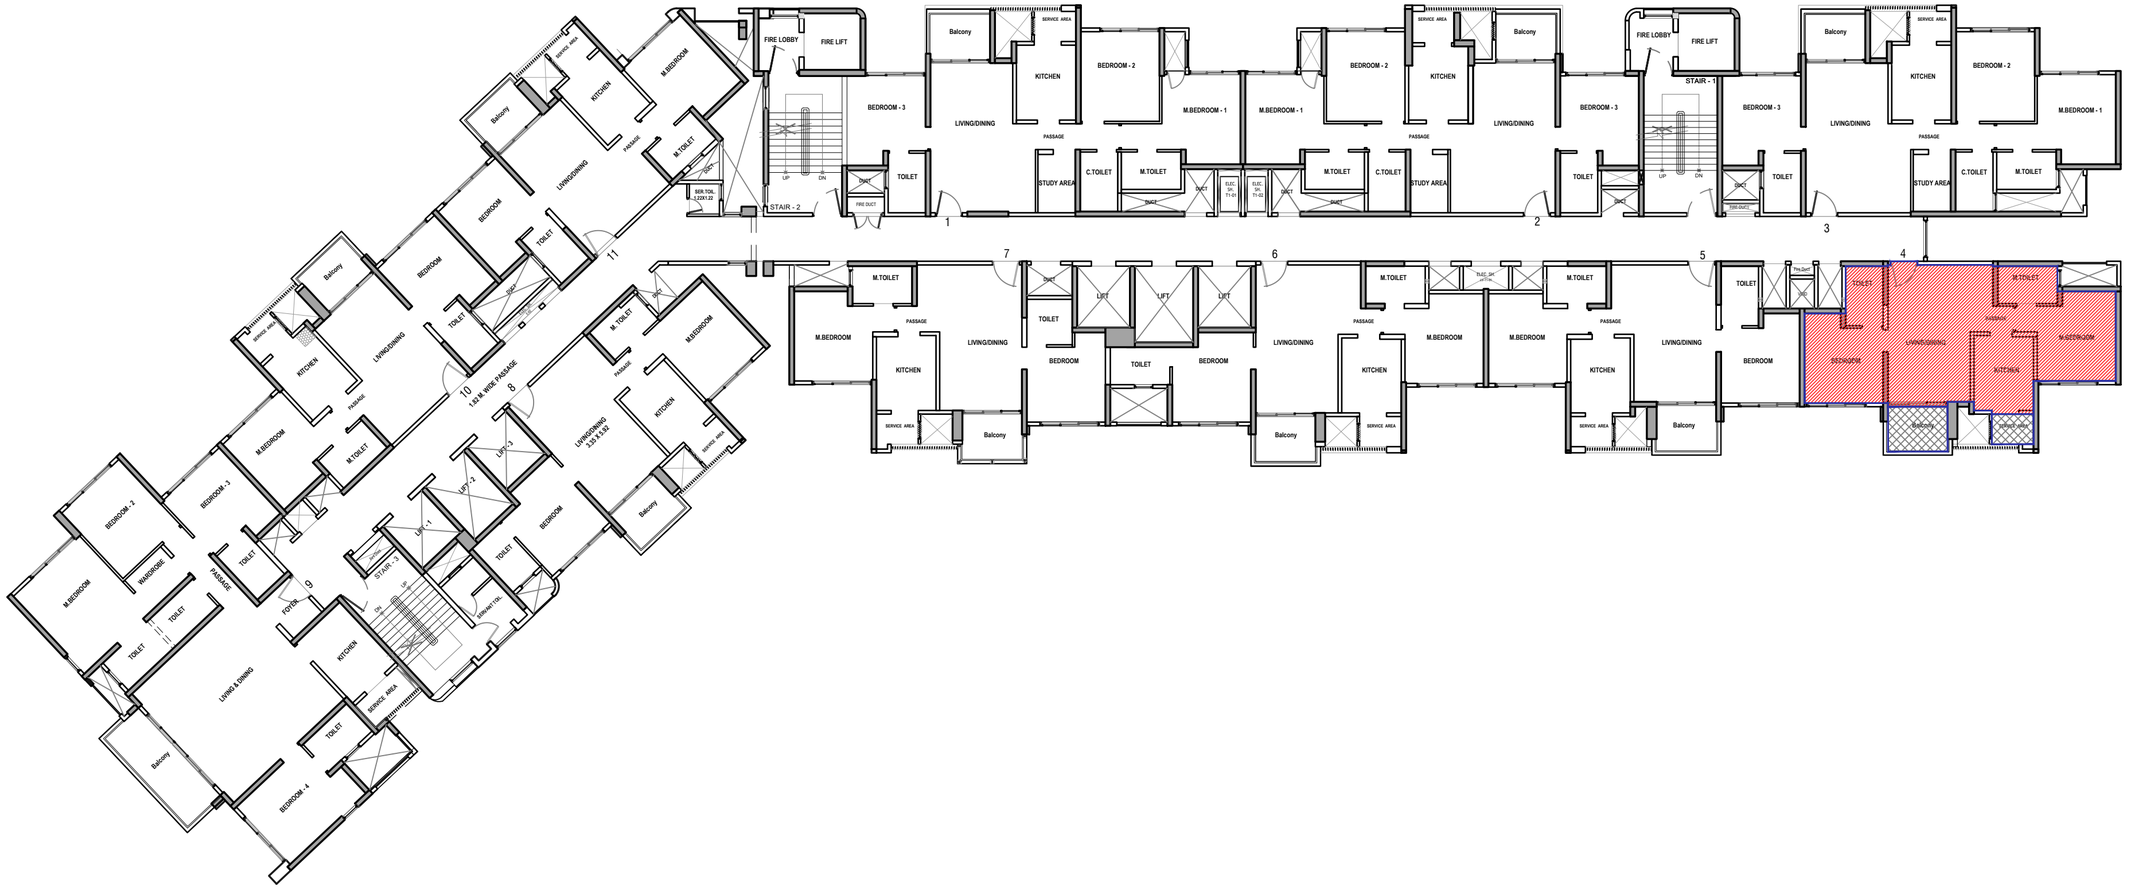

TYPICAL FLOOR PLAN - 2nd to 7th,9th to 12th,15th to 18th,20th to 23rd, 25th to 28th, 30th to 33rd floor

NOTE: "PLAN NOT TO SCALE.FOR ACCURATE MEASUREMENTS OF CARPET AREA, PLS FOLLOW POLYLINE METHOD . THE CARPET AREA IS CALCULATED ASSUMING UNFINISHED SURFACES AND ANY FINISHES MAY REDUCE THE PHYSICAL AREA ACCORDINGLY. CARPET AREA MAY VARY BY +/- 3 % ON ACCOUNT OF CONSTRUCTION OR DESIGN TOLERANCE ".

LODHA BELLAVISTA ,THANE	**WING- 9**	**FLOOR** _____	**FLAT NO.** 04

LODHA
BUILDING A BETTER LIFE

DEVELOPERS:
M/S MACROTECH DEVELOPERS LTD
412,Floor -4,17G Vardhaman chambers,
Cawasji Patel road,Horniman circle,
Fort, Mumbai-400001

CARPET AREA
EVBT AREA

NORTH
N

ARCHITECT
KAPADIA ASSOCIATES PVT. LTD
ARCHITECTURE. URBAN DESIGN
OFF. AMBEDKAR ROAD, PAREL EAST, MUMBAI 400 012.
TEL: 91-22-56602838/39 FAX: 91-22-56602844
email: kapl@hathway.com