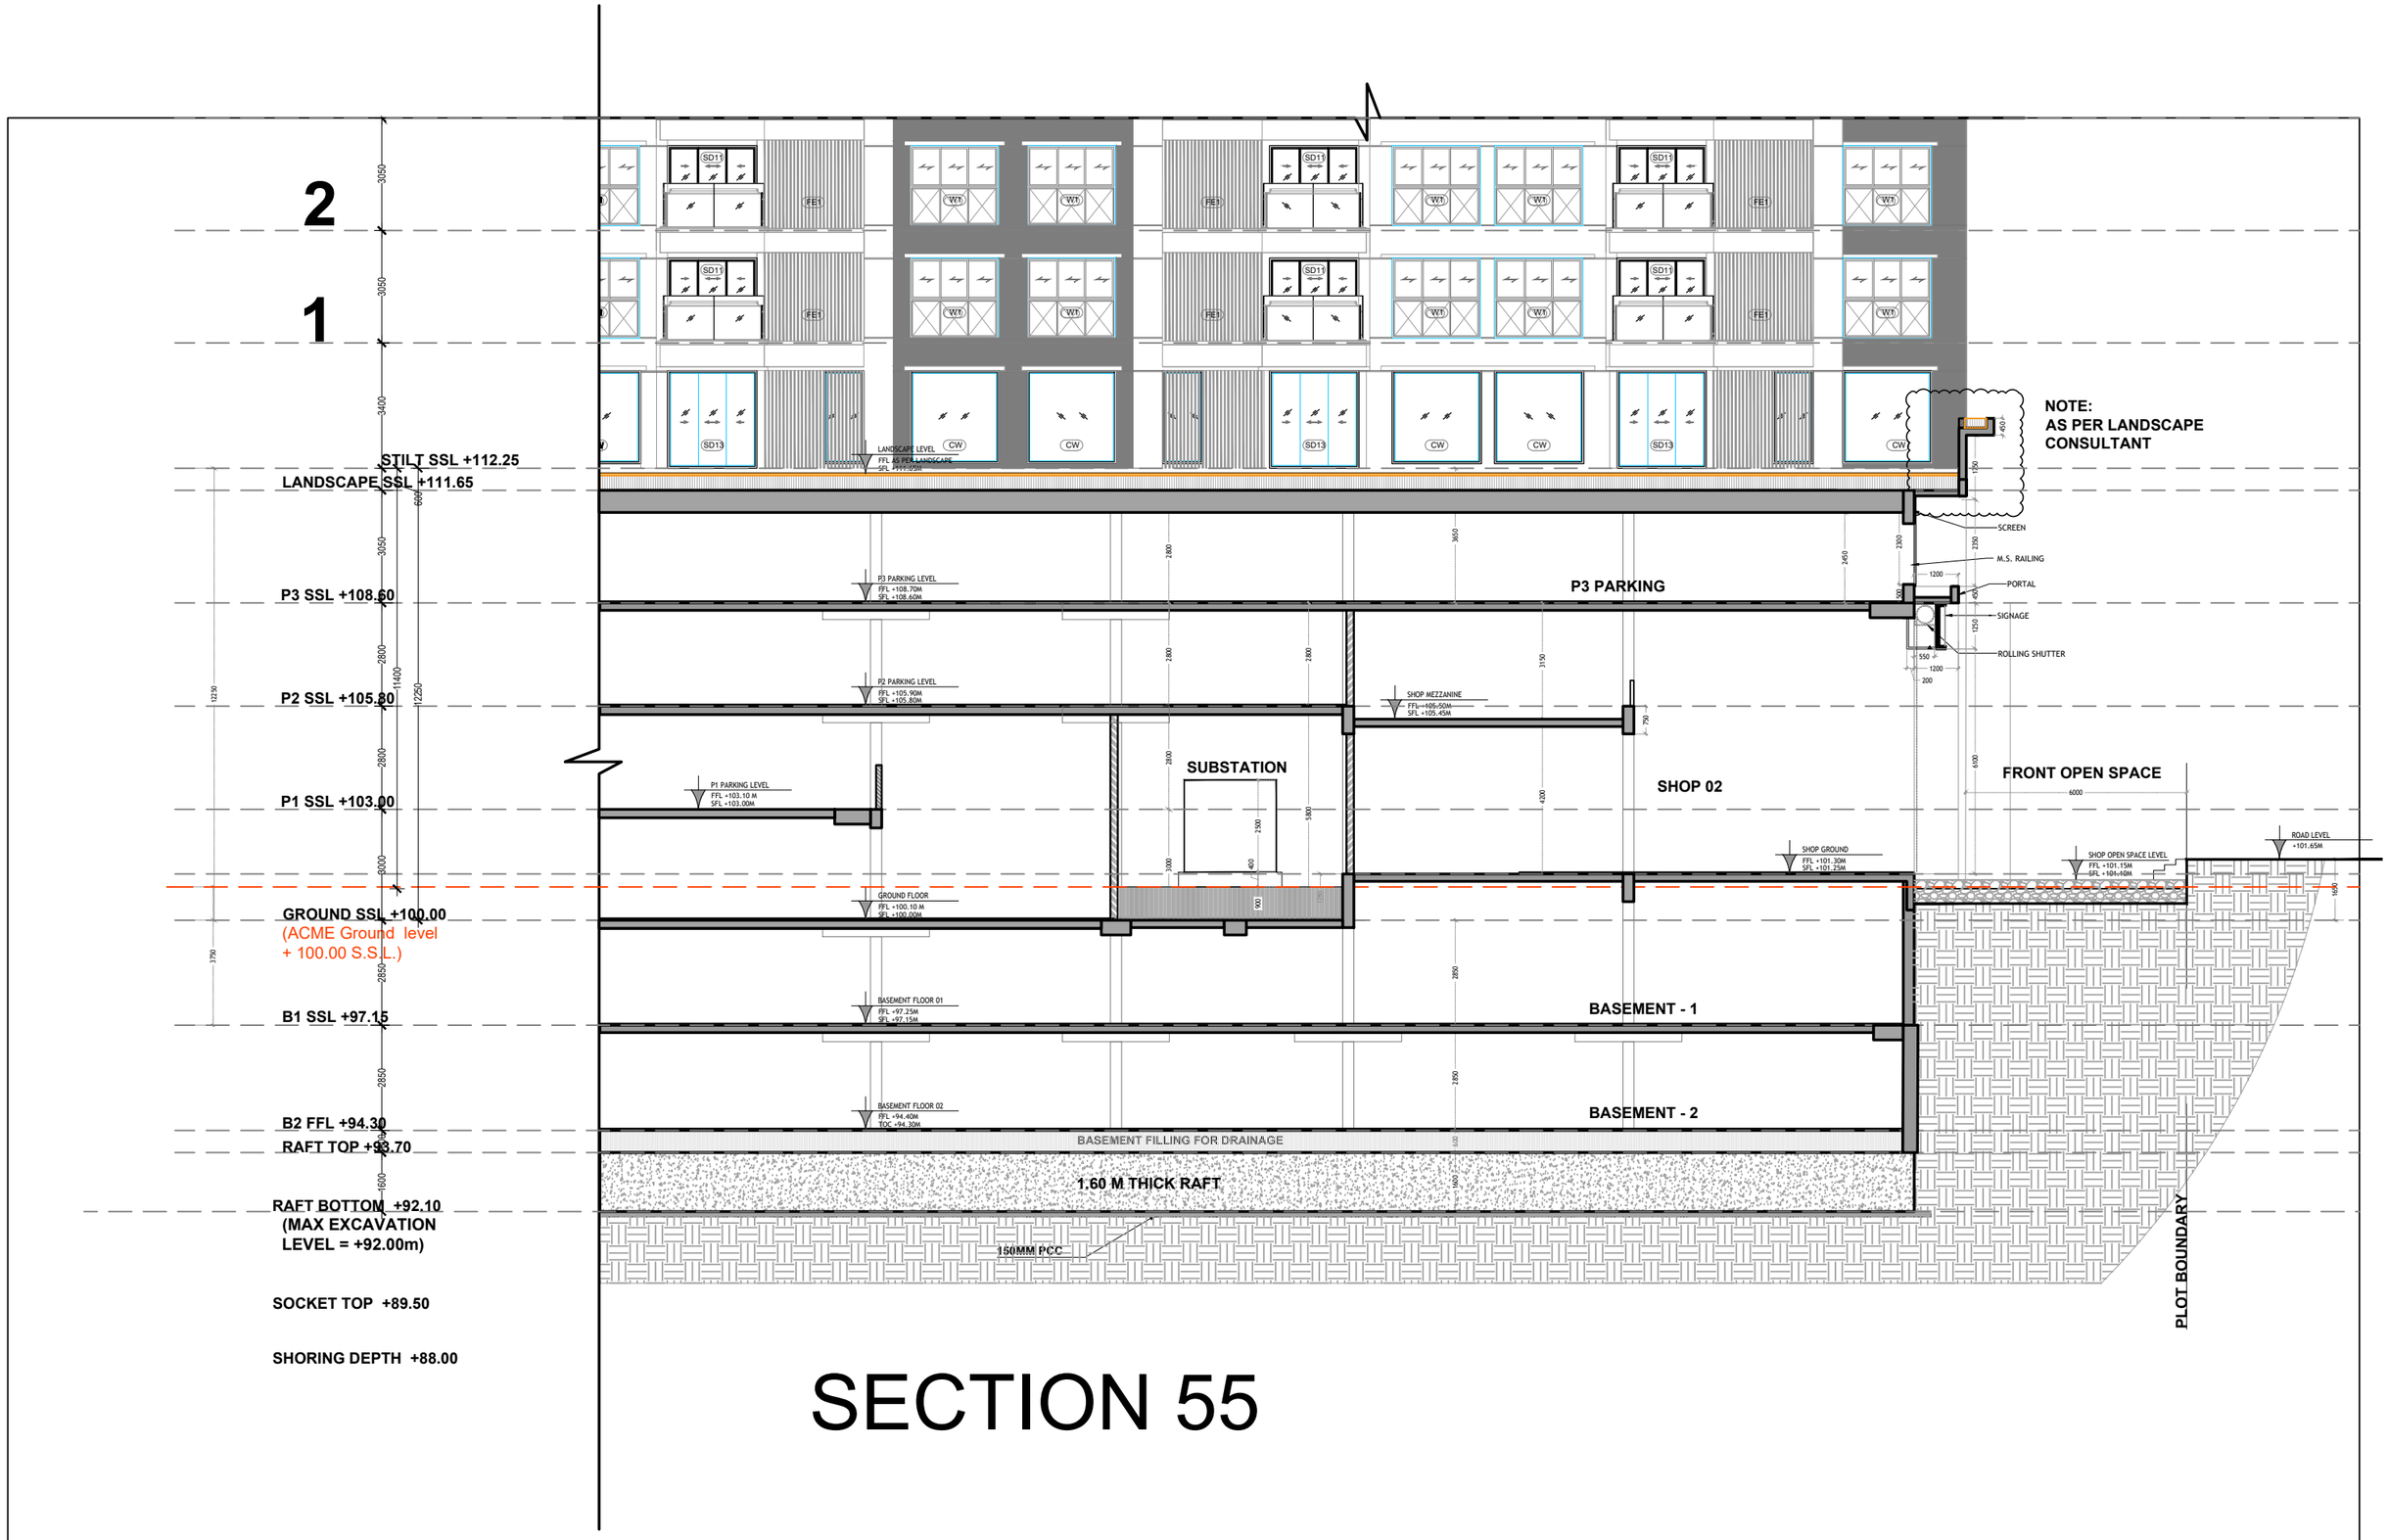

2
1
STILT SSL +112.25
LANDSCAPE SSL +111.65
P3 SSL +108.60
P2 SSL +105.80
P1 SSL +103.00
GROUND SSL +100.00
(ACME Ground level
+ 100.00 S.S.L.)
B1 SSL +97.15
B2 FFL +94.30
RAFT TOP +93.70
RAFT BOTTOM +92.10
(MAX EXCAVATION
LEVEL = +92.00m)
SOCKET TOP +89.50
SHORING DEPTH +88.00
LANDSCAPE LEVEL
FFL AS PER LANDSCAPE
SFL +111.65M
P3 PARKING LEVEL
FFL +108.70M
SFL +108.60M
P3 PARKING
P2 PARKING LEVEL
FFL +105.90M
SFL +105.80M
SHOP MEZZANINE
FFL +105.50M
SFL +105.45M
SUBSTATION
P1 PARKING LEVEL
FFL +103.10 M
SFL +103.00M
SHOP 02
GROUND FLOOR
FFL +100.10 M
SFL +100.00M
SHOP GROUND
FFL +101.30M
SFL +101.25M
SHOP OPEN SPACE LEVEL
FFL +101.15M
SFL +101+10M
FRONT OPEN SPACE
ROAD LEVEL
+101.65M
BASEMENT FLOOR 01
FFL +97.25M
SFL +97.15M
BASEMENT - 1
BASEMENT FLOOR 02
FFL +94.40M
TOC +94.30M
BASEMENT - 2
BASEMENT FILLING FOR DRAINAGE
1.60 M THICK RAFT
150MM PCC
PLOT BOUNDARY
NOTE:
AS PER LANDSCAPE
CONSULTANT
SCREEN
M.S. RAILING
PORTAL
SIGNAGE
ROLLING SHUTTER

SECTION 55